




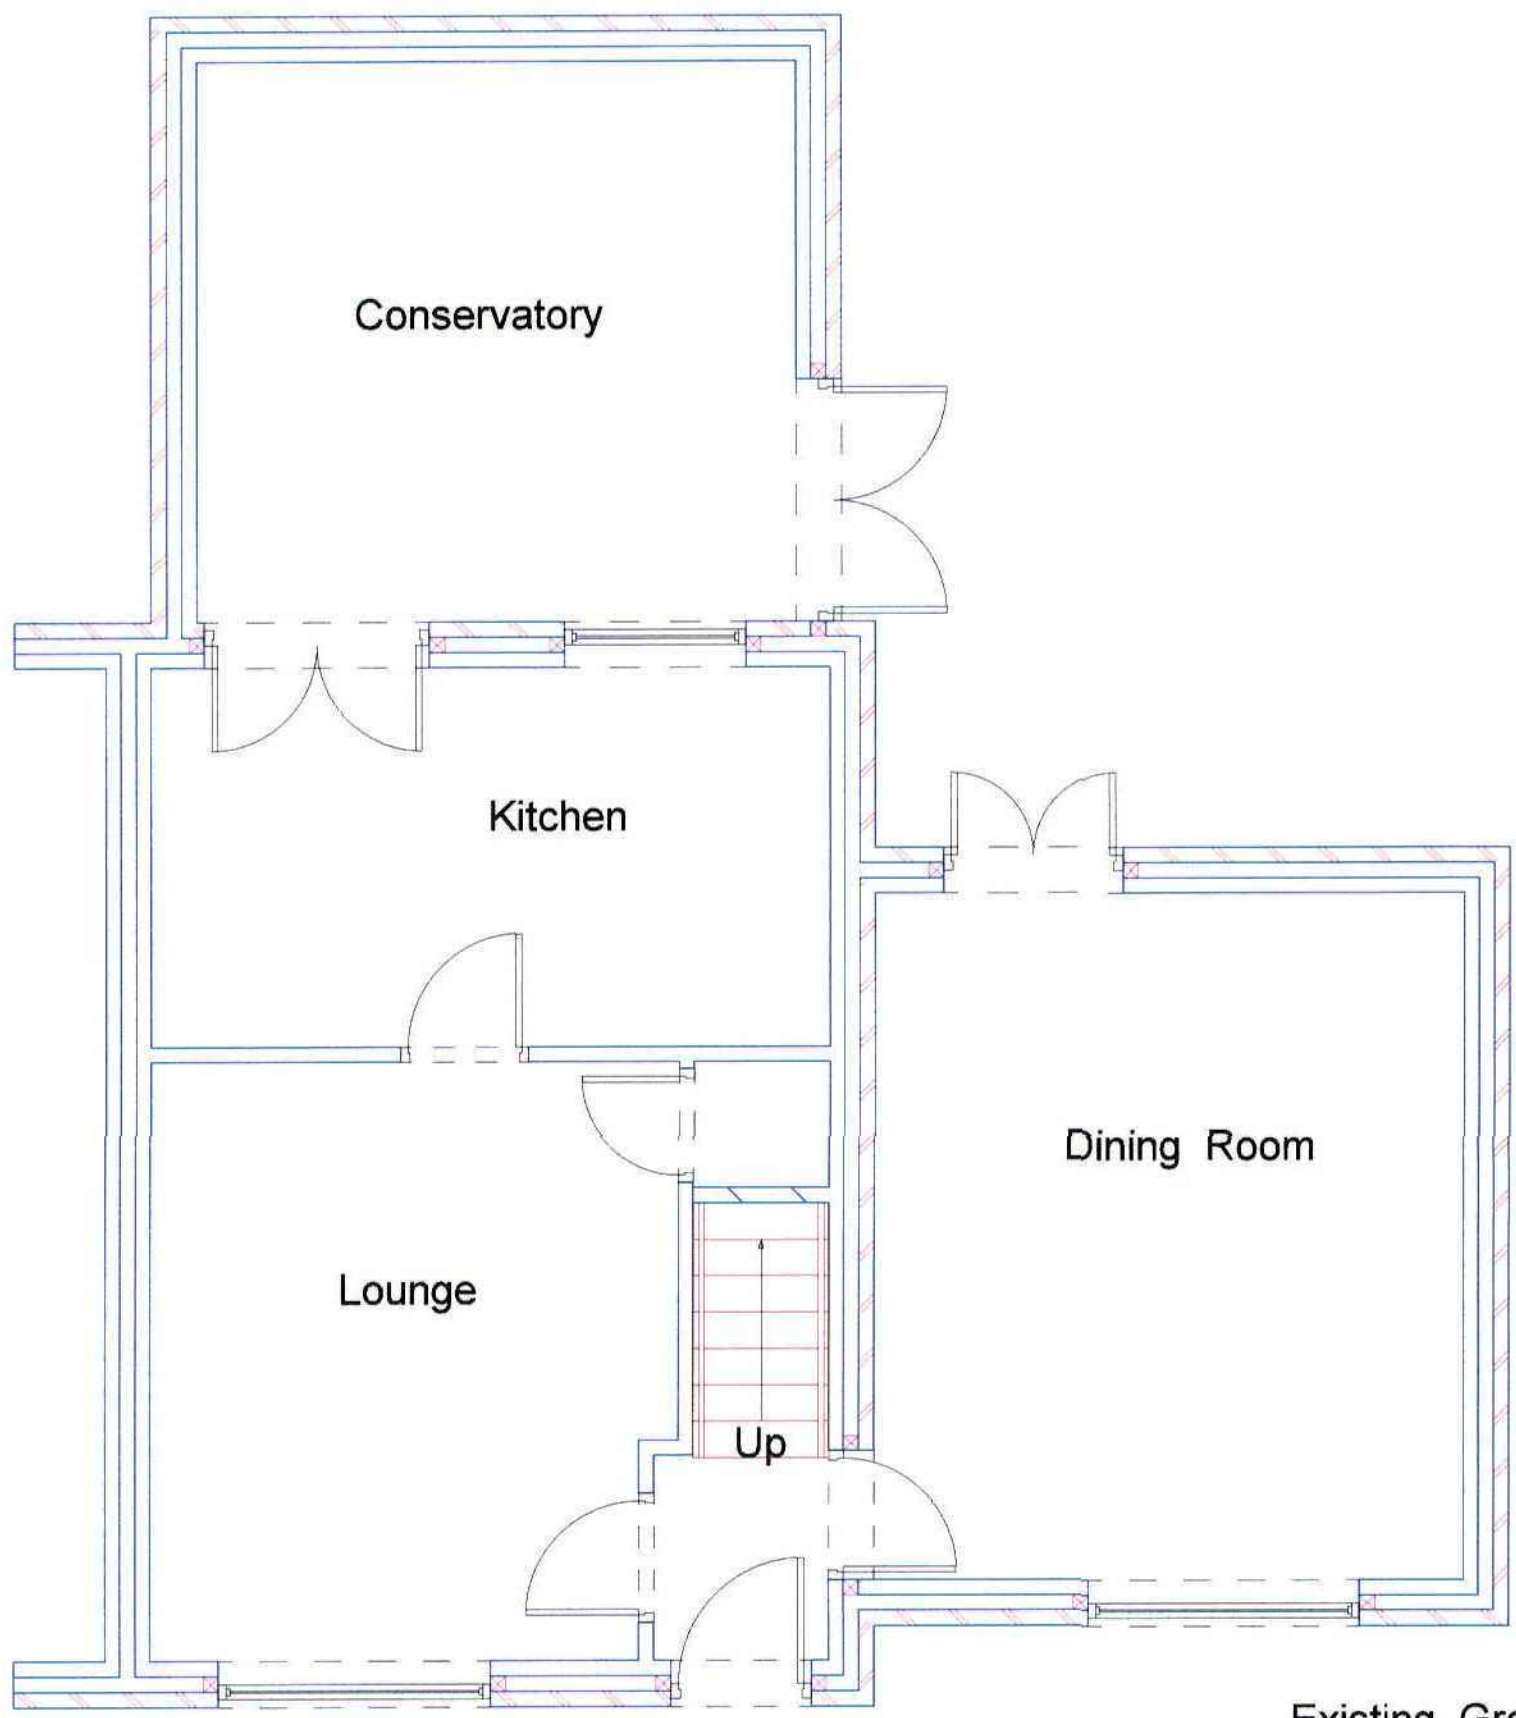


Existing Ground Floor

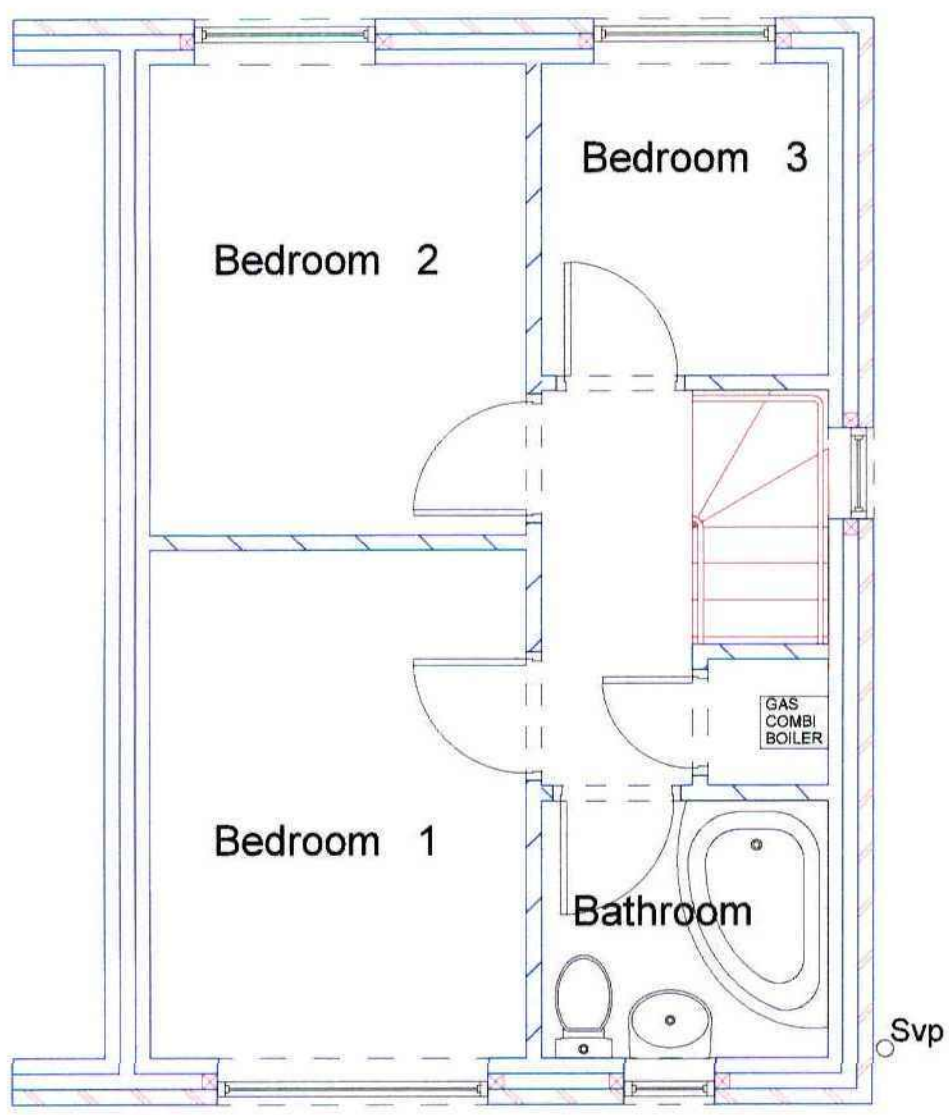

Existing First Floor

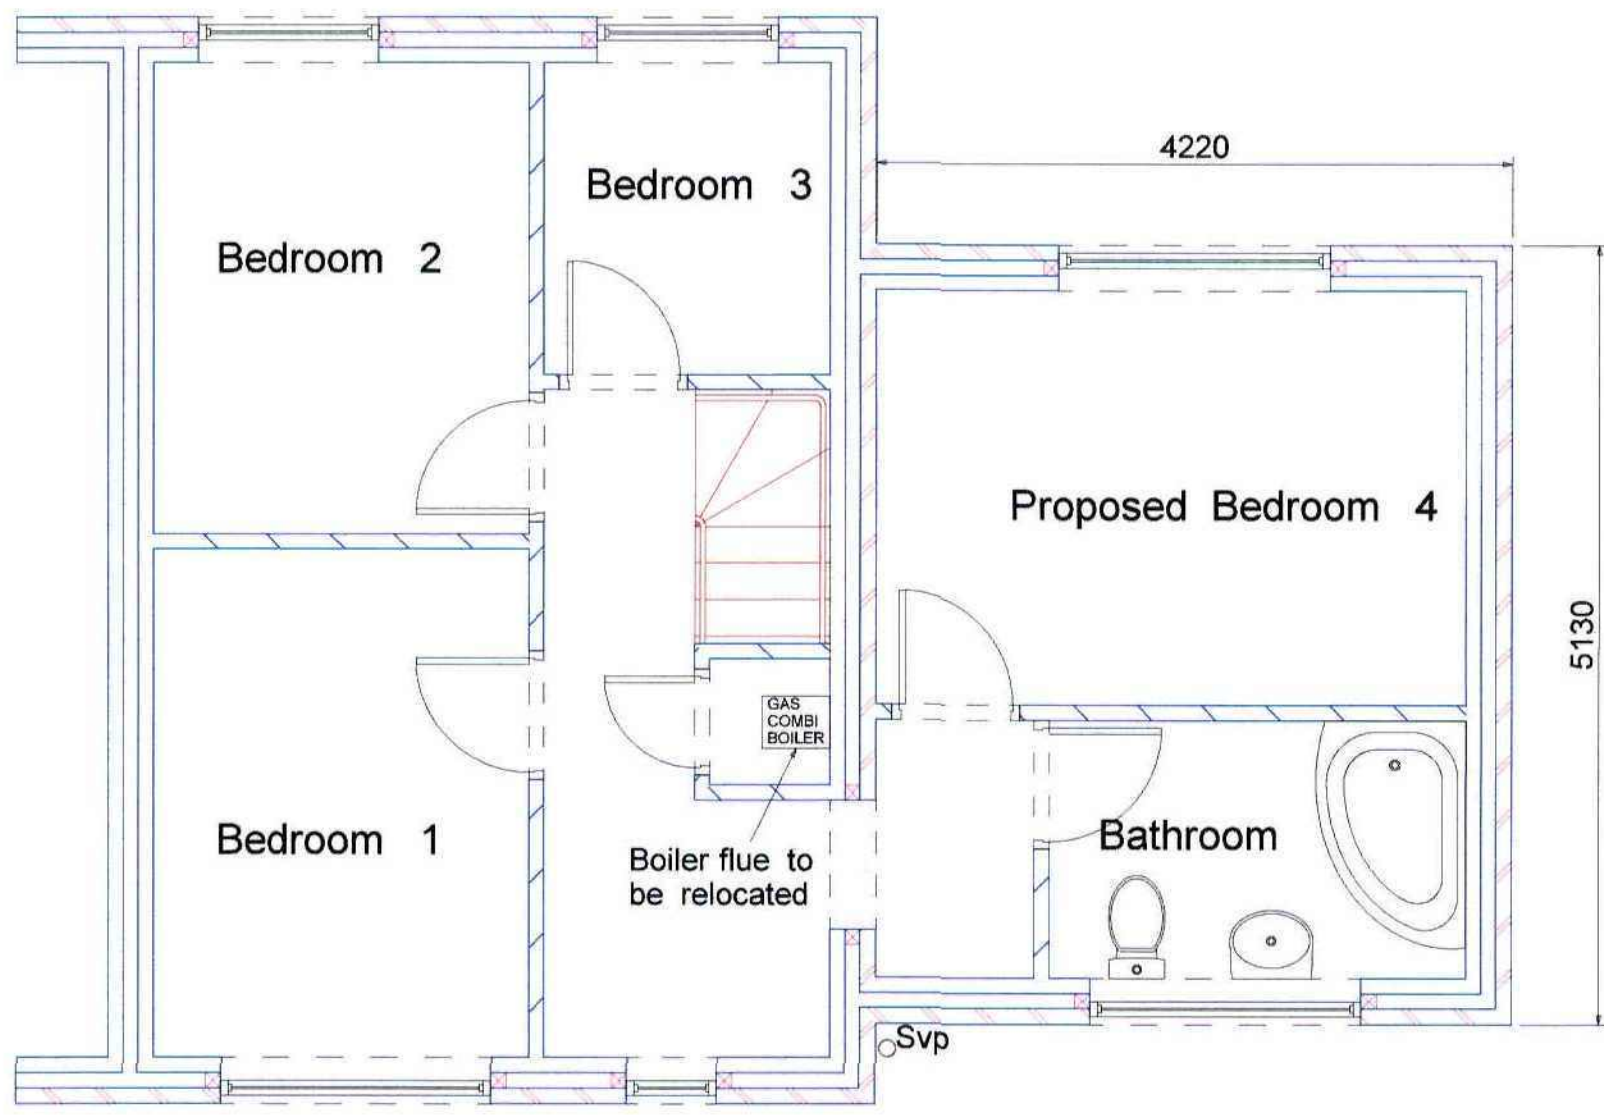

Proposed First Floor

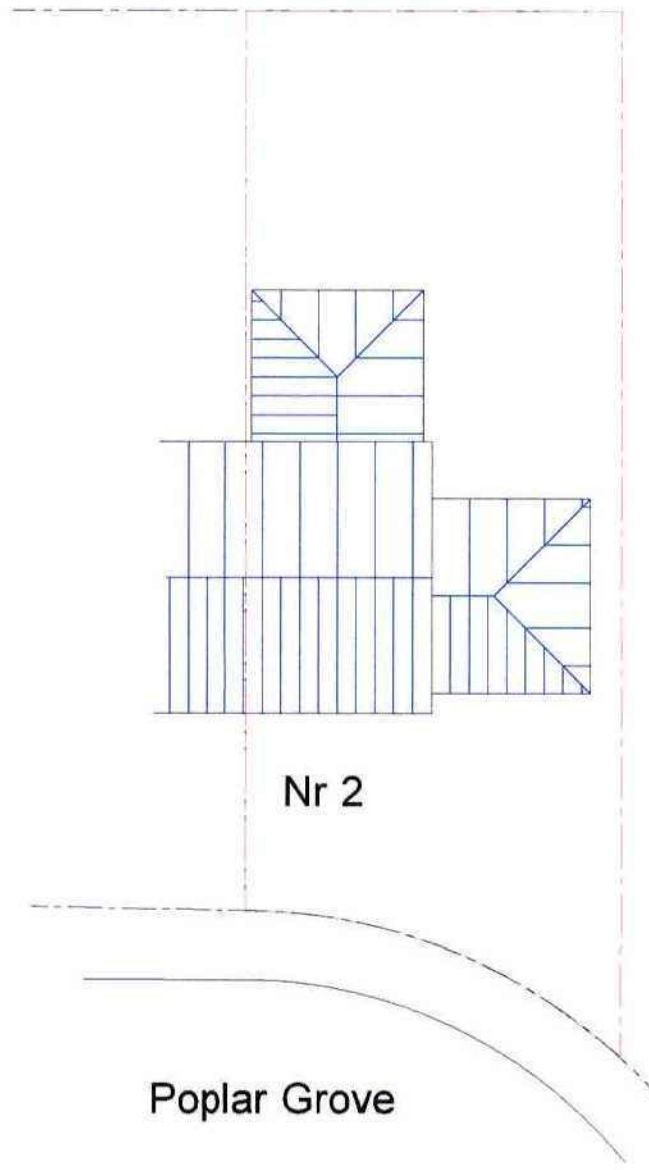


Site Plan
Scale 1:200



Existing Front Elevation



Existing Side Elevation

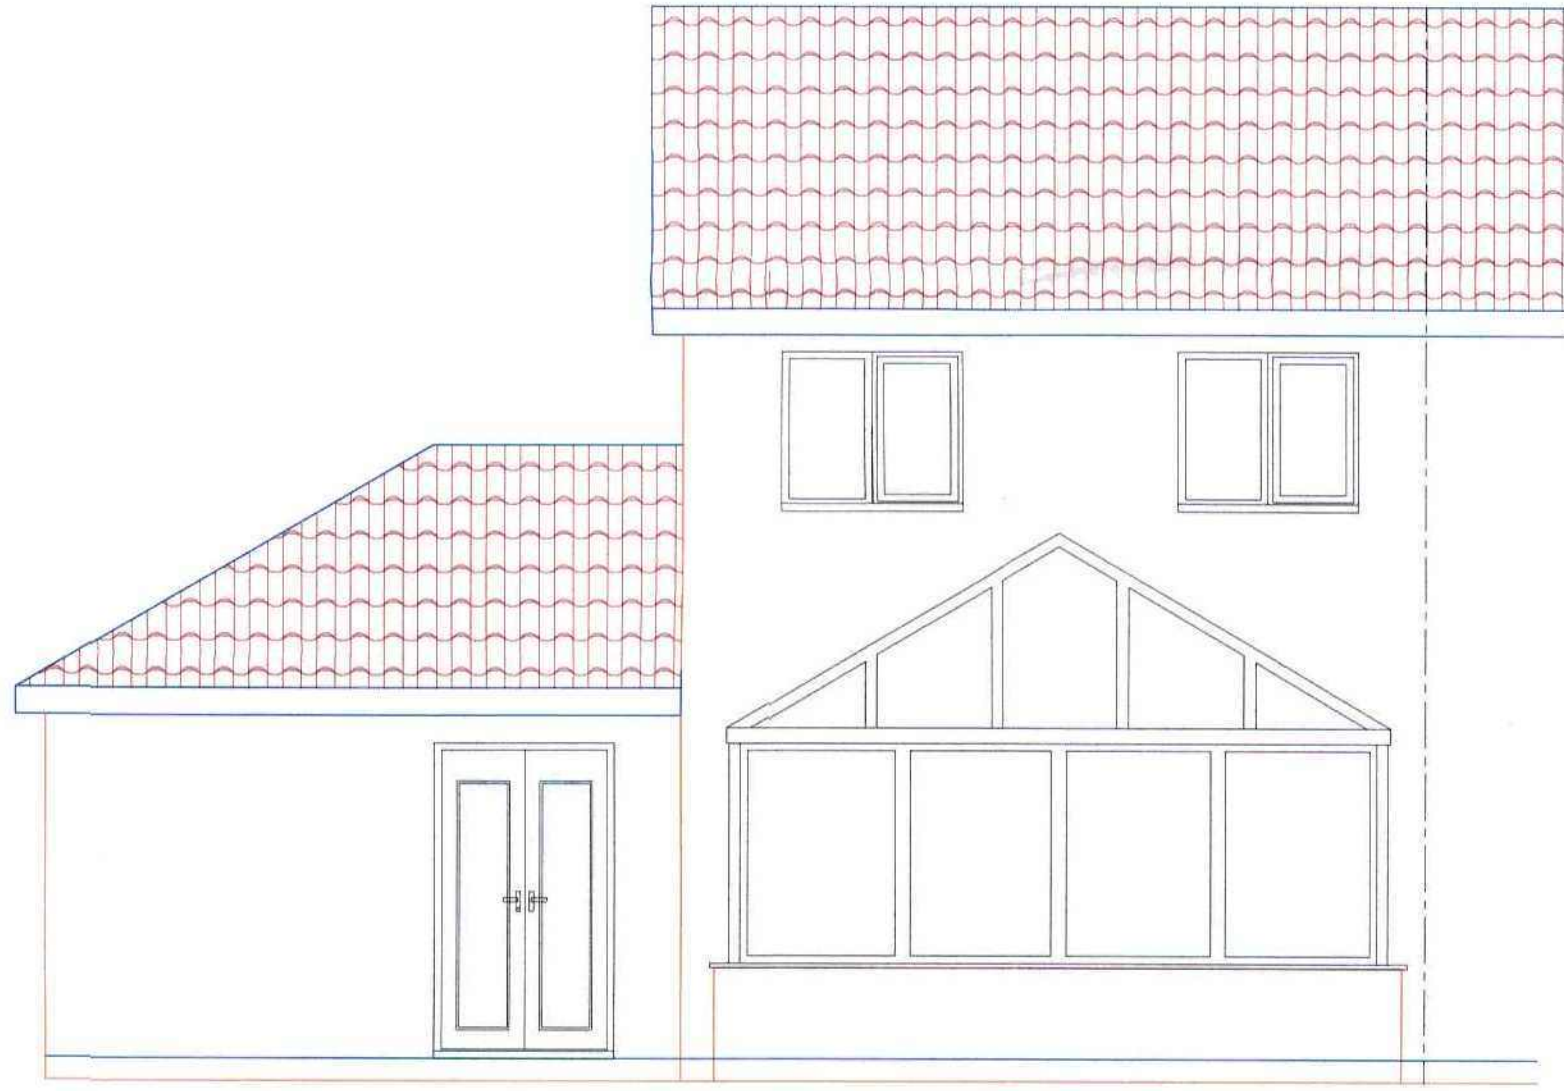


Existing Rear Elevation



Proposed Front Elevation



Proposed Side Elevation

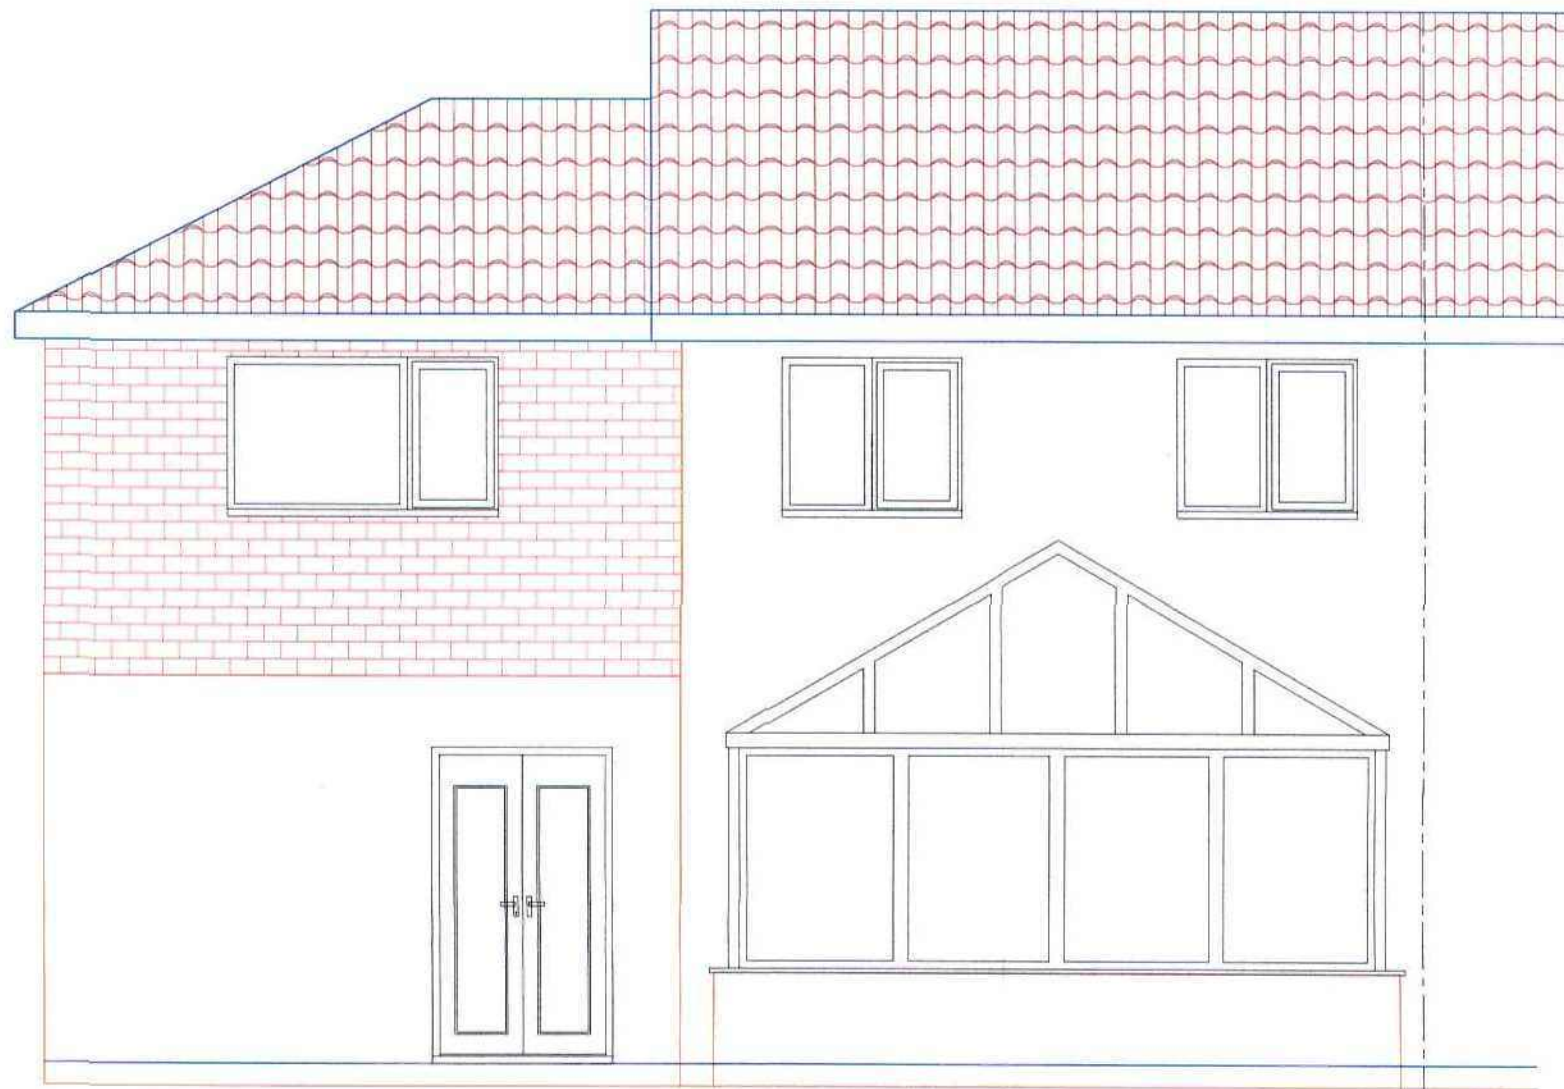

Proposed Rear Elevation

Notes

PAUL GLOVER
DESIGN SERVICES

Glover Building Management

Project
First Floor Bedroom Extension
2 Poplar Grove
Lundwood
Barnsley S71 5HA
Drawing Title
Planning Proposal
Existing & Proposed Plans & Elevations
Client
Mr & Mrs Coles
Drawing No.
PG 124
Date
March 2012
Scale
1:50
Drawn by
P. Glover
Checked by
PG
Page Size - A1
3000 mm
6 Beaulieu Close, Mapplewell, Barnsley
Tel 01226 387491/07730 258347