




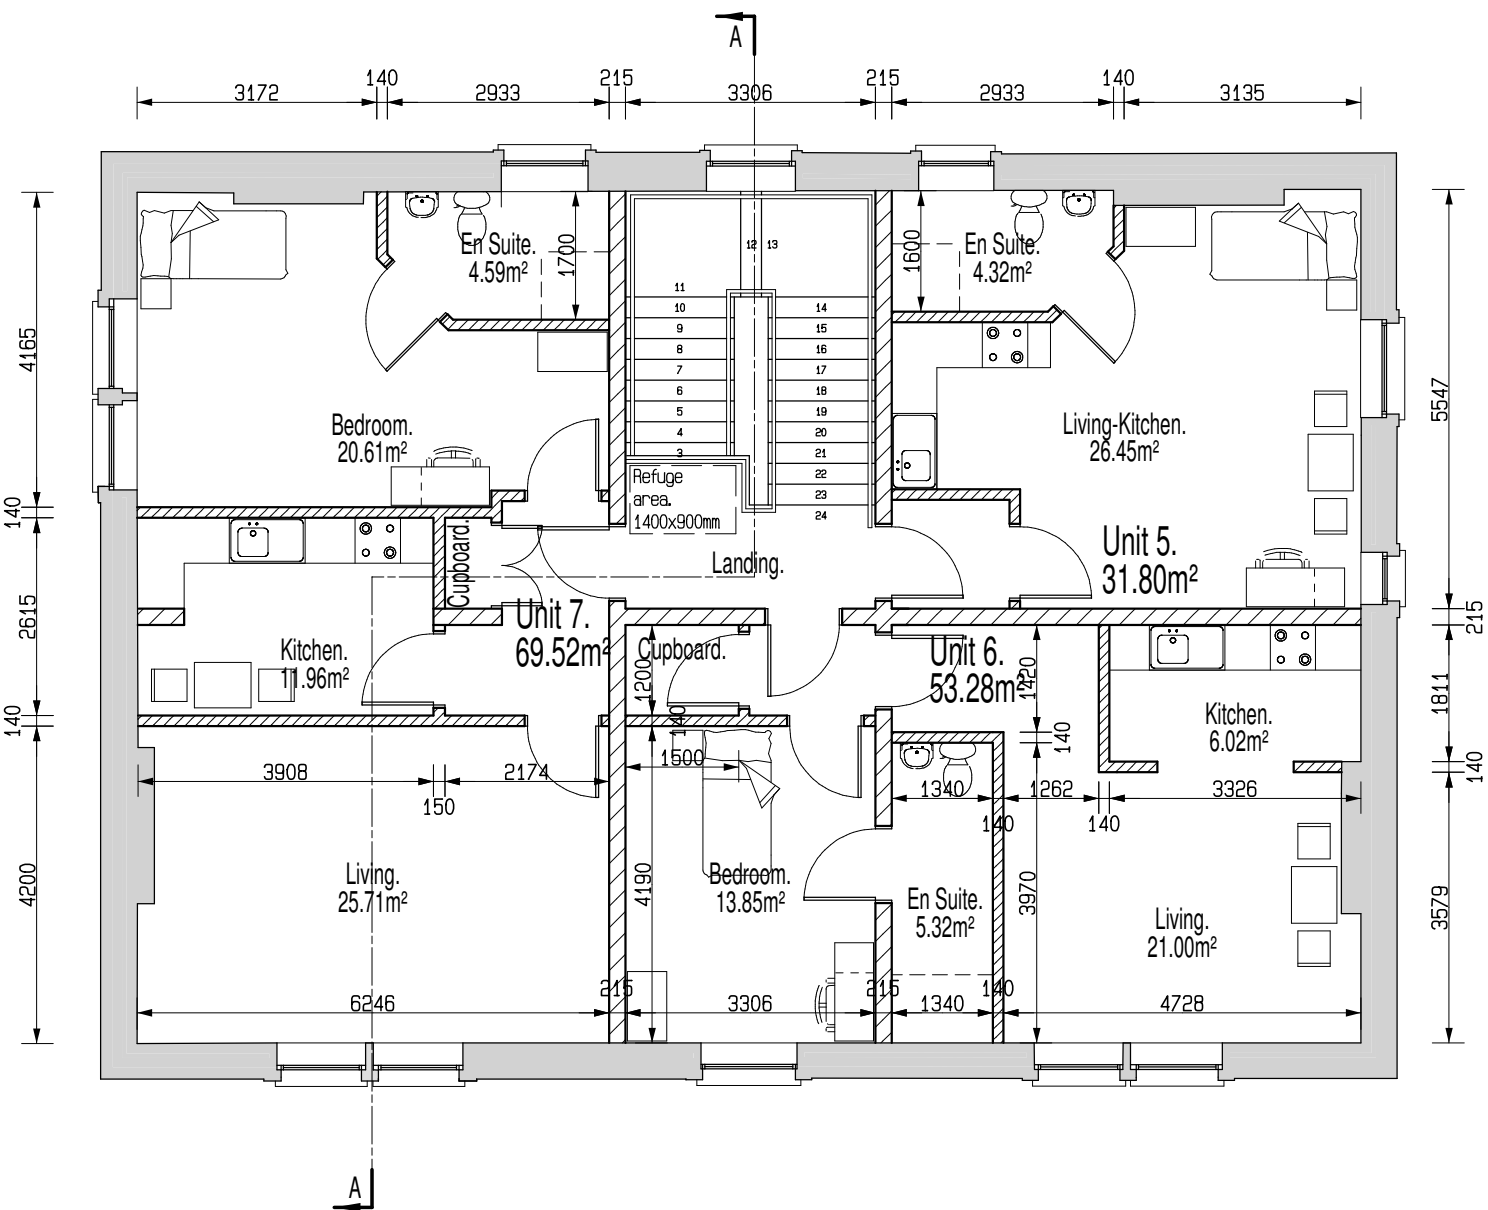


First floor plan.

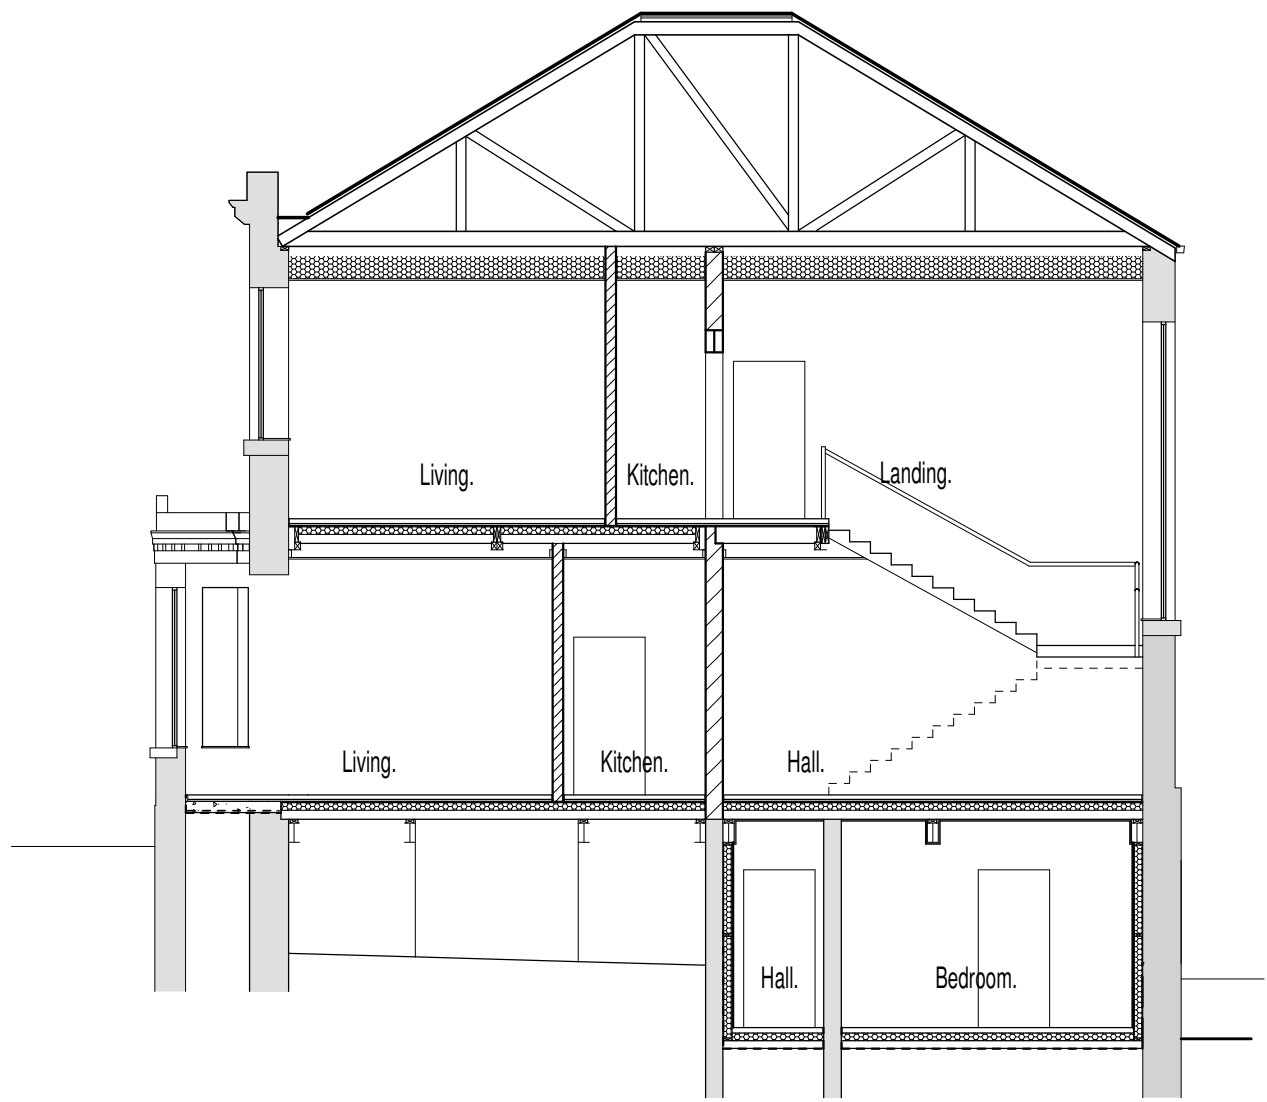

Section A:A. Scale: 1-100.

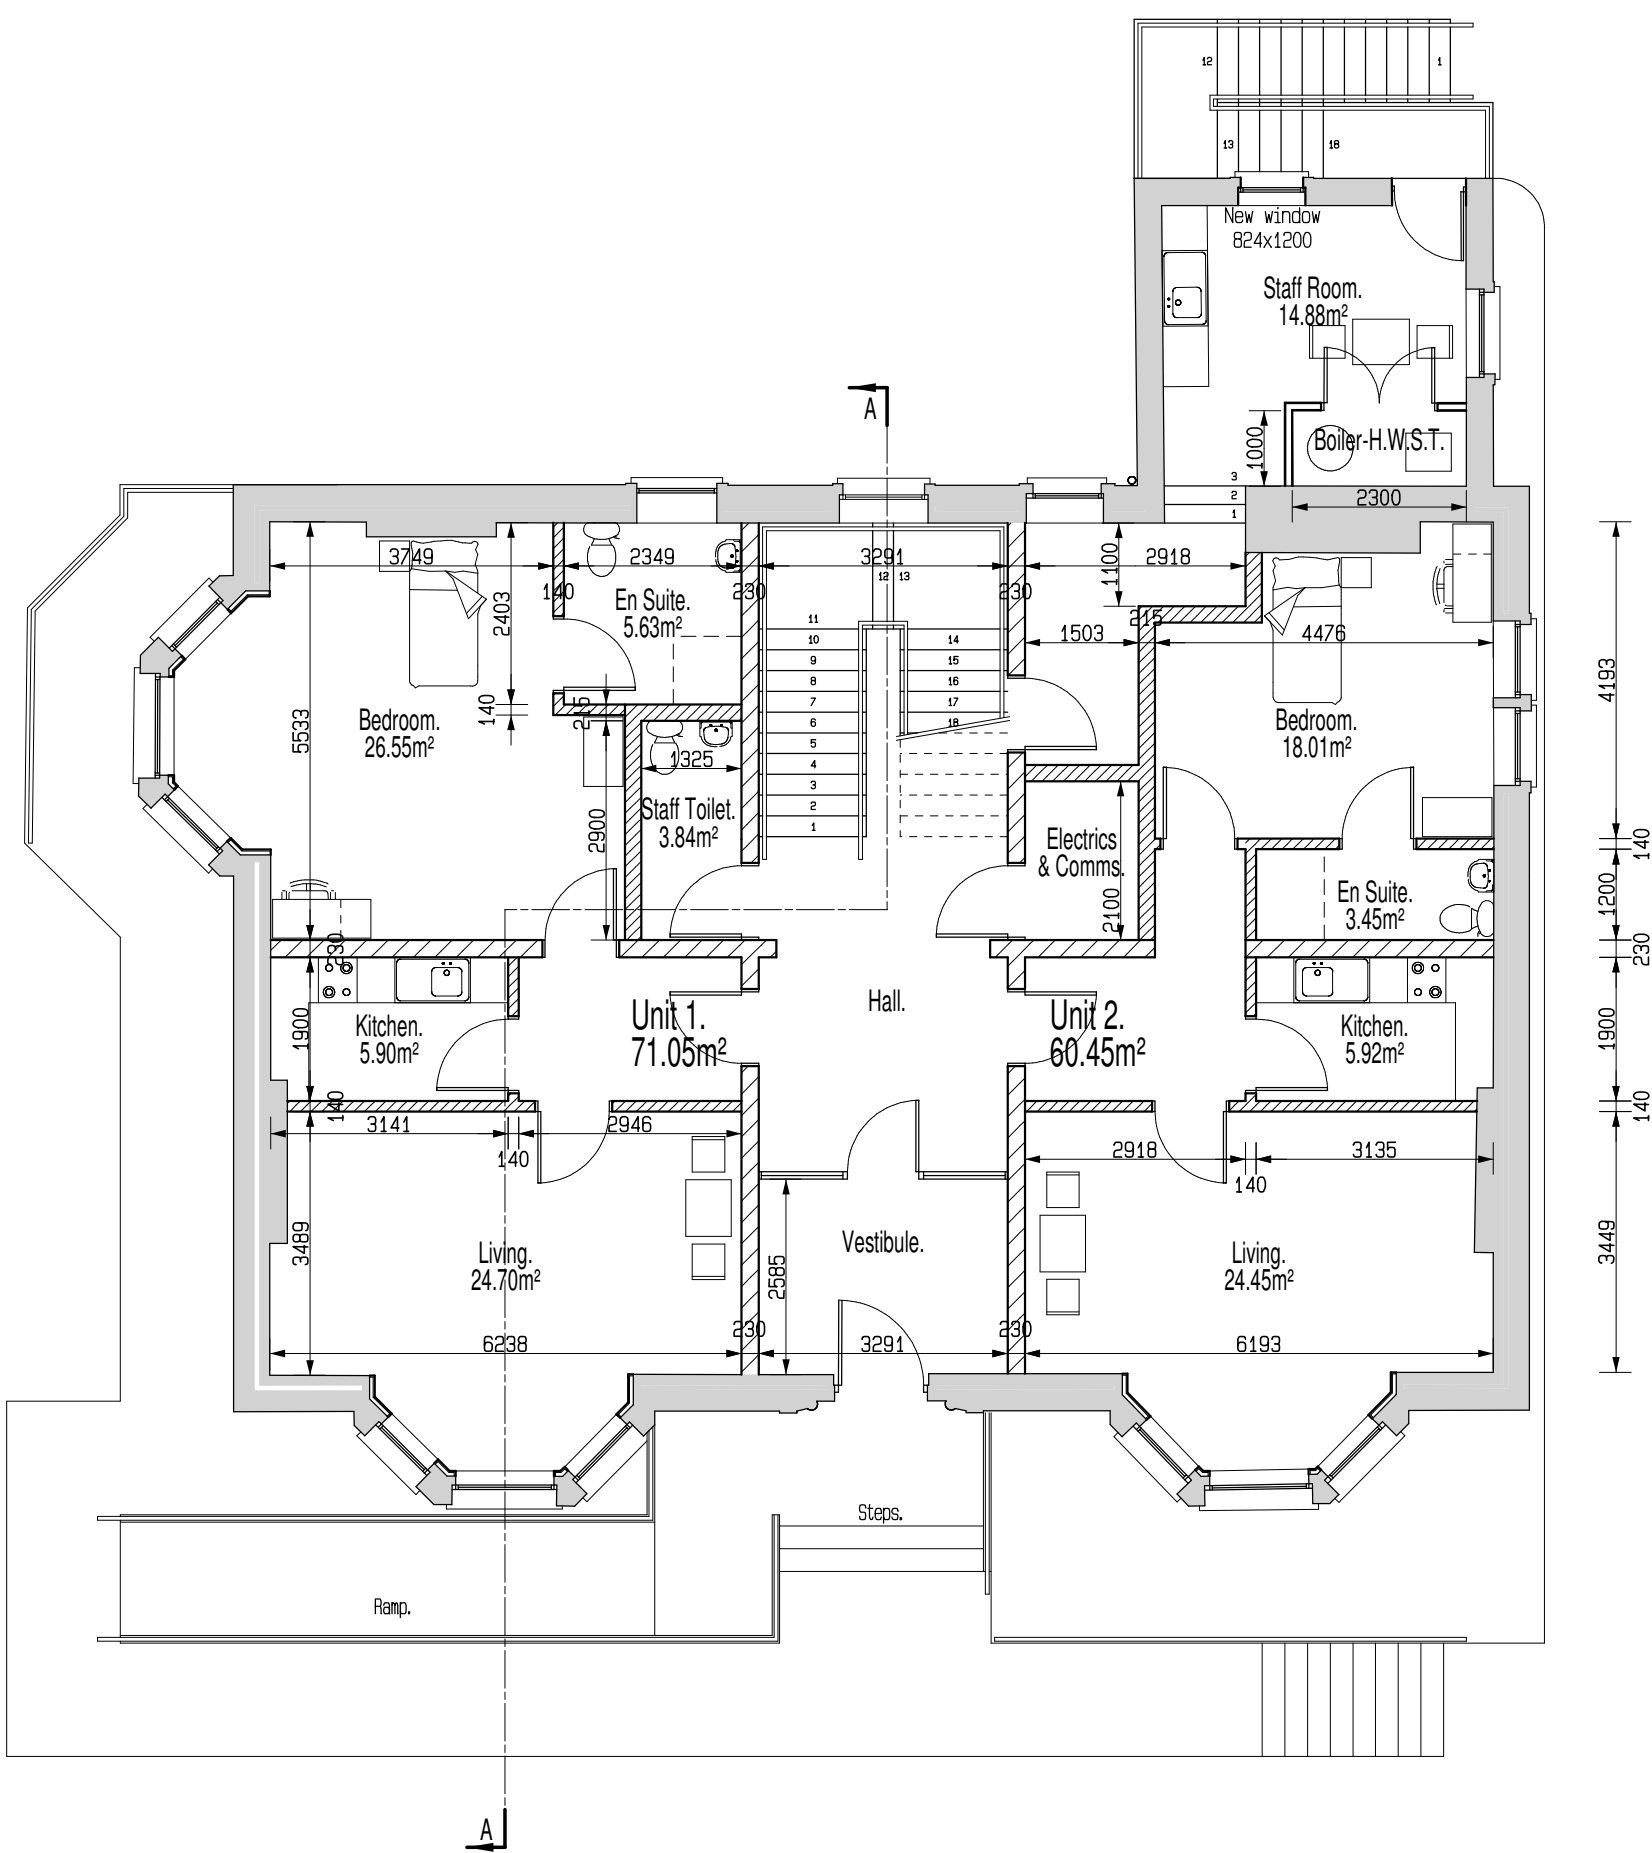

Ground floor plan. Scale: 1:100.

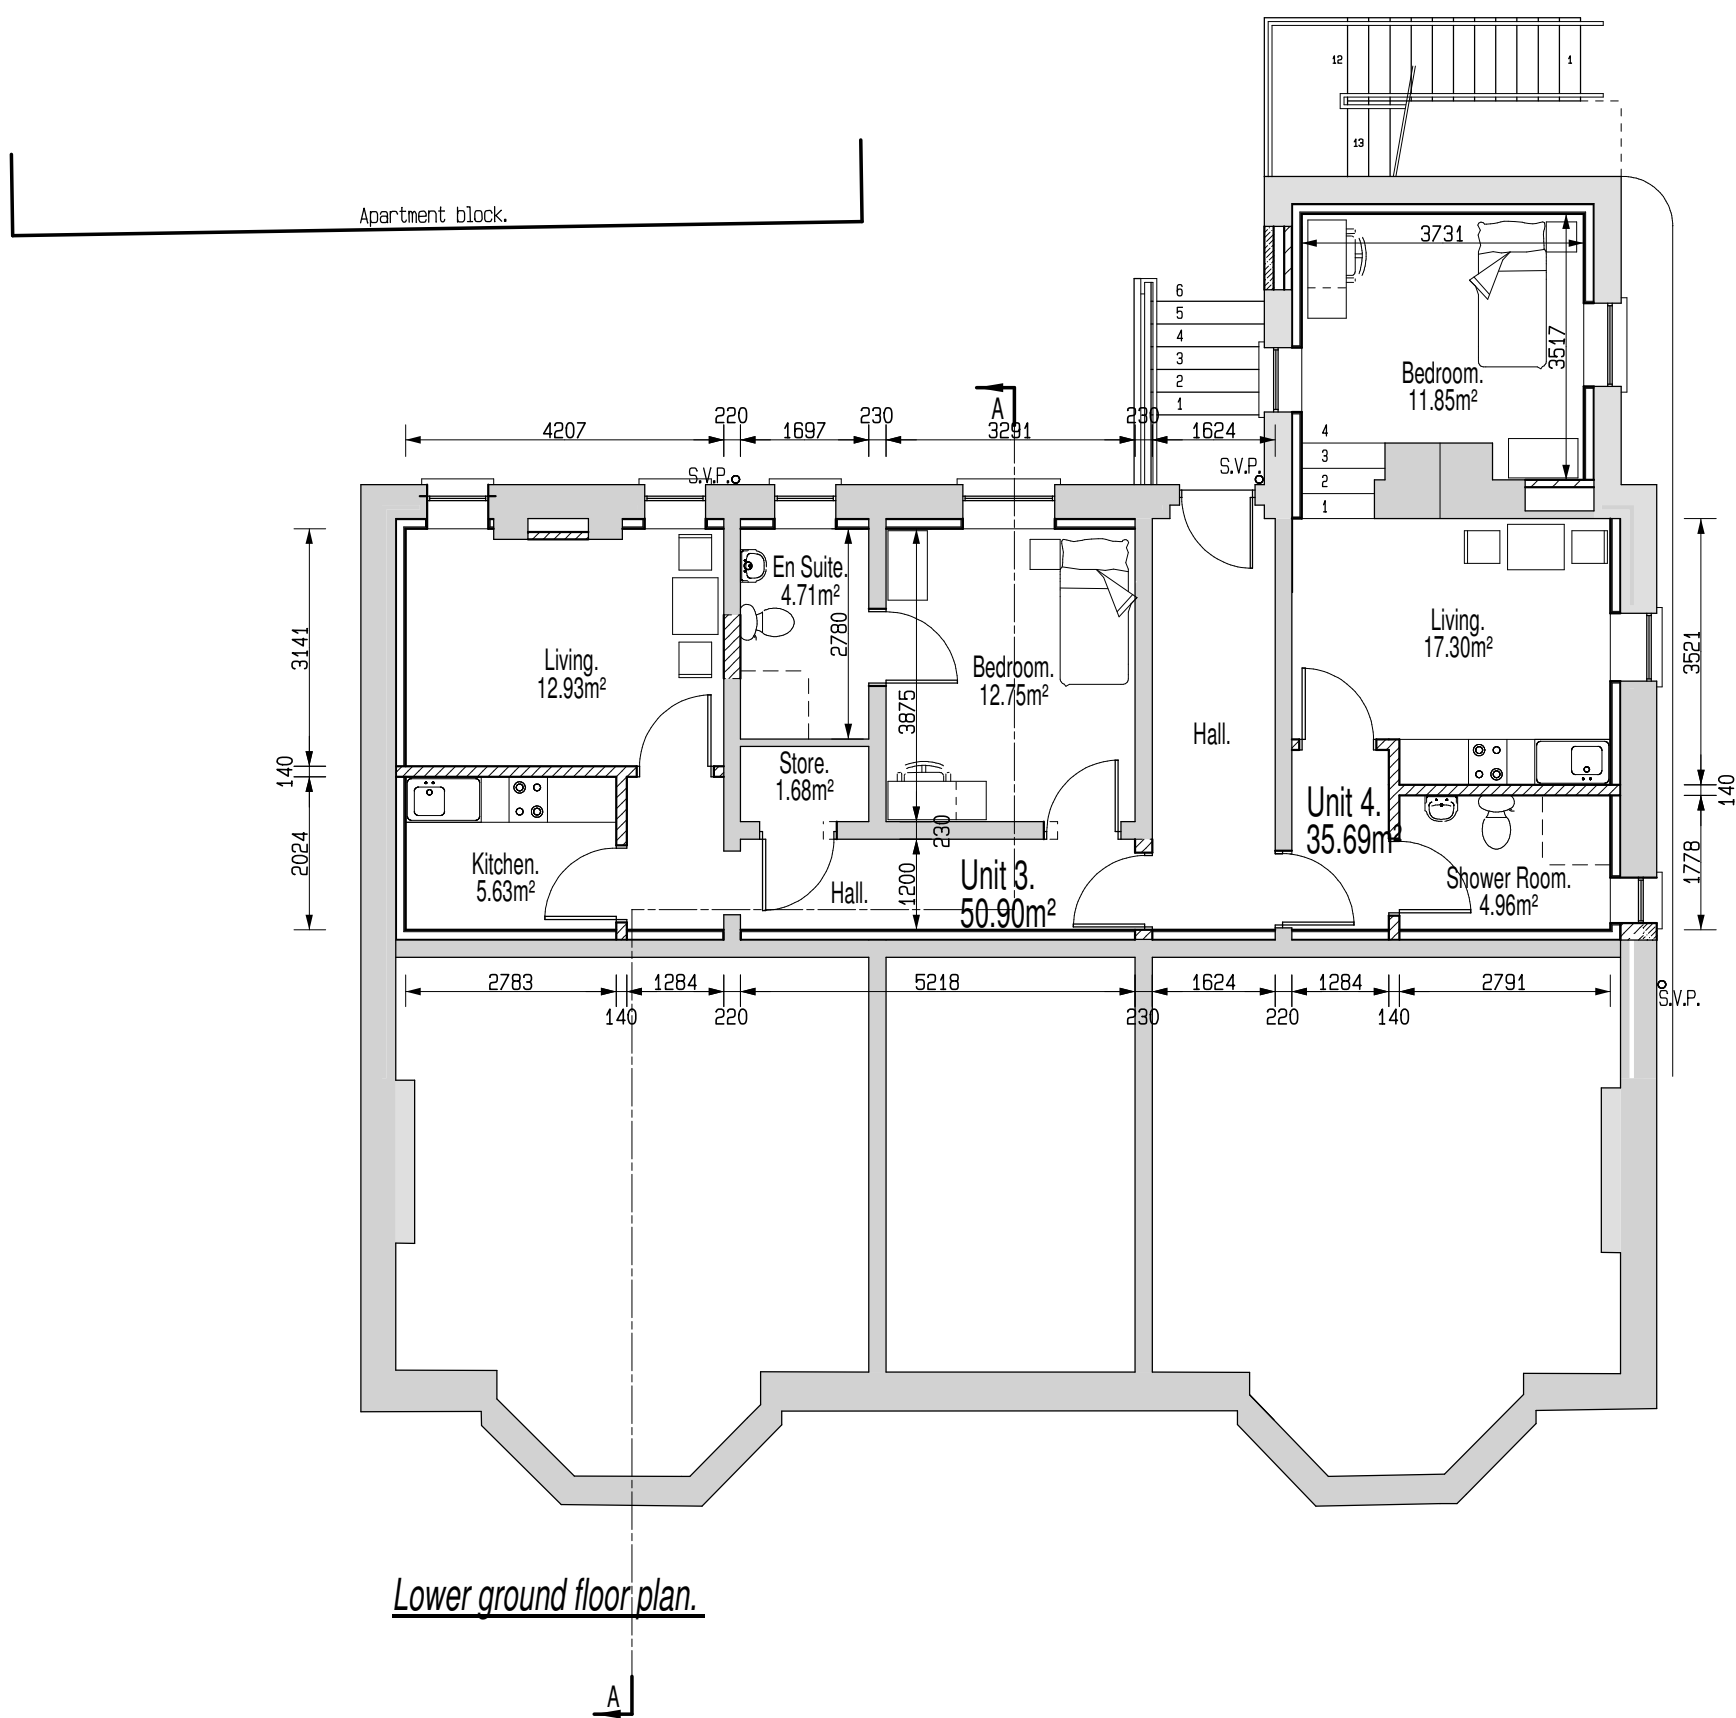

Lower ground floor plan.



REV	DATE	DETAILS OF ISSUE	INITIALS
A	03/12/18	Internal alterations made to include for additional 1no. unit, 7no. total. Client requirement.	MB

STATUS OF DRAWING			
☐	500 SURVEY/EXISTING (S)	☐	400 TENDER (T)
☐	100 SKETCH DESIGN (SK)	☐	500 CONSTRUCTION (C)
☒	200 PLANNING (PL)	☐	600 AS BUILT (AB)
☐	300 WORKING DRAWING (W)	☐	PRELIMINARY (P)

EMERALD CONSTRUCTION Ltd.
HEALTHCARE DESIGN & BUILD SPECIALISTS
49 DARKLEY ROAD
KEADY
Co ARMAGH
BT60 3AX
T: 028 37 531777
F: 028 37 531707

PROJECT:
Proposed Care Facility at 'Westfield House' 47 Victoria Rd, Barnsley. S70 2BU.

TITLE:
Proposed floor plans & section.

SCALE:	DRG NO:	REVISION
1-100	BARN/201	A
DATE: Feb. 2019	DRAWN: MB	CHECKED: MB