




FRONT ELEVATION 1:200 @A1

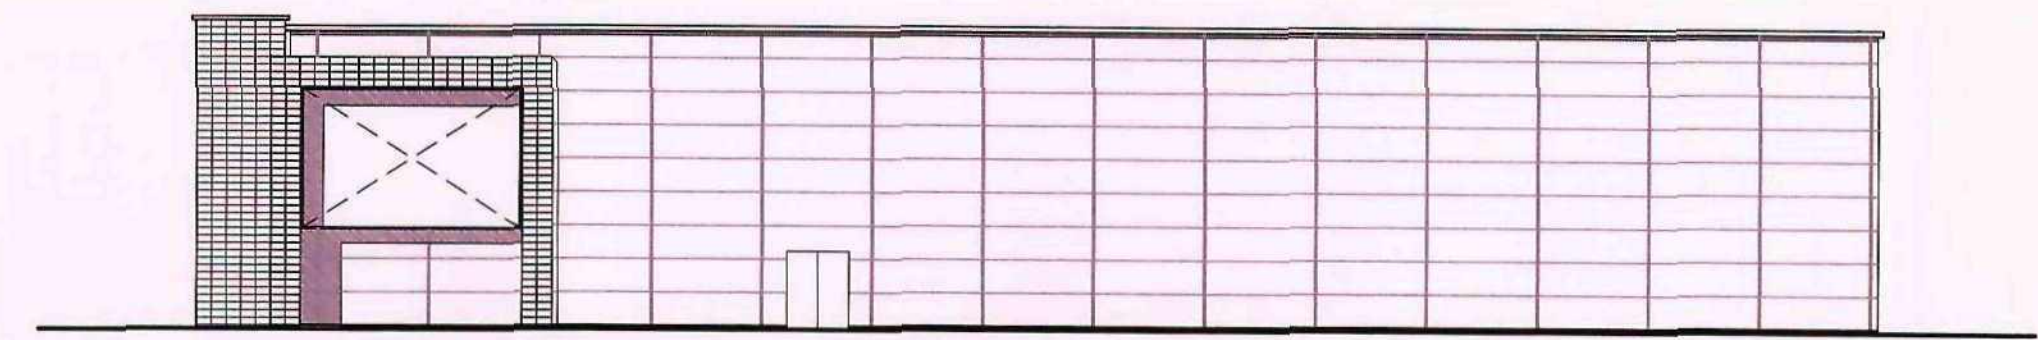


GABLE ELEVATION 1:200 @A1

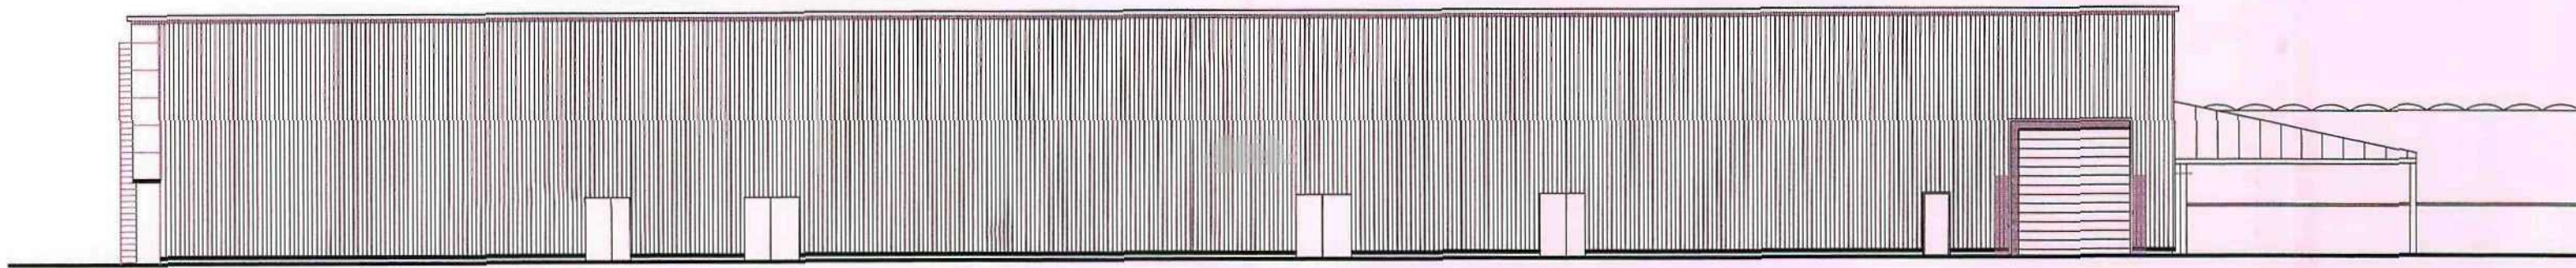


REAR ELEVATION 1:200 @A1

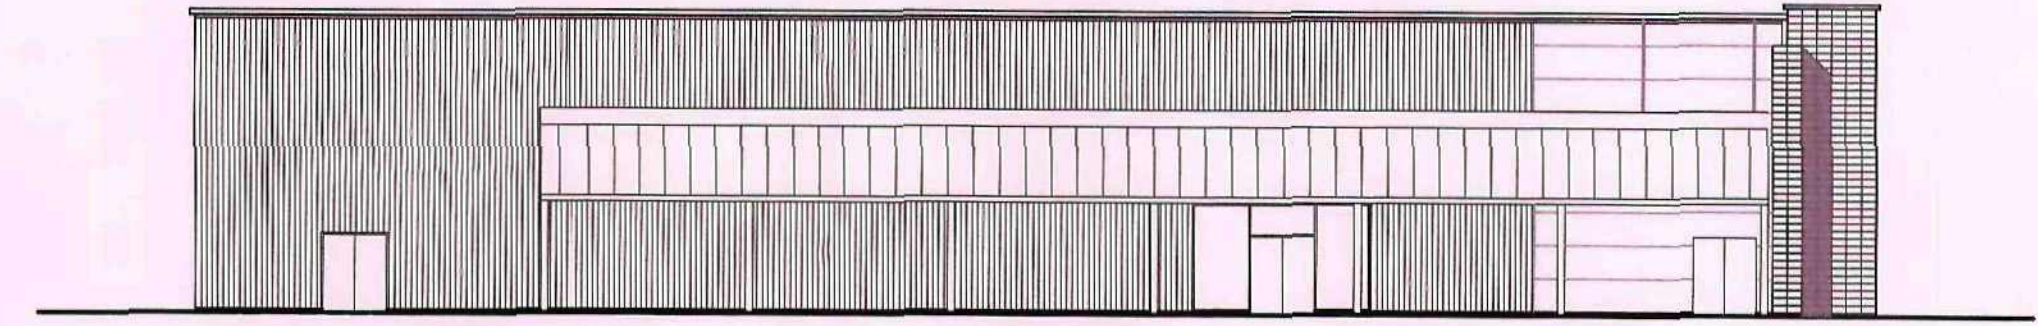


GABLE ELEVATION 1:200 @A1

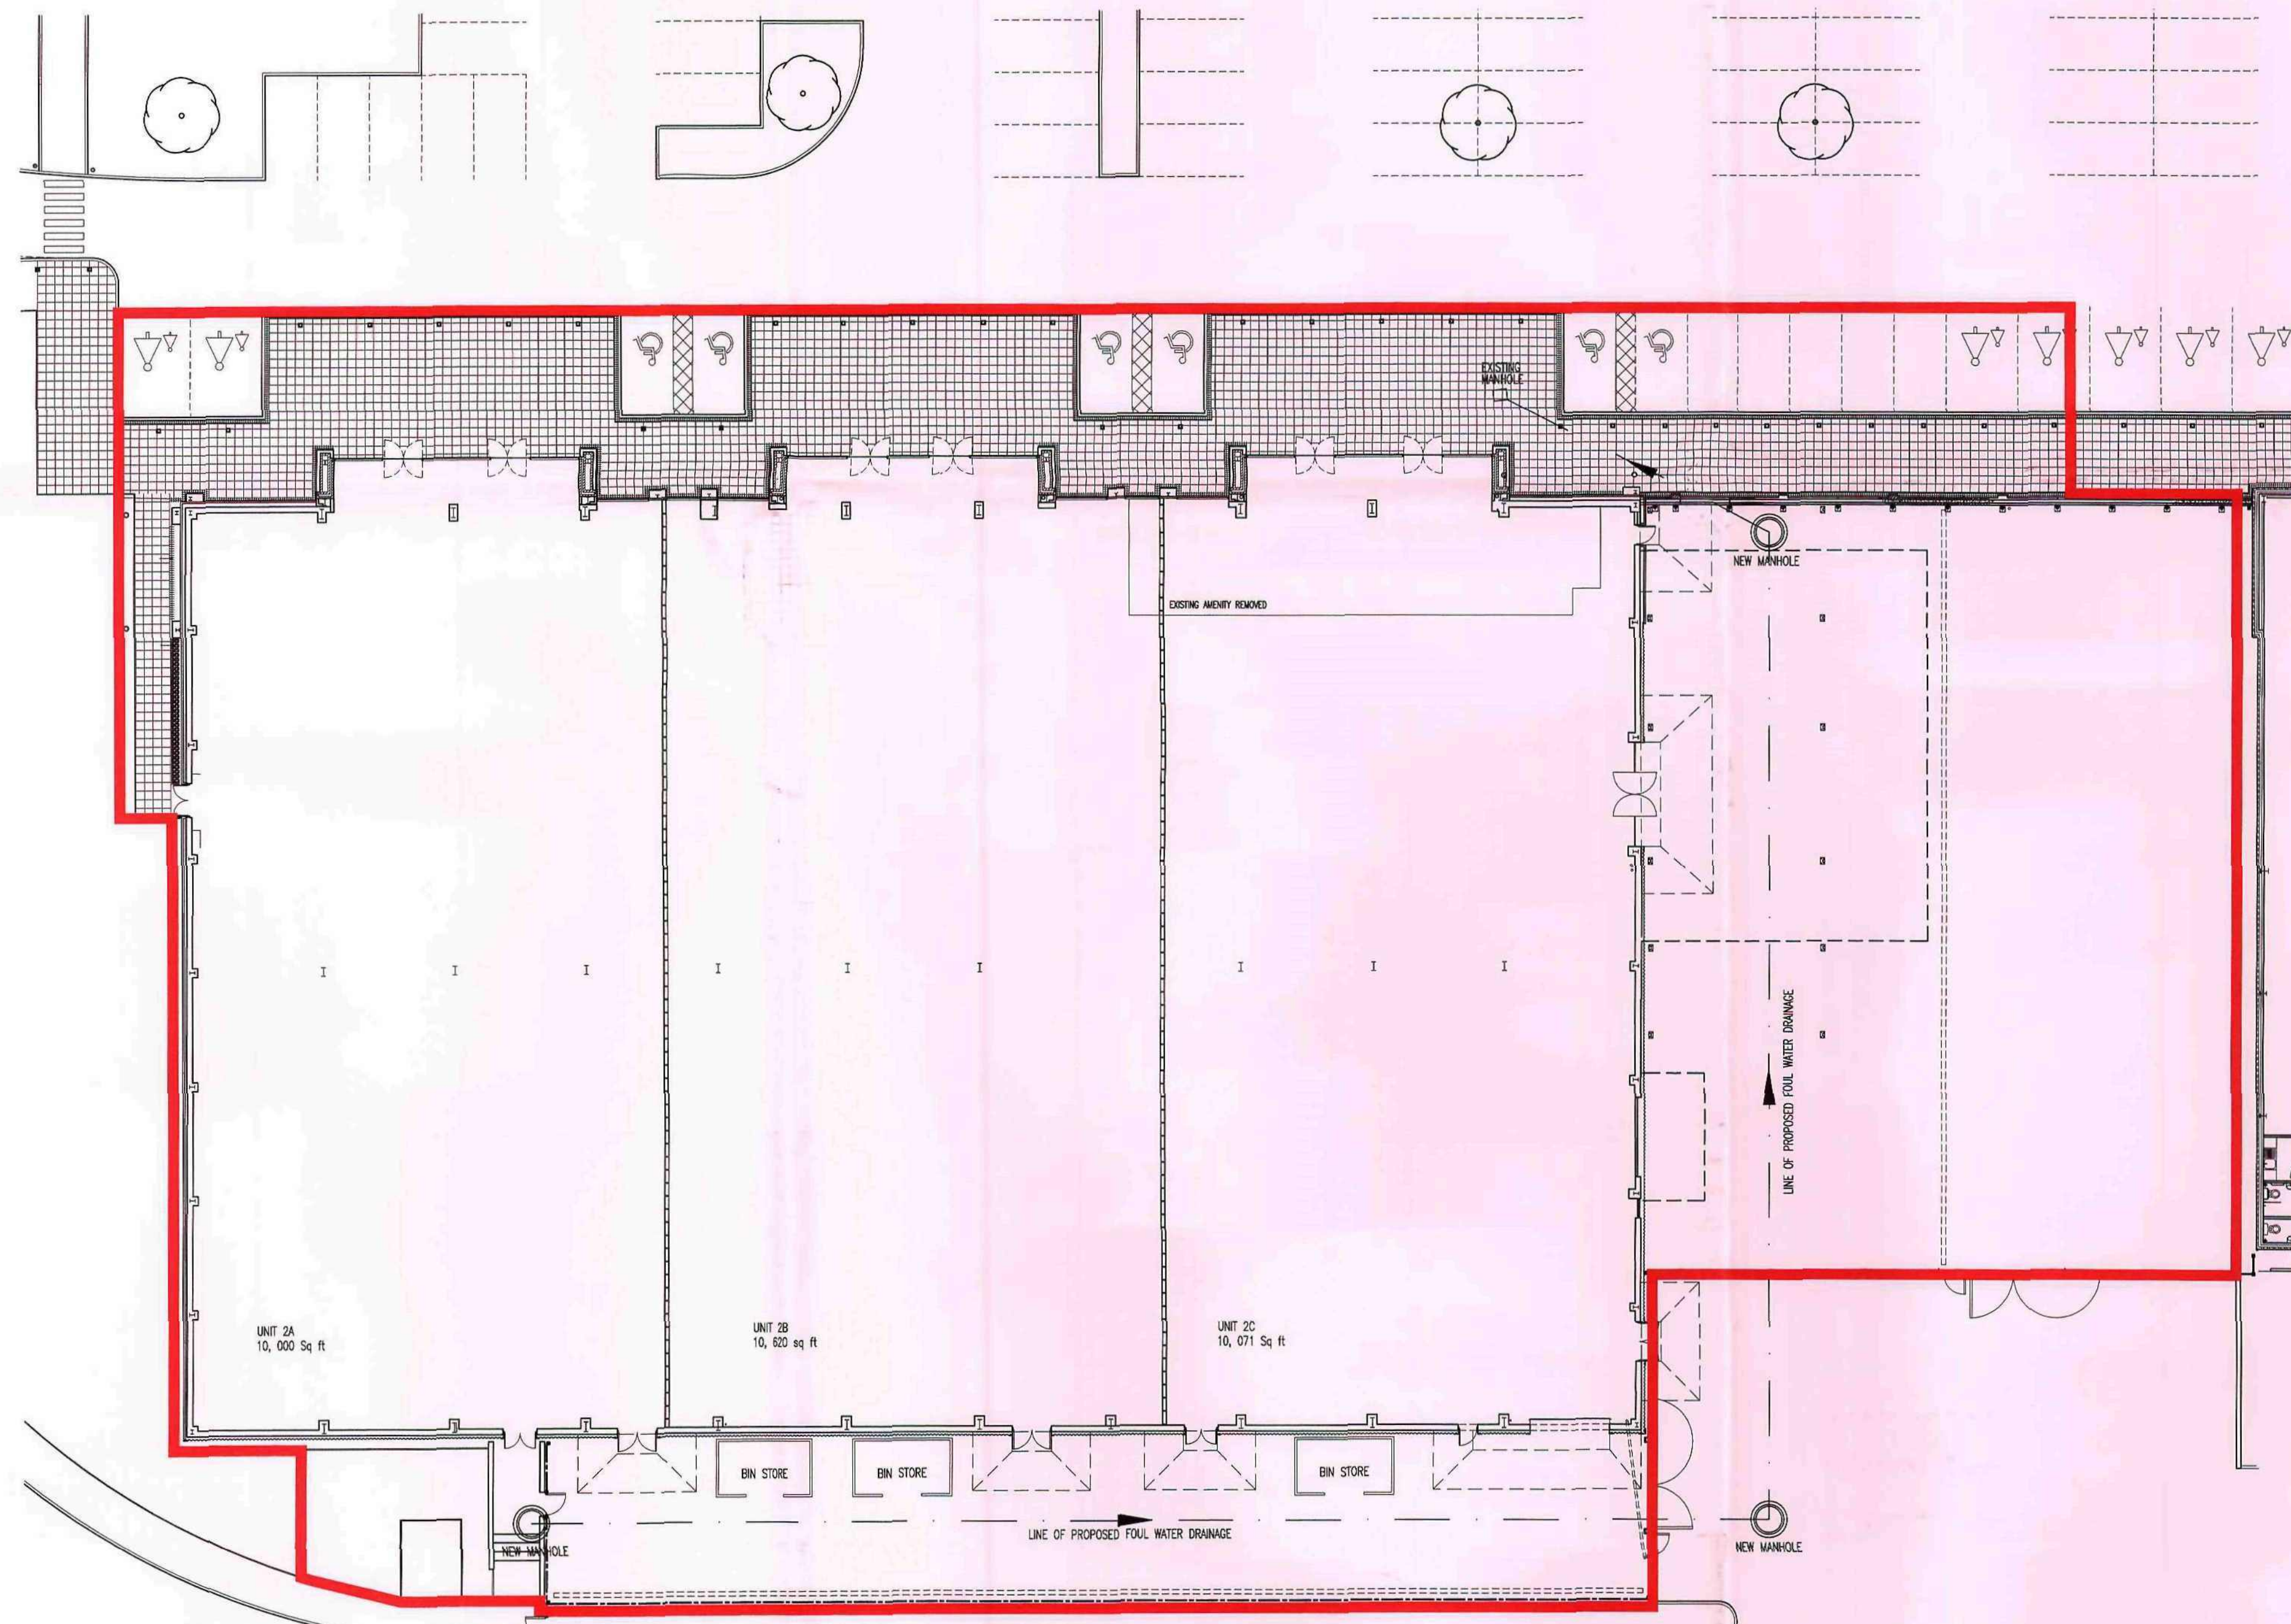

GROUND FLOOR PLAN 1:200 @A1

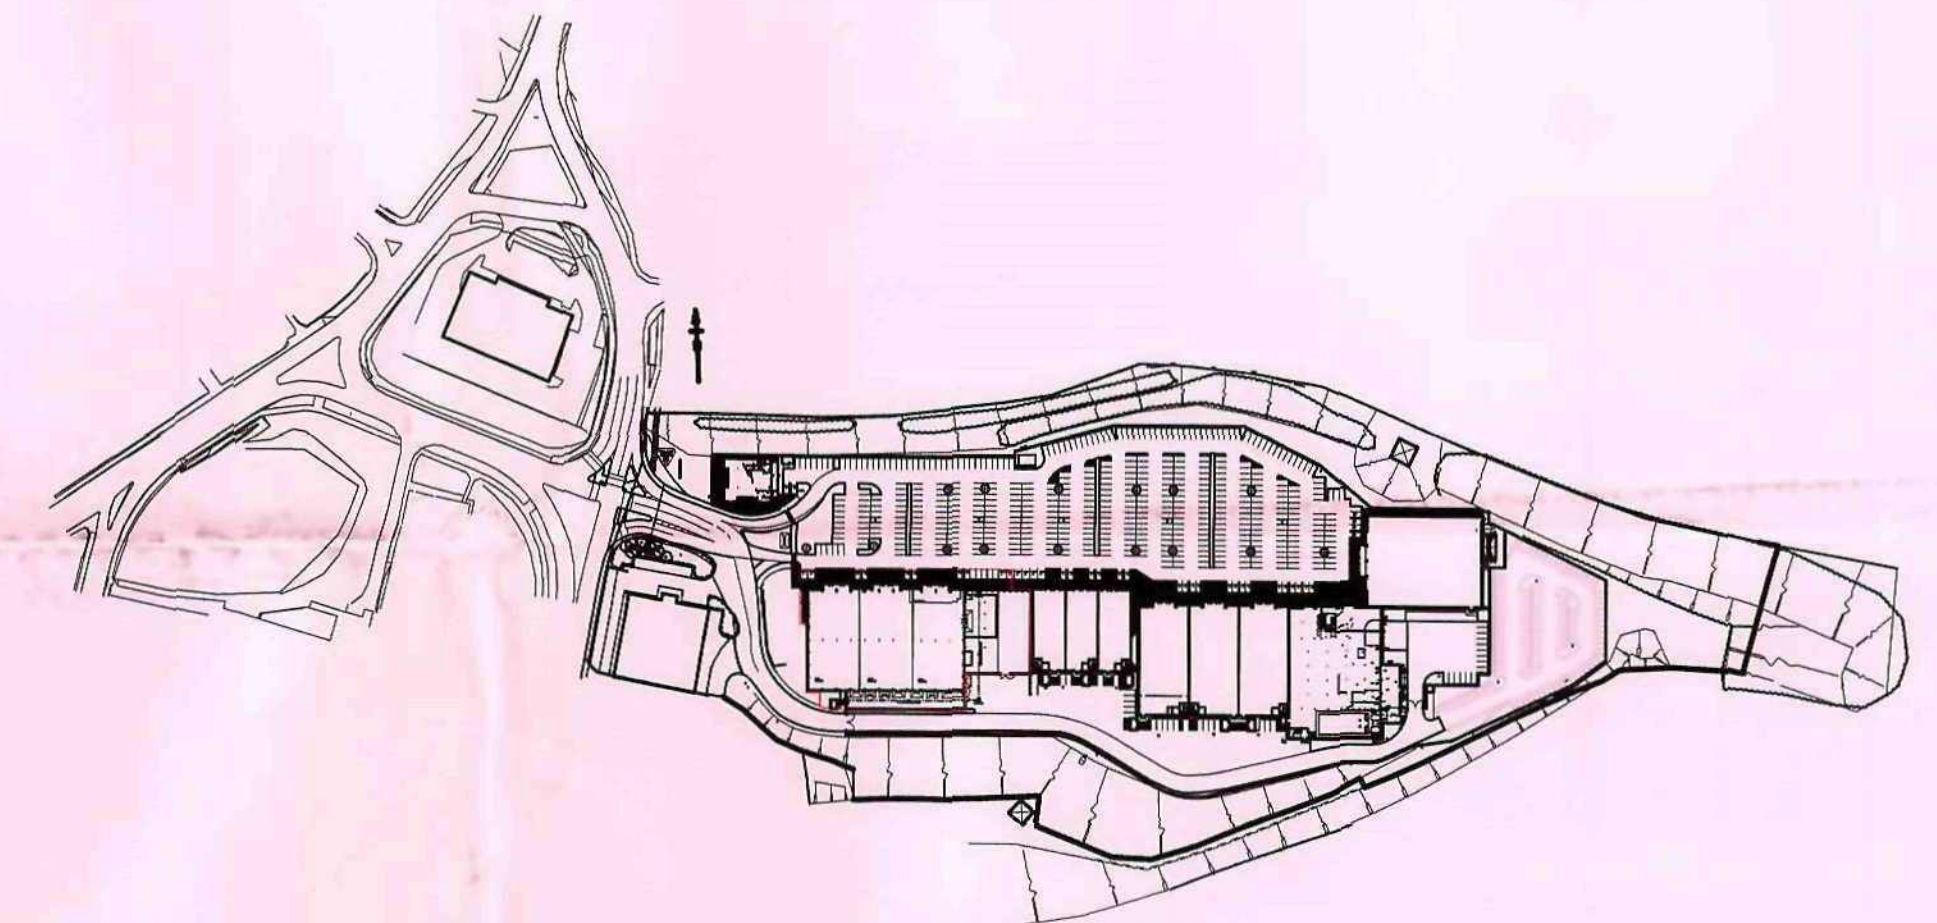

LOCATION PLAN 1:2500 @A1

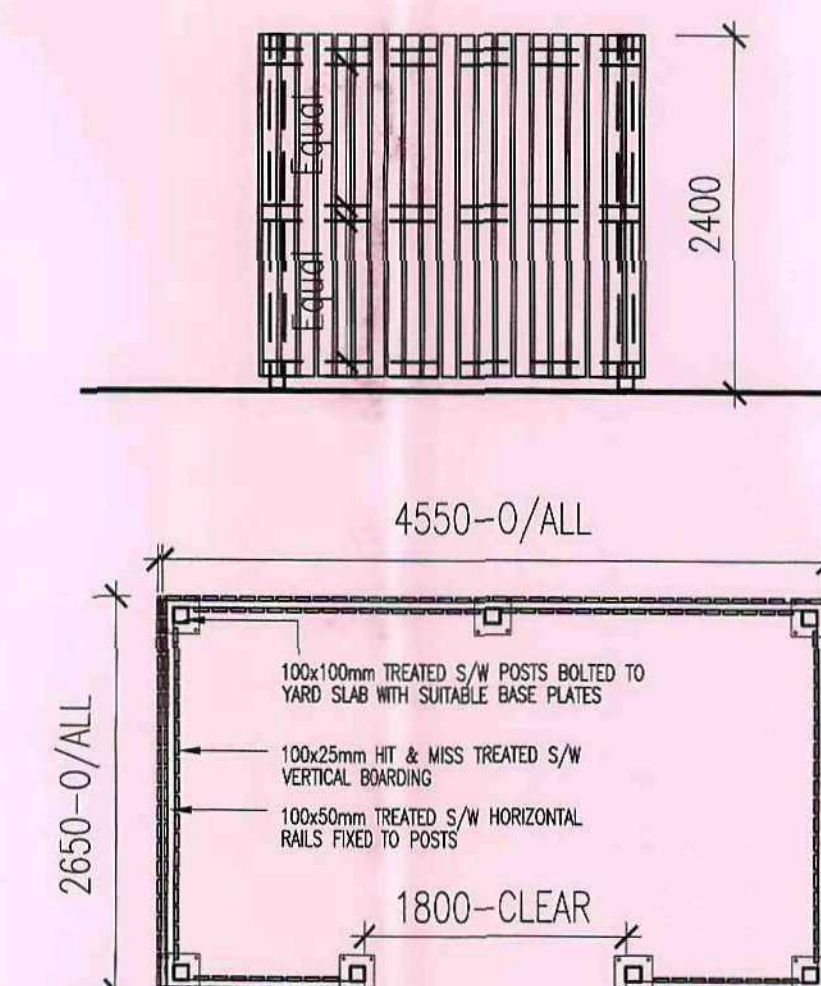

BIN STORE DETAIL 1:50 @A1

C	FOUL WATER DRAINAGE LINE ADDED, FENCE LINE REVISED	16.03.09	SOR	GB
B	PROPOSED UNIT SIZES AMENDED TO GREATER THAN 10K EACH	13.03.08	WP	GB
A	BIN STORE AND DRAINAGE DETAILS ADDED, FOCUS BOUNDARY ADDED, PARKING REVISED.	01.12.08	SOR	GB
Rev	Description	Date	By	Chk

Status	Purpose for Issue
Planning ☐ Tender ☐	
Construction ☐ As Built ☐	

Client
PEEL DEVELOPMENTS UK Ltd

Contract
PROPOSED ALLTERATIONS, UNIT 2
HARBOROUGH HILL ROAD
BARNSELEY

Drawing
PROPOSED GENERAL ARRANGEMENTS

B A T E
AND
T A Y L O R
ARCHITECTS

Drawing No.	MH521-02	Revision	C
Scales	AS SHOWN	Date	MAR '09
Drawn	SOR	Checked	GB

This drawing is the copyright of the Architect and may not be reproduced without licence.
DO NOT scale from this drawing.