


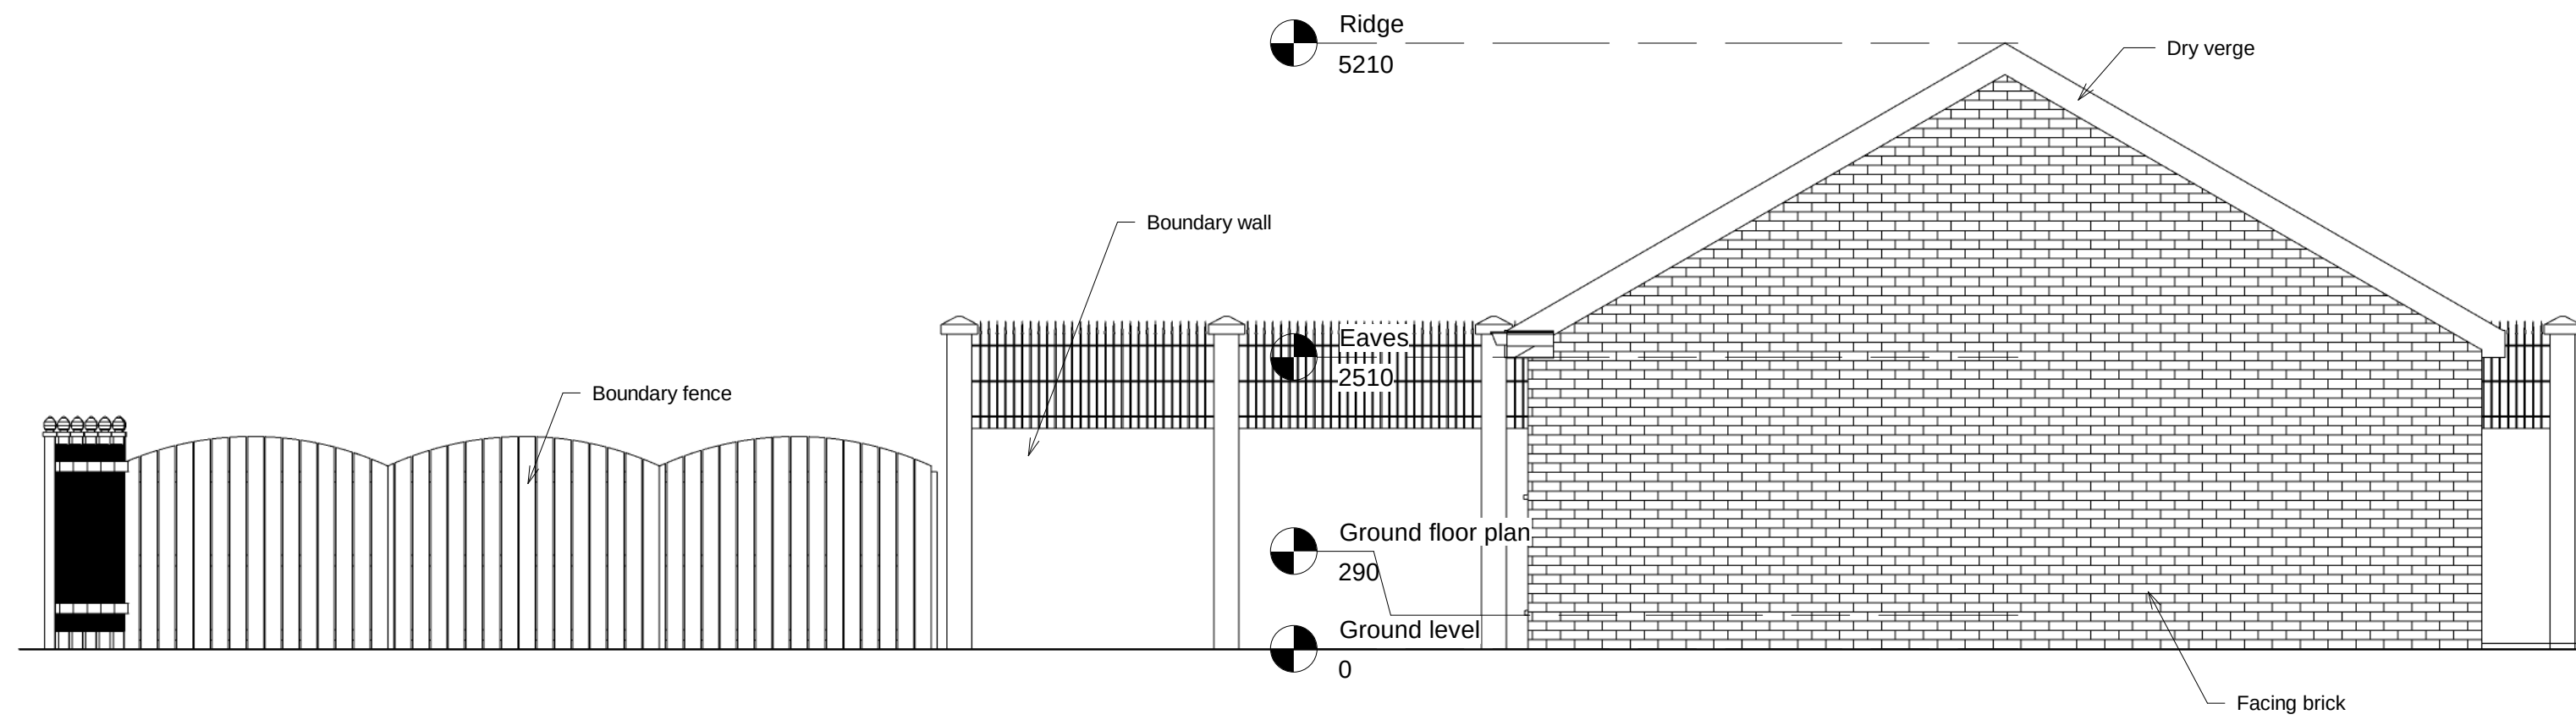

1 South east elevation
1 : 50



Proposed single storey extension to rear

*www.redboxone.co.uk
tel:07841043549
Architect@redboxone.co.uk*

No.	Description	Date

**Existing
elevations
sheet 2**

Project number	AR/2020
Date	Aug 2020
Drawn by	Author
Checked by	Checker

A108

Scale	1 : 50
-------	--------