

Notes:

PLANNING DRAWINGS - THIS DRAWING SHOULD NOT BE USED FOR ANY OTHER PURPOSES THAN THAT SPECIFIED HERE

COPYRIGHT - THIS DRAWING MAY NOT BE REPRODUCED OR MODIFIED IN WHOLE OR PART BY ANY PERSON OR ORGANISATION WITHOUT THE ARCHITECTS CONSENT. ISSUING COPIES TO THIRD PARTIES MAY NOT BE DONE WITHOUT THE ARCHITECTS CONSENT

Revision: --

Revision List:

MATERIALS - PROPOSED
Walls - brick to match with stone headers and cills
Roof - Natural blue grey slate


Project/ Client: 34 New Smithy Dr / Hampshire

Drawing Title: Plan & Elevations - PROPOSED


Drawing Number: 2134/TP/004

Scale at A3: 1:100


Date: Feb 22

 


0 5m

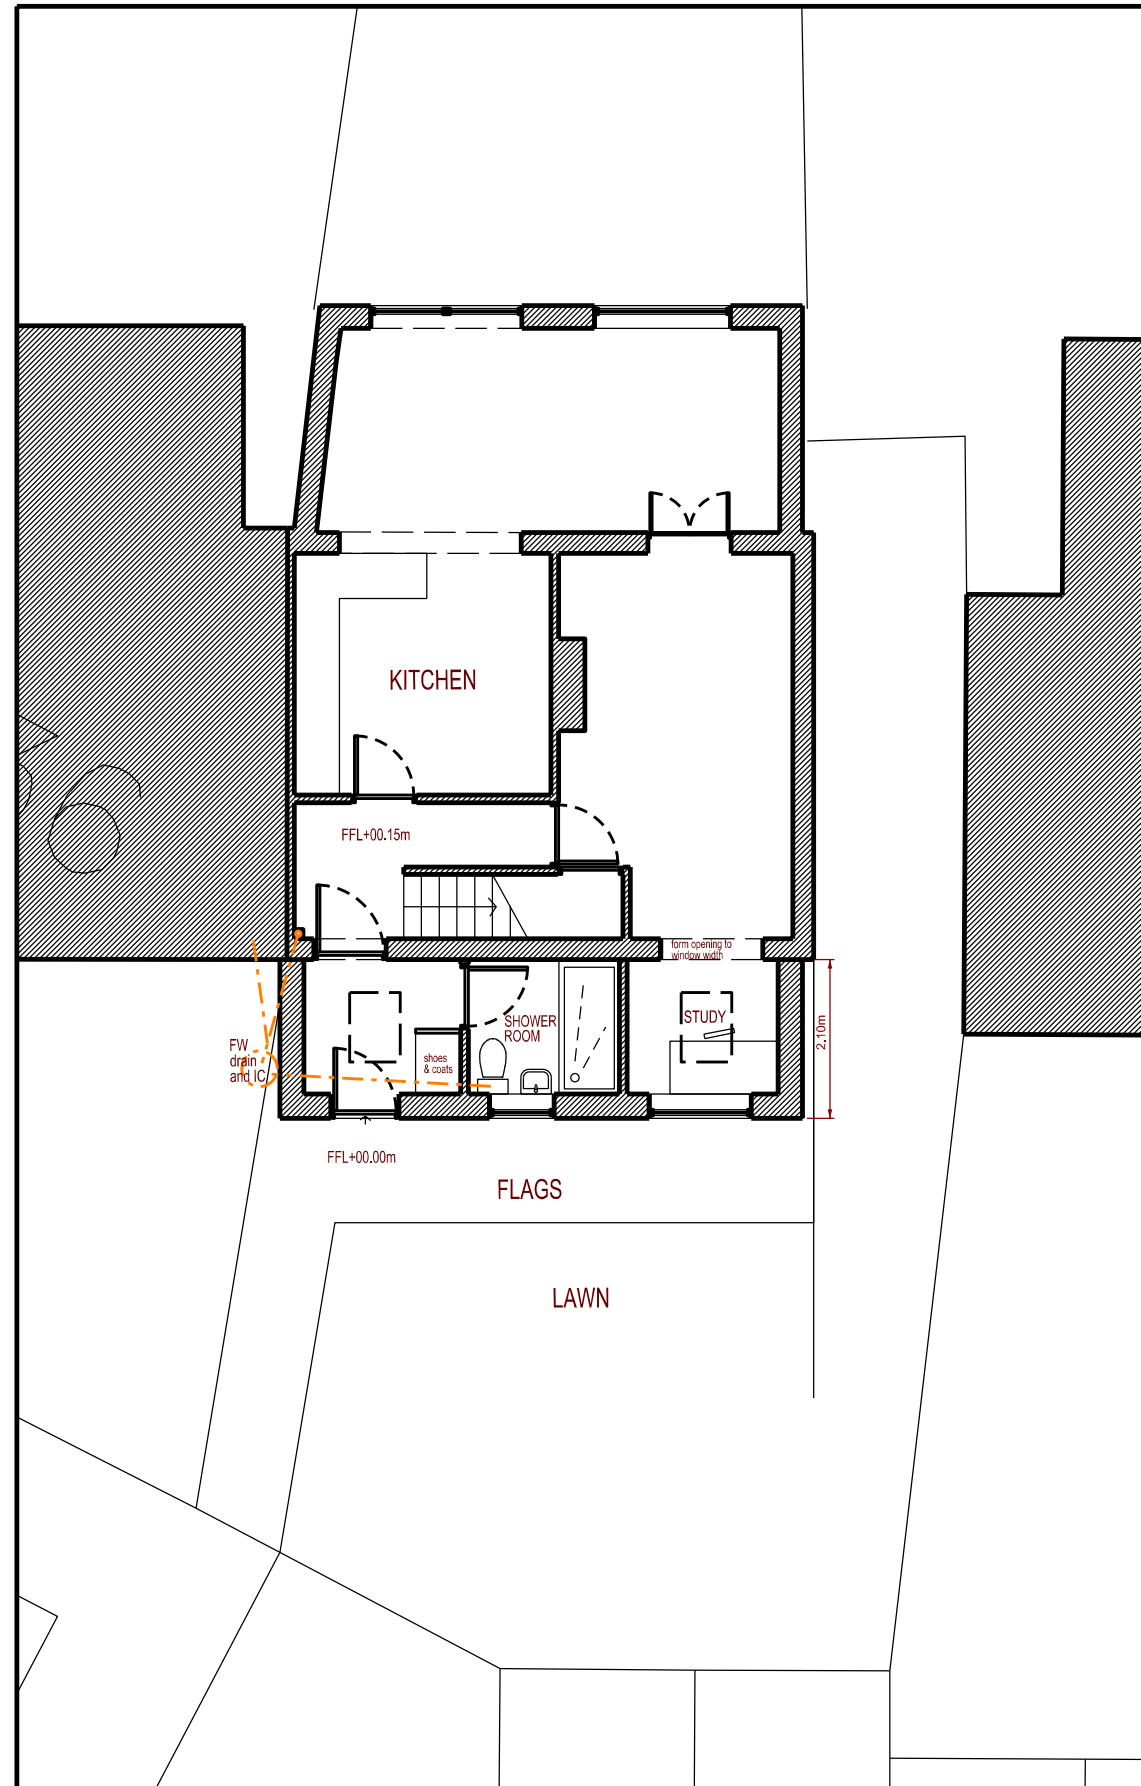

Ground Floor Plan

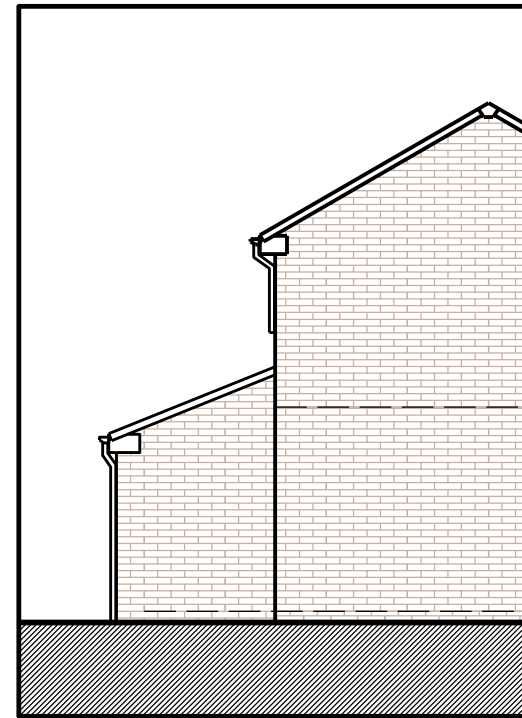

North Elevation

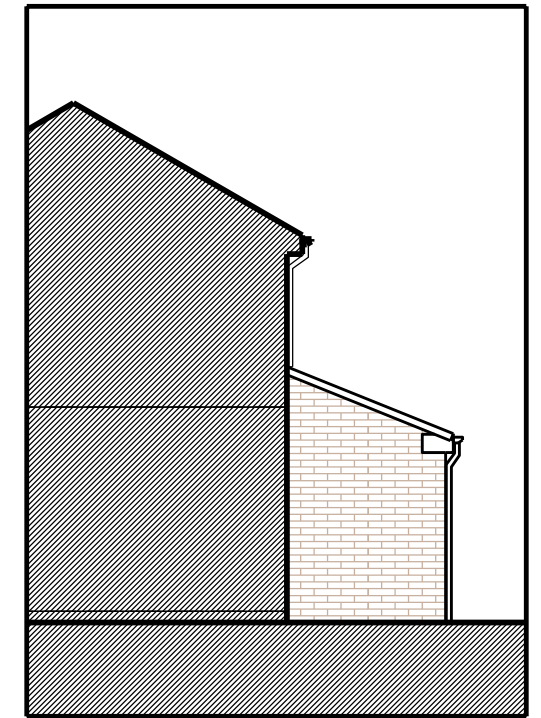

South Elevation



East Elevation