




SCALE 1:50

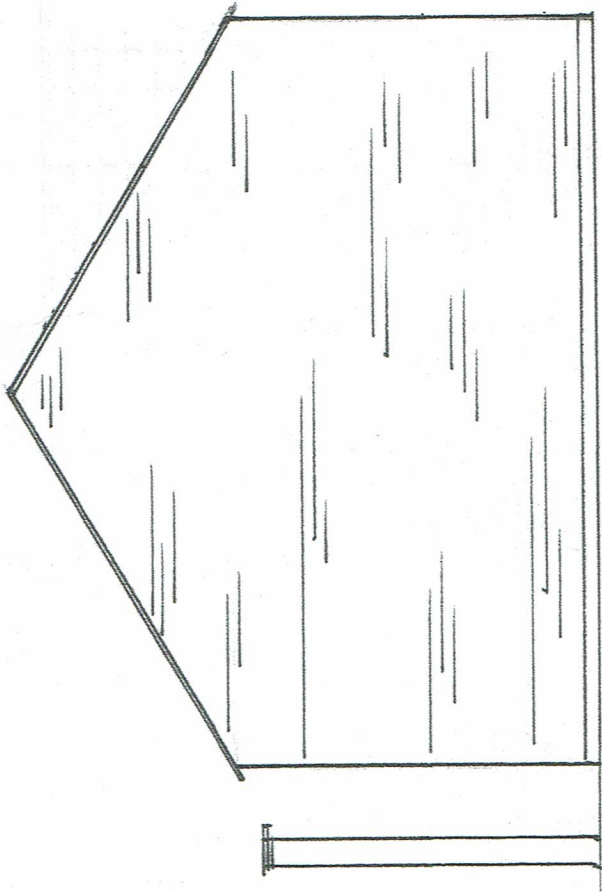


Side

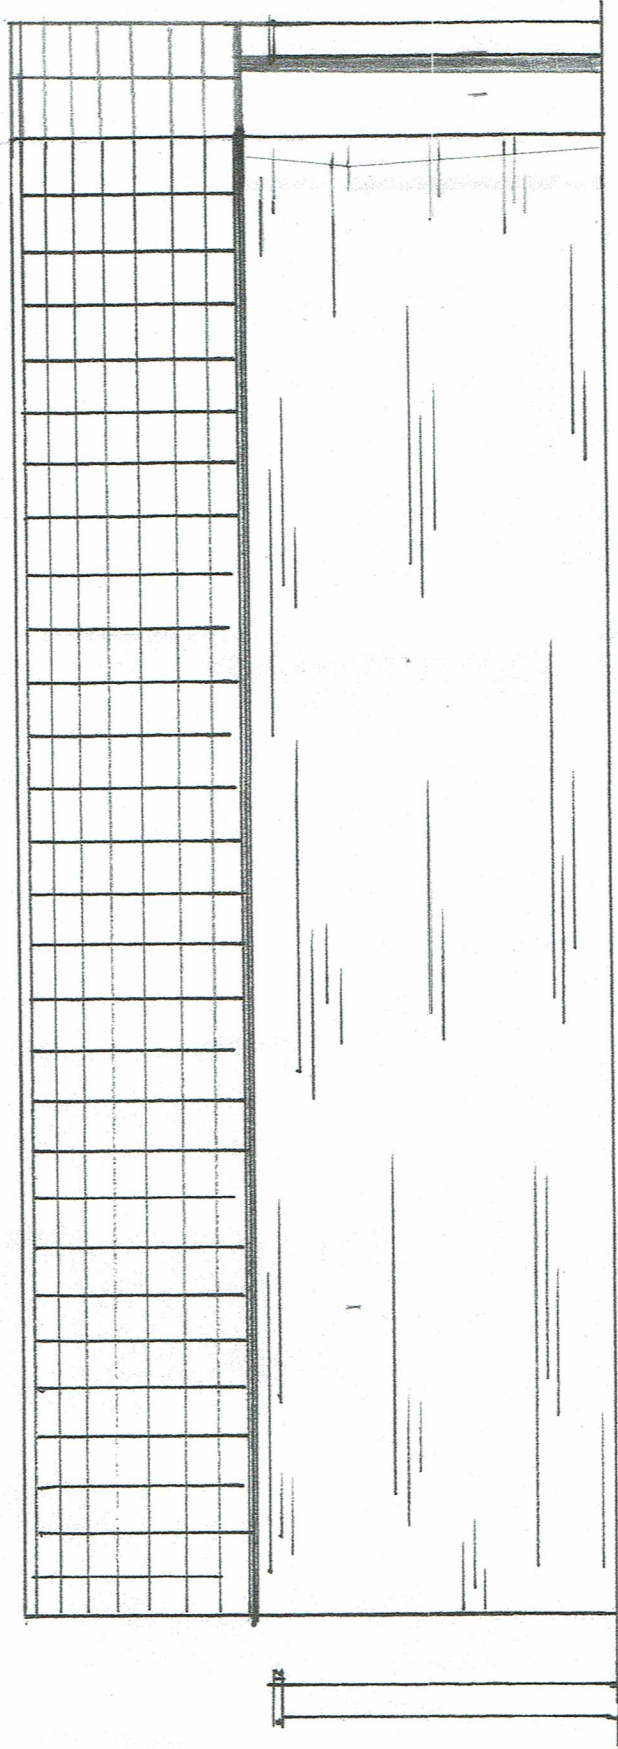


SCALE 1:60

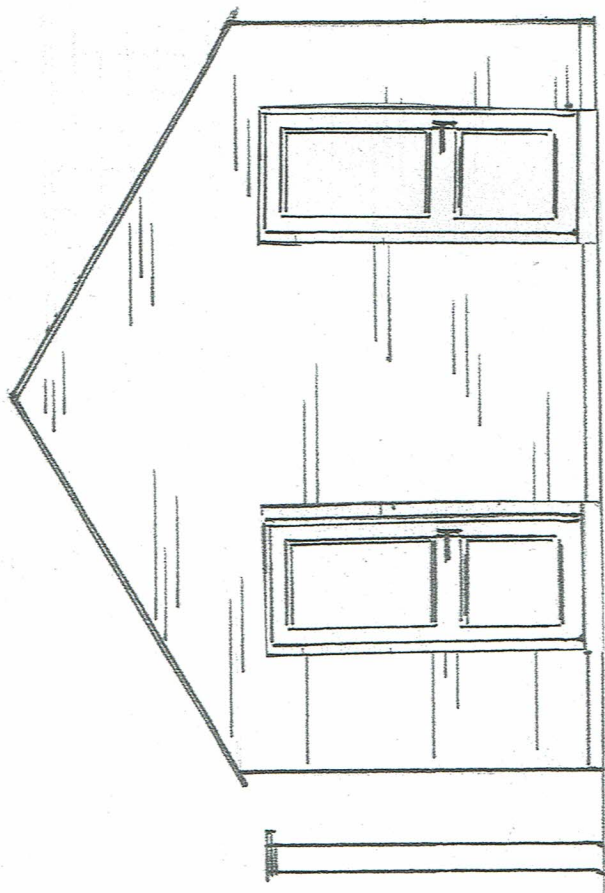

FRONT OUTBUILDING

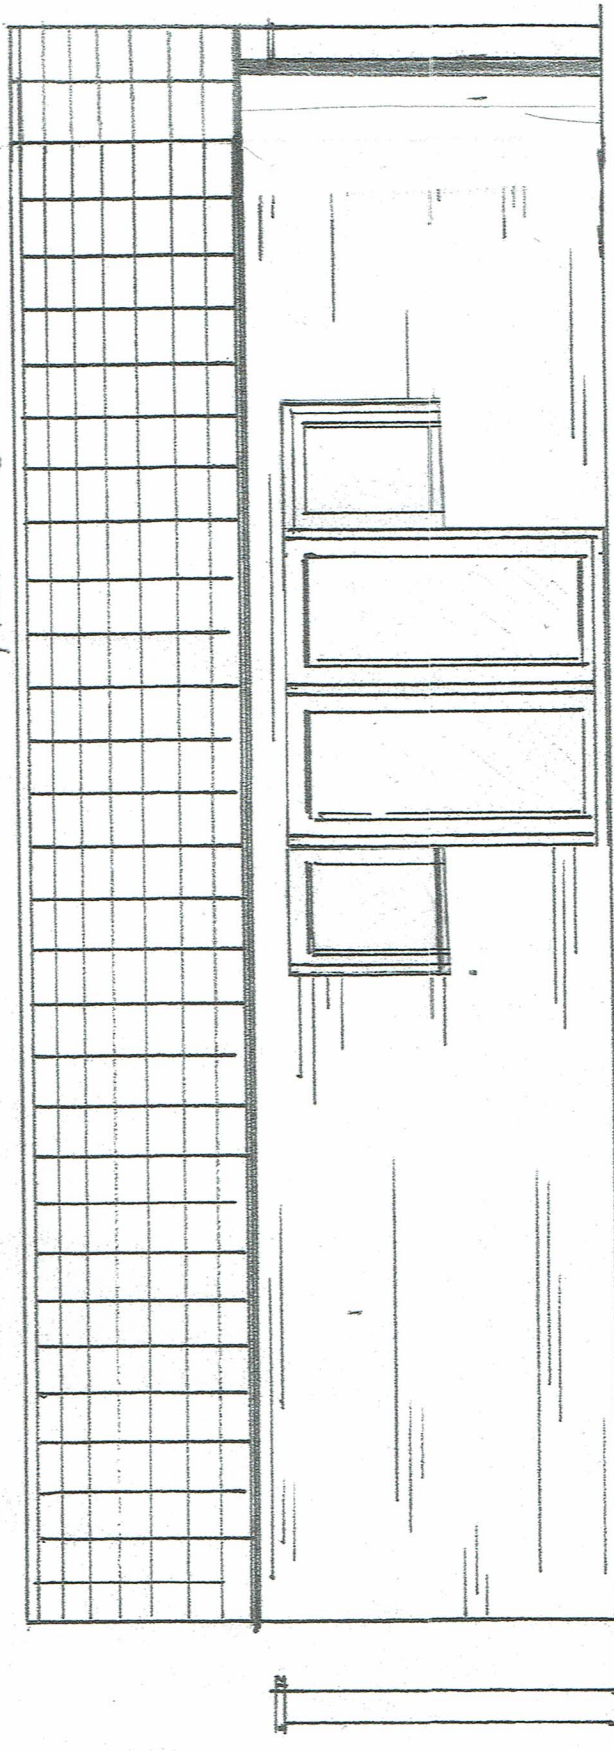

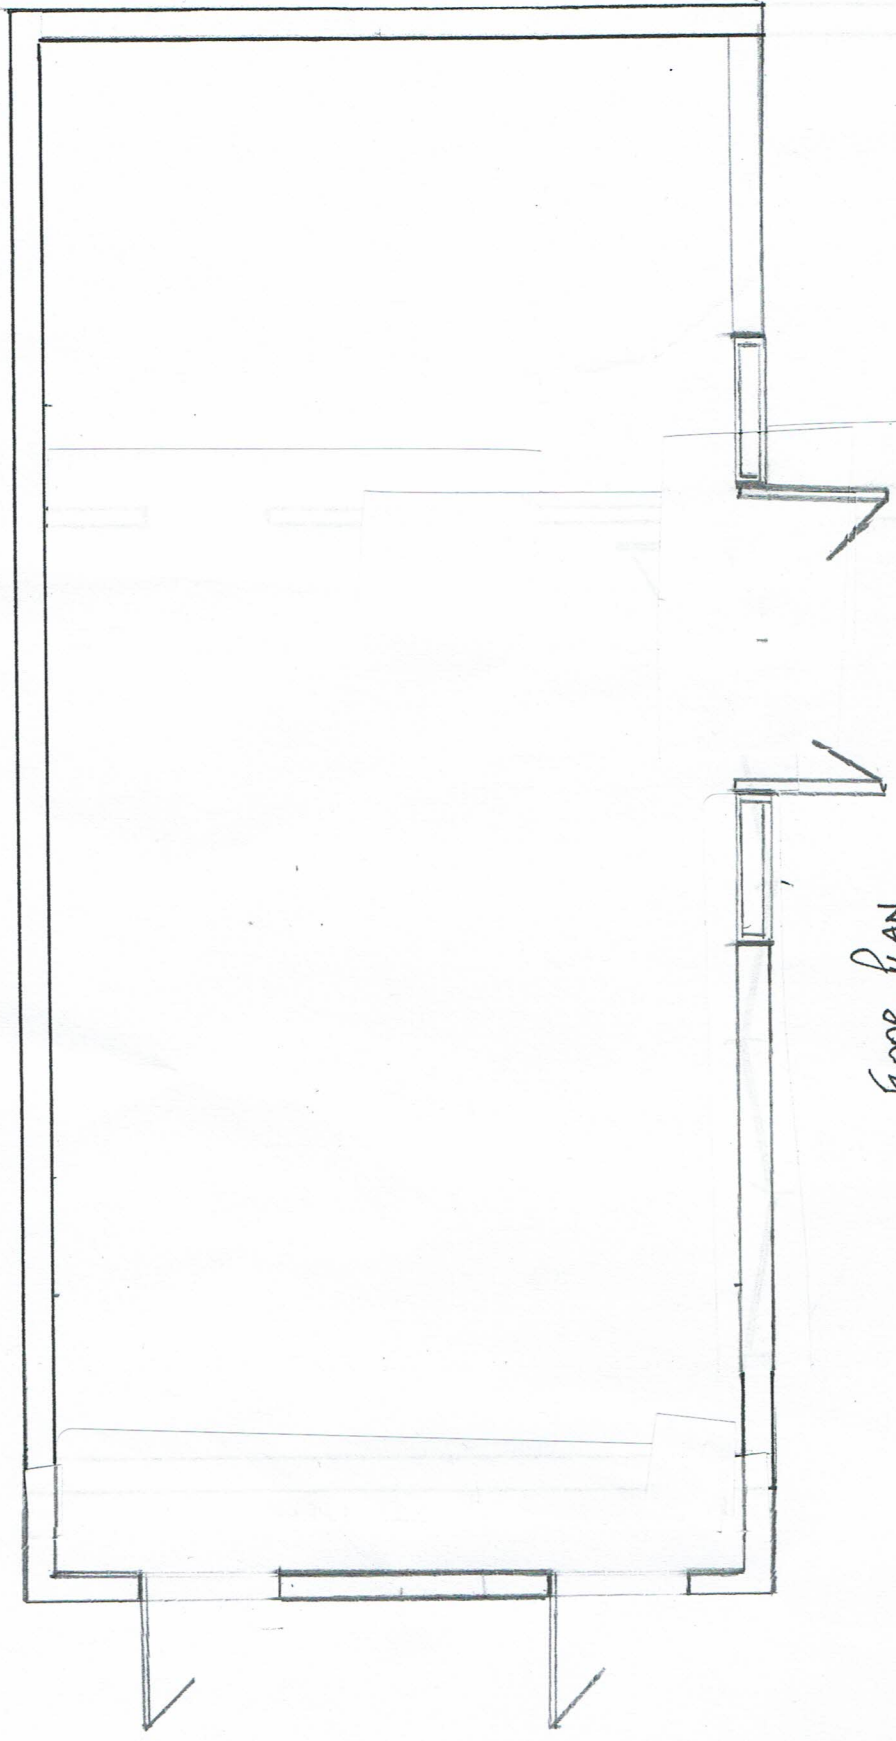

Floor Plan

SCALE 1:50