



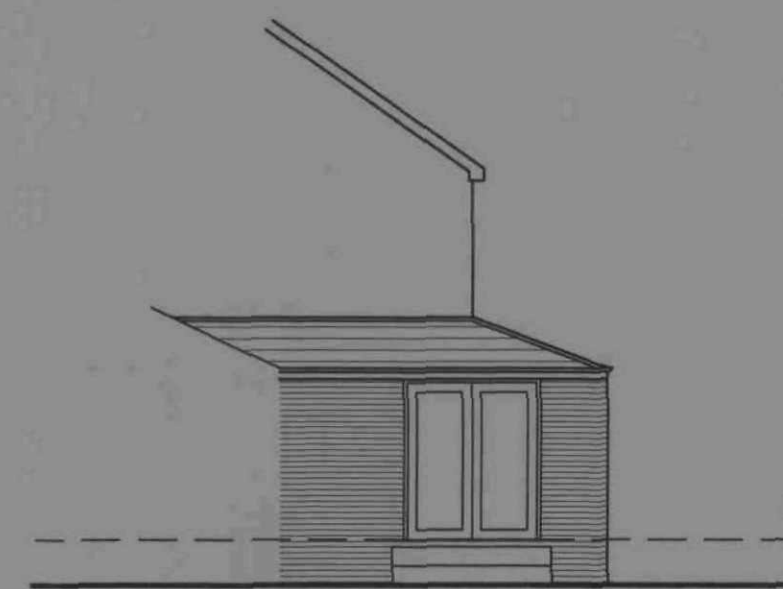

PROPOSED REAR ELEVATION

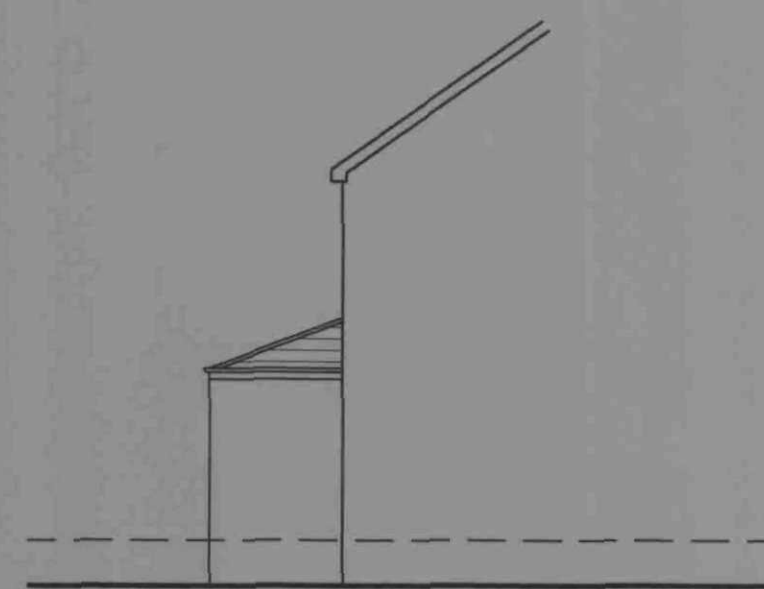


PROPOSED SIDE ELEVATION




PROPOSED SIDE ELEVATION




EXISTING REAR ELEVATION

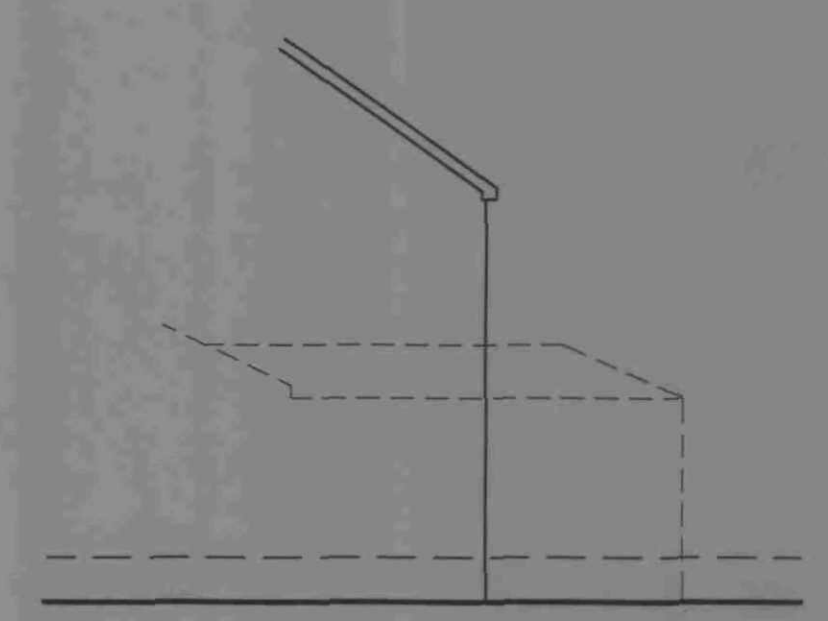

EXISTING SIDE ELEVATION

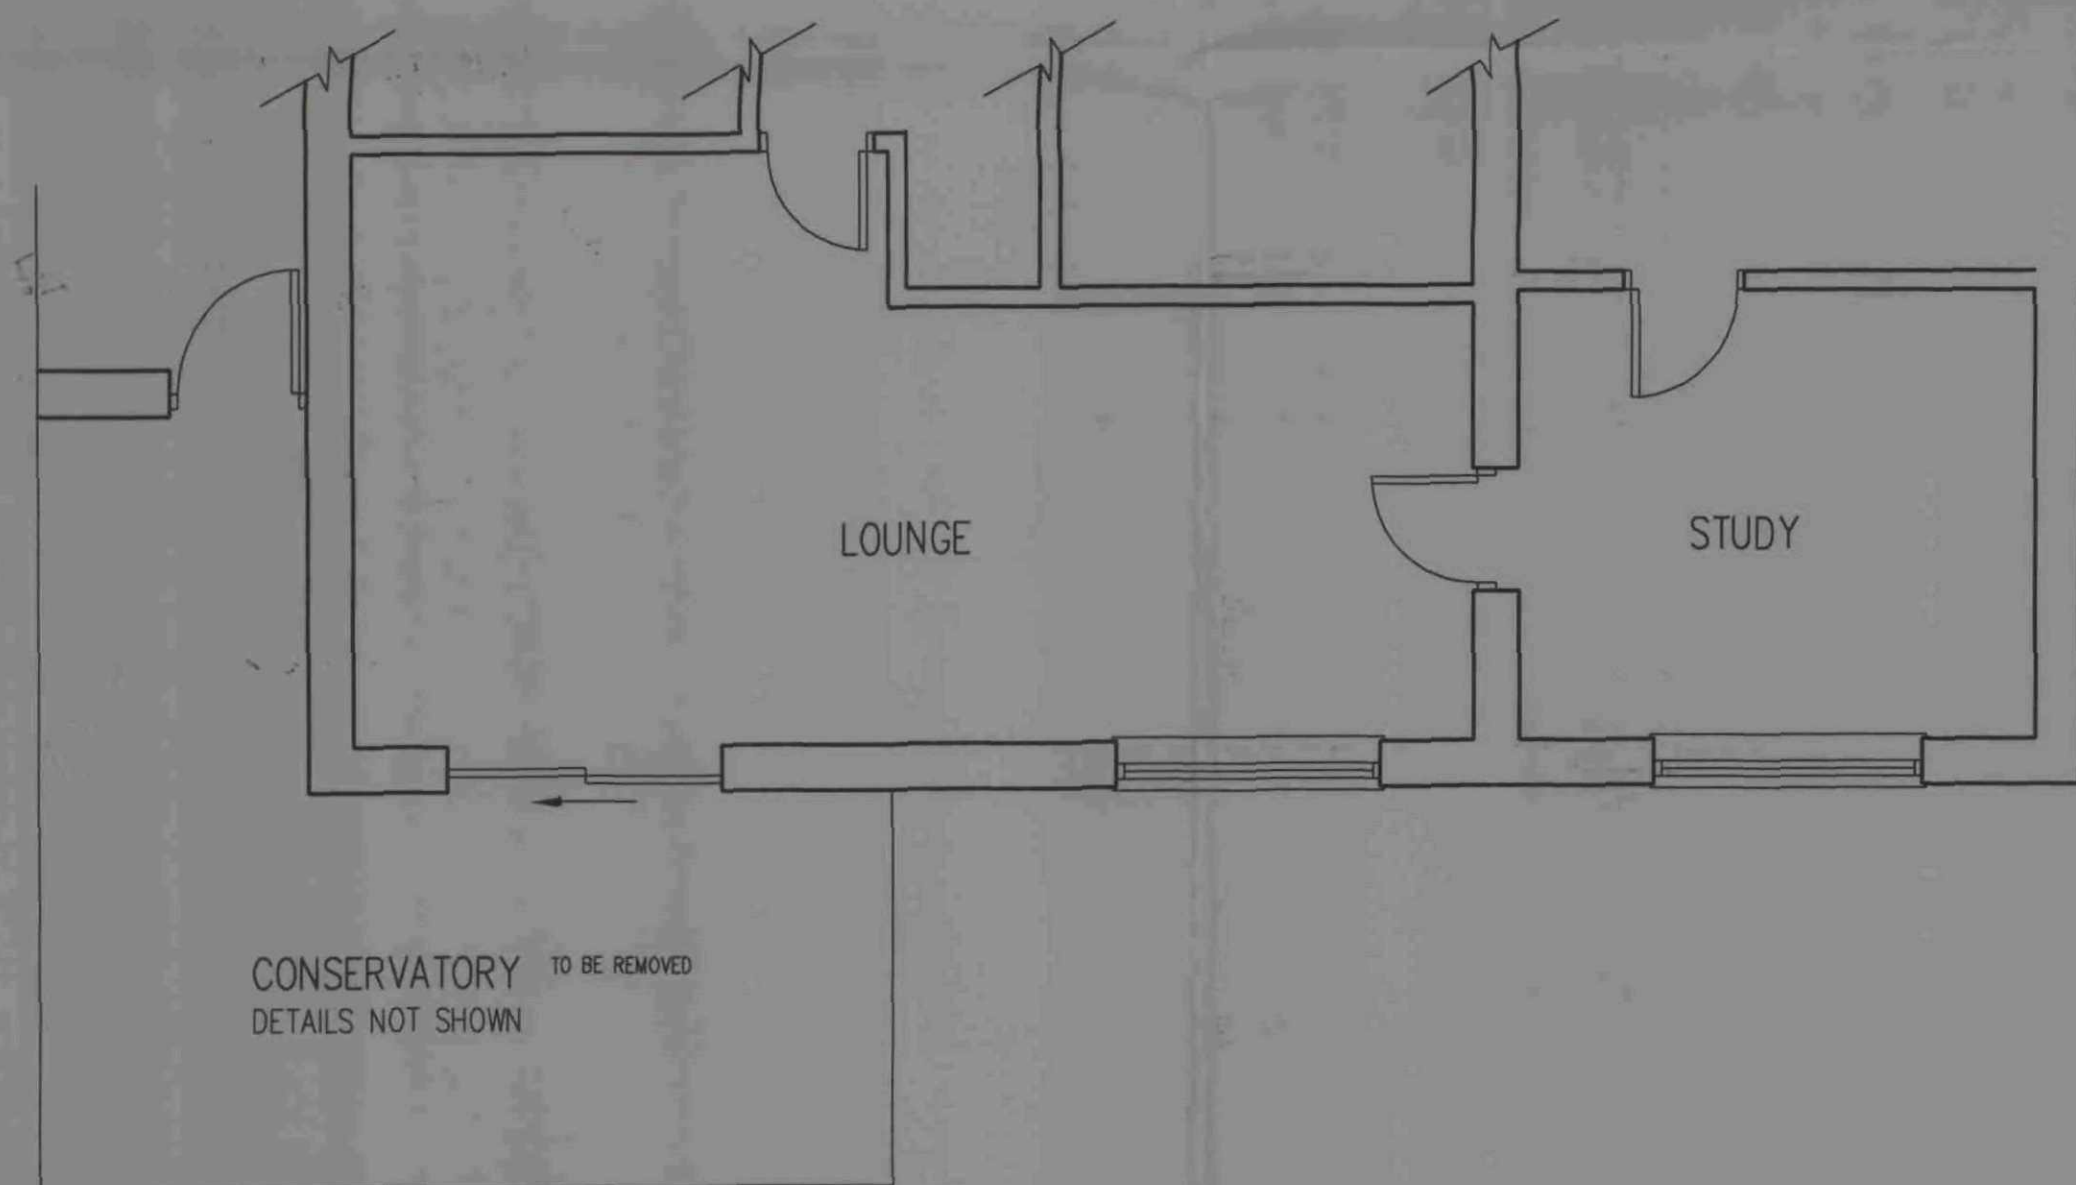

EXISTING FLOOR PLAN

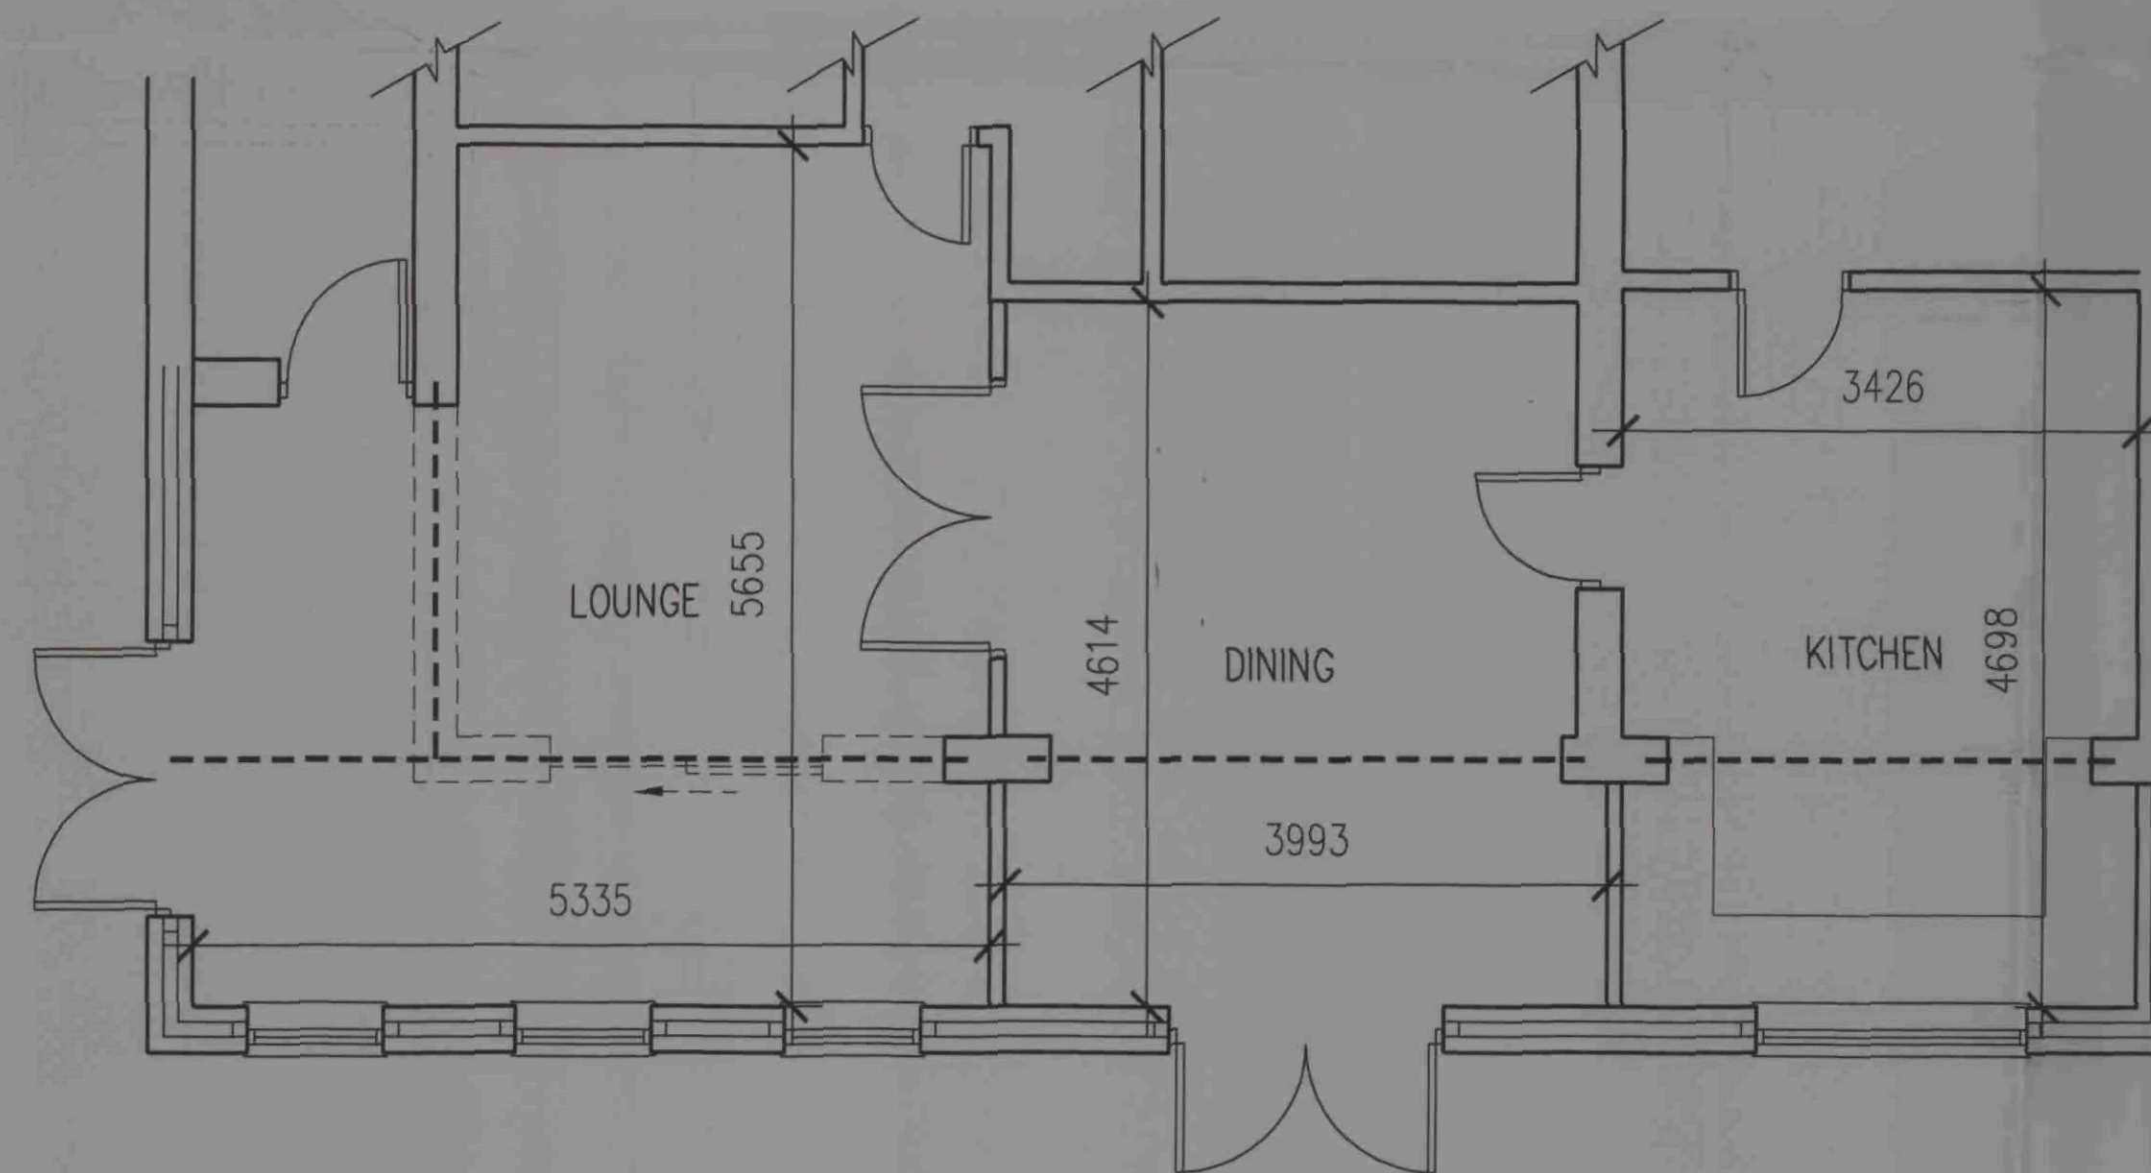

PROPOSED FLOOR PLAN



LOCATION PLAN
SCALE 1:1250

**White Agus
Partnership**

128B, NEW ROAD,
STAINCROSS,
BARNSELY,
S75 6PP

PHONE/FAX 01226 208482
E-mail: agus@btinternet.com

CHARTERED SURVEYORS AND BUILDING DESIGN CONSULTANTS

Project. PROPOSED REAR EXTENSION AT 28 ST ANDREWS DRIVE BARNSELY, S75 5LX			Client. MR A. BOOTH		
Drawing Title. PLANS & ELEVATIONS			Date. MARCH 2008	Scale. 1:50 & 1:100	
			Ref. 07-130	Dwg. No. 01	Rev. A
Date	Suffix	Description	Date	Suffix	Description
26/03/08	A	REVISED TO CLIENT'S REQUESTS			