



ORIGINAL SHEET SIZE **A3**

THIS DRAWING IS PRODUCED FOR USE IN THIS PROJECT ONLY AND MAY NOT BE USED FOR ANY OTHER PURPOSE. THE ORIGINATOR ACCEPTS NO LIABILITY FOR THE USE OF THIS DRAWING OTHER THAN THE PURPOSE FOR WHICH IT WAS INTENDED IN CONNECTION WITH THIS PROJECT AS RECORDED IN THE PURPOSE FOR ISSUE AND FILE S/N/PS CODE.


THIS DRAWING MAY NOT BE REPRODUCED IN ANY FORM WITHOUT PRIOR WRITTEN AGREEMENT.

© CROWN COPYRIGHT AND DATABASE RIGHTS - ORDNANCE SURVEY LICENCE NUMBER 100013046.

KEY PLAN



NOTES

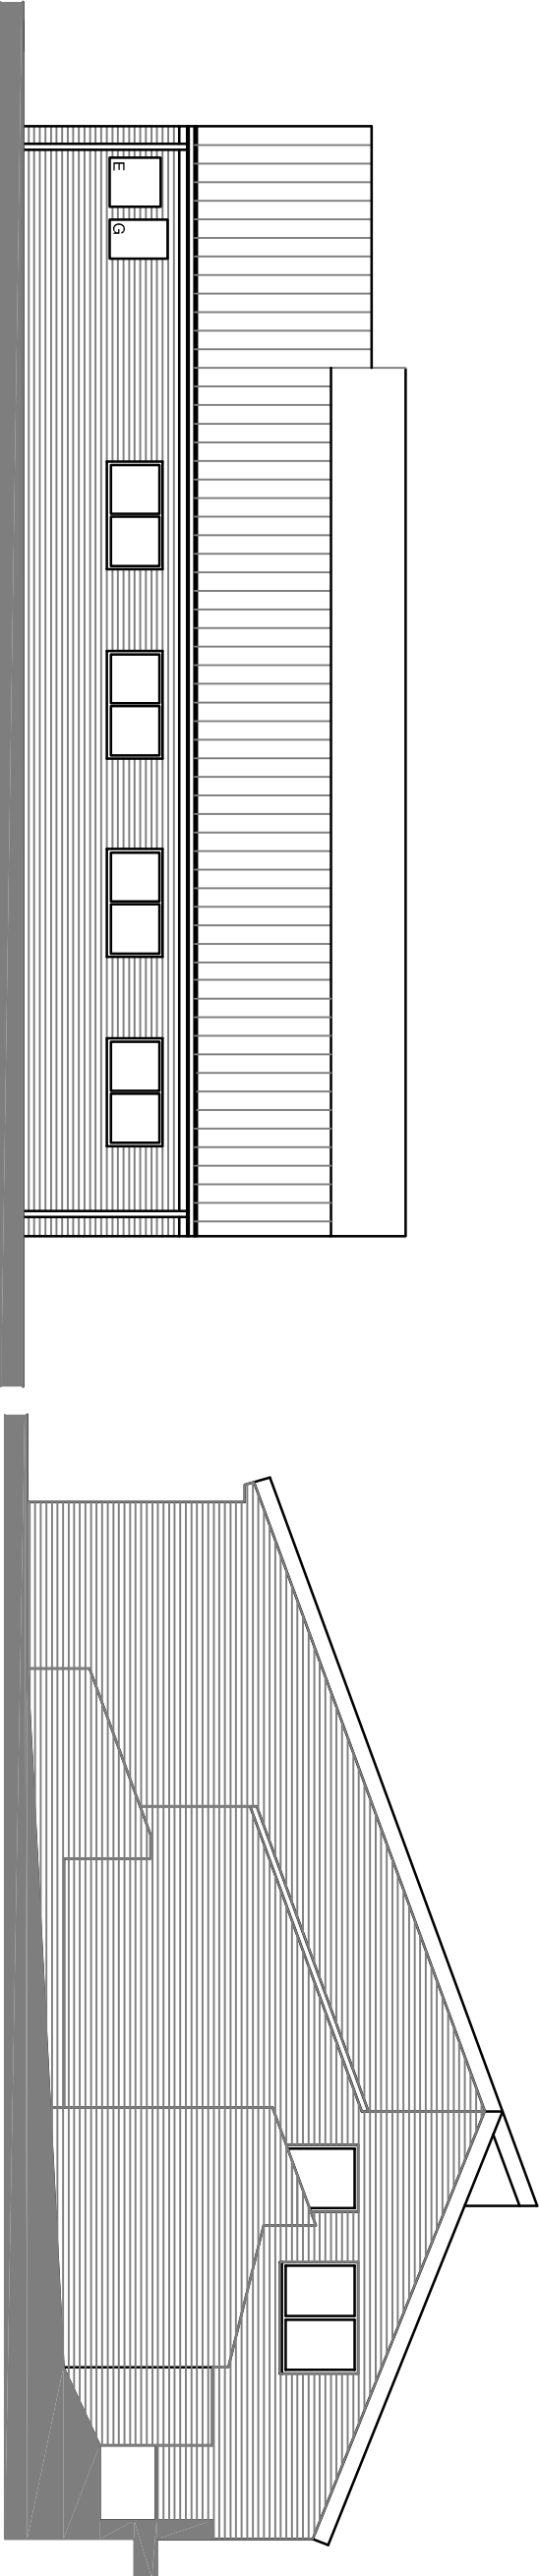

EXISTING NORTH EAST ELEVATION

EXISTING SOUTH EAST ELEVATION

Rev	Description	Date
P1	First Issue	07.07.19
P2	Planning Issue	07.02.20



NPS Barnsley Ltd
Gateway Plaza, Sackville St, Barnsley, South
Yorkshire, S70 2RD.
Tel: 01226 774605; Email: barnsley@nps.co.uk
web:www.nps.co.uk

CLIENT
Barneslai Homes

PROJECT
Prospect House

TITLE

Existing Elevations

SCALE DISCIPLINE PROJECT NUMBER

1:100 ARCH 19-1-100687

DRAWING NUMBER
NPS-XX-P-00-DR-A-111

STATUS CODE	PURPOSE OF ISSUE	Drawn	GY
PLANNING	Checked	XX	
APPROVAL	Approved	XX	
REV CODE			
P2			

EXISTING SOUTH WEST ELEVATION

EXISTING MATERIALS

