



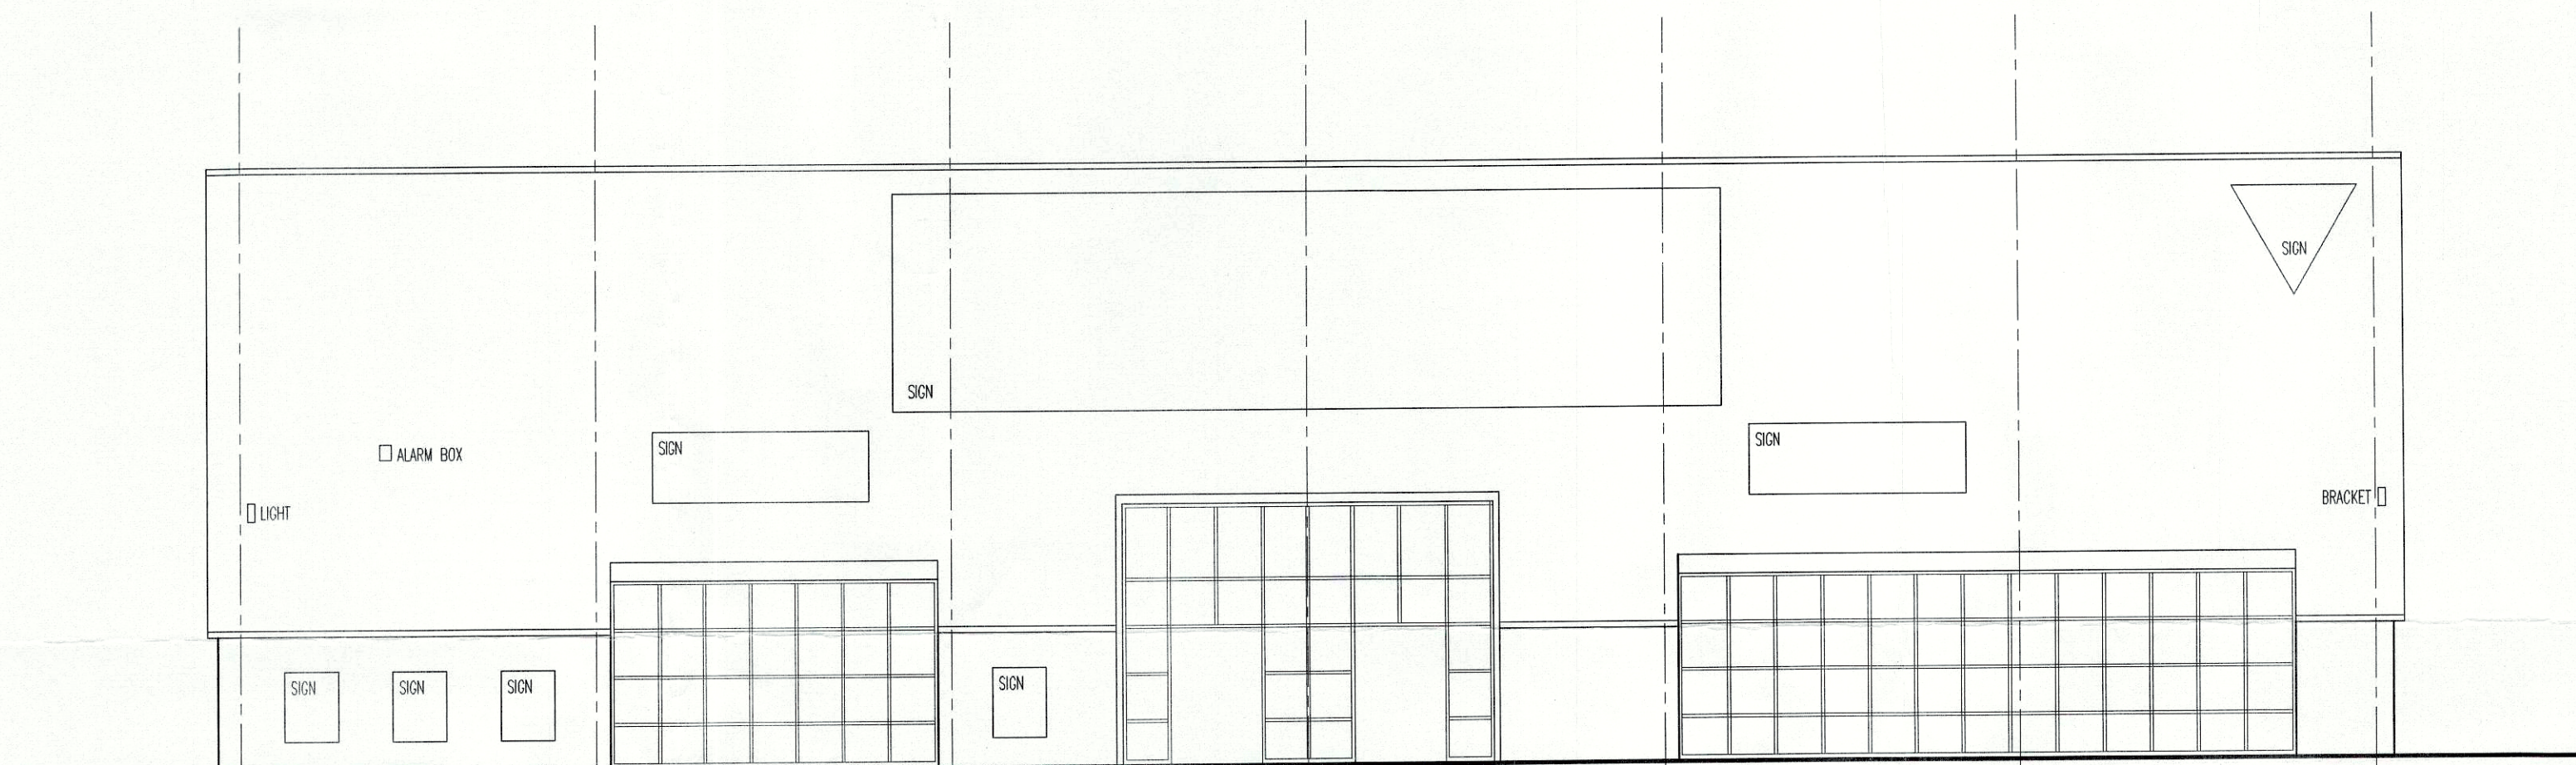


NORTH ELEVATION

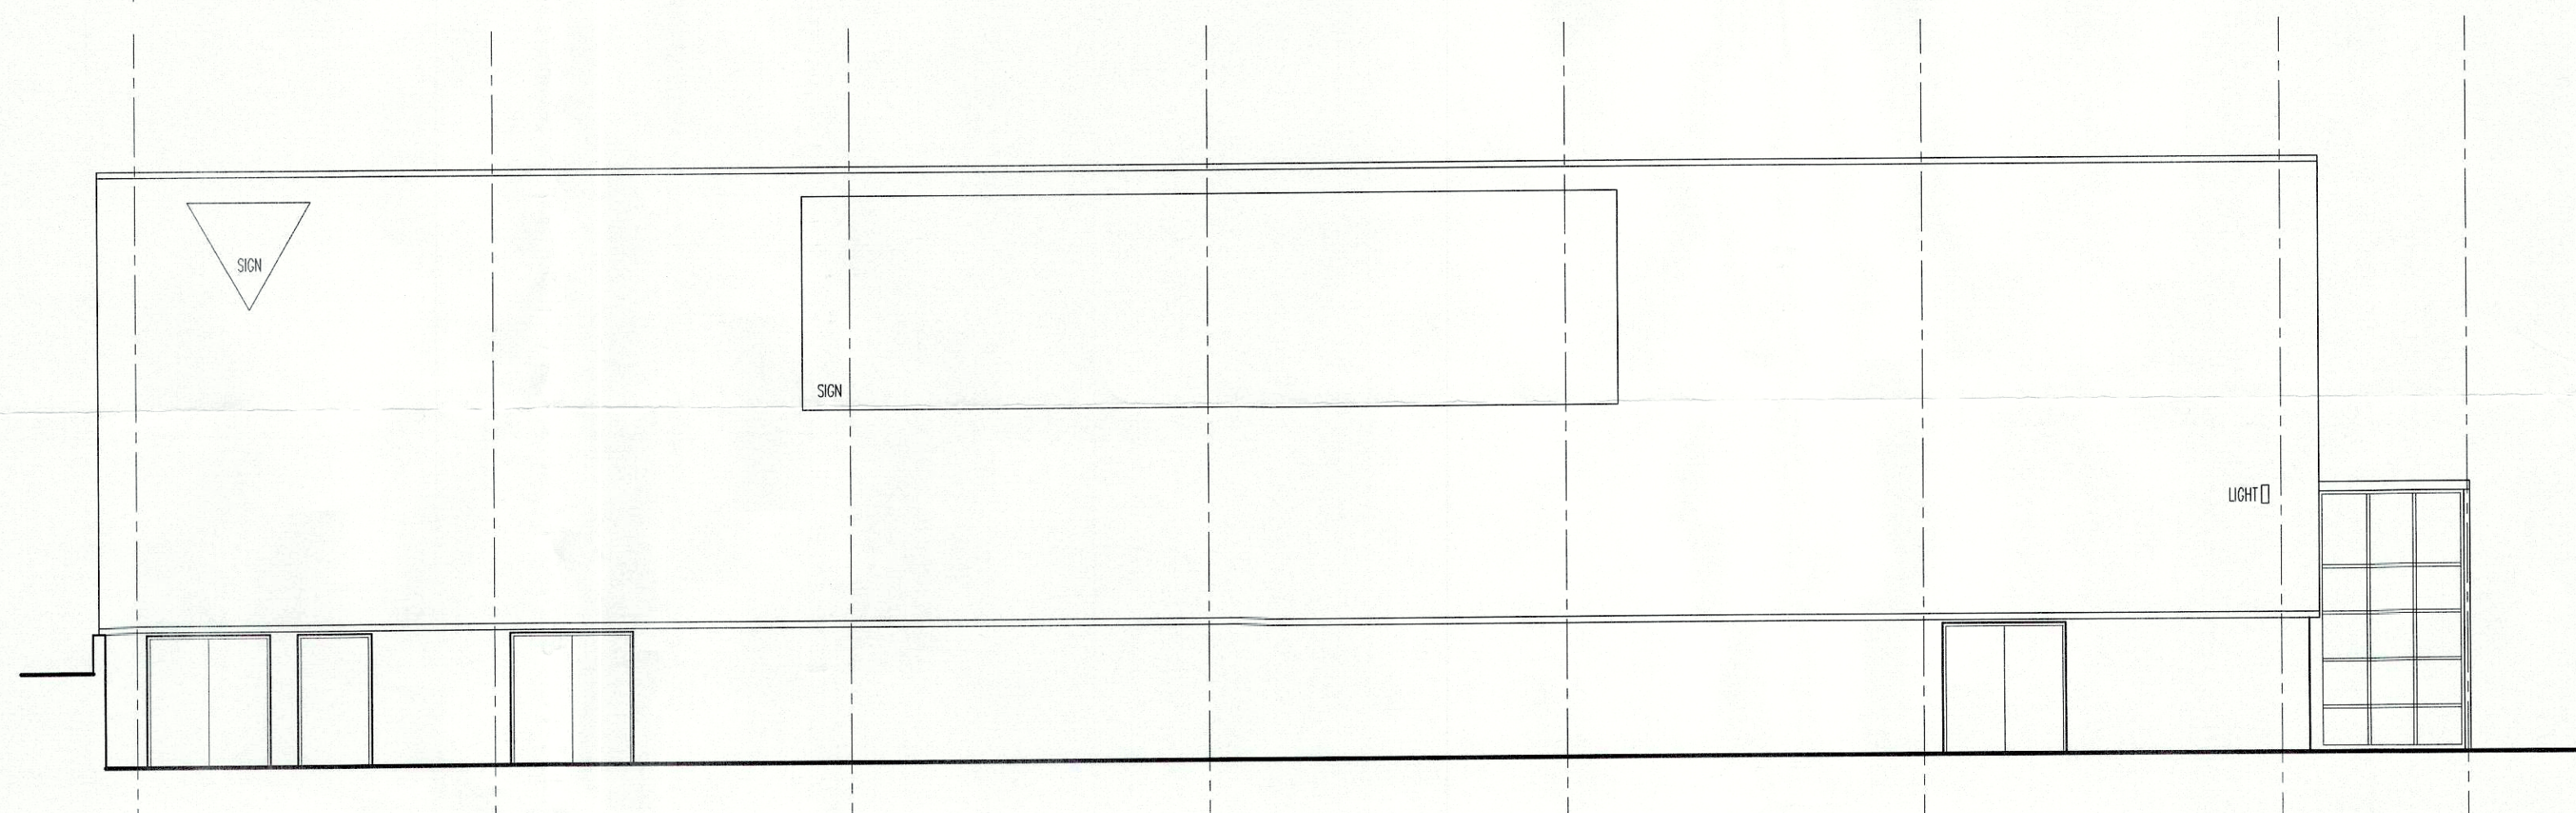


EAST ELEVATION



SOUTH ELEVATION

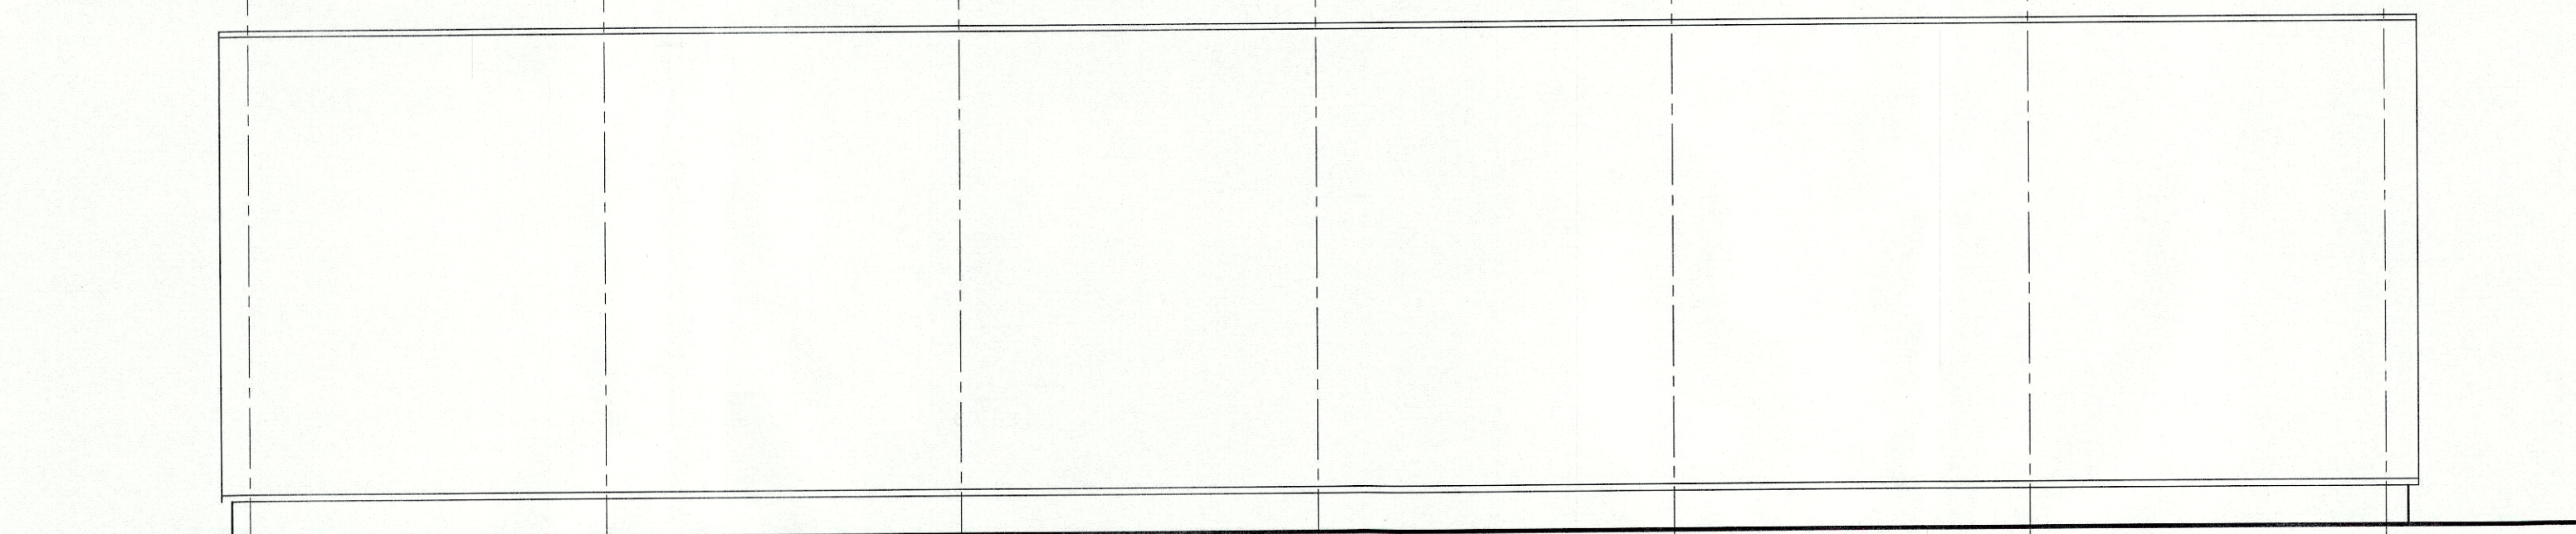

WEST ELEVATION

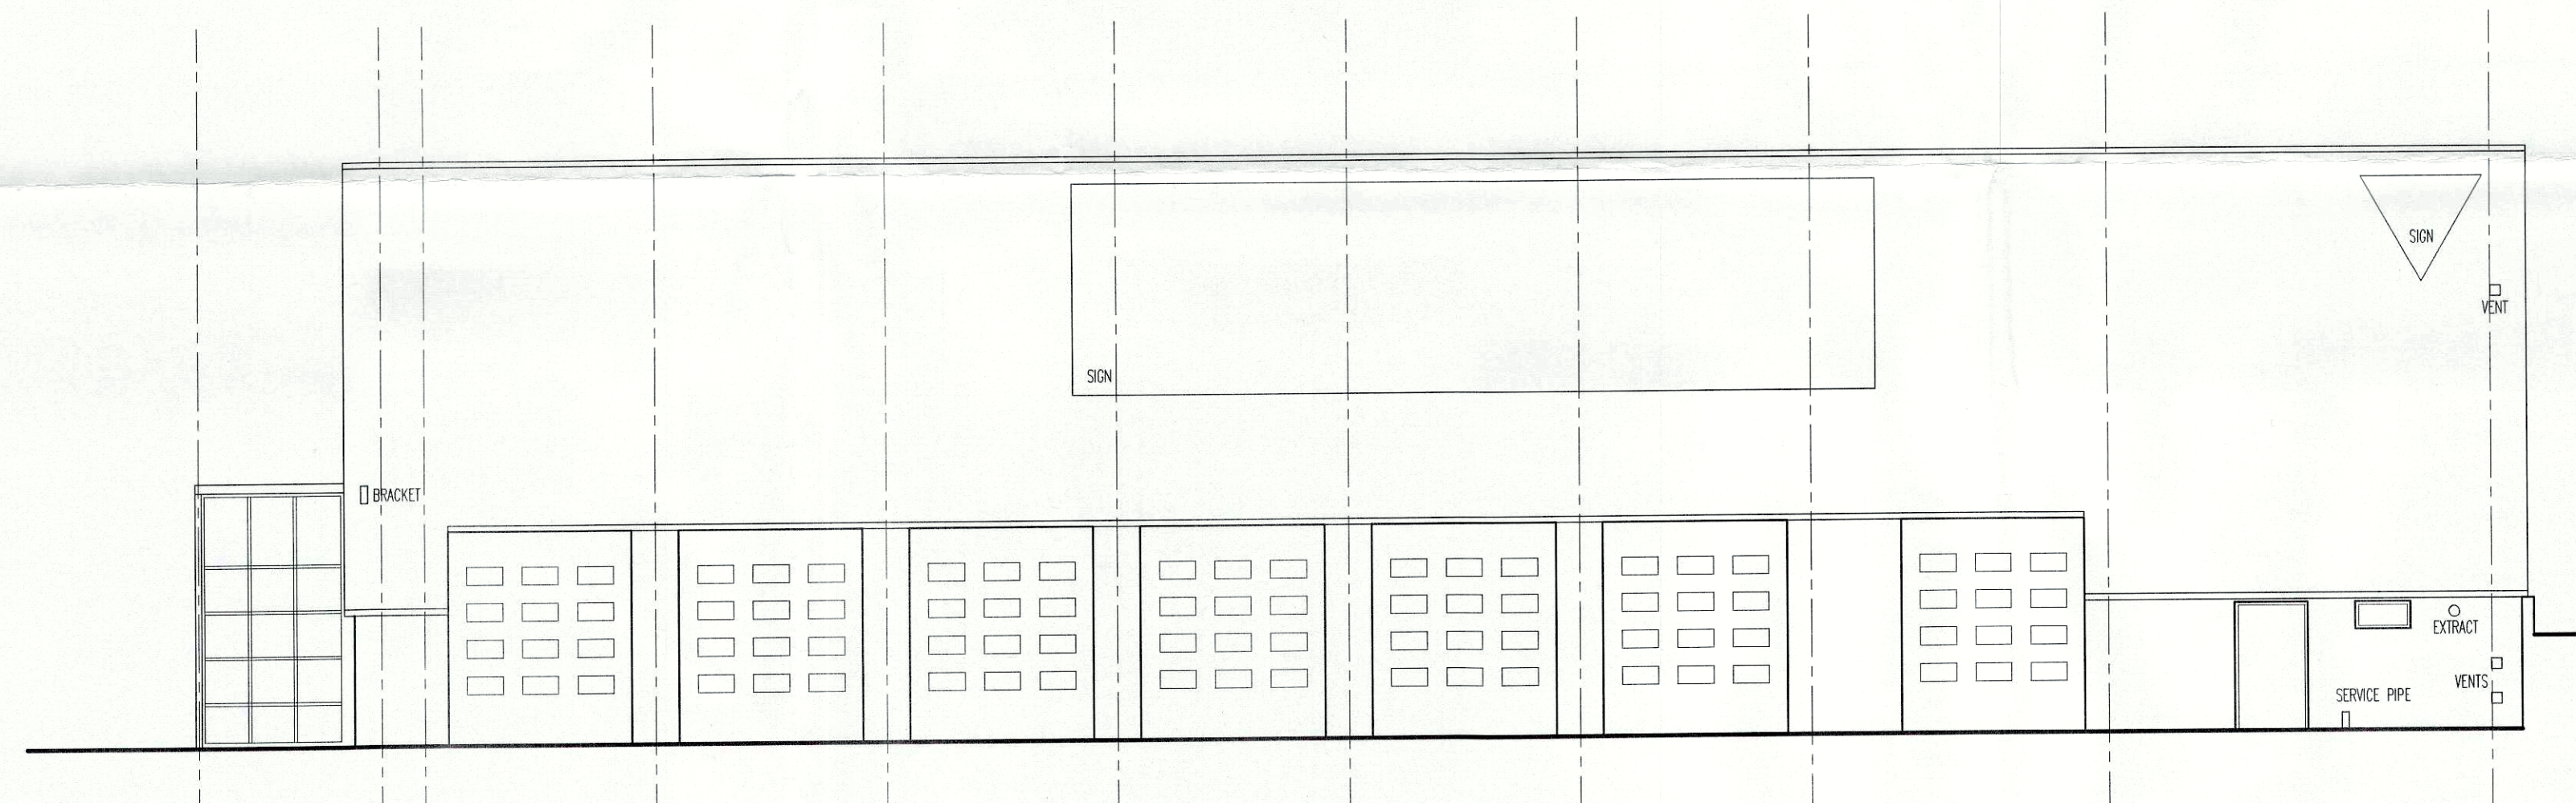

T2	PREVIOUS REVISION INCORRECT, NOW REVISED TO T2 FOR TENDER STATUS	25.01.06	RMC	GB
A	ISSUED FOR TENDER PURPOSES	16.01.06	RMC	GB
Rev	Description	Date	By	Chk

Status	Purpose for Issue
Planning ☐ Tender ☒	TENDER
Construction ☐ As Built ☐	

Client
PEEL DEVELOPMENTS (UK) LTD

Contract
REFURBISHMENT WORKS TO UNIT 1
HARBOROUGH HILL ROAD BARNSELEY

Drawing
EXISTING ELEVATIONS

B A T E
AND
TAYLOR
ARCHITECTS

Royal Exchange
Cross Street
Manchester M2 7DA
Tel: 0161 832 7707
Fax: 0161 832 7708
mailto:bat@royalexchange.co.uk
www.bateandroyalexchange.co.uk

Drawing No. MH387 03 Revision T2
Scales 1:100@A1 Date DEC 05
Drawn RMC Checked GB

This drawing is the copyright of the Architect and may not be reproduced without licence.
DO NOT scale from this drawing.