






Existing Rear Elevation
Scale 1:100

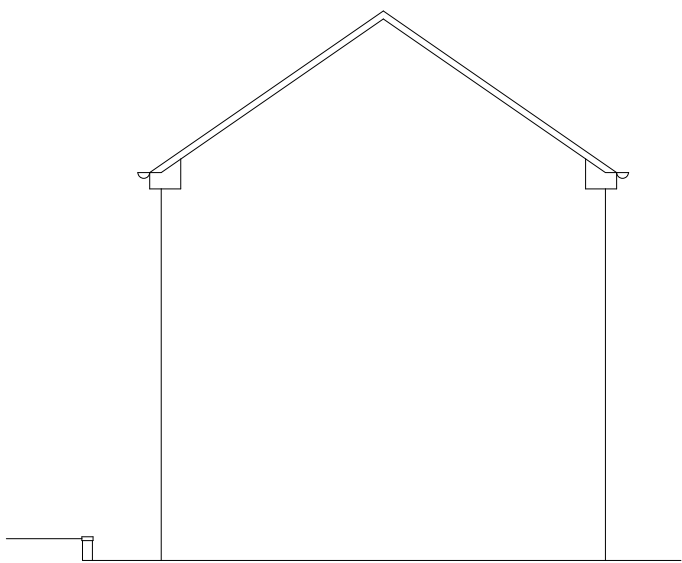


Existing Side Elevation
Scale 1:100

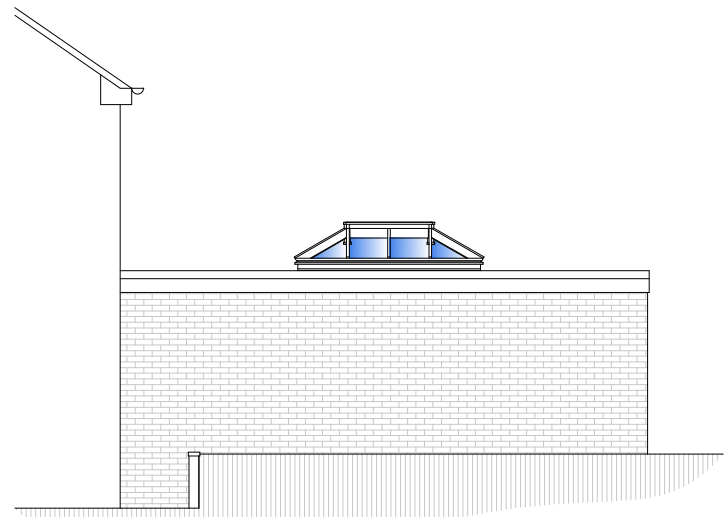

Proposed Side Elevation
Scale 1:100

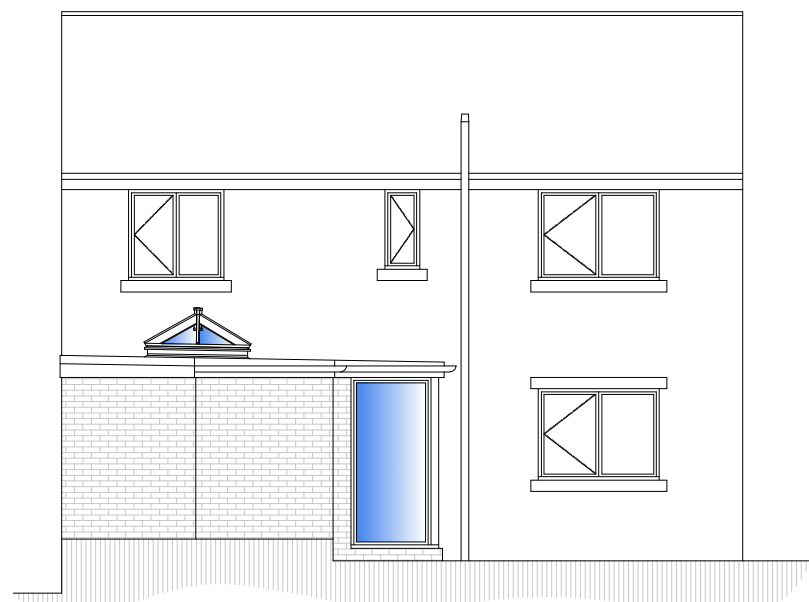


Proposed Rear Elevation
Scale 1:100

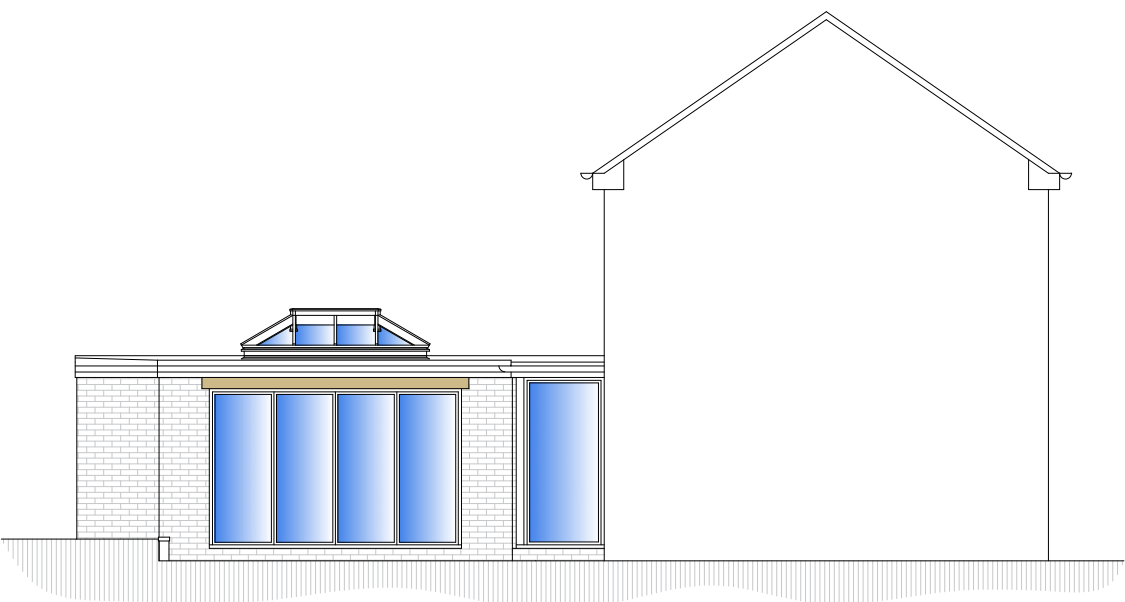


Proposed Side Elevation
Scale 1:100



Location Plan
Scale 1:1250

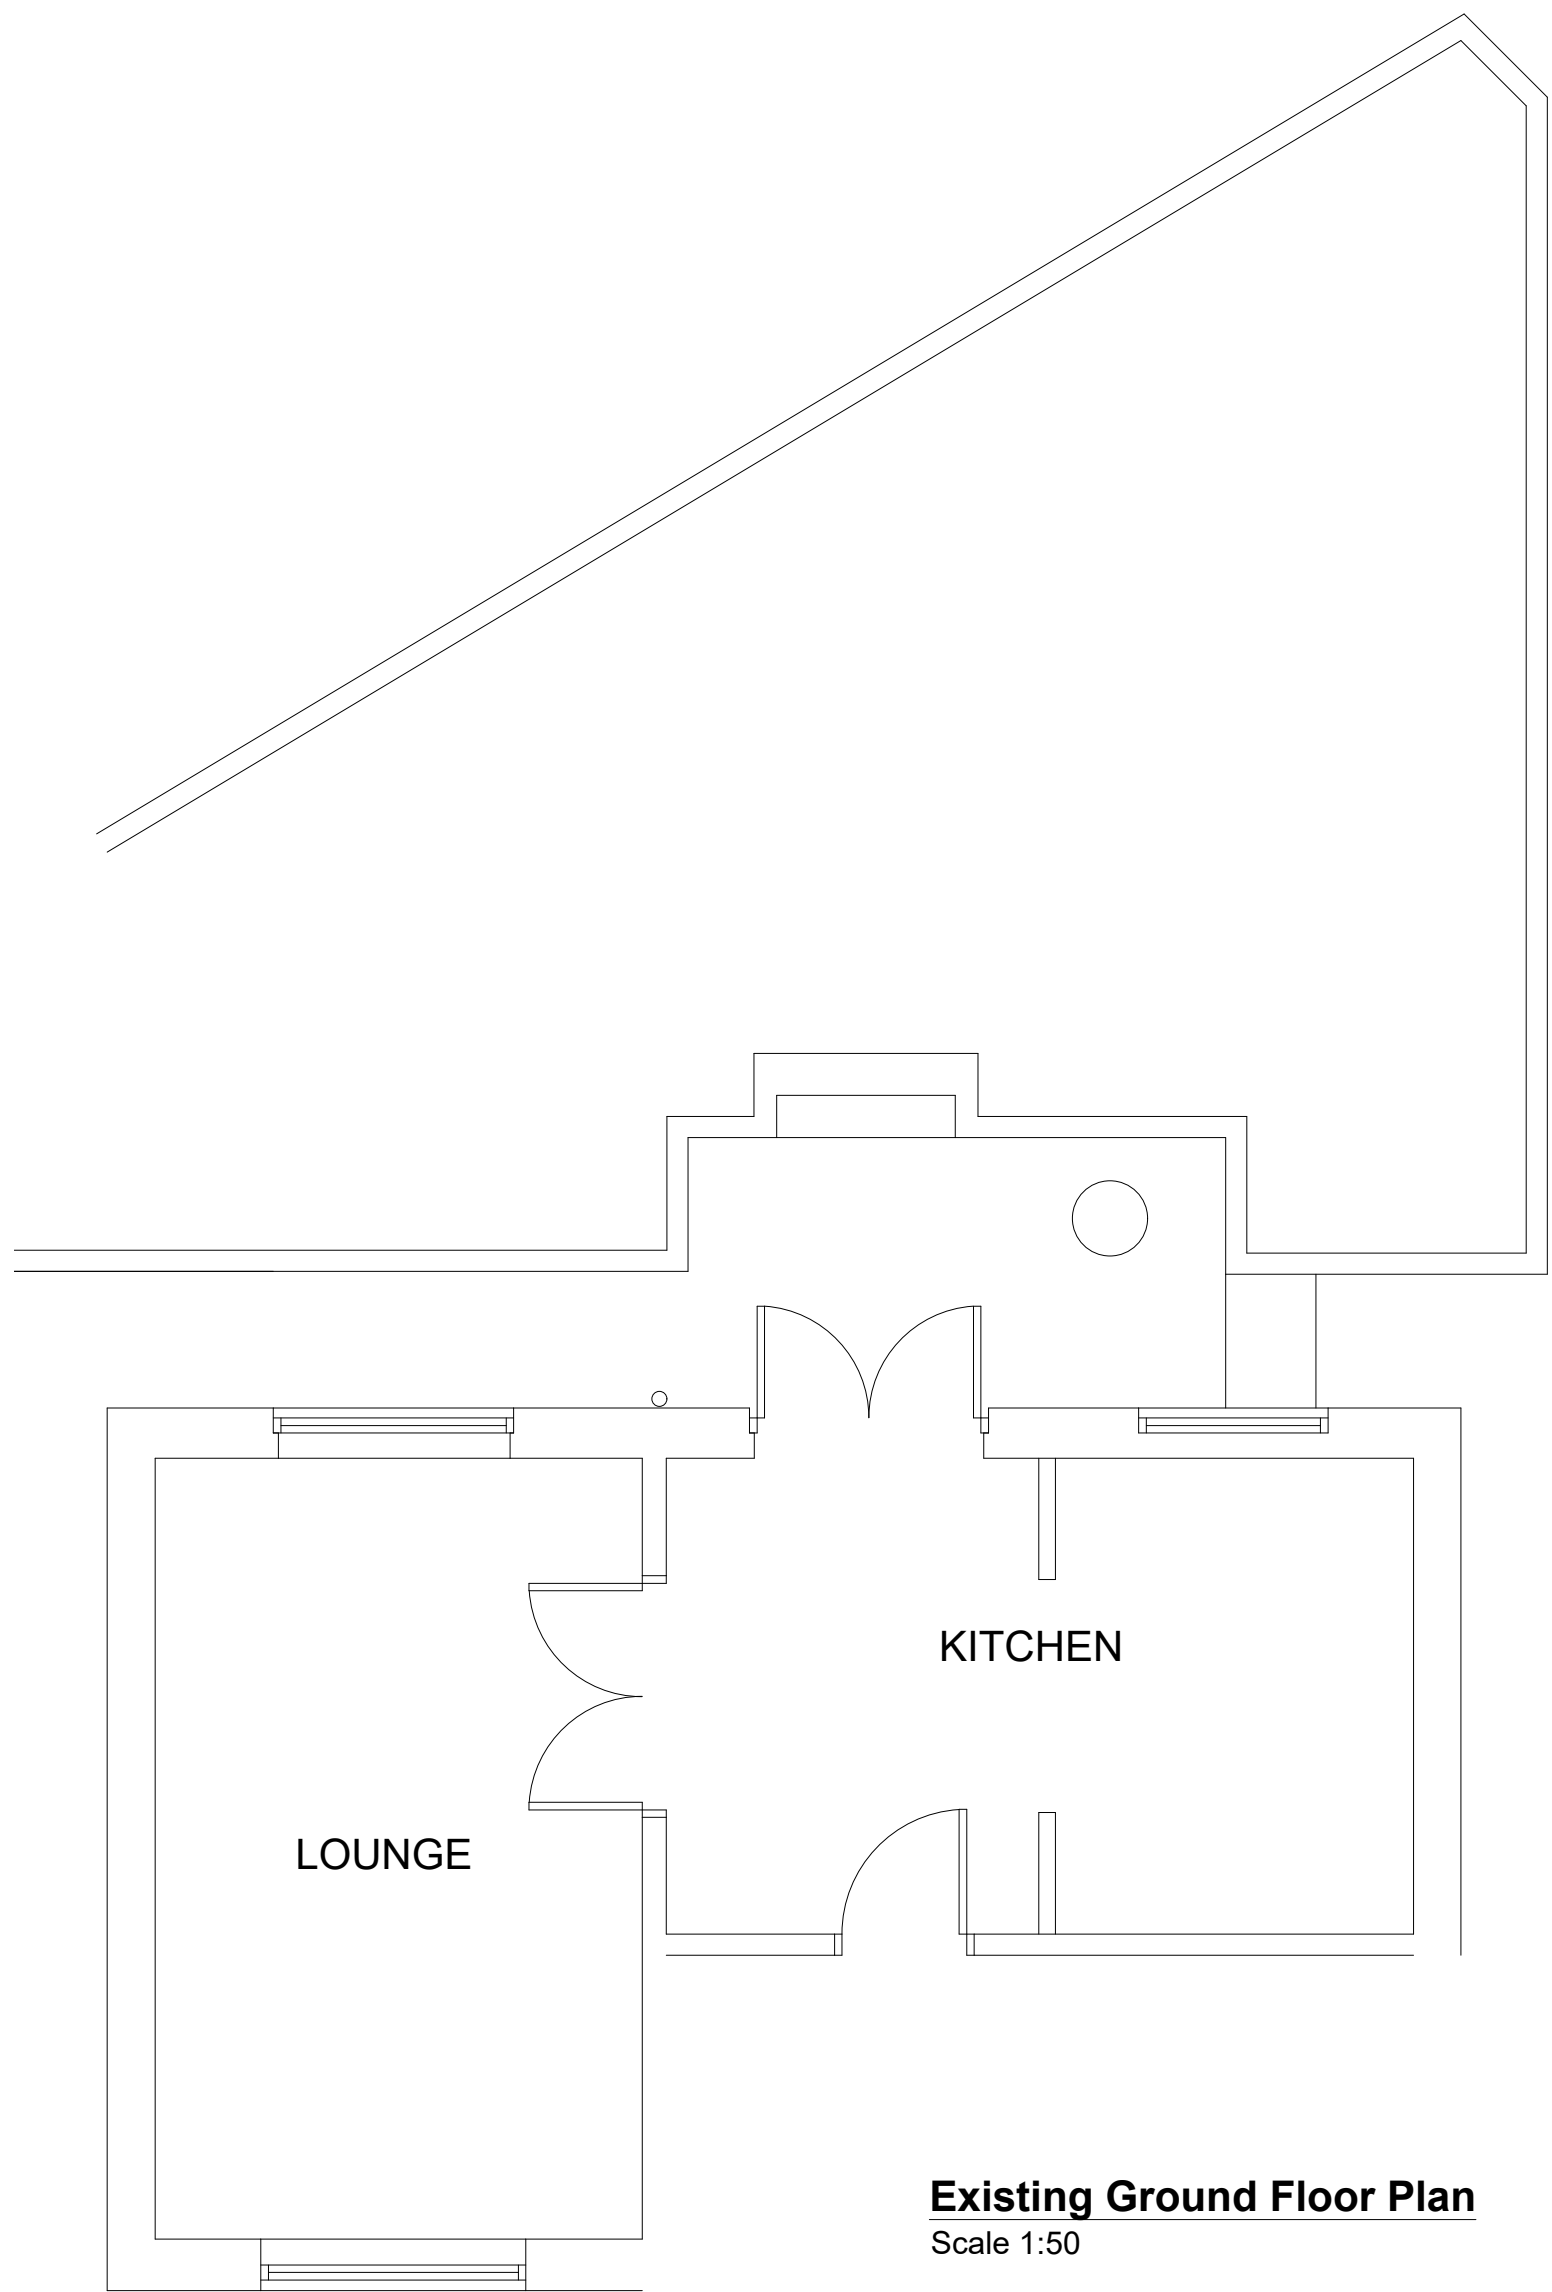

Existing Ground Floor Plan
Scale 1:50

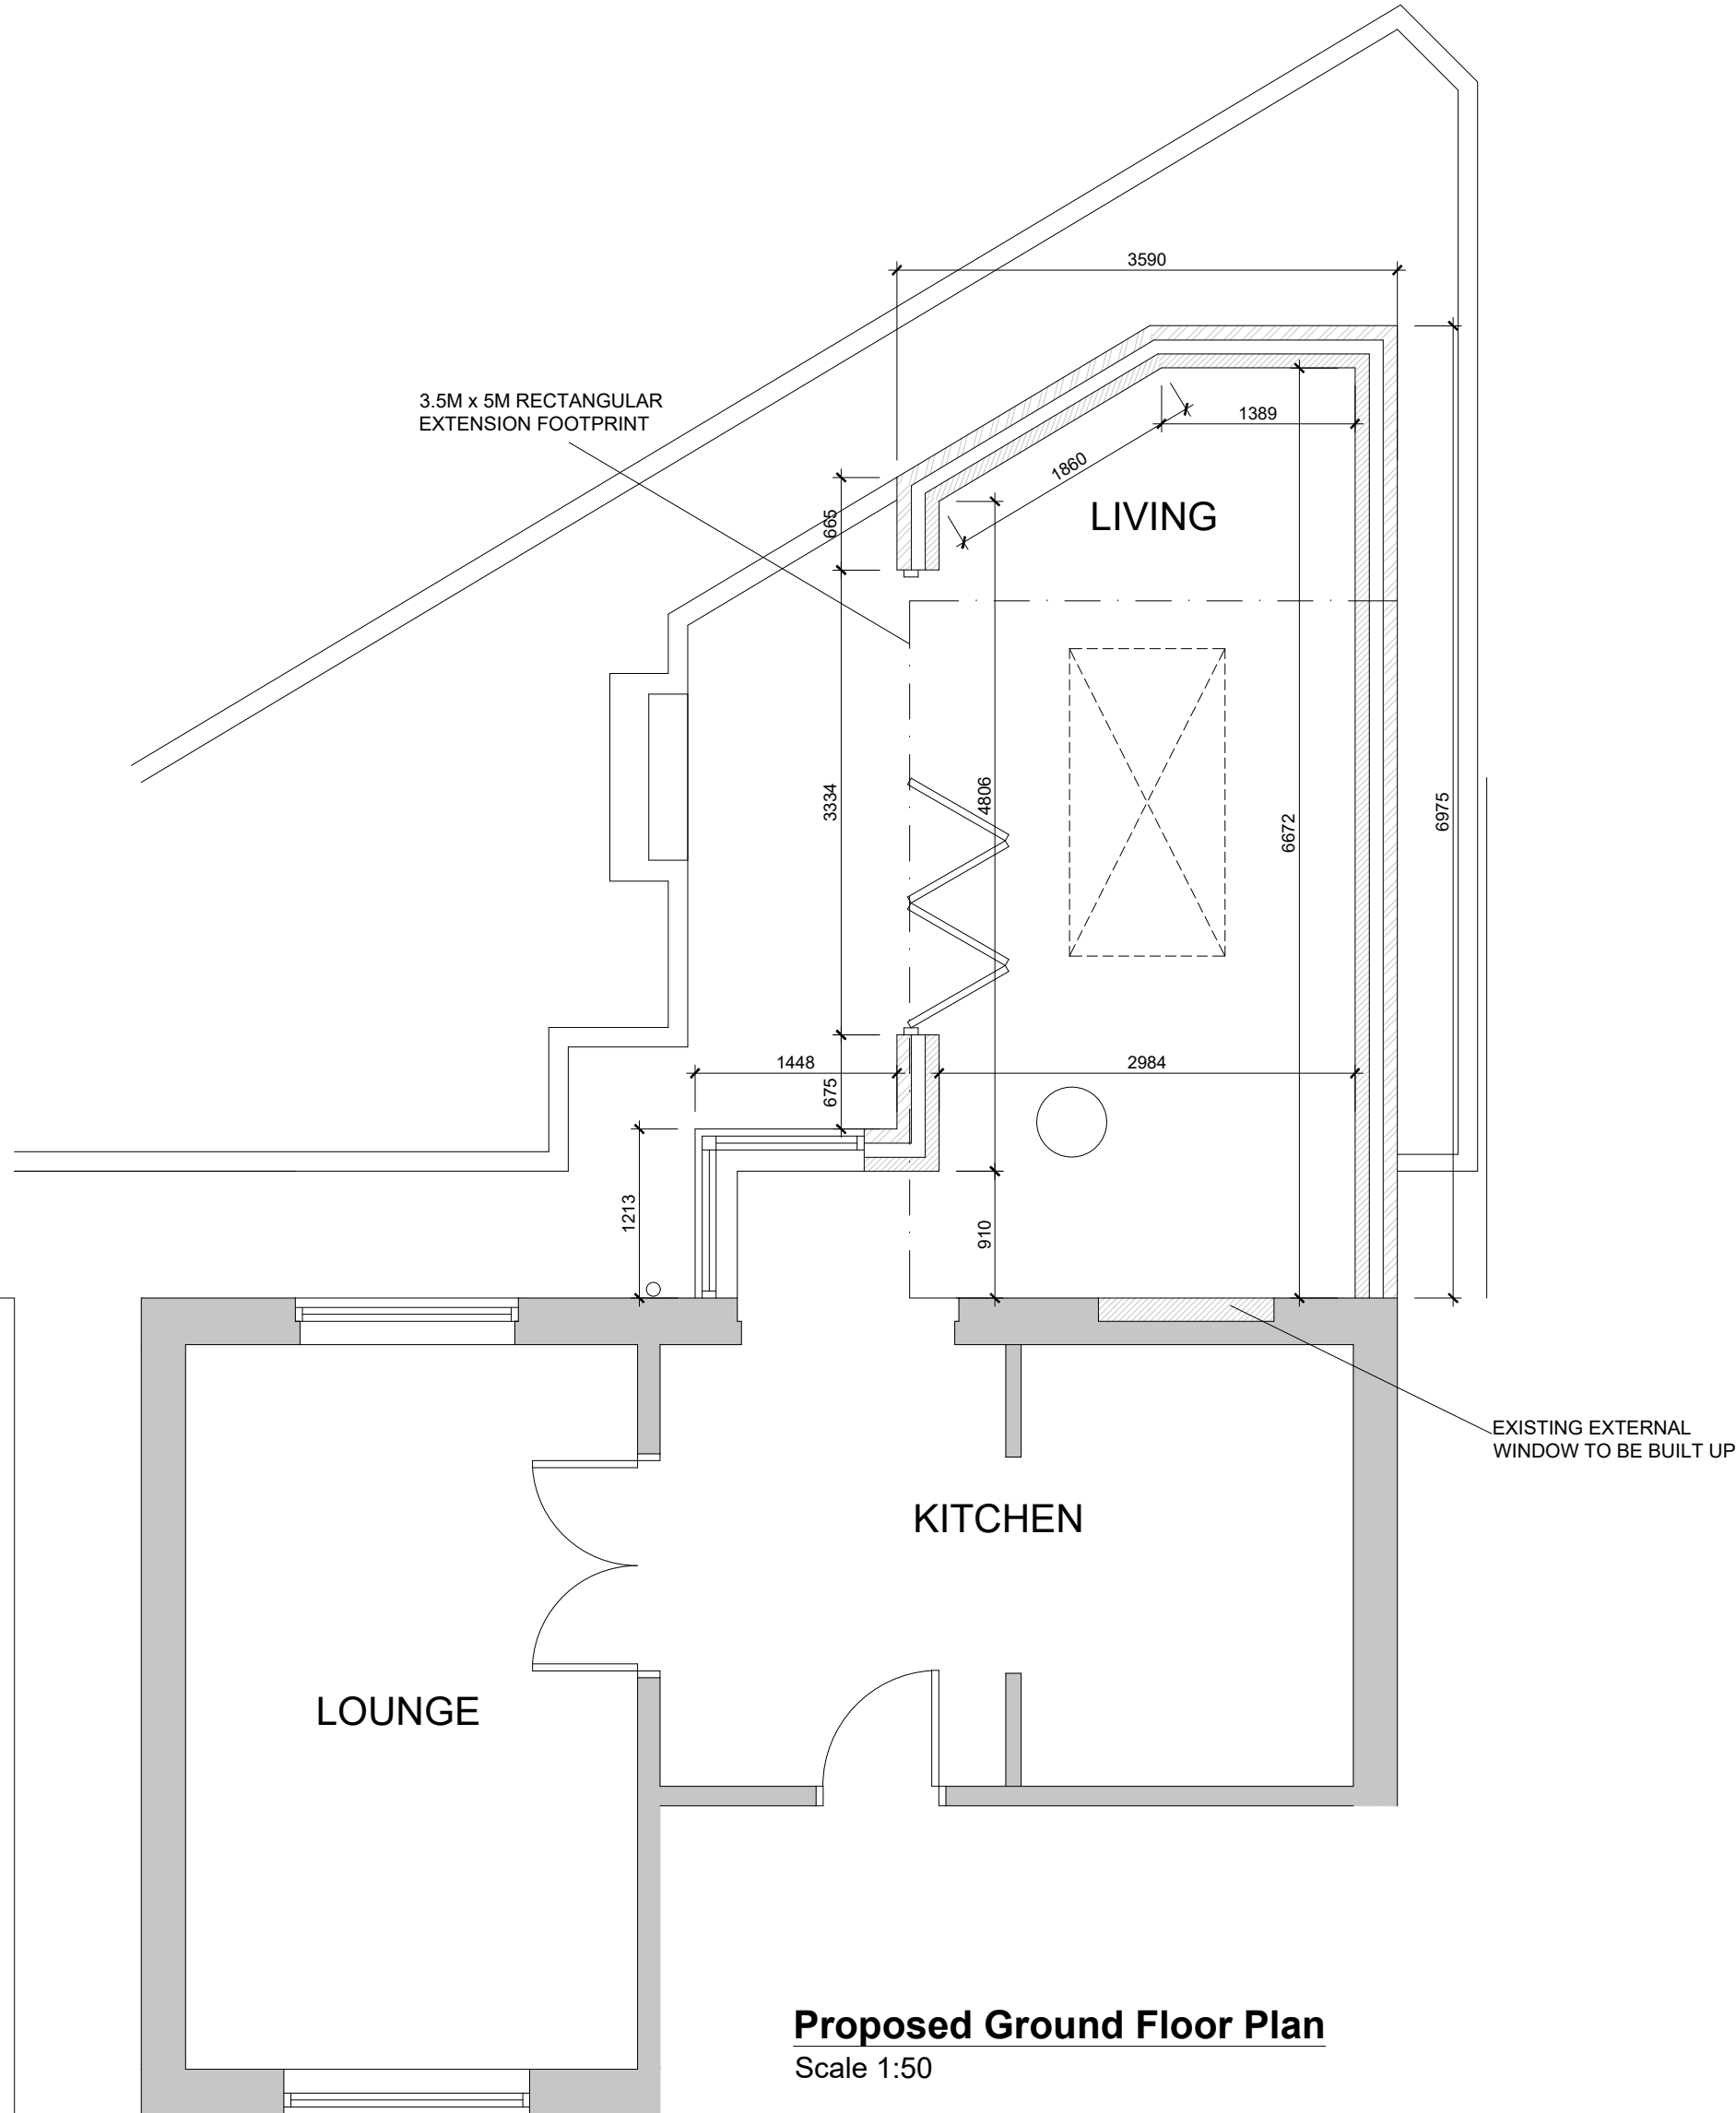

Proposed Ground Floor Plan
Scale 1:50



Site Plan
Scale 1:500

 White Agus PARTNERSHIP			OFFICE ONE 34 VICTORIA ROAD BARNSELY, S70 2BU Phone: 01226 208482 Fax: 01226 283030 Email: info@whiteaguspartnership.co.uk Web: www.whiteaguspartnership.co.uk		
ARCHITECTURAL SERVICES			ARCHITECTURAL SERVICES		
Project. PROPOSED EXTENSION AT 1C GREENSIDE LANE, HOYLAND BARNSELY, S74 9PG			Client. MR NEIL LORD		
Drawing Title. PROPOSED PLANS AND ELEVATIONS			Date. MARCH 2019	Scale. 1:50 @ A1	
Ref. 18-202			Dwg. No. 01	Rev. A	
Date	Suffix	Description	Date	Suffix	Description
22/03/2019	A	REVISED TO CLIENTS REQUIREMENTS			