
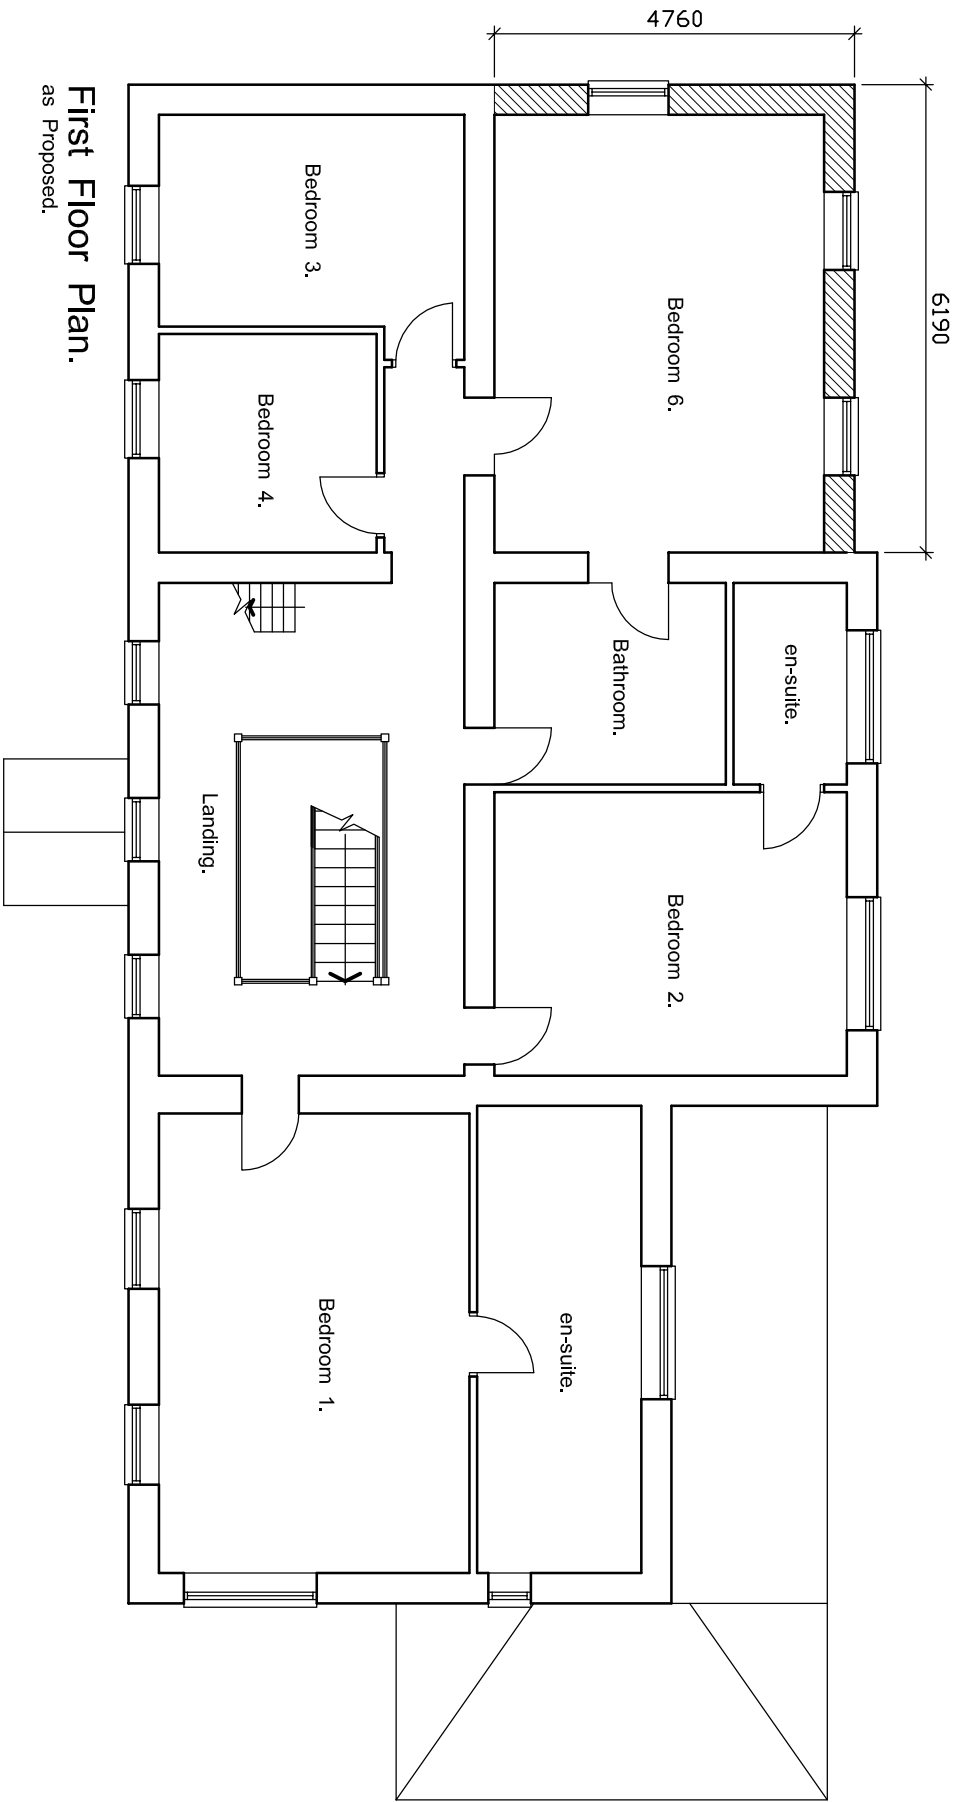


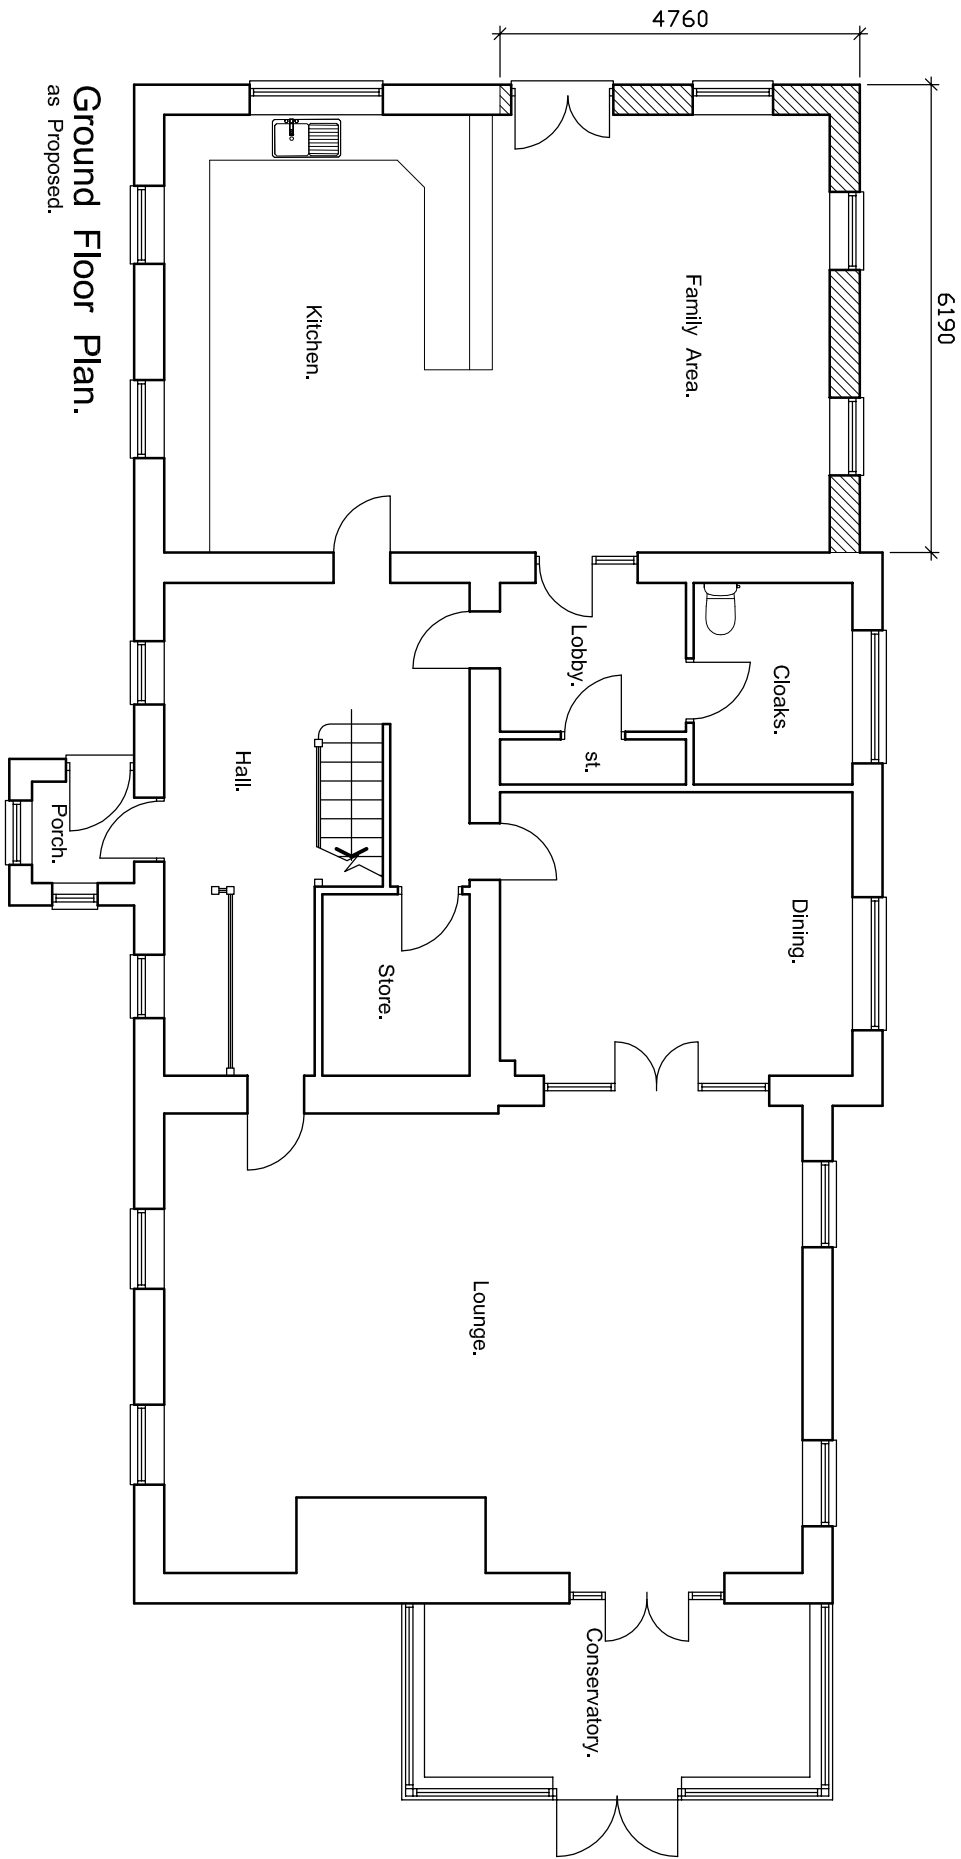

STEPHEN A. WELCER, m.c.i.a.t.
Architectural Technician and Surveyor.
217, Wakefield Road,
Normanton,
Wakefield,
WF6 1BP,
West Yorkshire.
Tel. 01924 890012,
Mob. 07989 964611,
e-mail: stevewelcer@btinternet.com.

A Minor alterations as L/A request. 02.06.2017
B Minor alterations as client request. 07.08.2017

Property Address THE GRANNARY, LOW FARM, CEMETERY ROAD, HEMMINGFIELD, S73 0QJ.	Project Title PROPOSED EXTENSION, THE GRANNARY, LOW FARM, CEMETERY ROAD, HEMMINGFIELD, FOR MR. K. HERBERT.	Drawing Title GROUND AND FIRST FLOOR PLANS AS PROPOSED.	Scale 1:100 @ A3.	
			Date MAR. 2017	
			Drawn by SW	Checked by -
			Drawing no. 2017-26-03	Revision B