
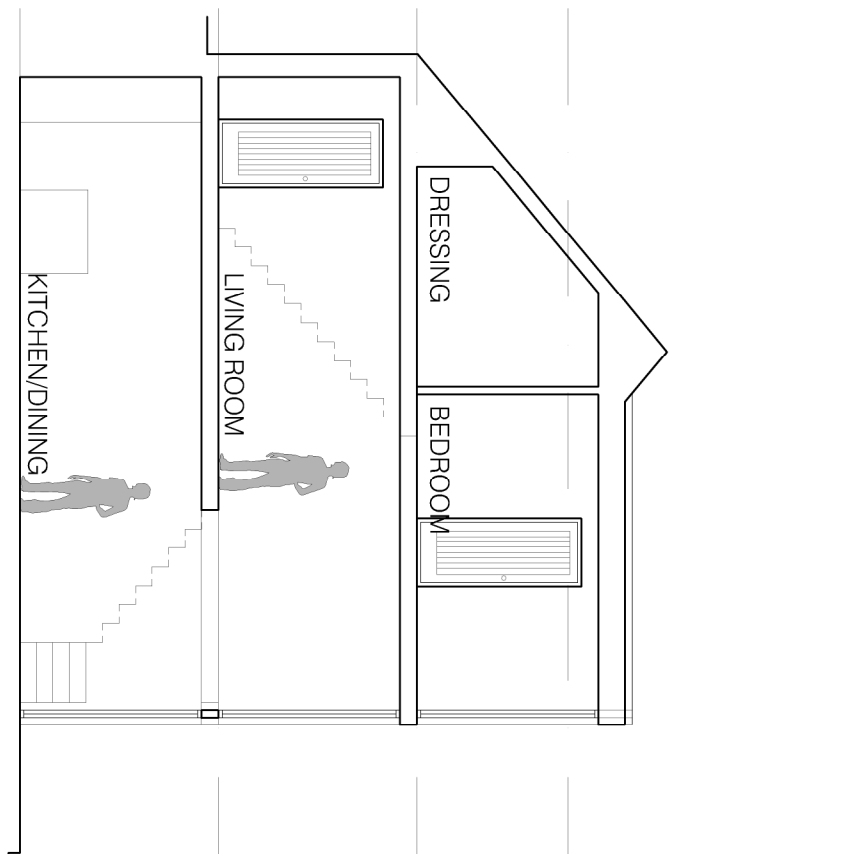
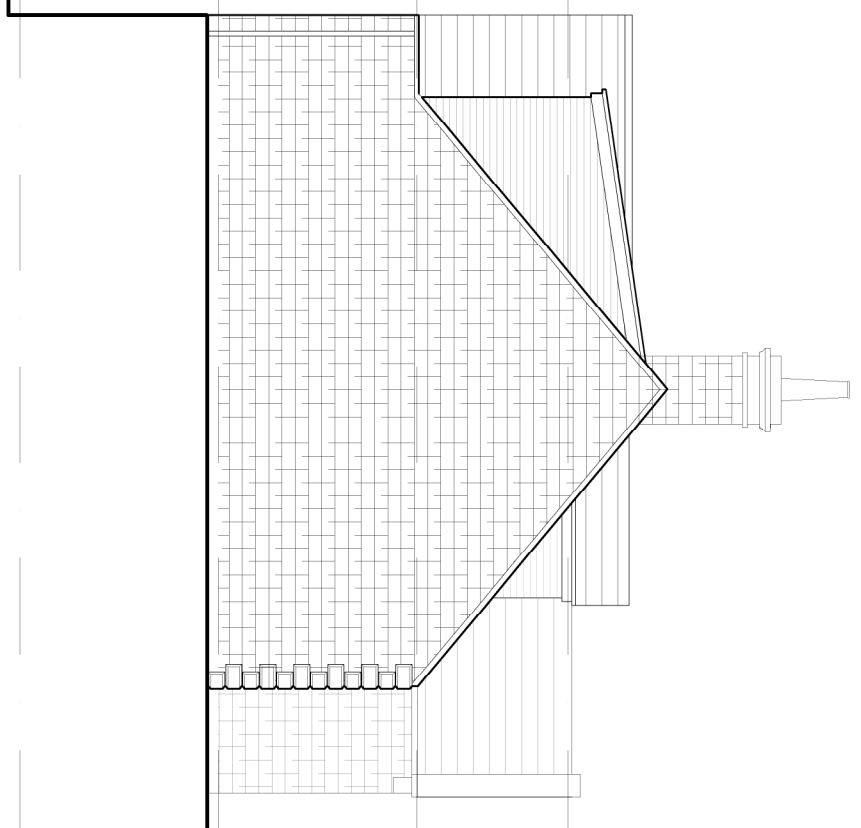
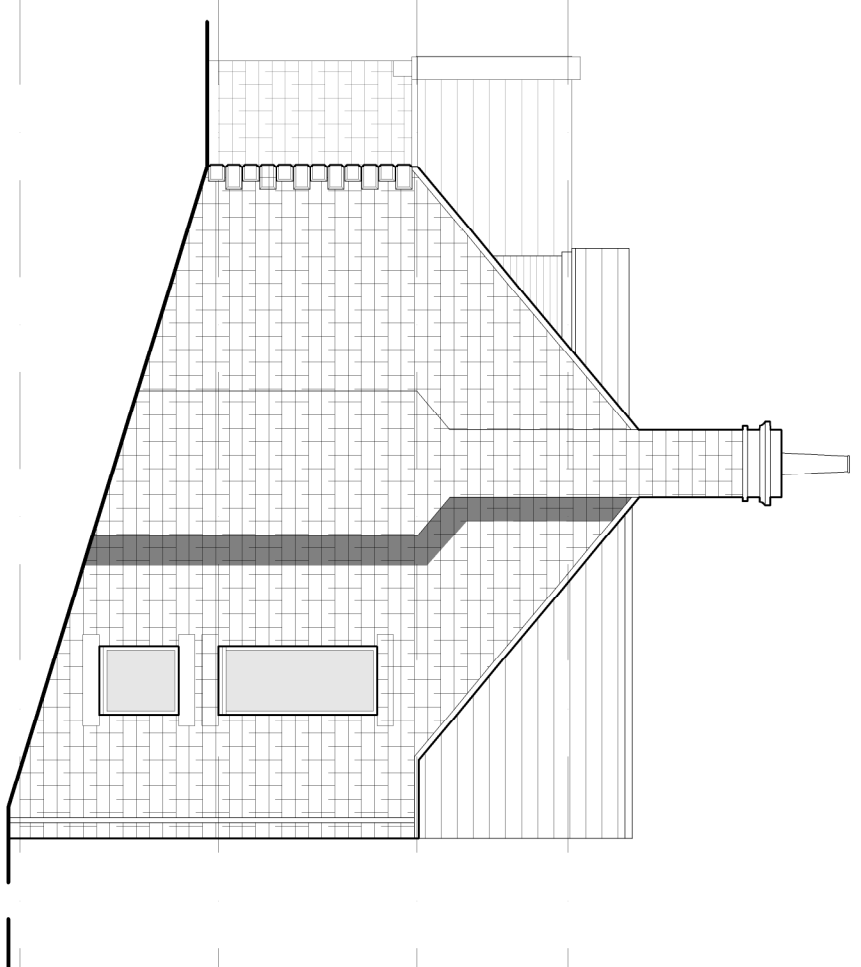
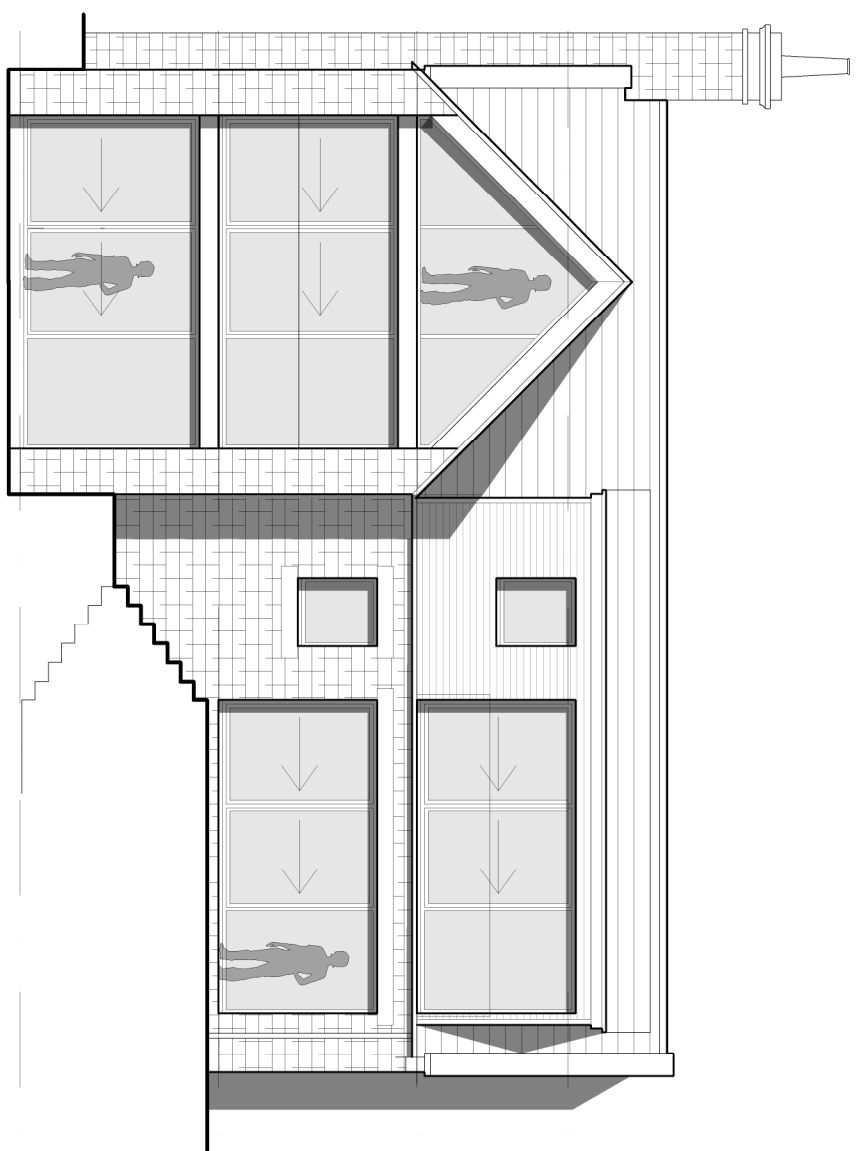


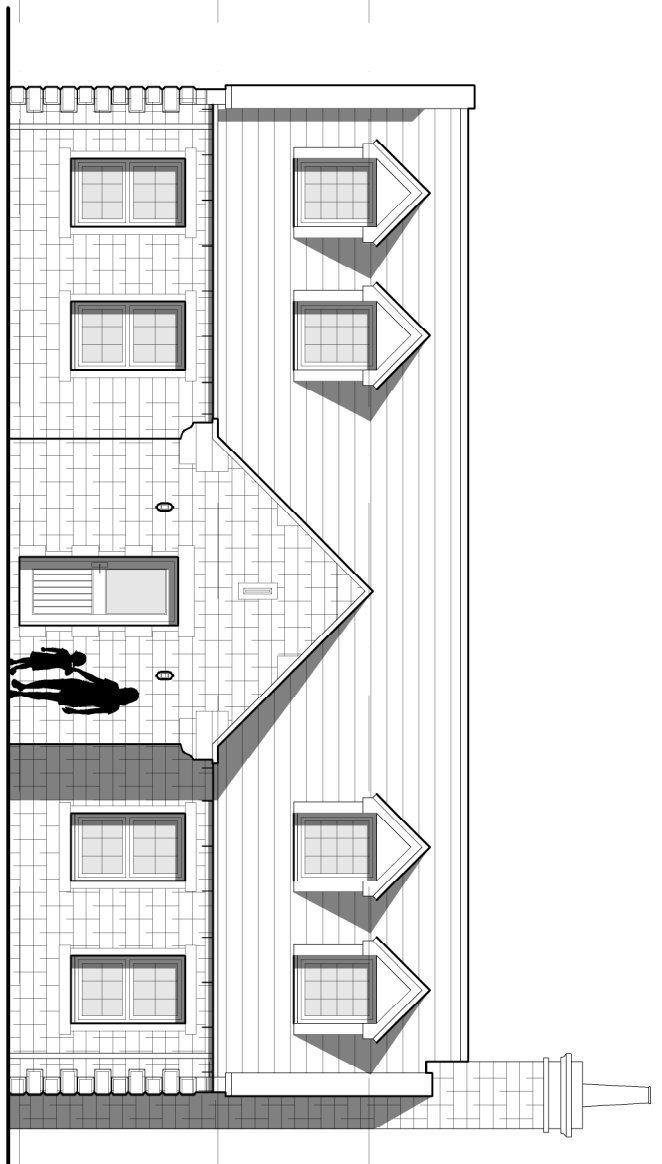




FIRST ELEVATION AS PROPOSED

REAR ELEVATION AS PROPOSED


SIDE ELEVATION
AS PROPOSED

SIDE ELEVATION
AS PROPOSED

TYPICAL SECTION




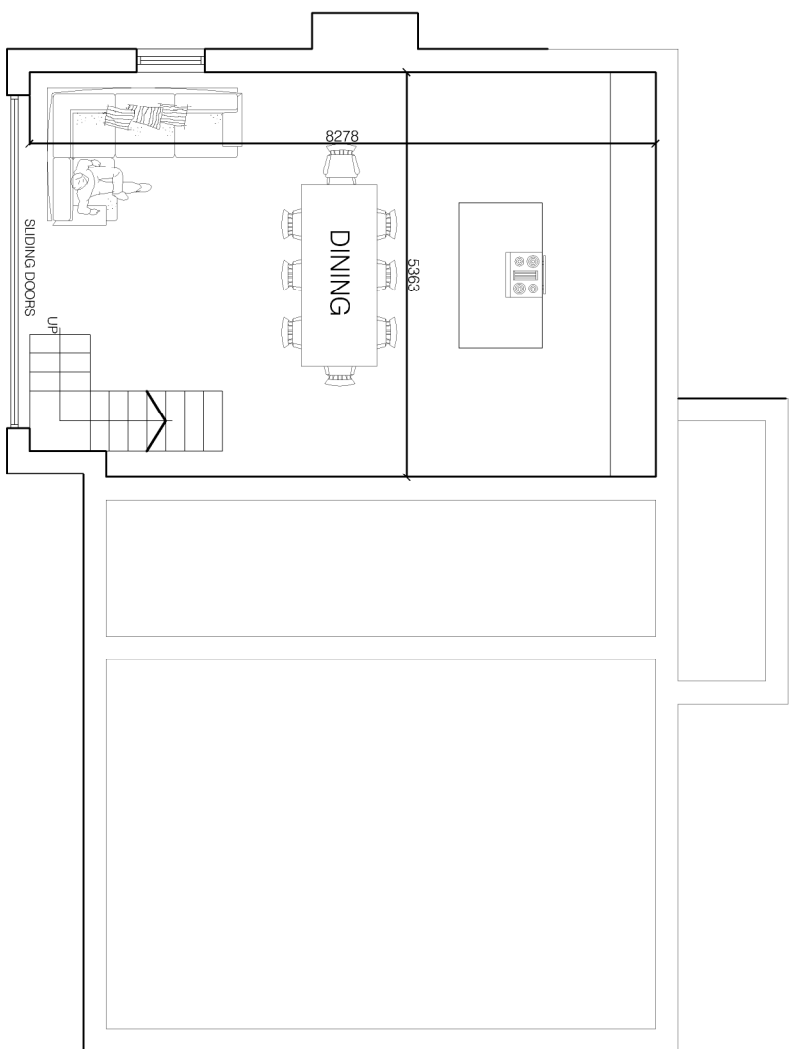
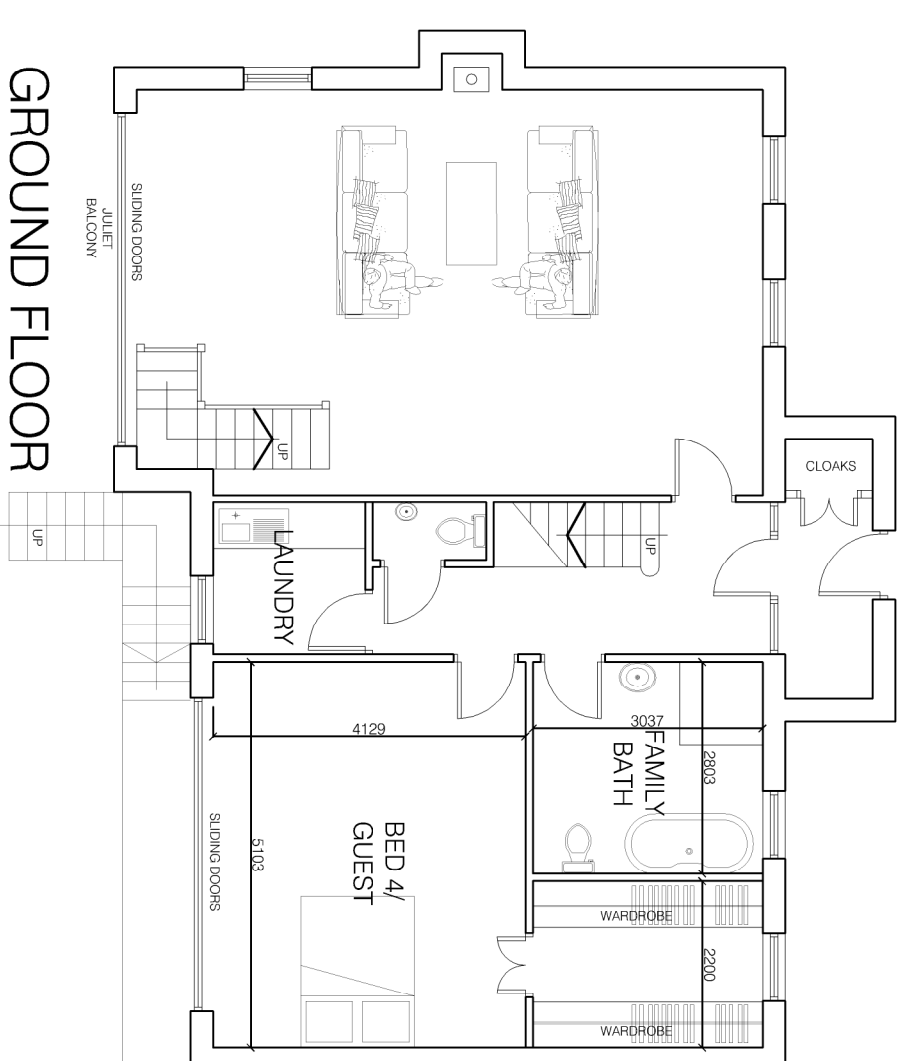
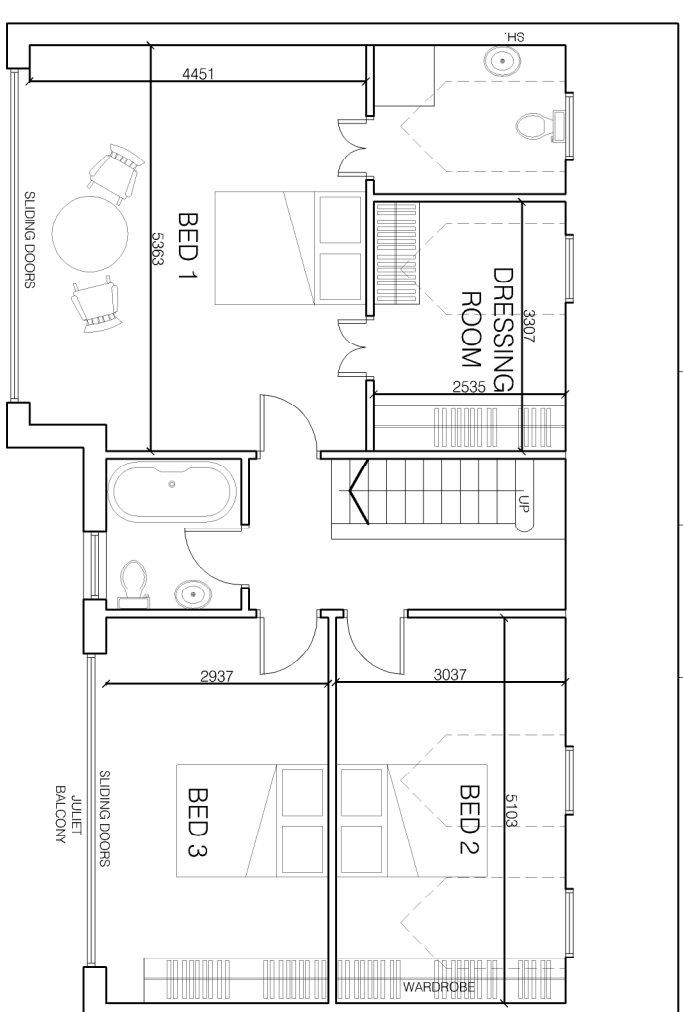
CELLAR FLOOR AS
PROPOSEDGROUND FLOOR
AS PROPOSED

FIRST FLOOR AS
PROPOSED

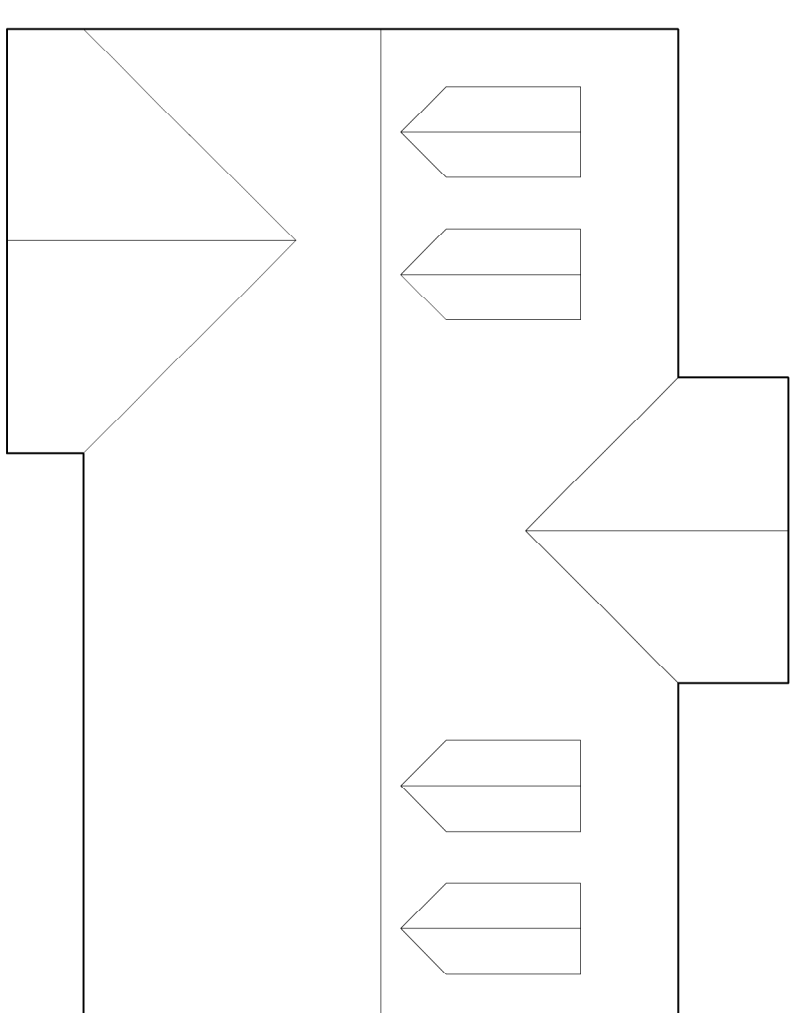

ROOF LAYOUT AS PROPOSED

PROPOSED DWELLING 525M3

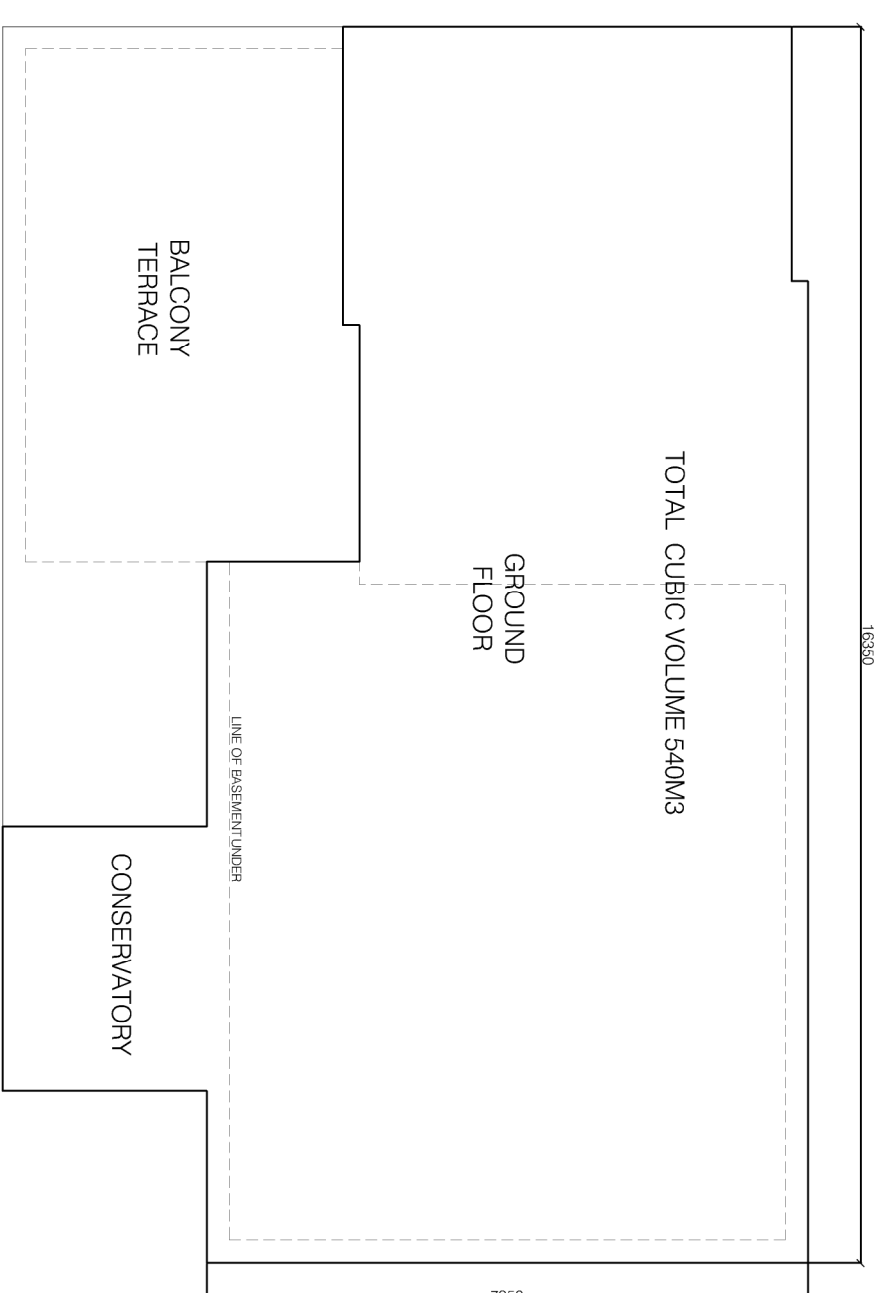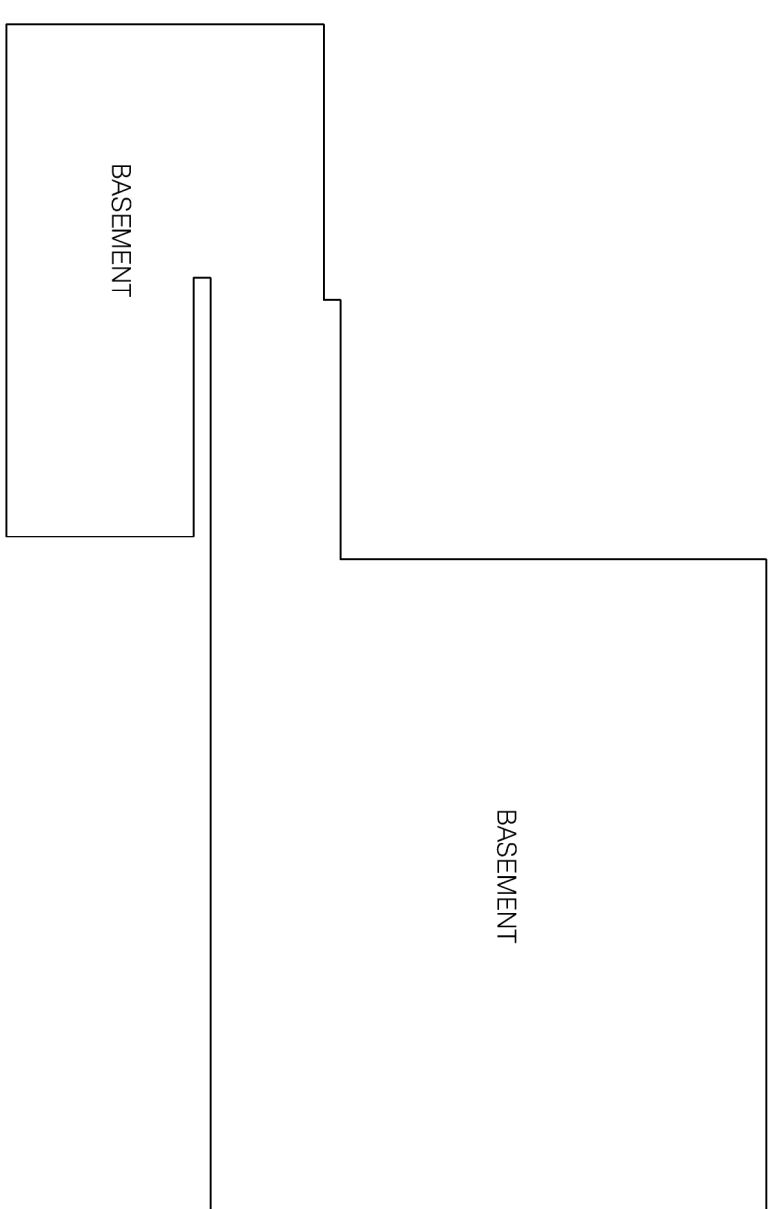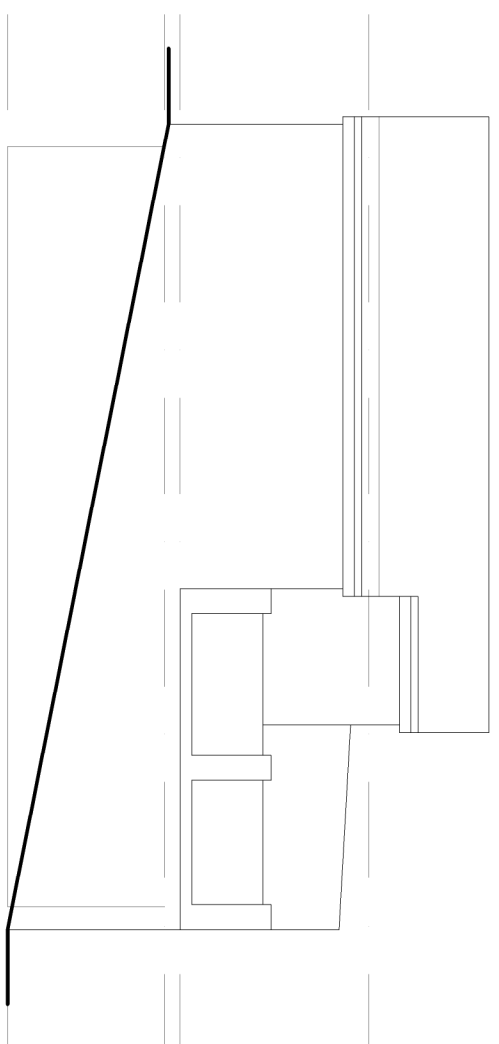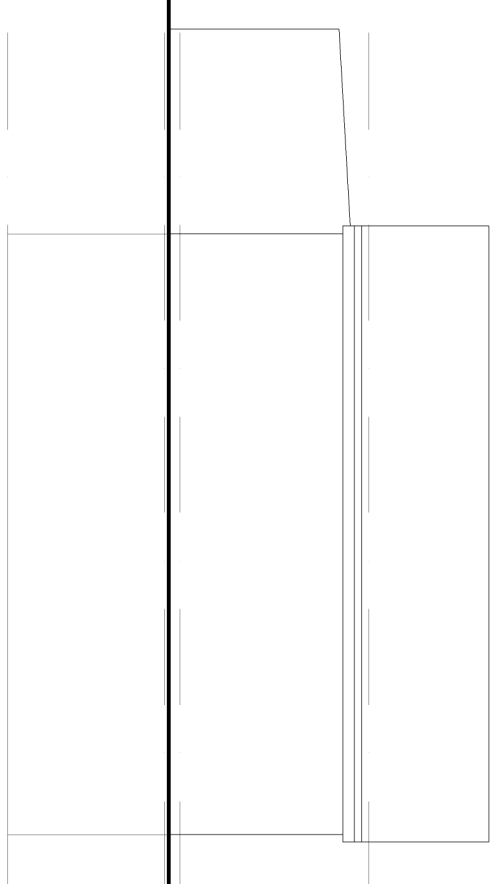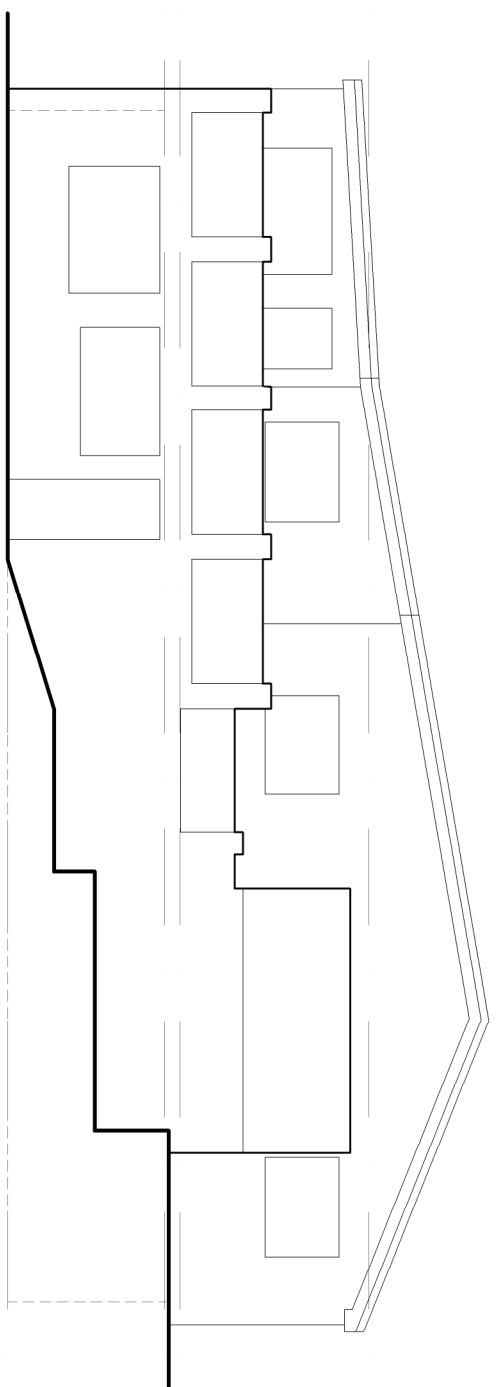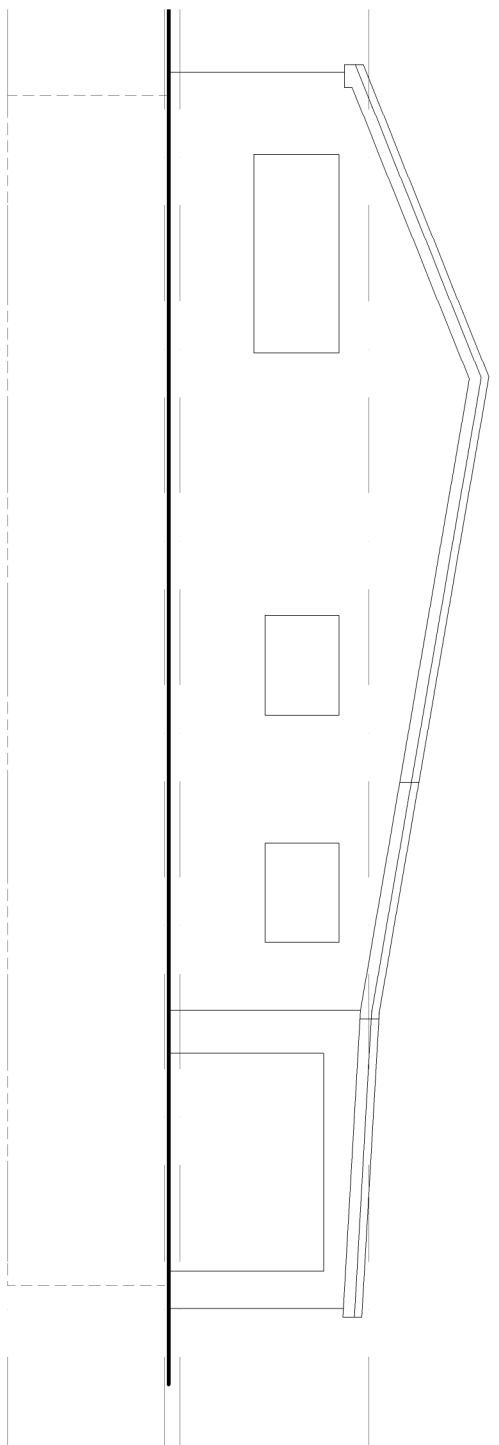

EXISTING DWELLING 540M3

revisor

Design | Develop | Build

architectural**drawings**

www.architecturaldrawingsltd.co.uk
REVIEWS

MATREI
BRIERLY

TITLE

PROPOSED DWELLING

DRAWING STATUS	
INFORMATION	
SCALE	1:100 @ A1
DATE	JULY 2019
JOB NO.	DRAWING NUMBER
839	01
	REV
	-