



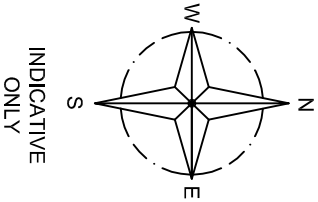

LOCATION PLAN
SCALE 1:1250 AT A3

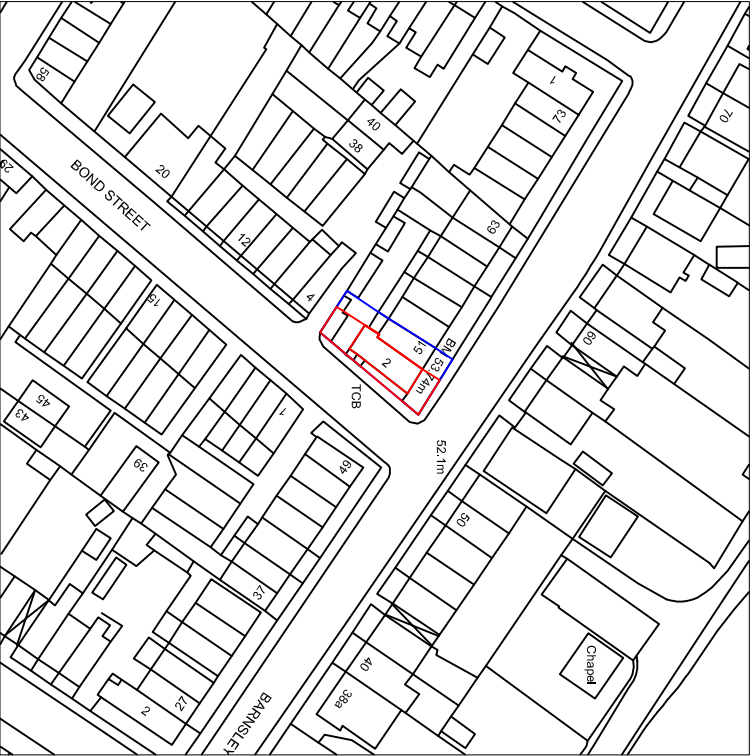

SITE PLAN
SCALE 1:500 AT A3

DO NOT SCALE: Contractor to check all dimensions and report any omissions or errors

NOTES

Rev	Description	By	CHK	APP	Date
-----	-------------	----	-----	-----	------

JRB DESIGNS LTD
166 Churchfield Lane
Barnsley
S75 5FA
Tel: 01226 383542
Fax: 01226 380078
Mob: 07970 541192
Email: joine@jrbdesigns.co.uk

This drawing is copyright. © Jrbdesigns Ltd.

Client
MR H WILSON

Drawing Title
SITE PLANS

Address
**2 BOND STREET
WOMBWELL
BARNSELEY**

Project Title:
**PROPOSED CONVERSION OF
& DWELLING TO 2 DWELLINGS**

Purpose of Issue:

PLANNING

Drawing Status
FIRST ISSUE

Scale at A3 AS SHOWN	Drawn By JRB	Date 17/07/2008	
Checked By HW	Date 17/07/2008	Approved By HW	Date 17/07/2008
Project No. MHW001	Drawing No. 001	Revision -	

APPROVAL ☒ INFORMATION ☐ TENDER ☐ CONTRACT ☐ CONSTRUCTION ☐