




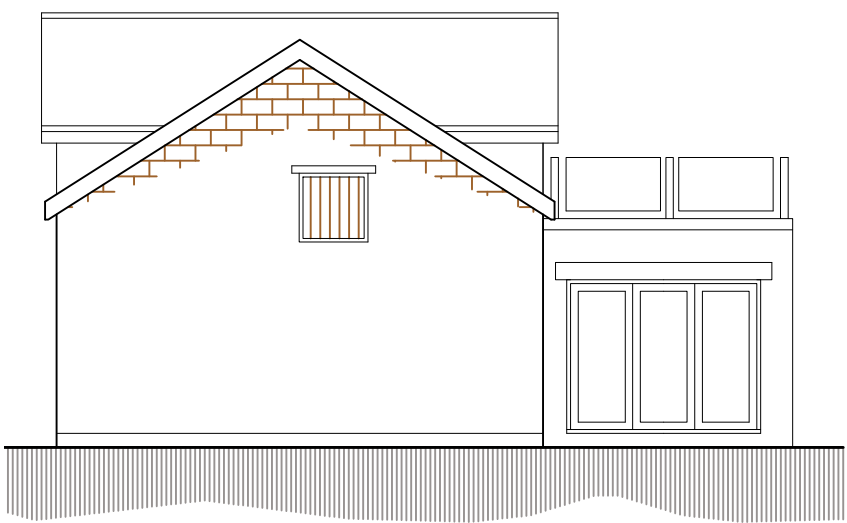


SIDE ELEVATION
AS PROPOSED

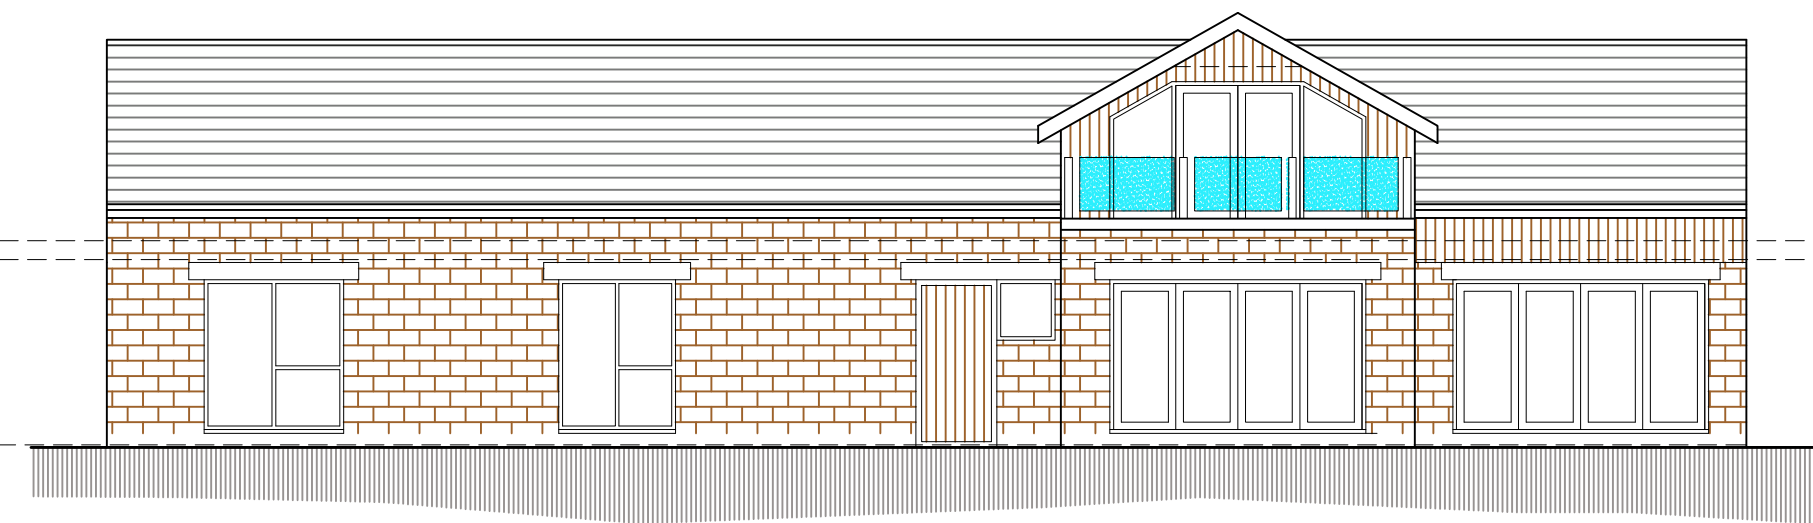


FRONT ELEVATION
AS PROPOSED

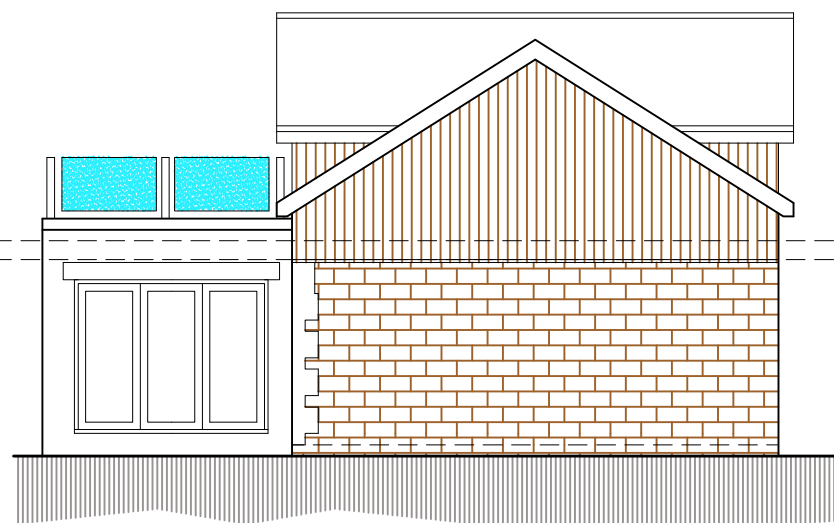

SIDE ELEVATION
AS PROPOSED

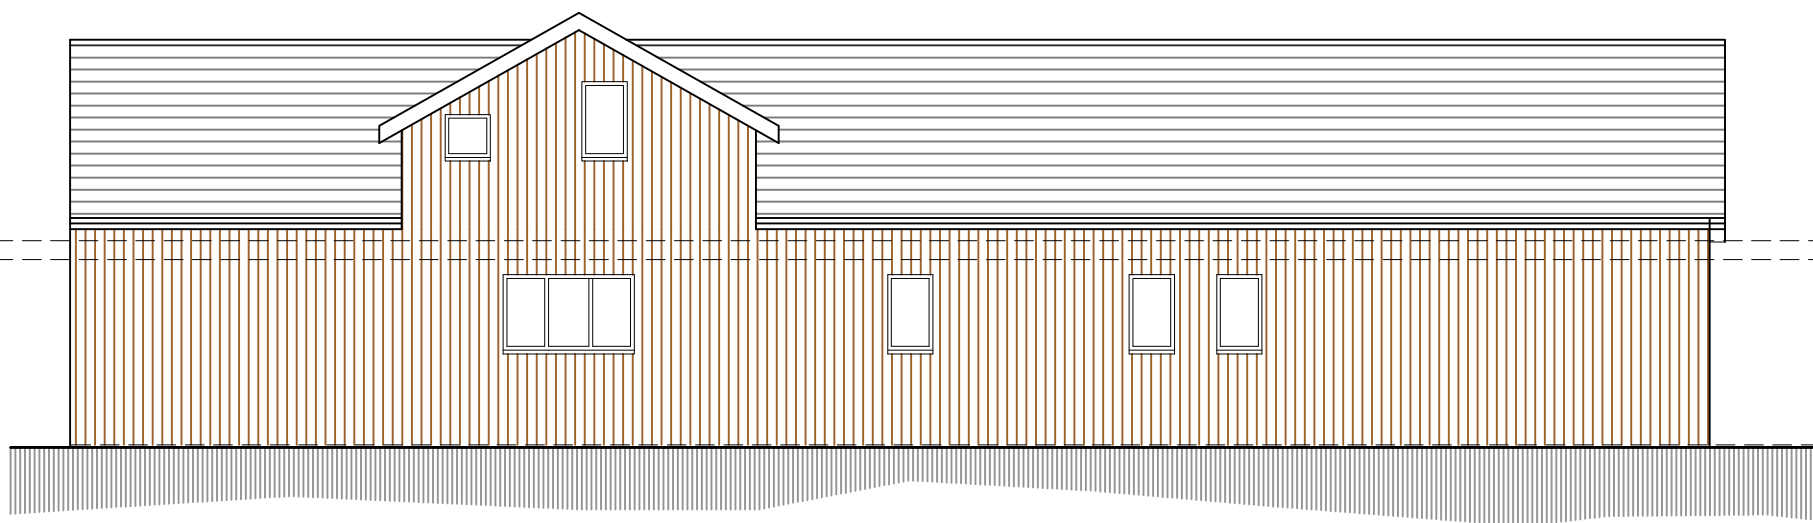

REAR ELEVATION
AS PROPOSED

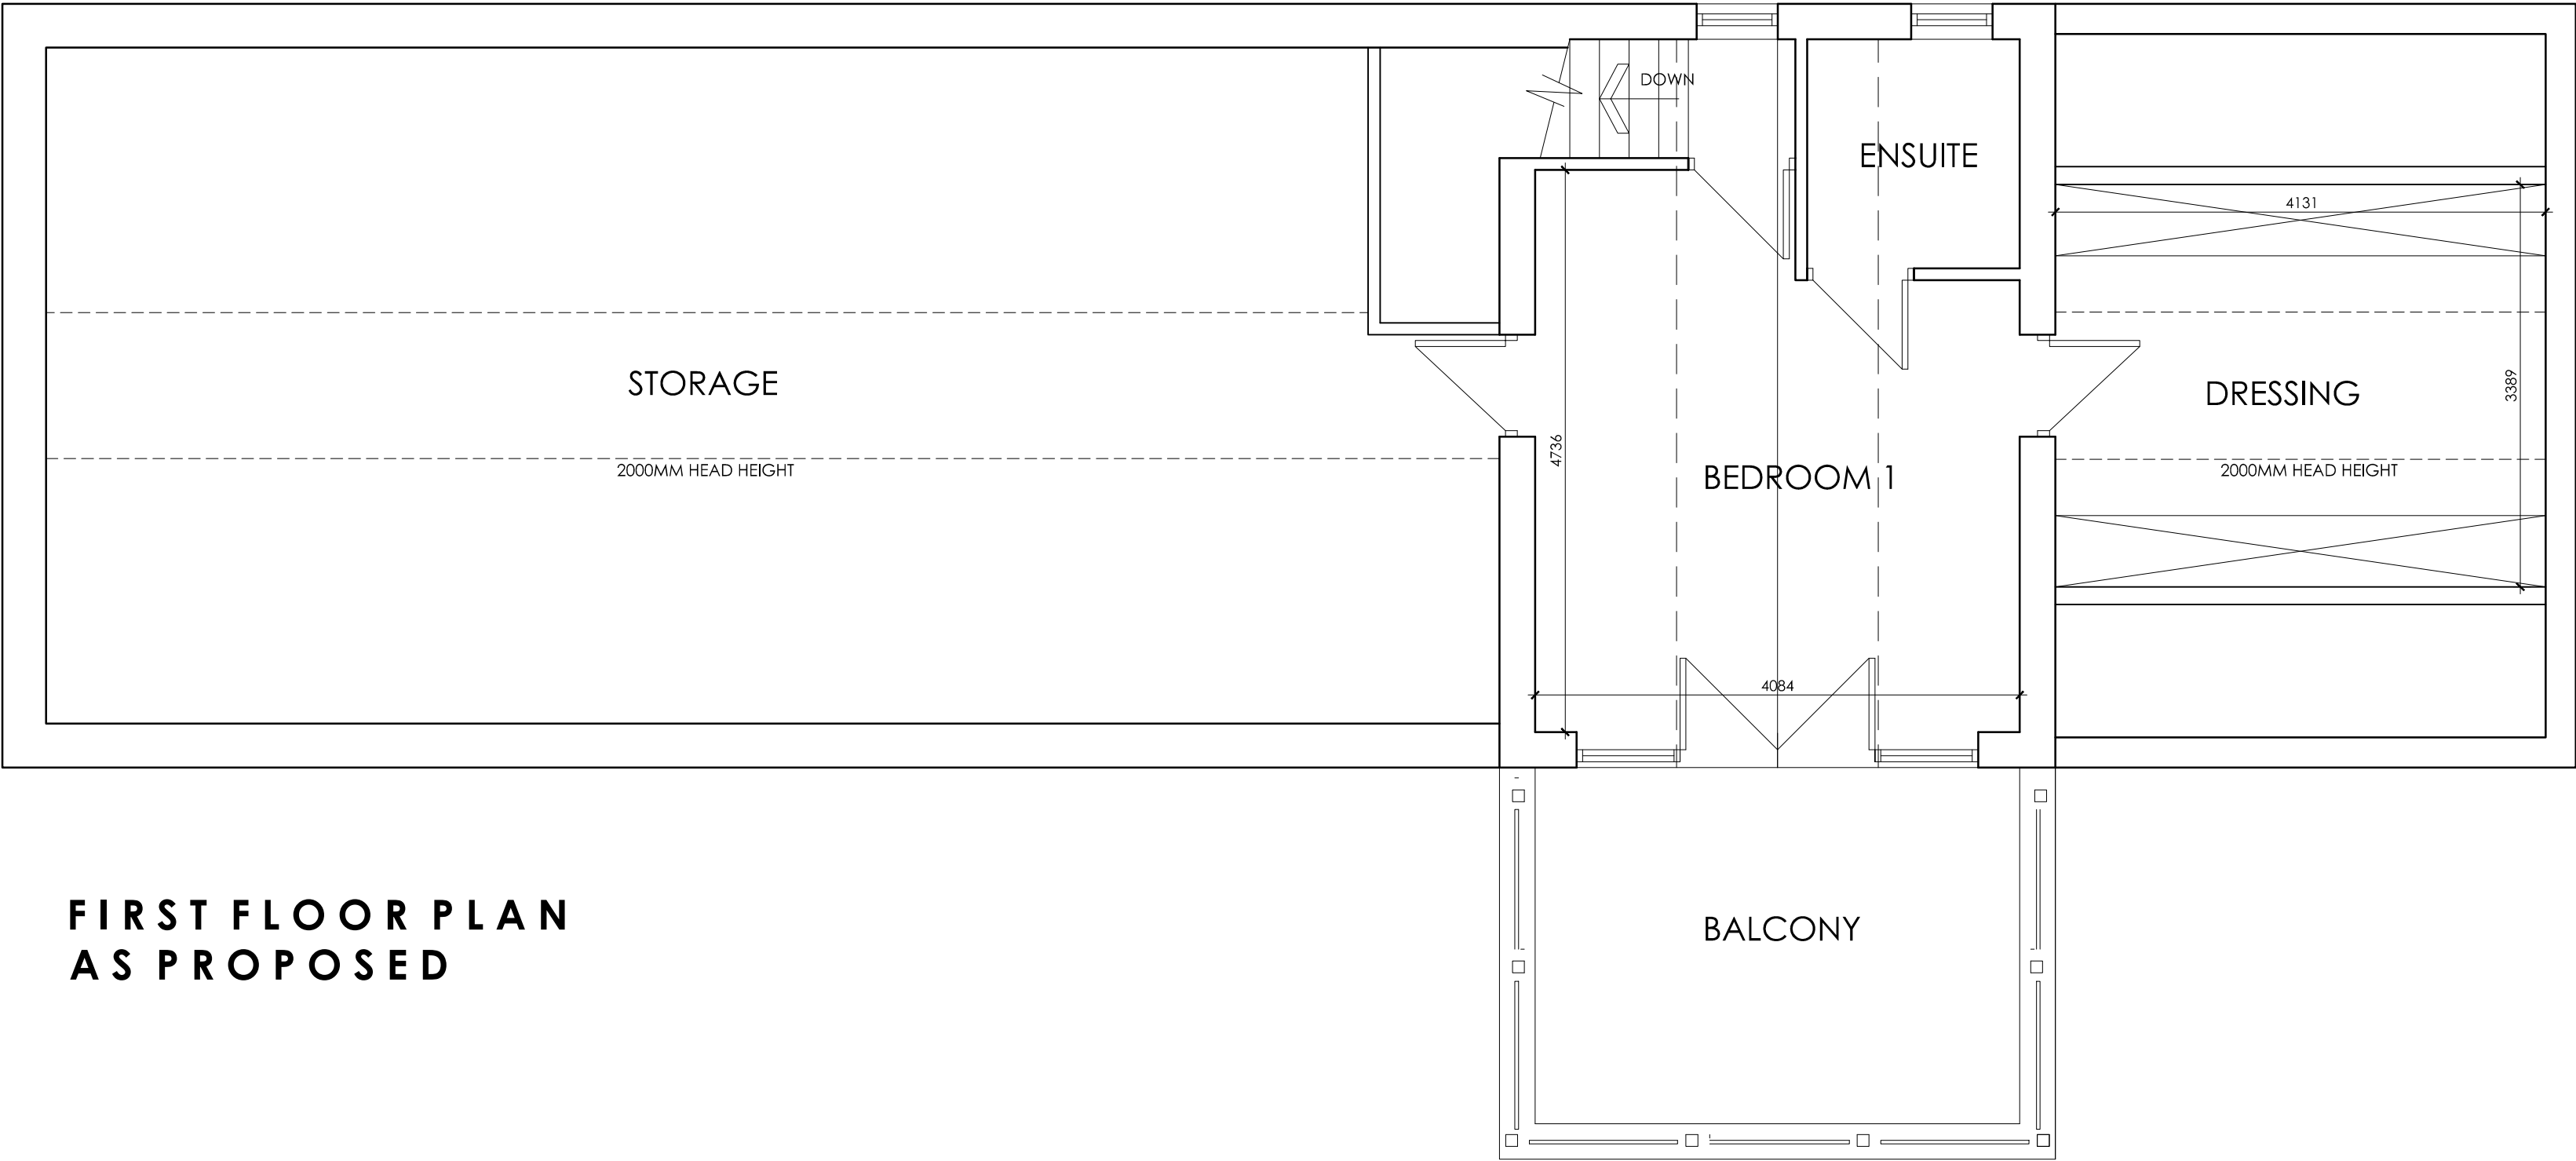


FIRST FLOOR PLAN
AS PROPOSED



LOCATION PLAN
SCALE 1:1250



SITE PLAN
SCALE 1:500

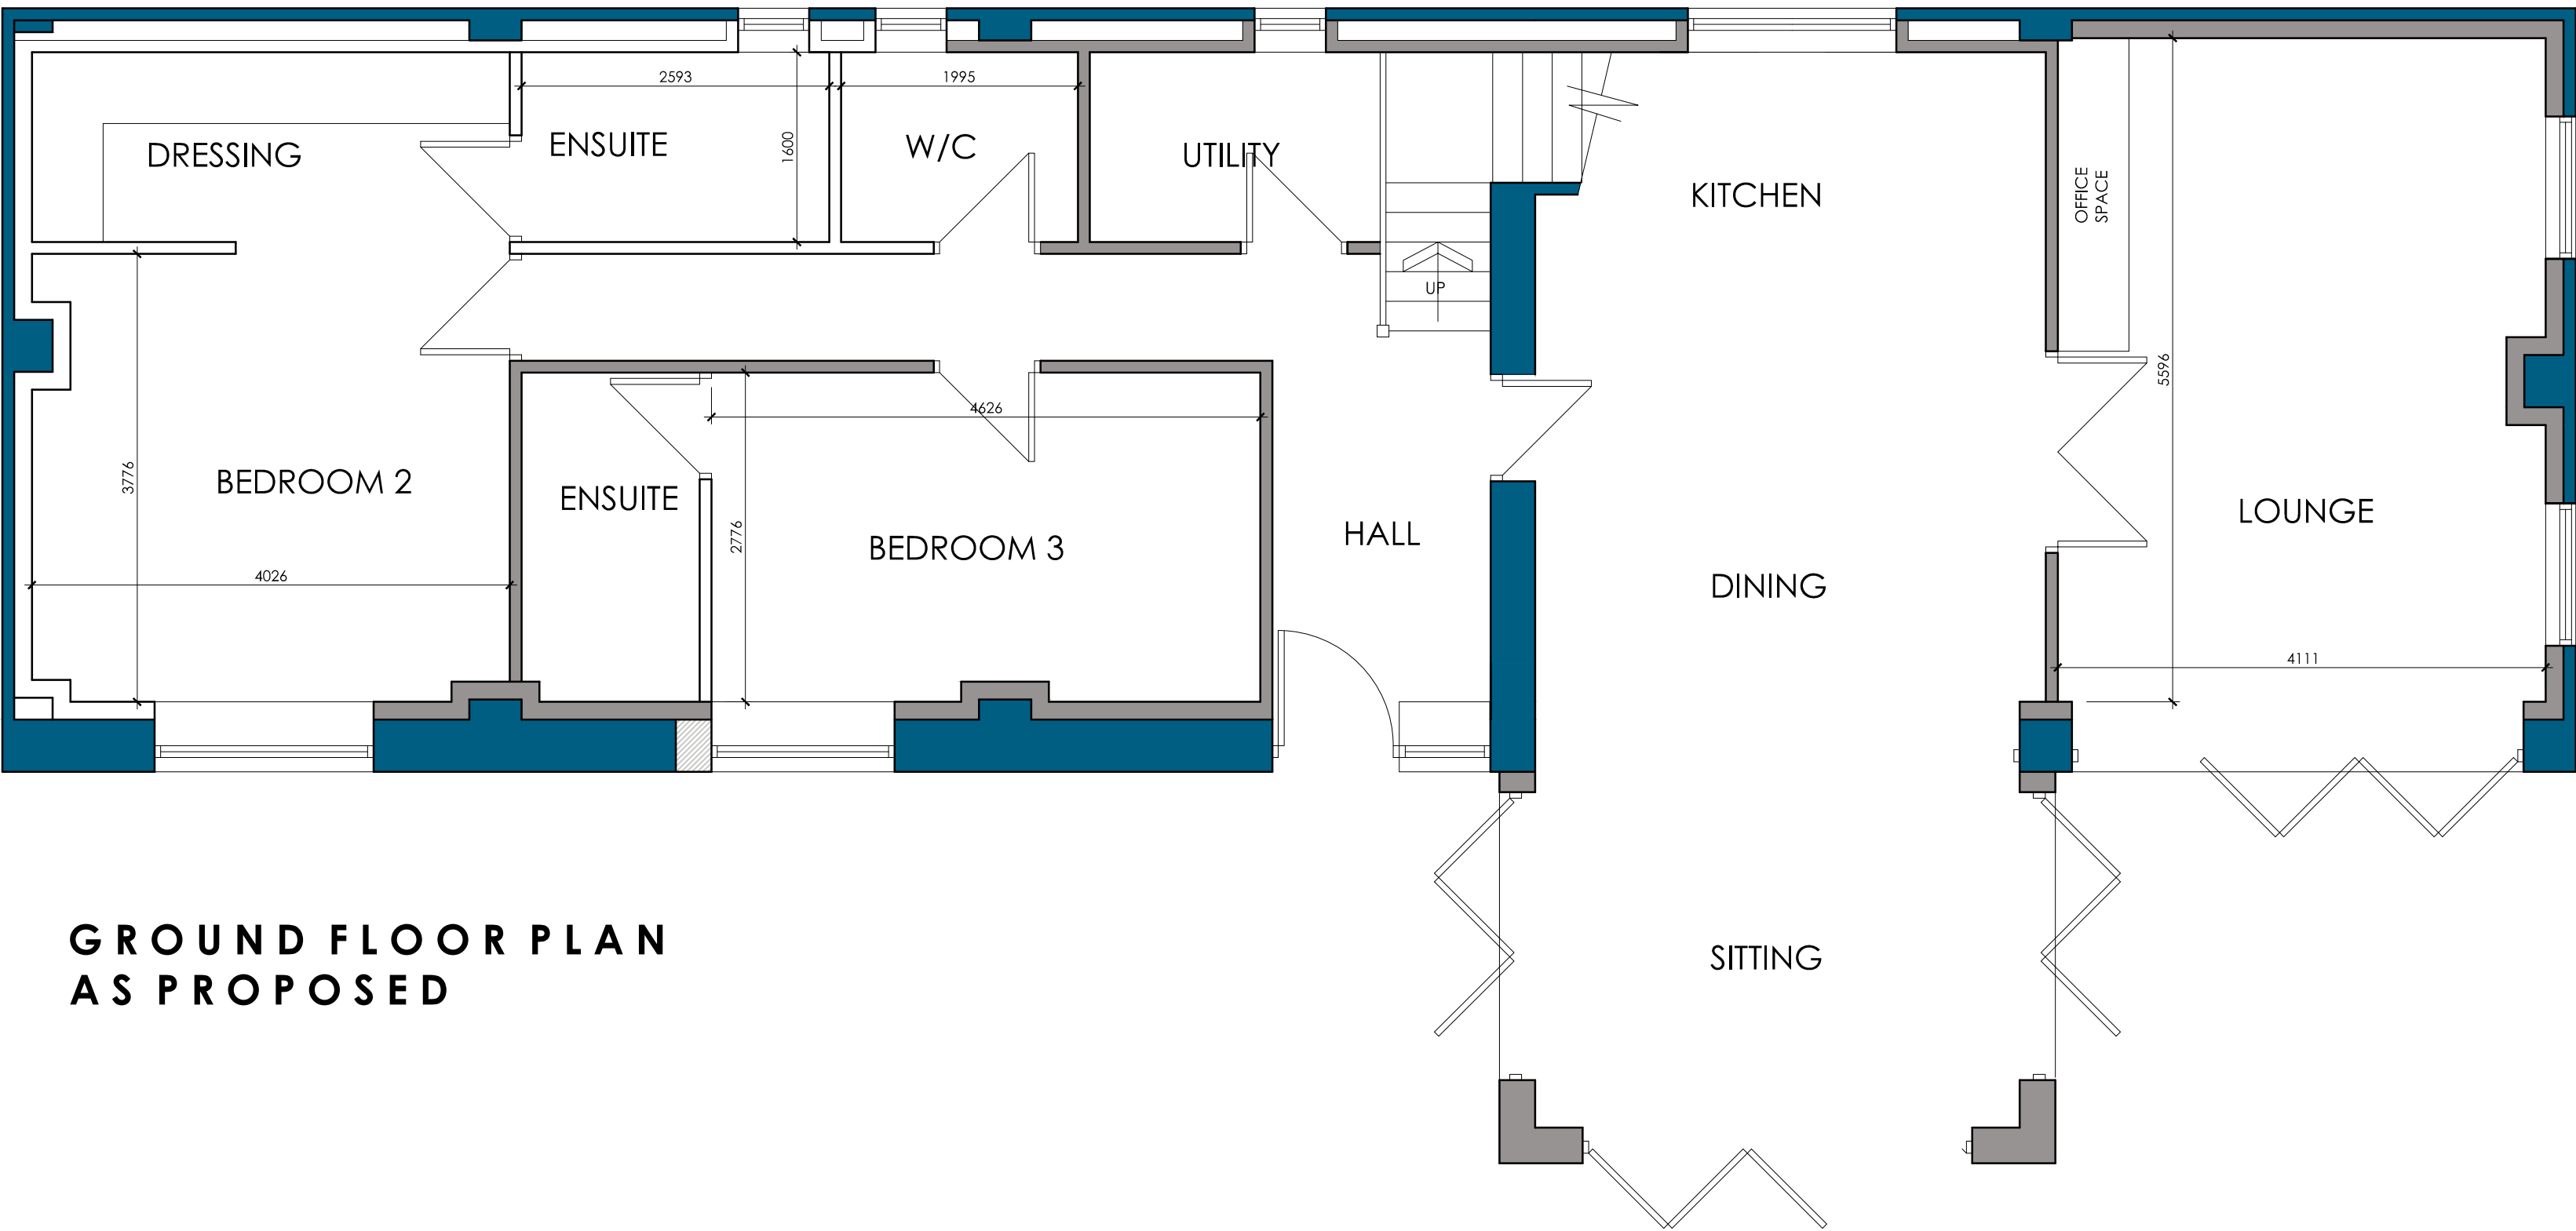

GROUND FLOOR PLAN
AS PROPOSED

			OFFICE ONE, 34 VICTORIA ROAD, BARNLEY, S70 2BU			Phone: 01226 208482		
ARCHITECTURAL SERVICES			Email: info@whiteaguspартnership.co.uk			Web: www.whiteaguspартnership.co.uk		
Project.			Client.					
BARN CONVERSION AT ROGER ROYD FARM WHINMOOR LANE, SILKSTONE			MR J LOGAN					
Drawing Title.			Date.			Scale.		
PLANS AND ELEVATIONS			MAY 2022			1:50 & 1:100 @ A1		
Ref.			Dwg. No.			Rev.		
22-045			01			B		
Date	Suffix	Description	Date	Suffix	Description			
16-07-22	A	GENERAL REVISION						
29-07-22	B	REVISED TO CLIENTS REQUIREMENTS						