



PLOTS 34-40

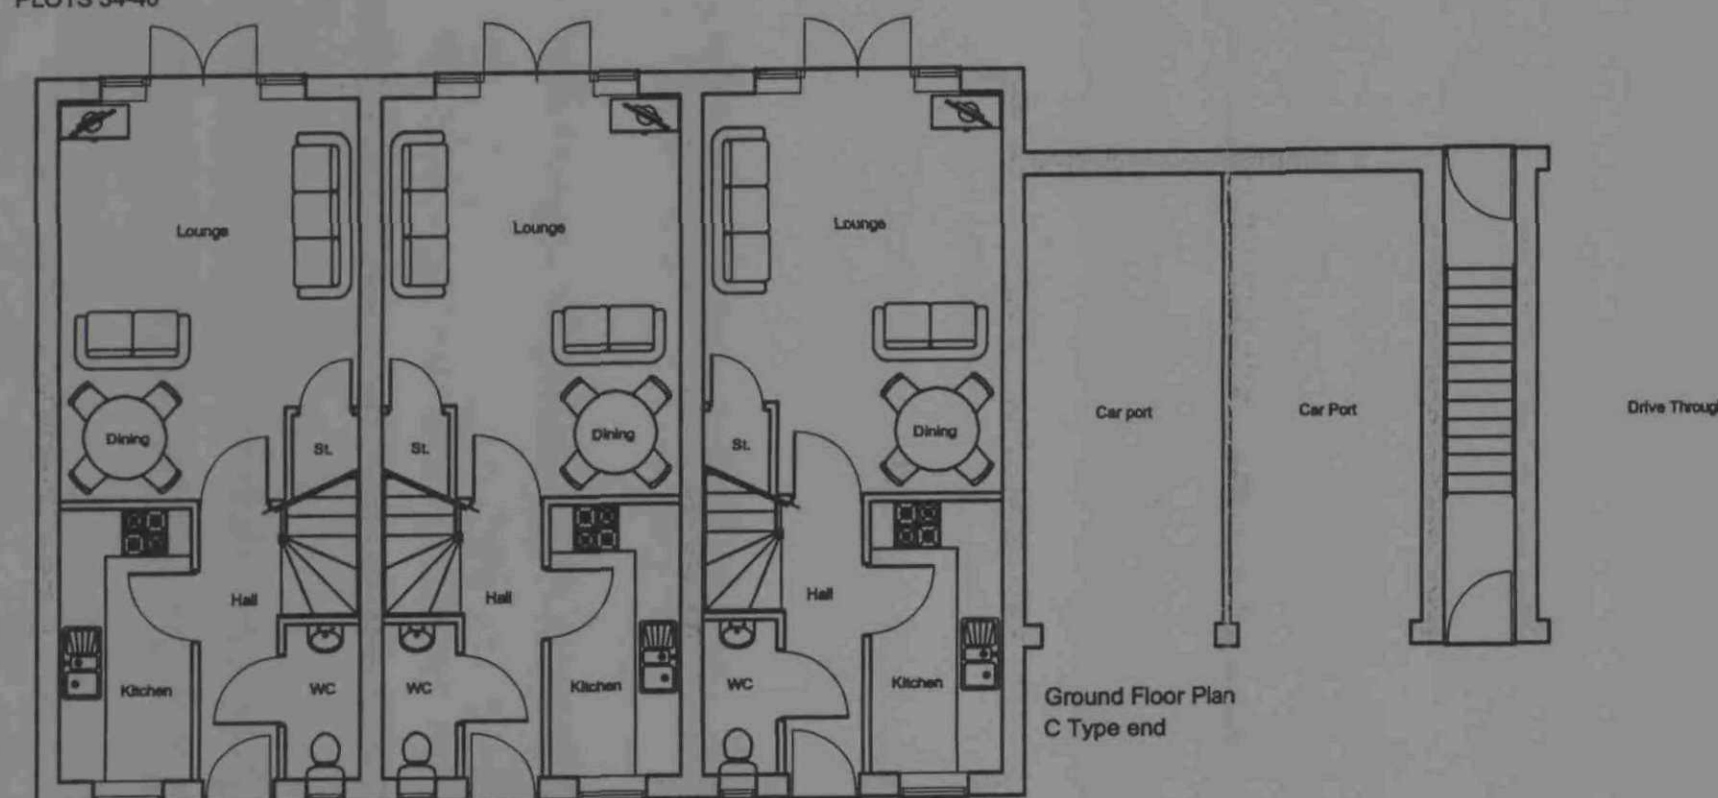


Ground Floor Plan
G Type end

Ground Floor Plan
G Type mid

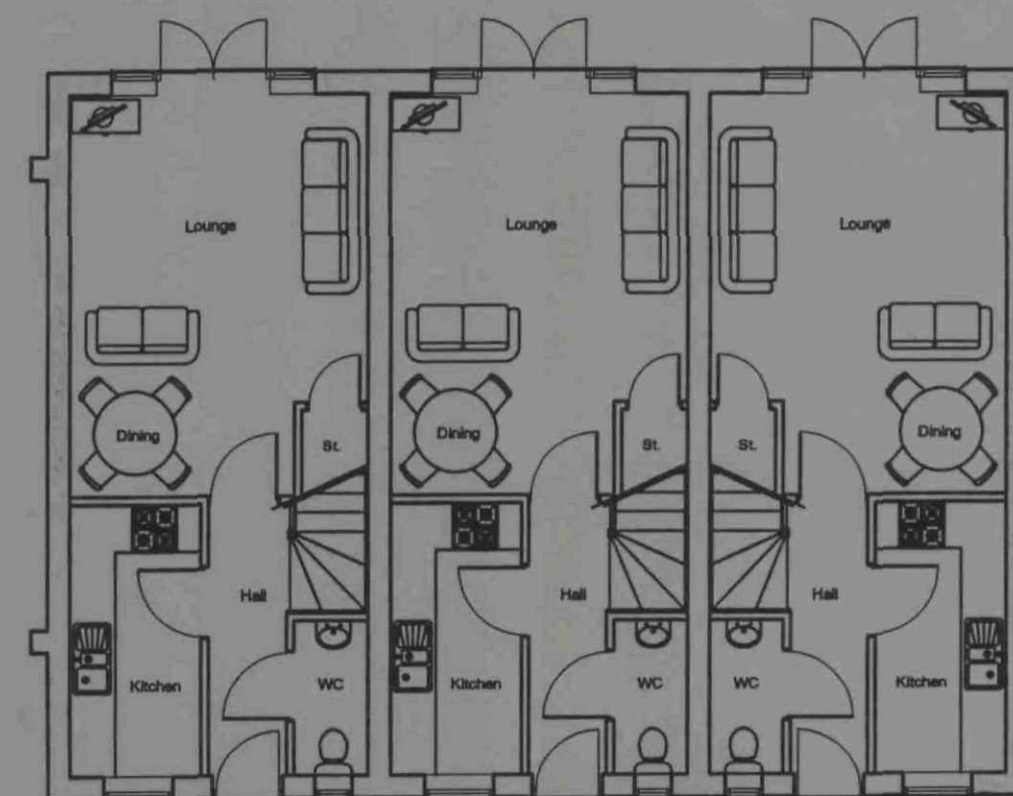


Ground Floor Plan
G Type mid

Ground Floor Plan
G Type end

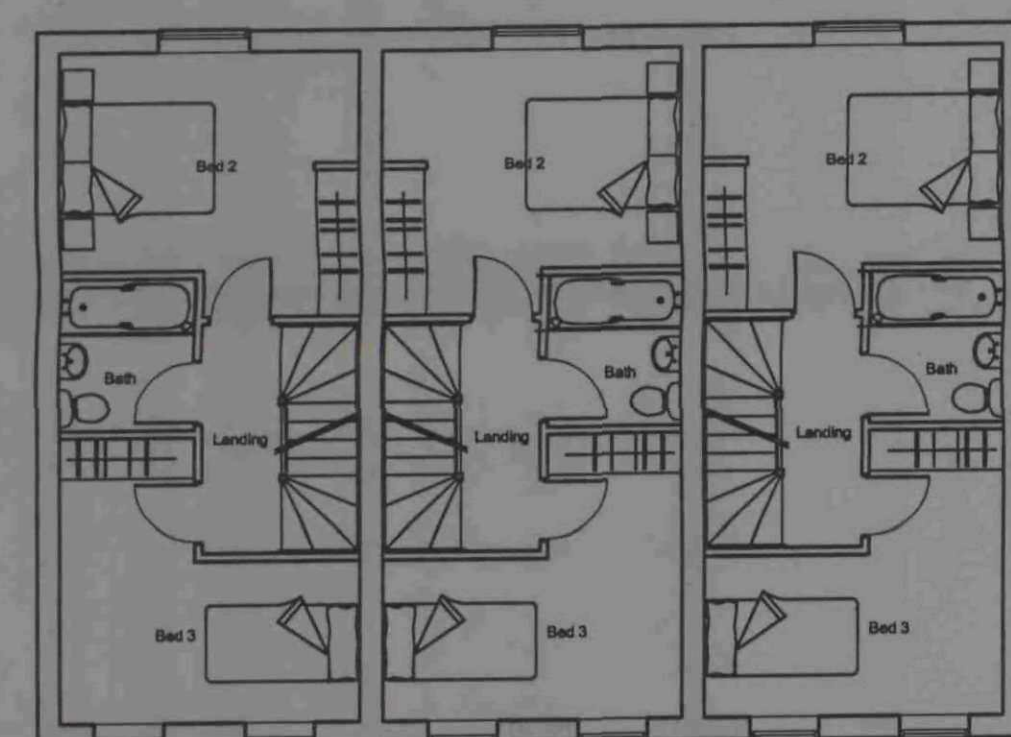

First Floor Plan
G Type end


First Floor Plan
G Type mid

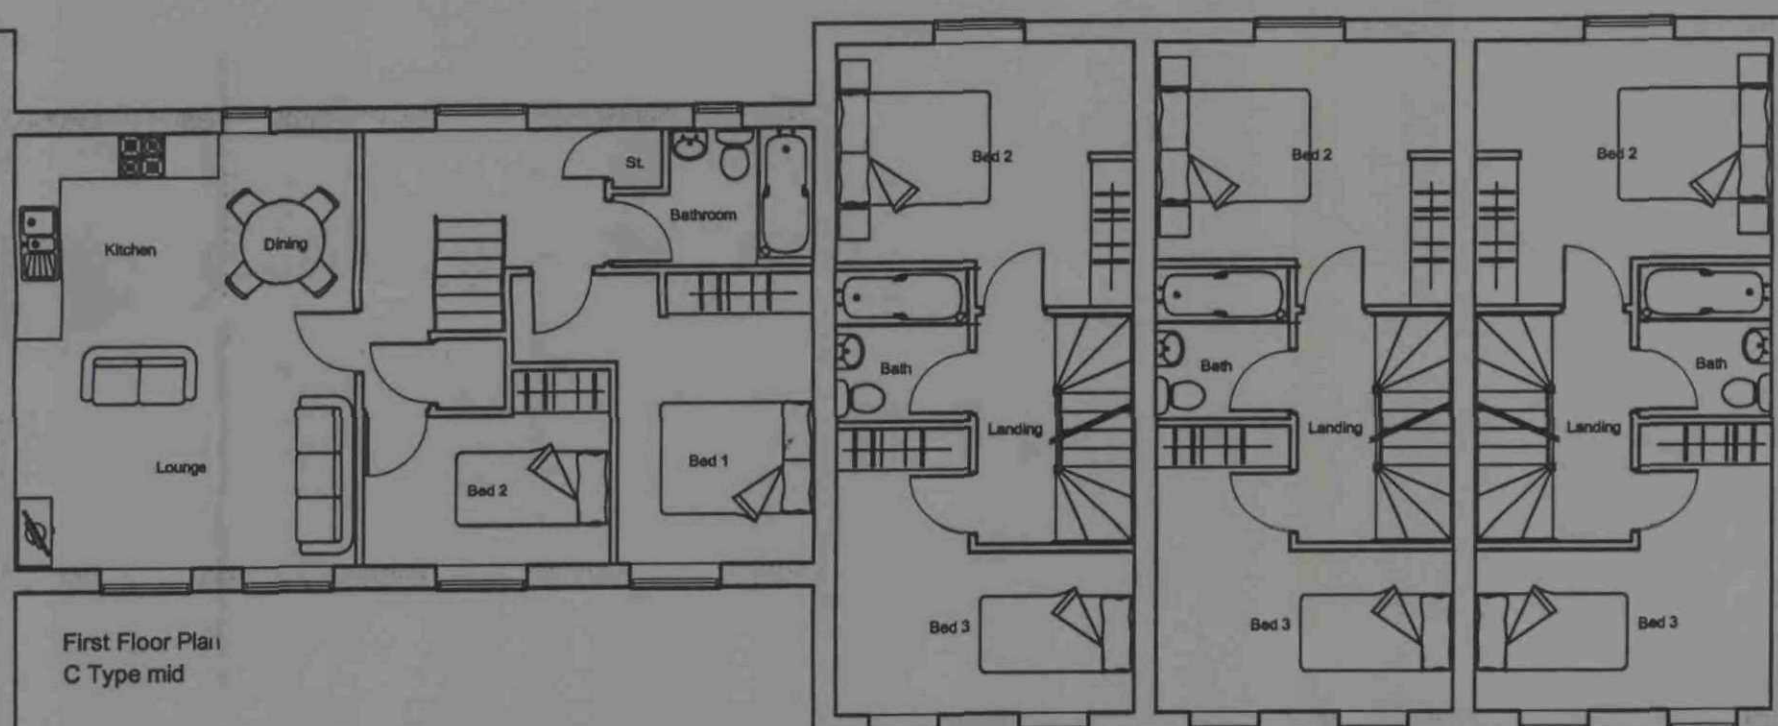

First Floor Plan
C Type mid


First Floor Plan
G Type mid

First Floor Plan
G Type end

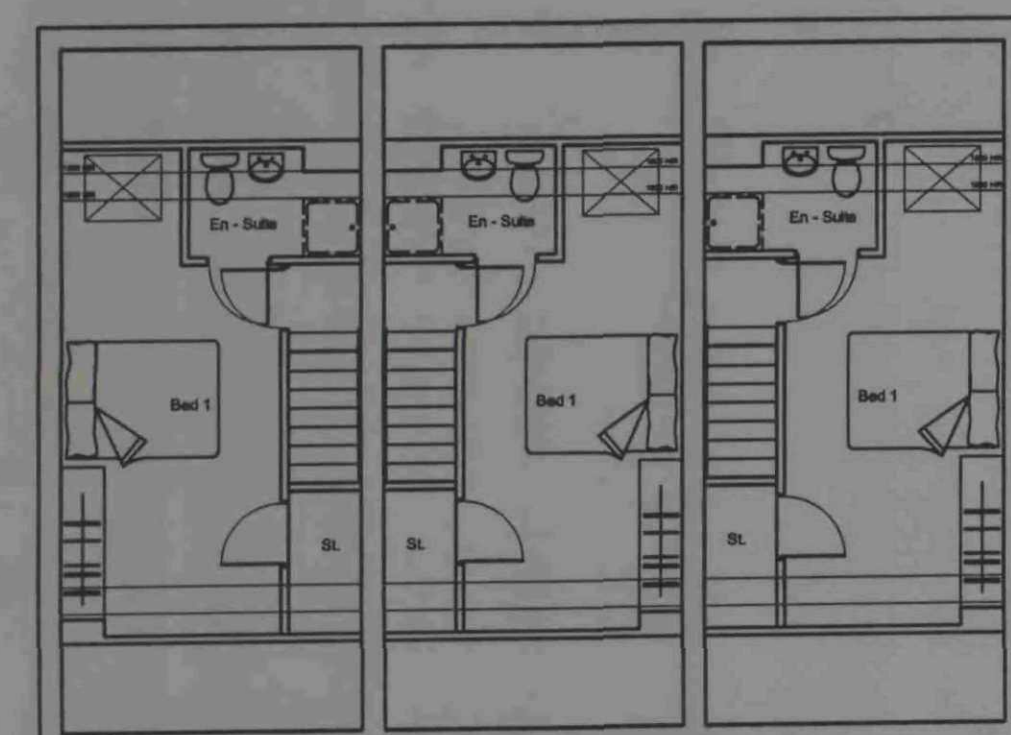

Second Floor Plan
G Type end

Second Floor Plan
G Type mid

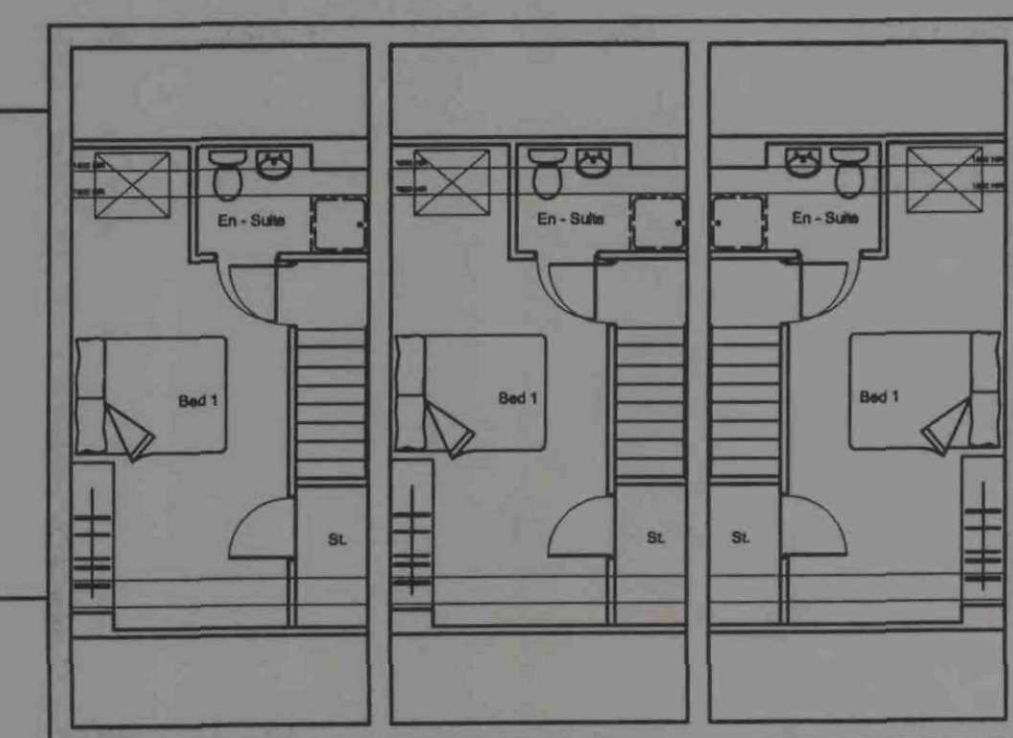

Second Floor Plan
G Type mid

Second Floor Plan
G Type end

PLOTS 34-40



Front
G Type end

Front
G Type mid

Front
G Type end

Front
C Type mid


Front
G Type end

Front
G Type mid


Front
G Type end



Rear

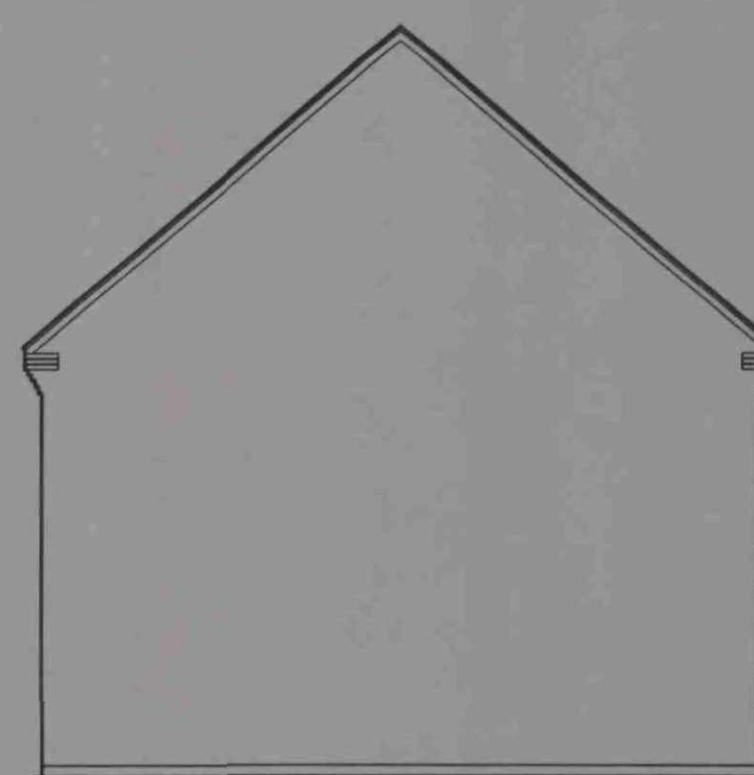

Side

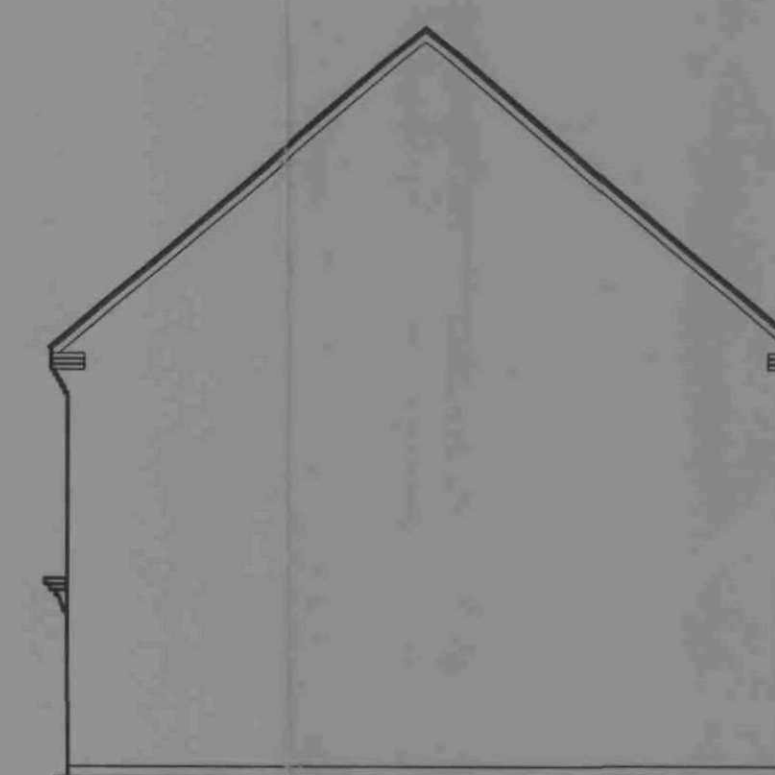

CMR
16 JUN 2008

Revision

KSL DESIGN Ltd

17 Hesley Bar Thorpe Hesley
Rotherham S61 2PP
TEL/FAX. 0114 2966616 MOB 07968 45045
email. karl.leatham@blueyonder.co.uk


client
Richard Ryder Partnership

project
Church Street,
Brierley


title
Planning Drawings
Plots 34-40

scale date dwg no. revision
1:500 March 08 RR/BY-07


PLOTS 20-24/29-33

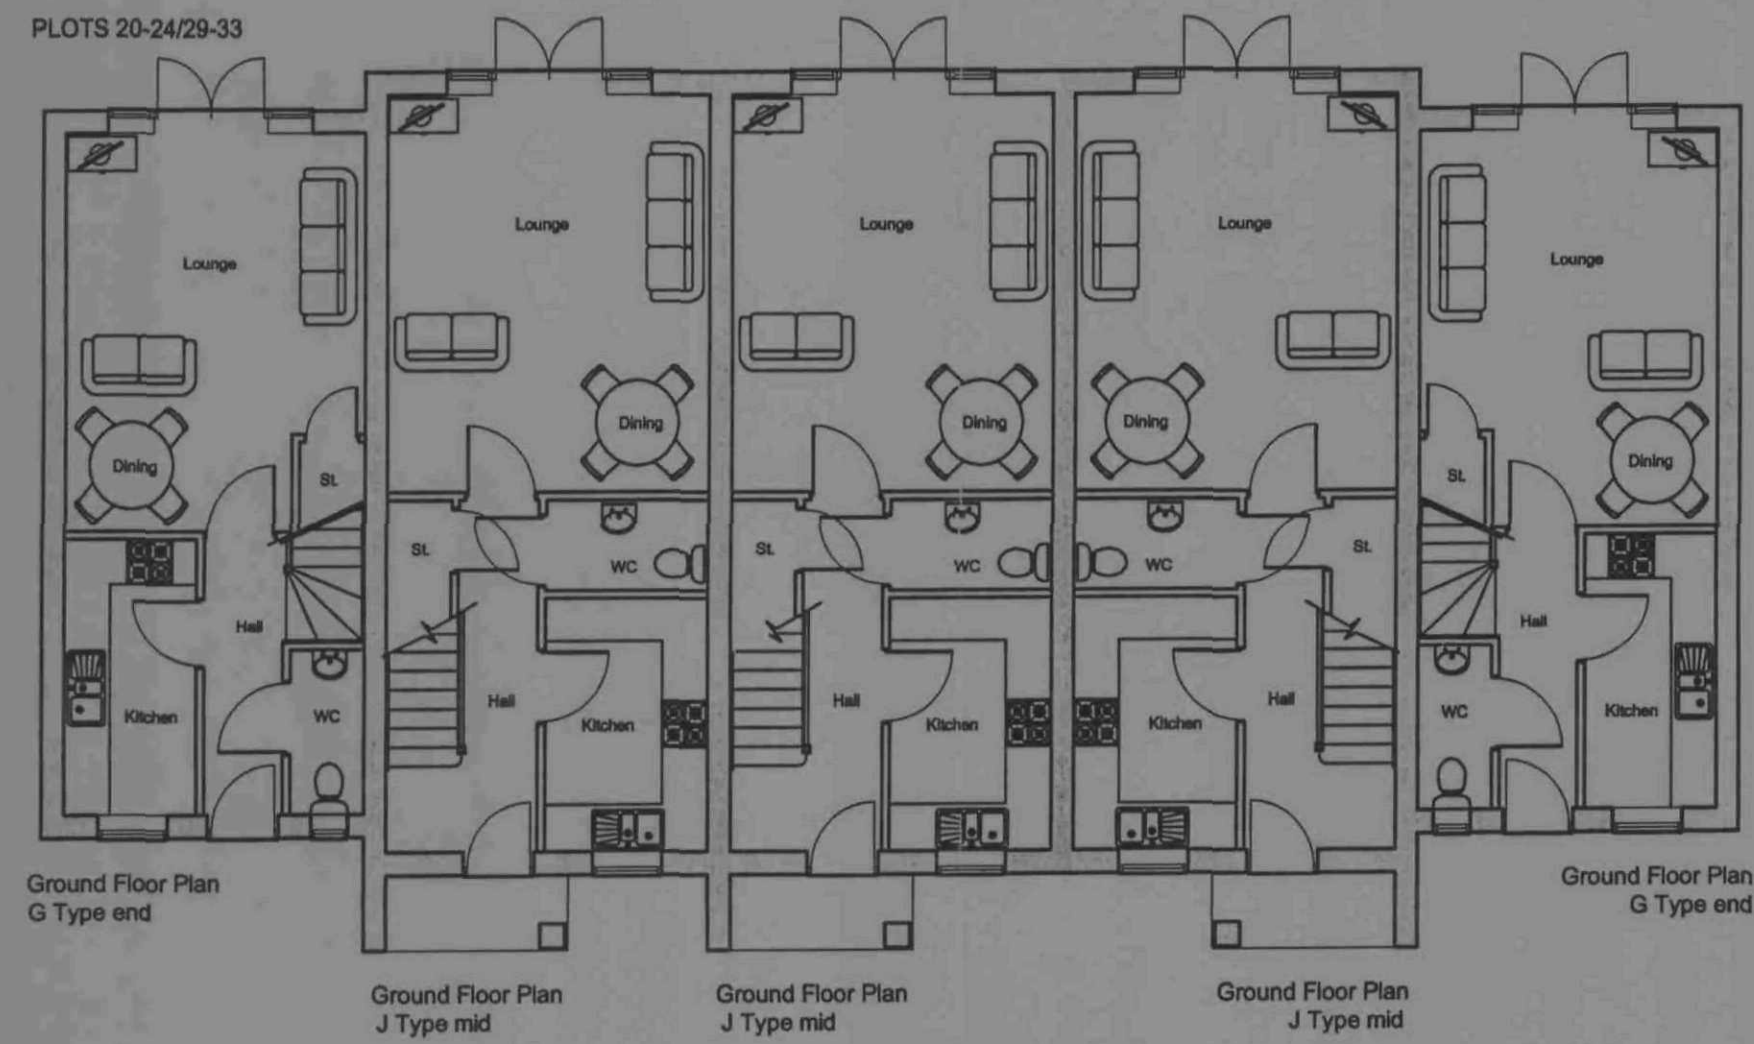

PLOTS 20-24/29-33


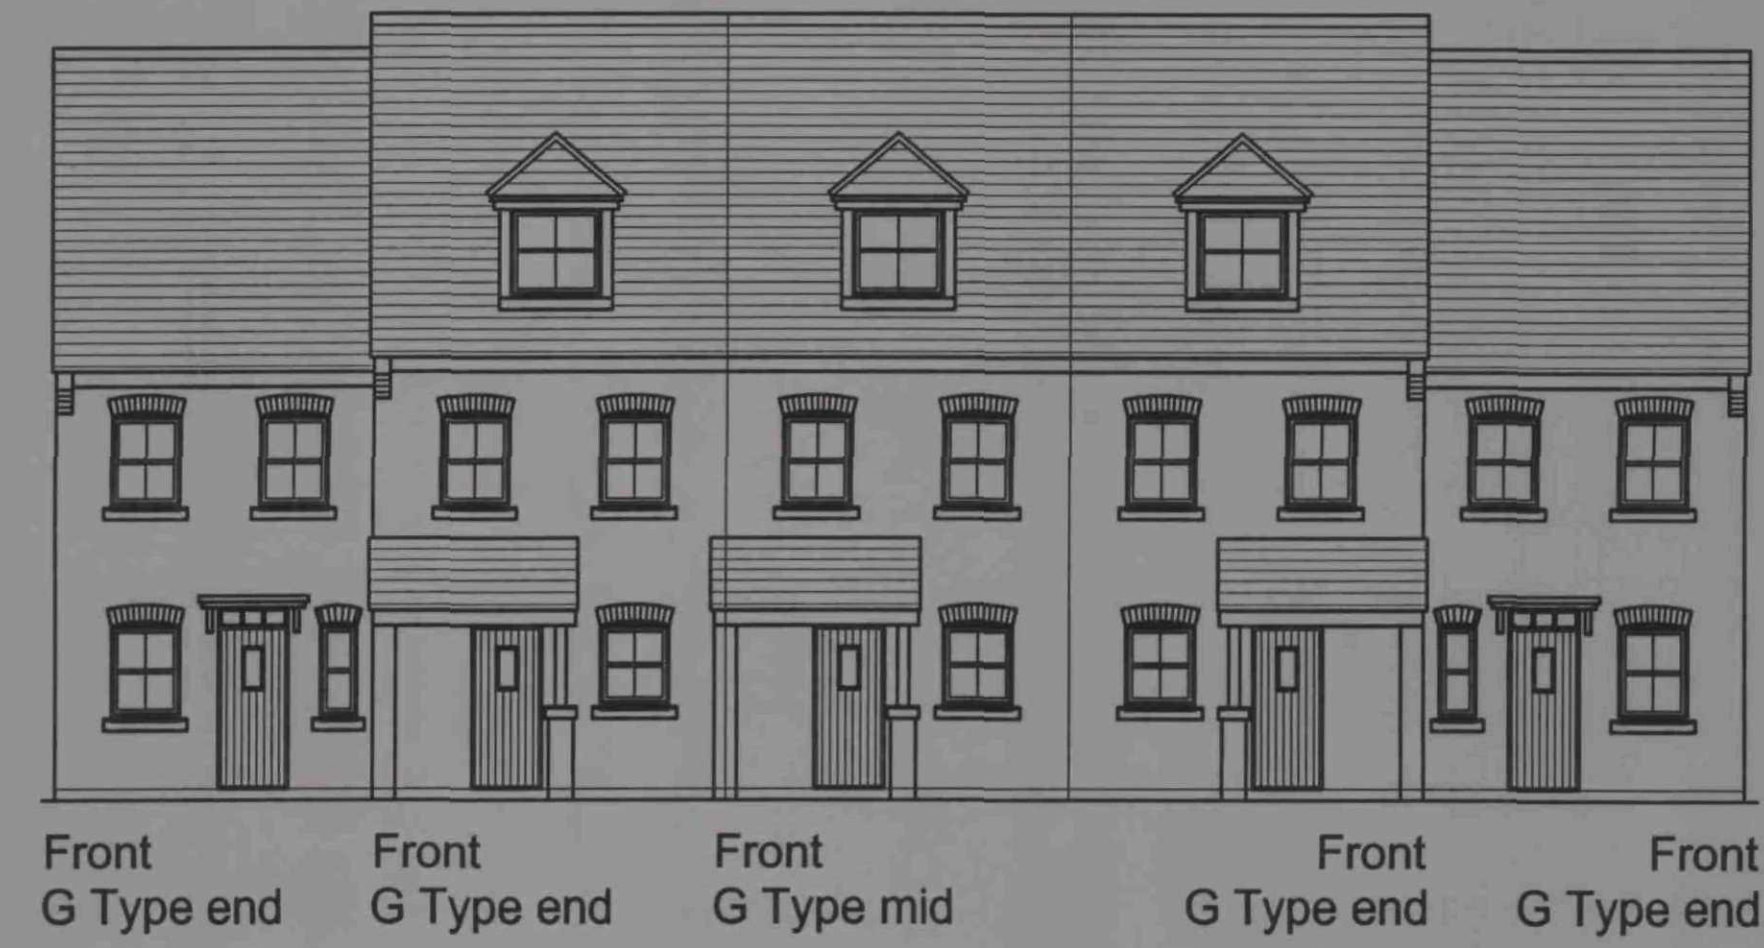


PLOTS 1-4 / 10-13 / 25-28

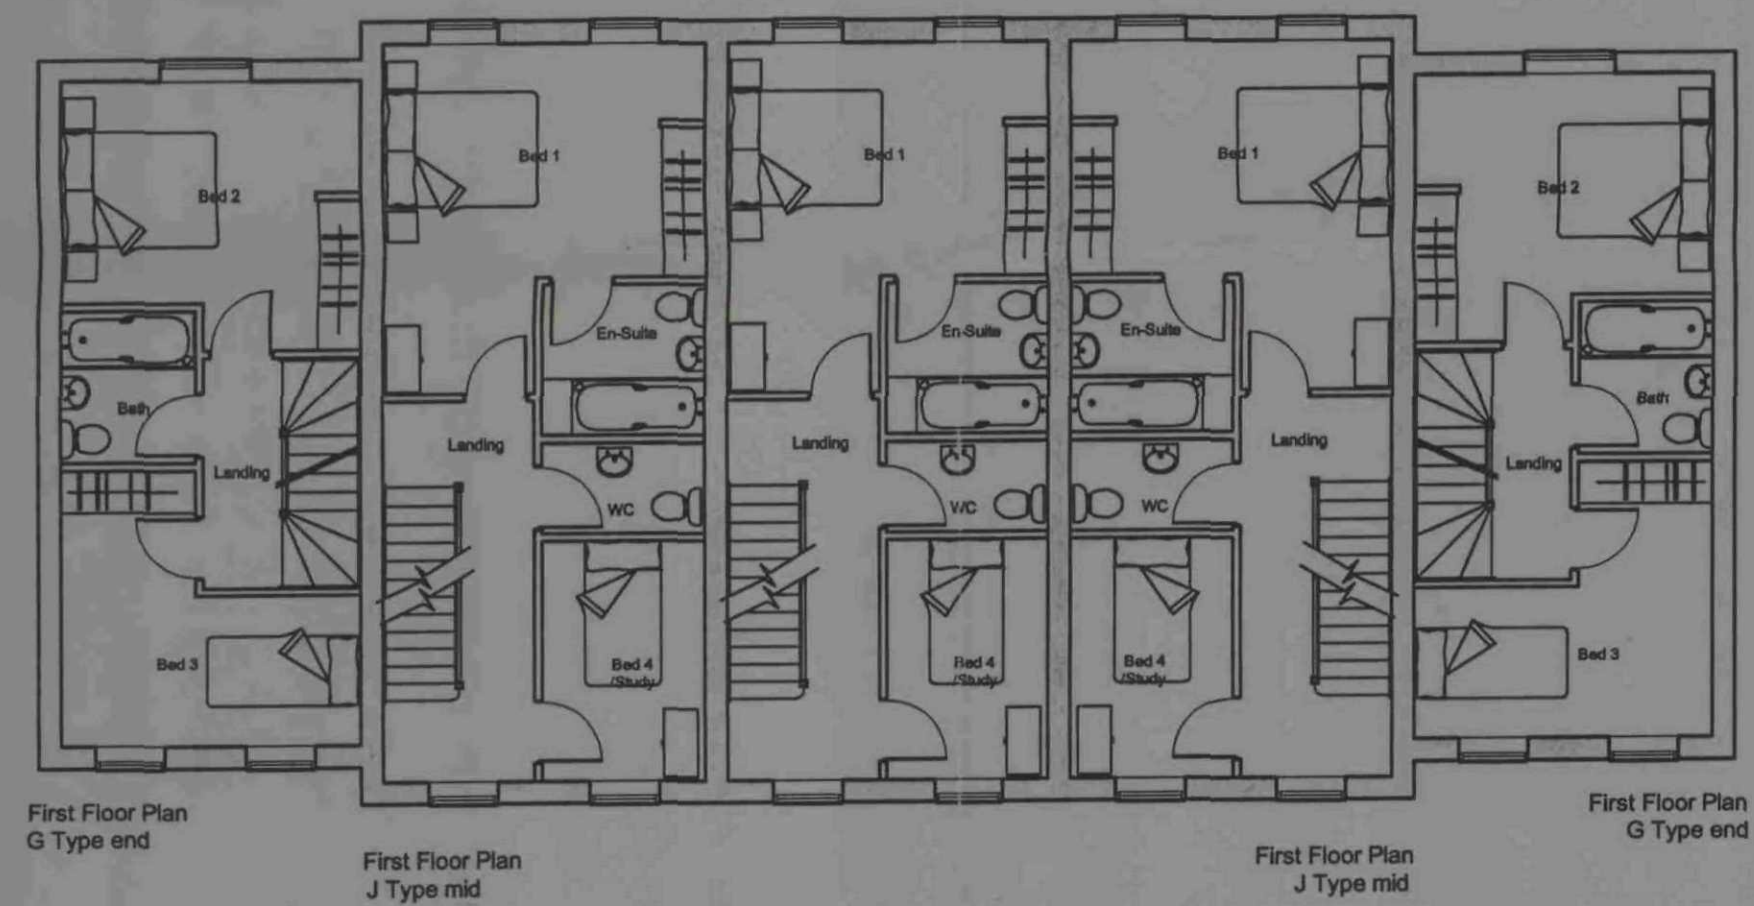

Rear

PLOTS 1-4 / 10-13 / 25-28

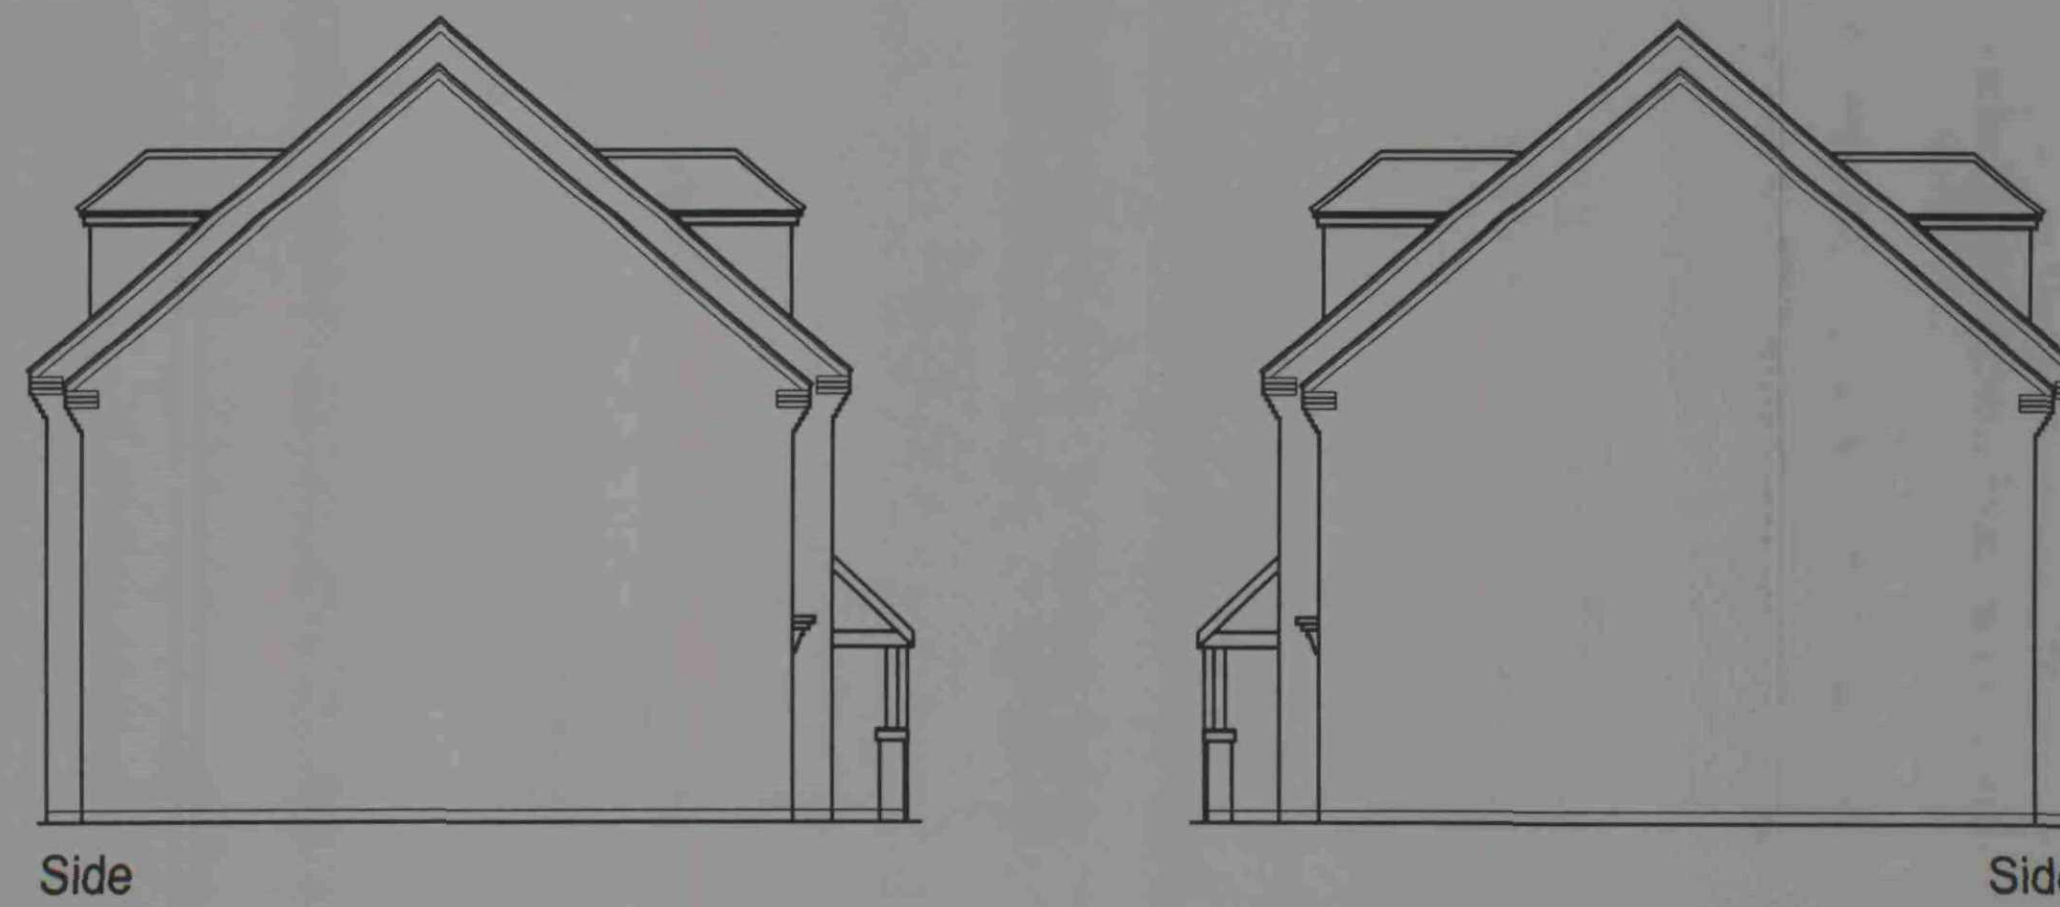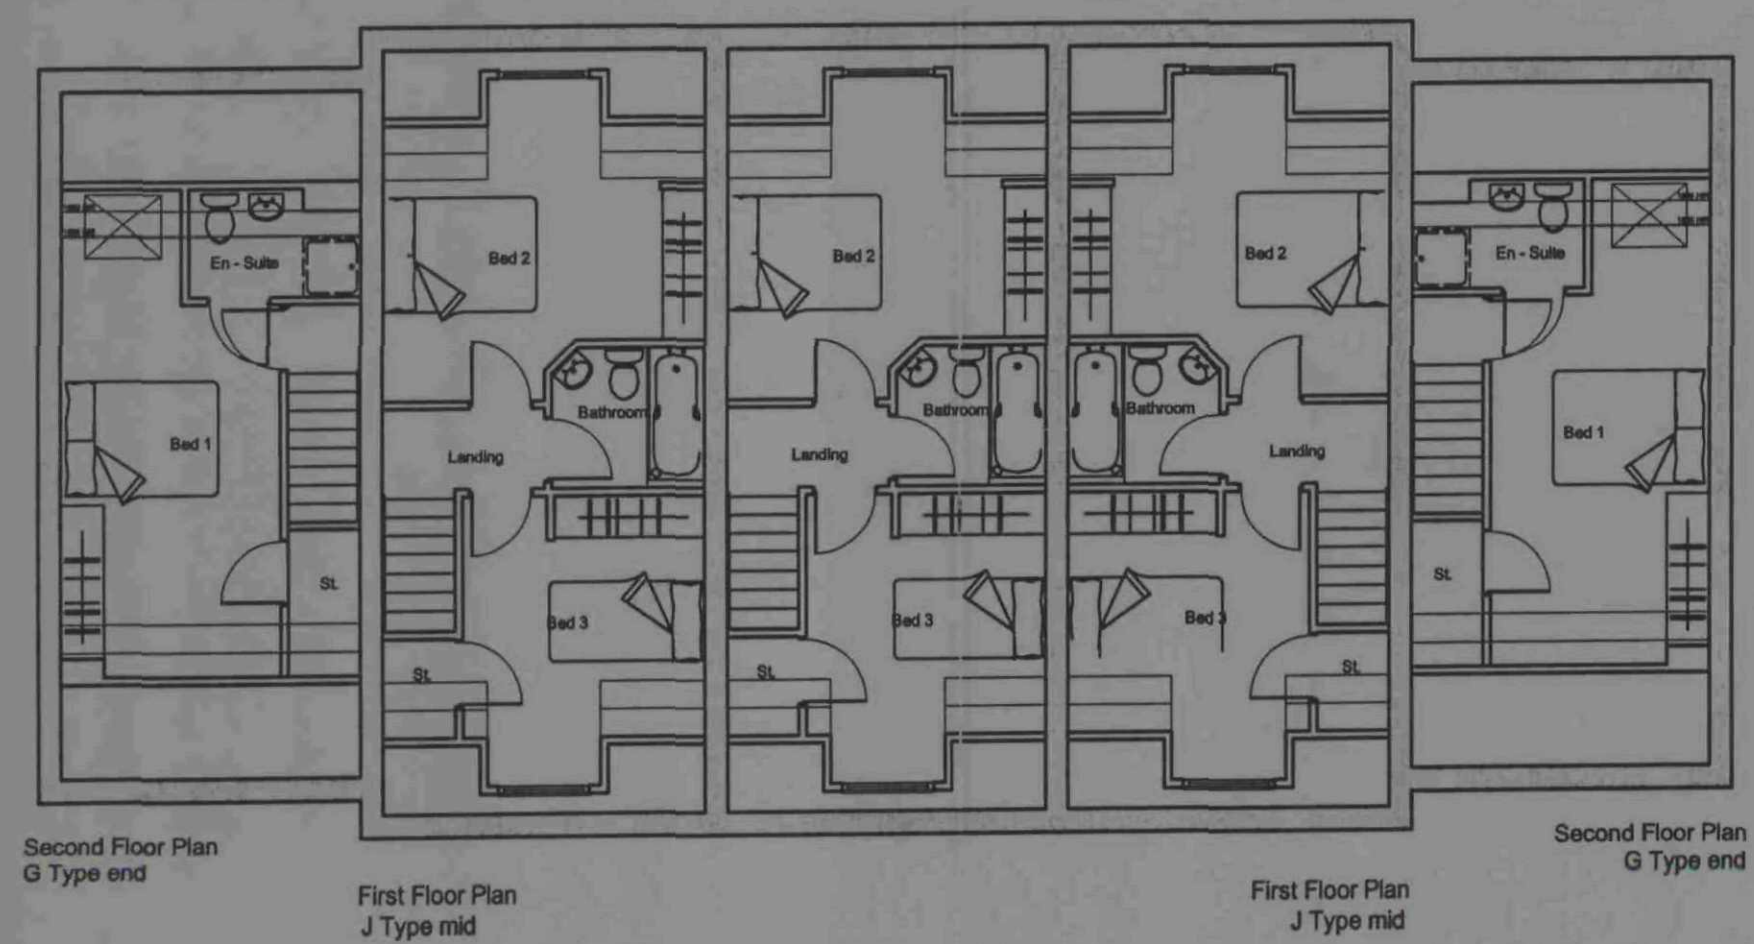

Side

Side

CMR
18 JUN 2008

Revision

KSL DESIGN Ltd

17 Hesley Bar Thorpe Hesley
Rotherham S61 2PP
TEL/FAX. 0114 2966616 MOB 07968 450454
email. karl.leatham@blueyonder.co.uk

client

Richard Ryder Partnership


project

Church Street,
Brierley


title

Planning Drawings
Plots 20-24, 29-33


scale	date	dwg no.	revision
1:500	March 08	RR/BY-06	

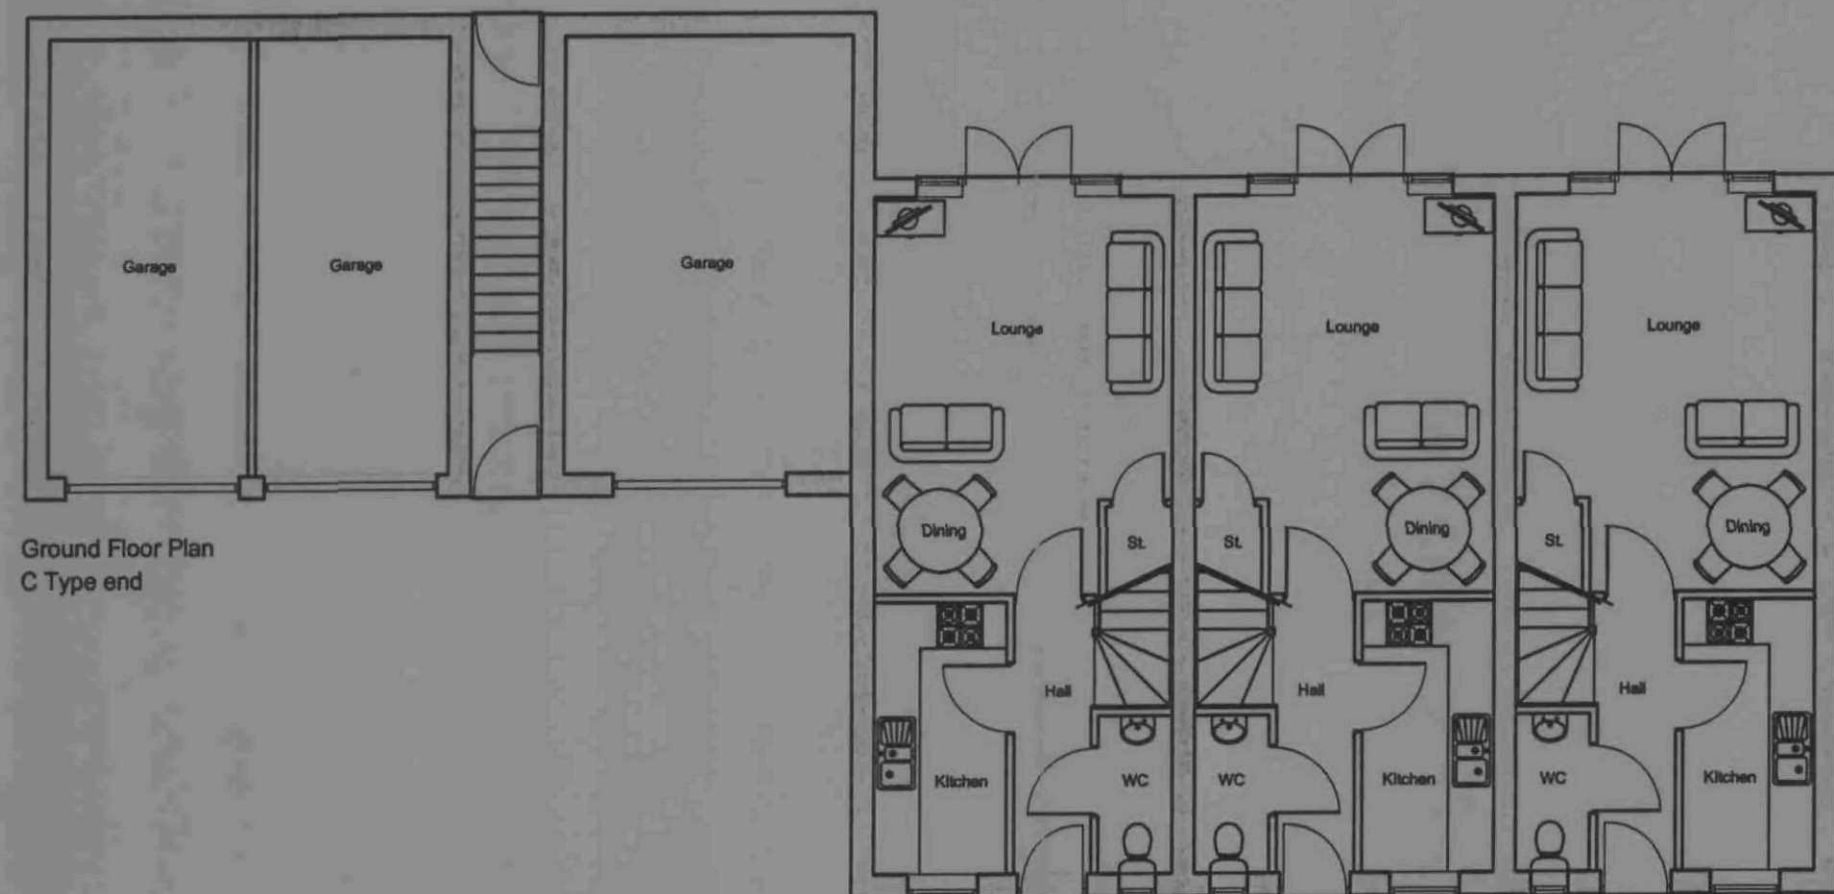


Ground Floor Plan
C Type end

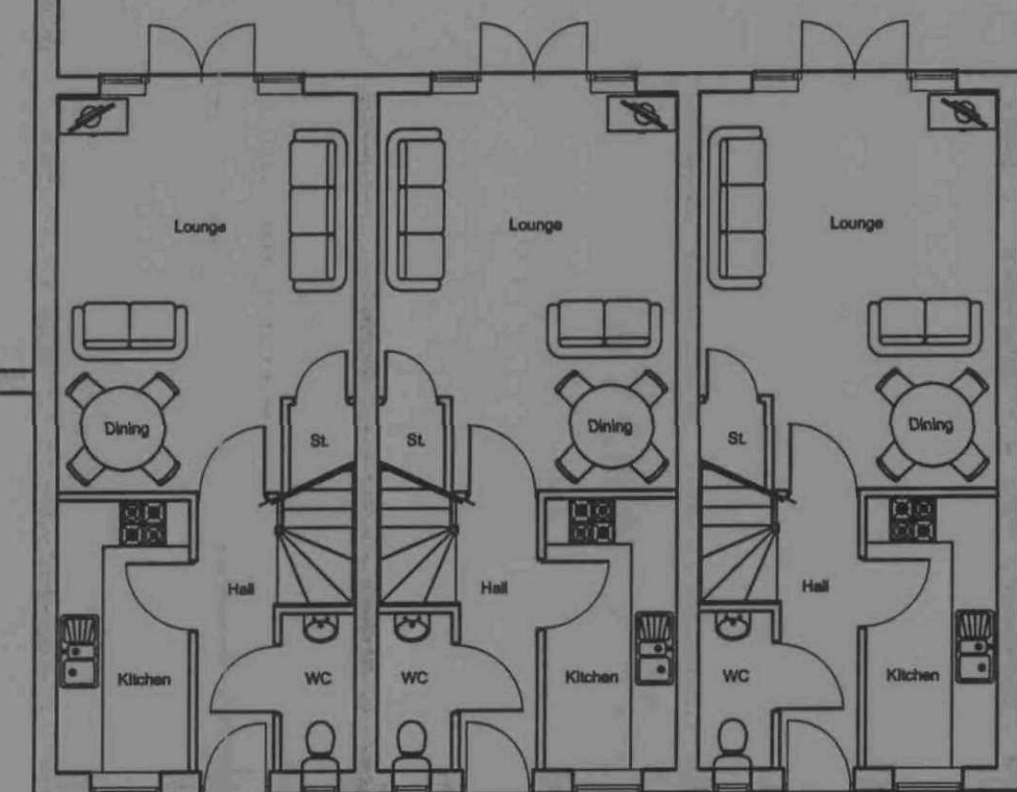


Ground Floor Plan
G Type end

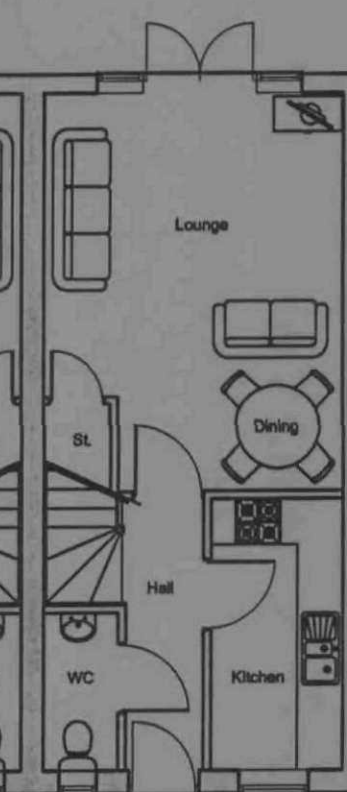


Ground Floor Plan
G Type mid

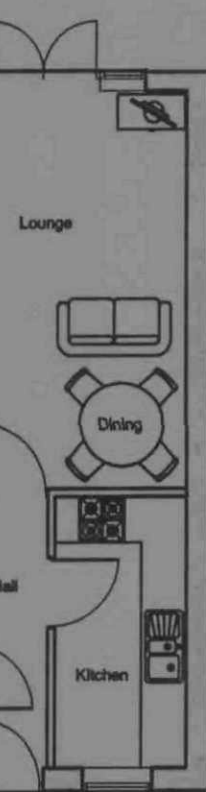


Ground Floor Plan
G Type end

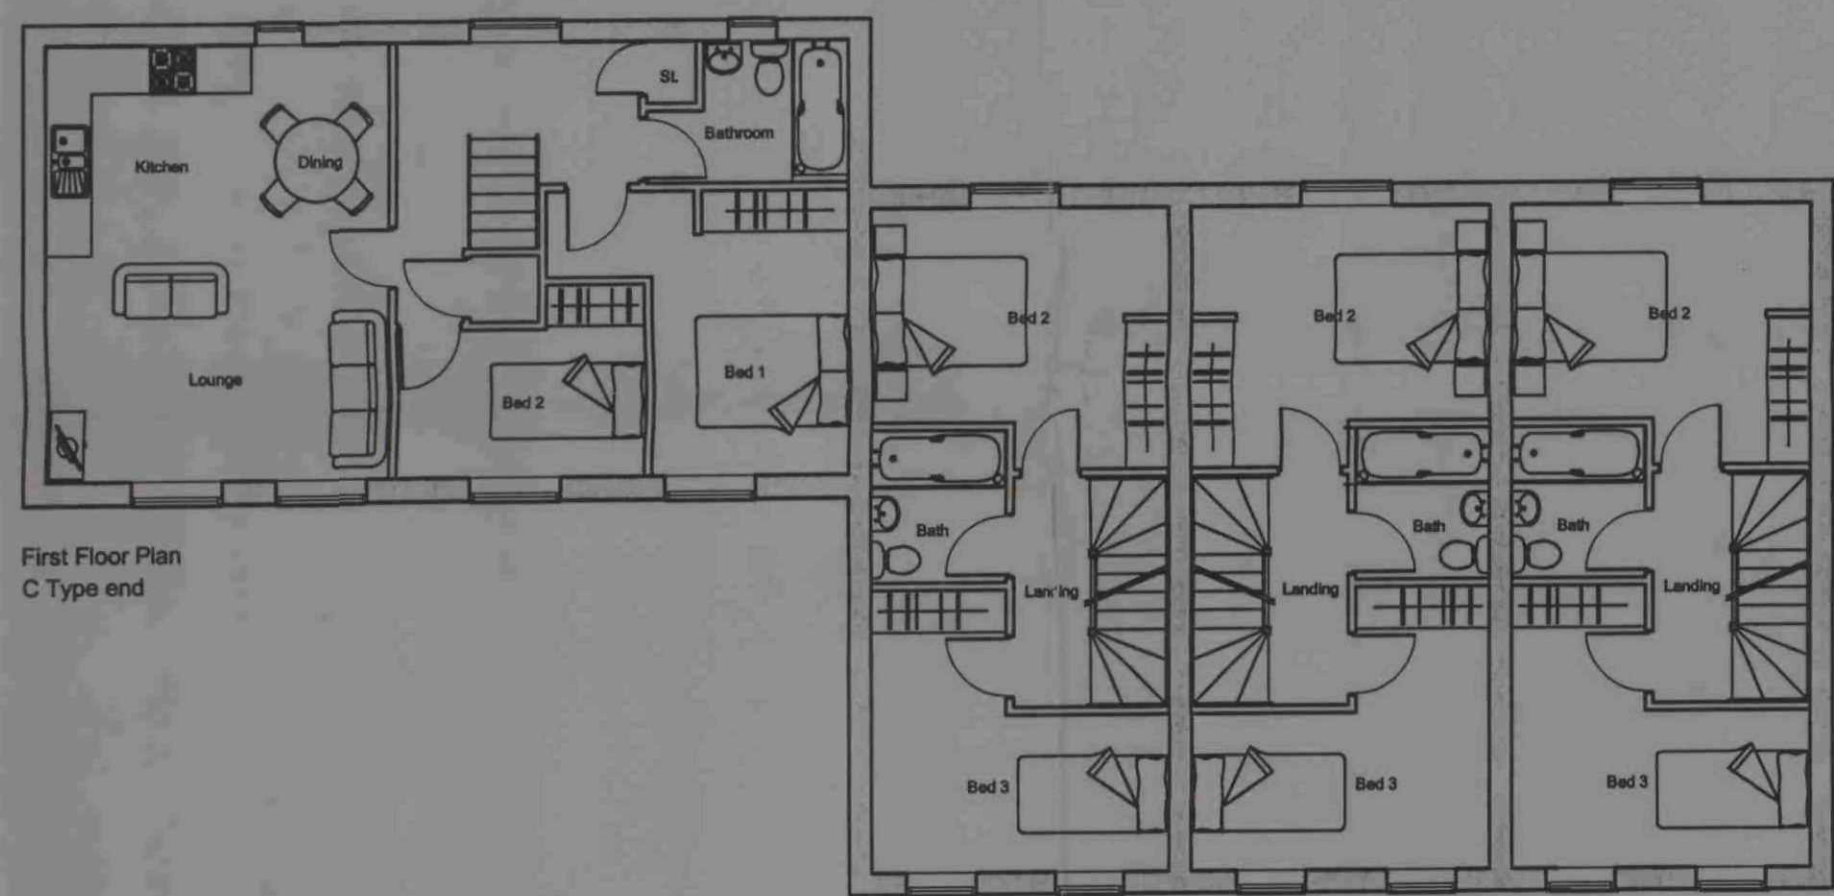


First Floor Plan
C Type end

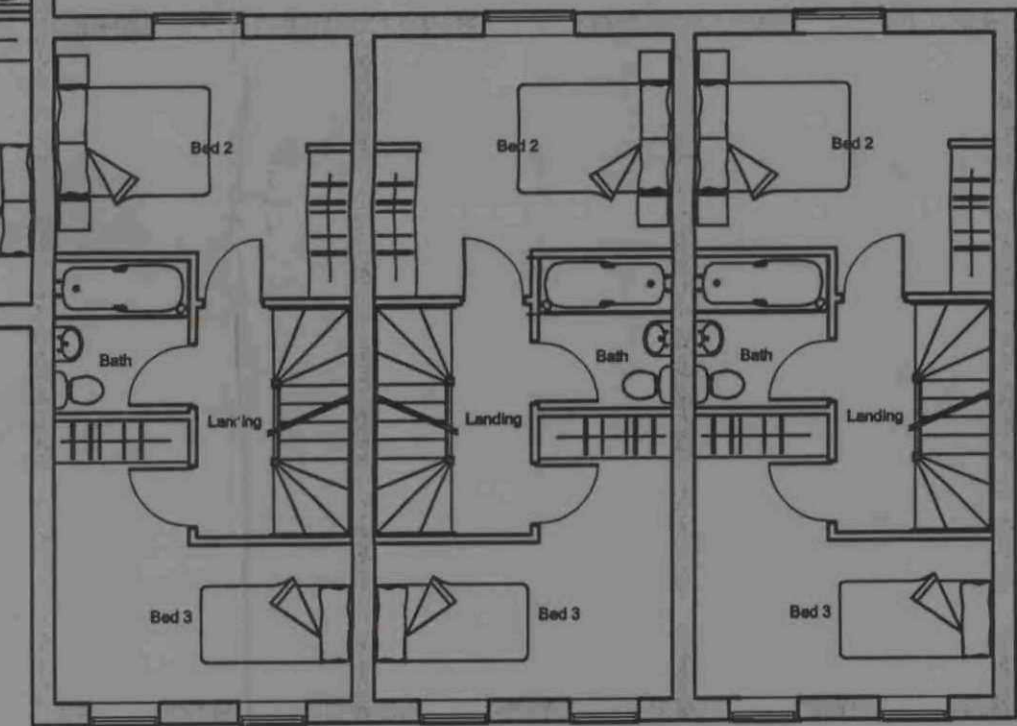

First Floor Plan
G Type end

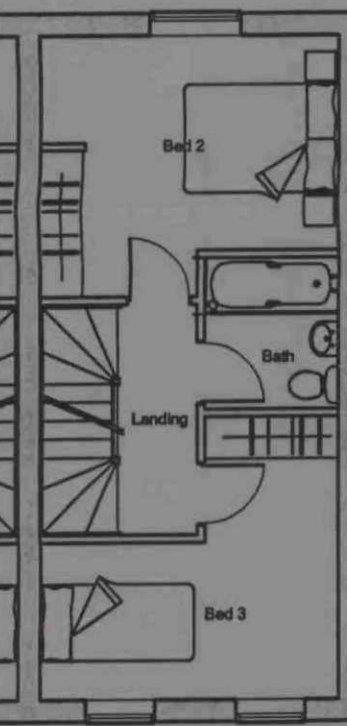

First Floor Plan
G Type mid

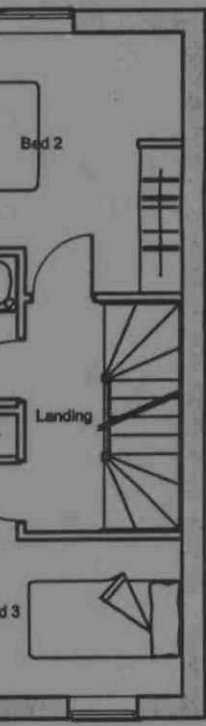


First Floor Plan
G Type end



Second Floor Plan
G Type end



Second Floor Plan
G Type mid

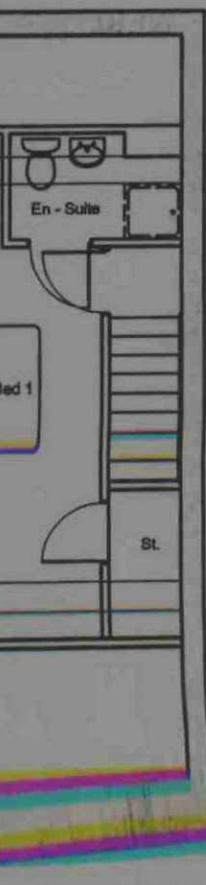

Second Floor Plan
G Type end

PLOTS 16-19



Front
C Type end


Front
G Type end

Front
G Type mid


Front
G Type end



Rear

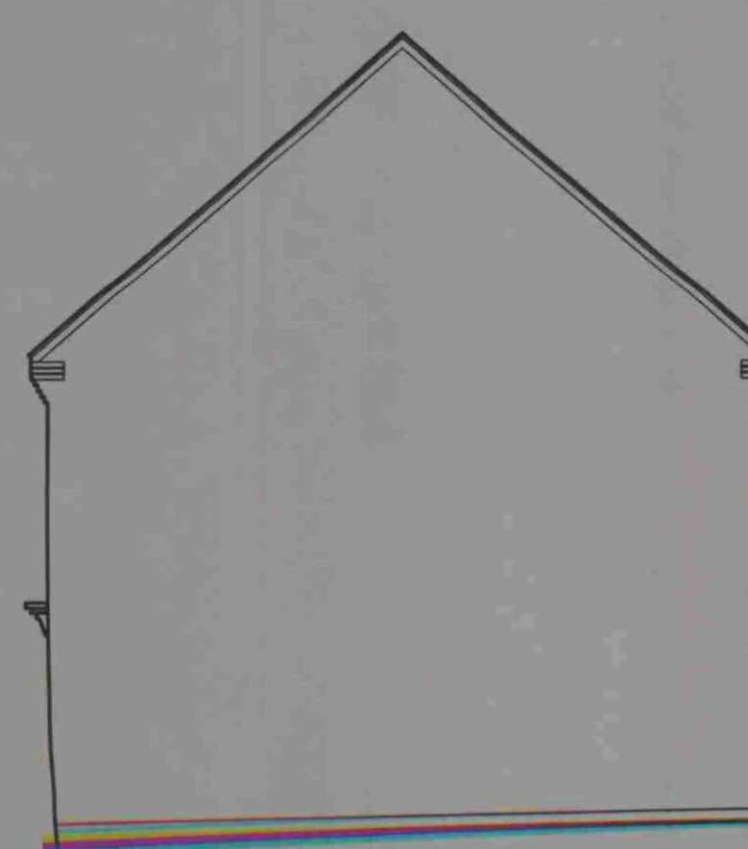

Side

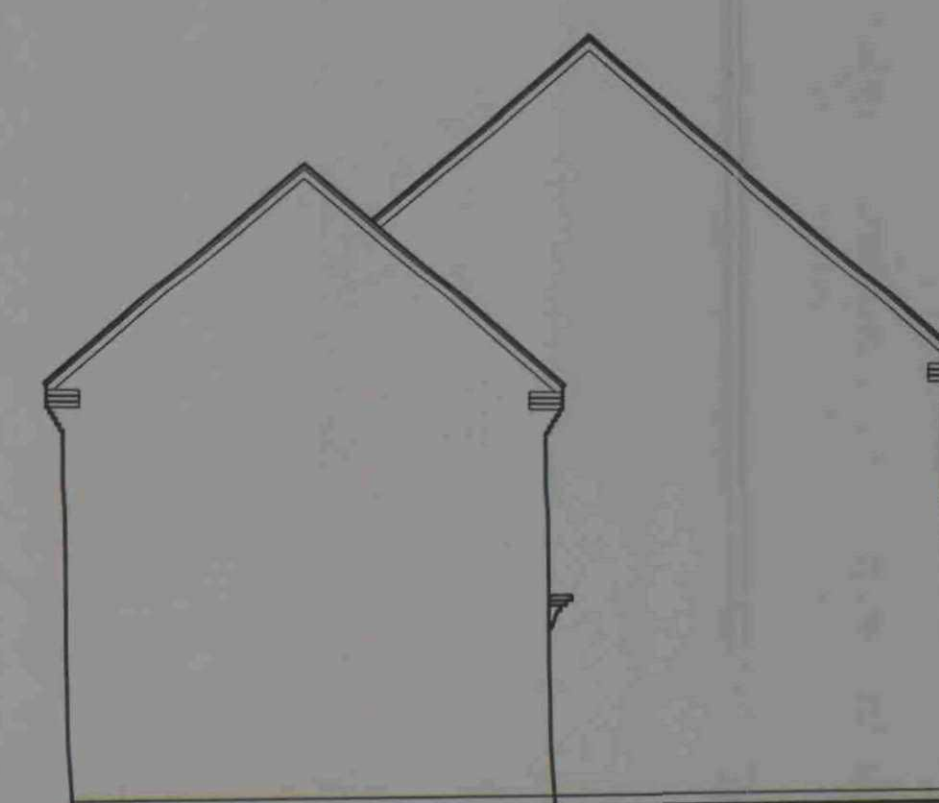

Side

CMR
18 JUN 2008

Revision

KSL DESIGN Ltd

17 Hesley Bar Thorpe Hesley
Rotherham S61 2PP
TEL/FAX. 0114 2966616 MOB 07968 450454
email. karl.leatham@blueyonder.co.uk


client
Richard Ryder Partnership

project
Church Street,
Brierley


title
Planning Drawings
Plots 16-19

scale date dwg no. revision
1:500 March 08 RR/BY-05


PLOTS 14-15

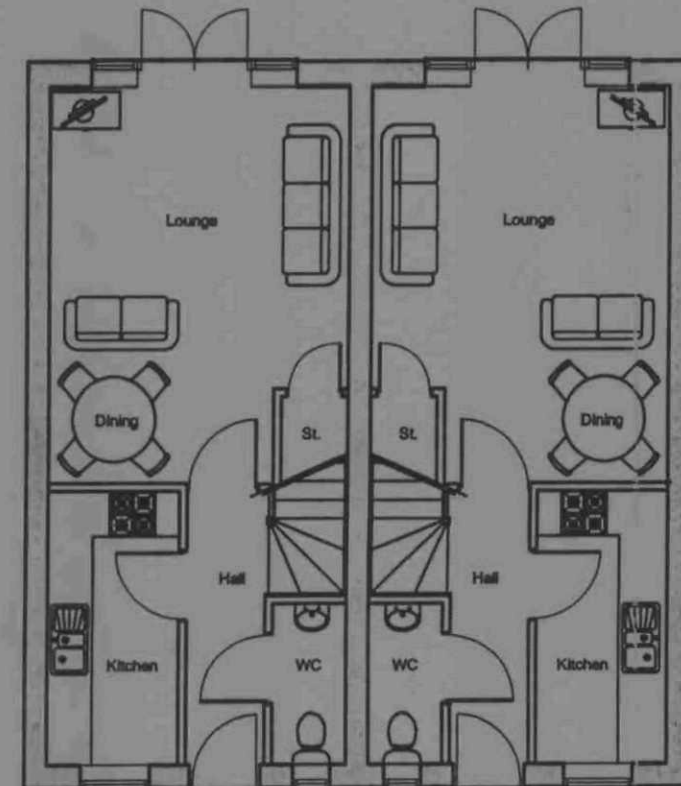

Ground Floor Plan
G Type end

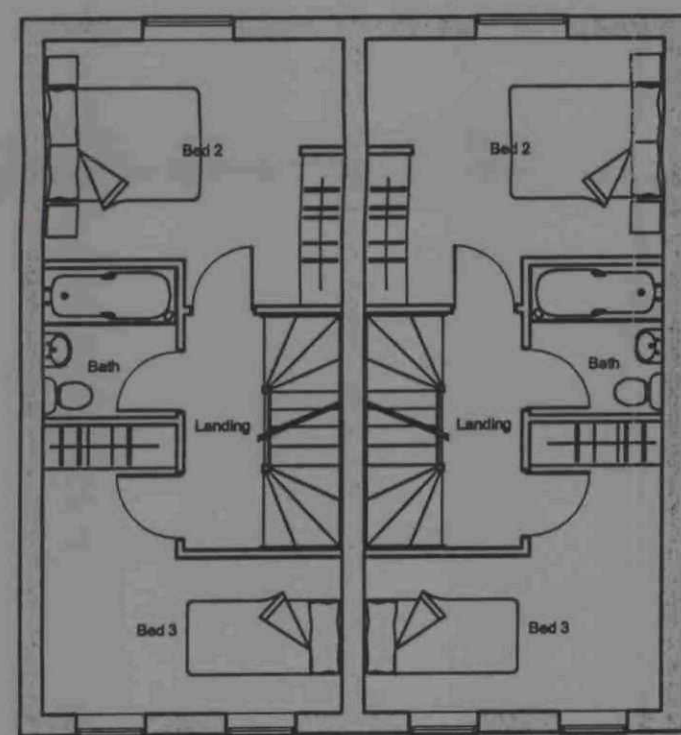

First Floor Plan
G Type end

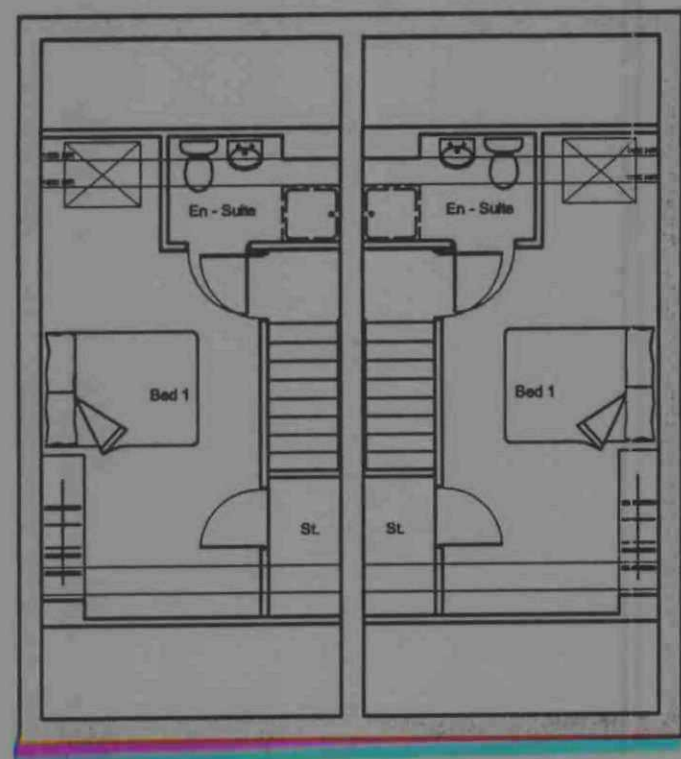

Second Floor Plan
G Type end


PLOTS 14-15




Front
G Type end



Rear

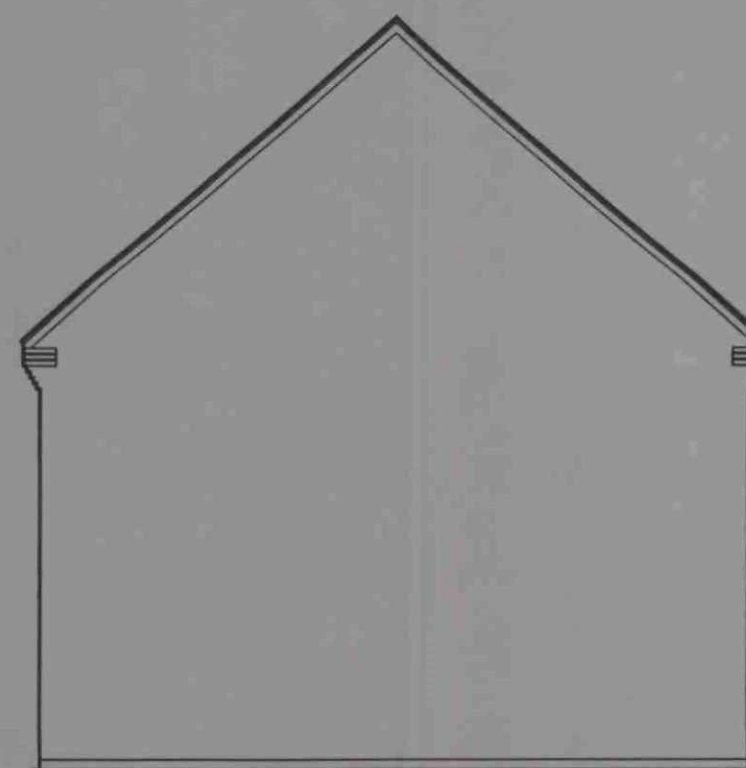

Side

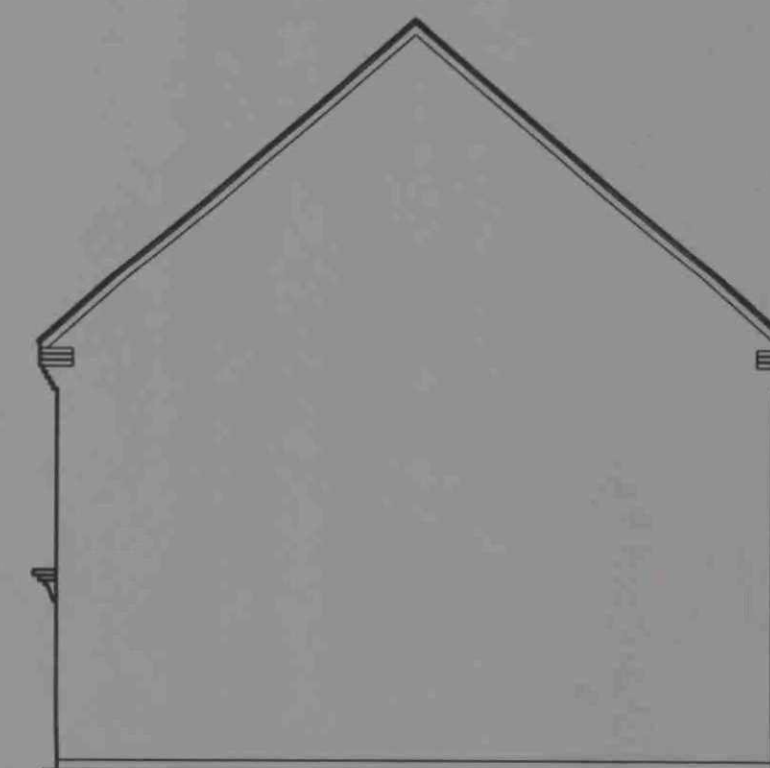

CMR

6 JUN 2008

Revision

KSL DESIGN Ltd

17 Hesley Bar Thorpe Hesley
Rotherham S61 2PP

TEL/FAX. 0114 2966616 MOB 07968 450454
email. karl.leatham@blueyonder.co.uk

client

Richard Ryder Partnership

project





Church Street,
Brierley

title

Planning Drawings
Plots 14-15

scale date dwg no. revision

1:500 March 08 RR/BY-04

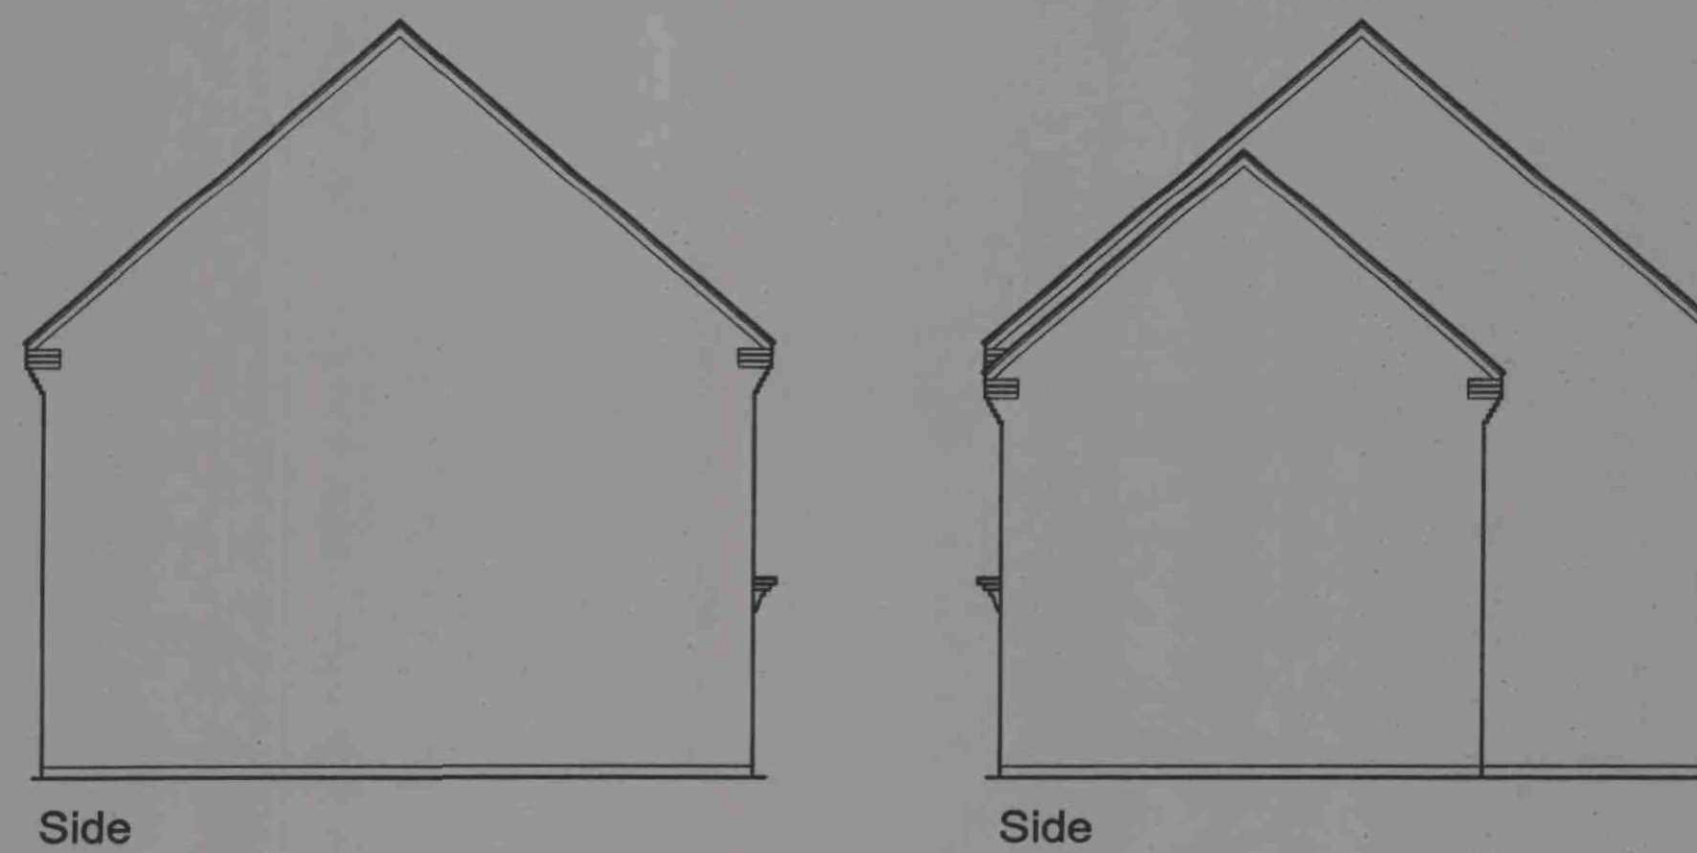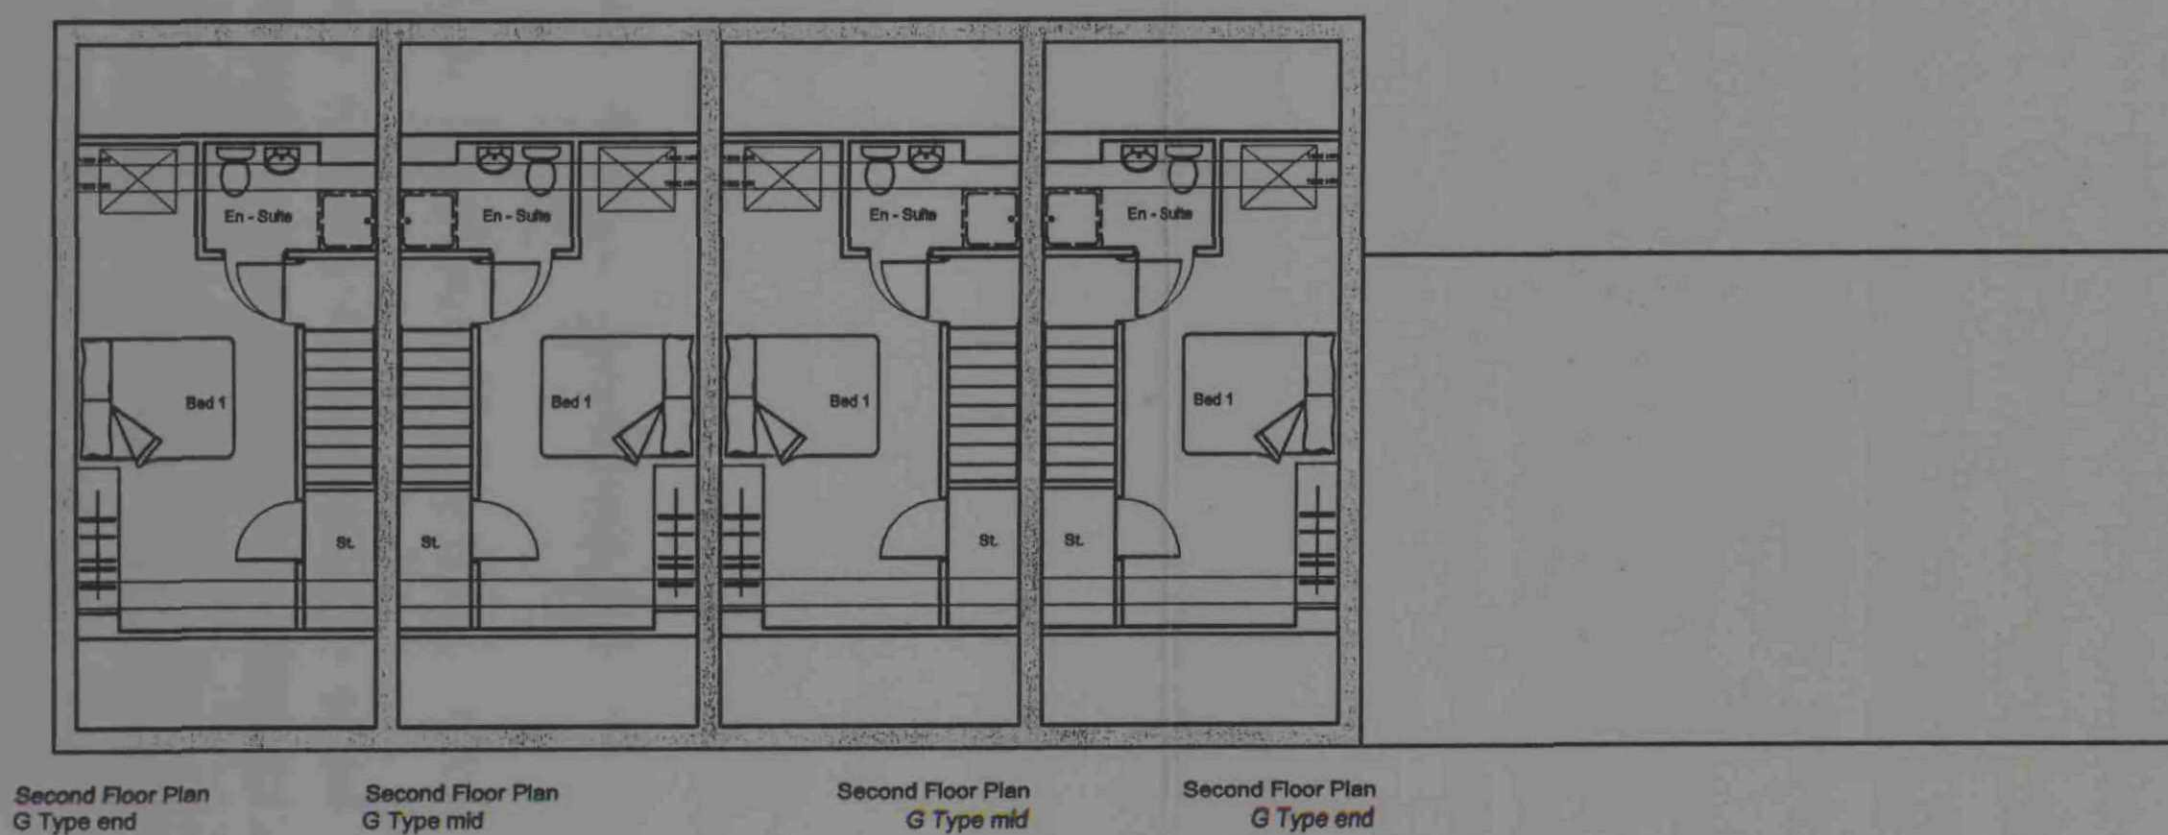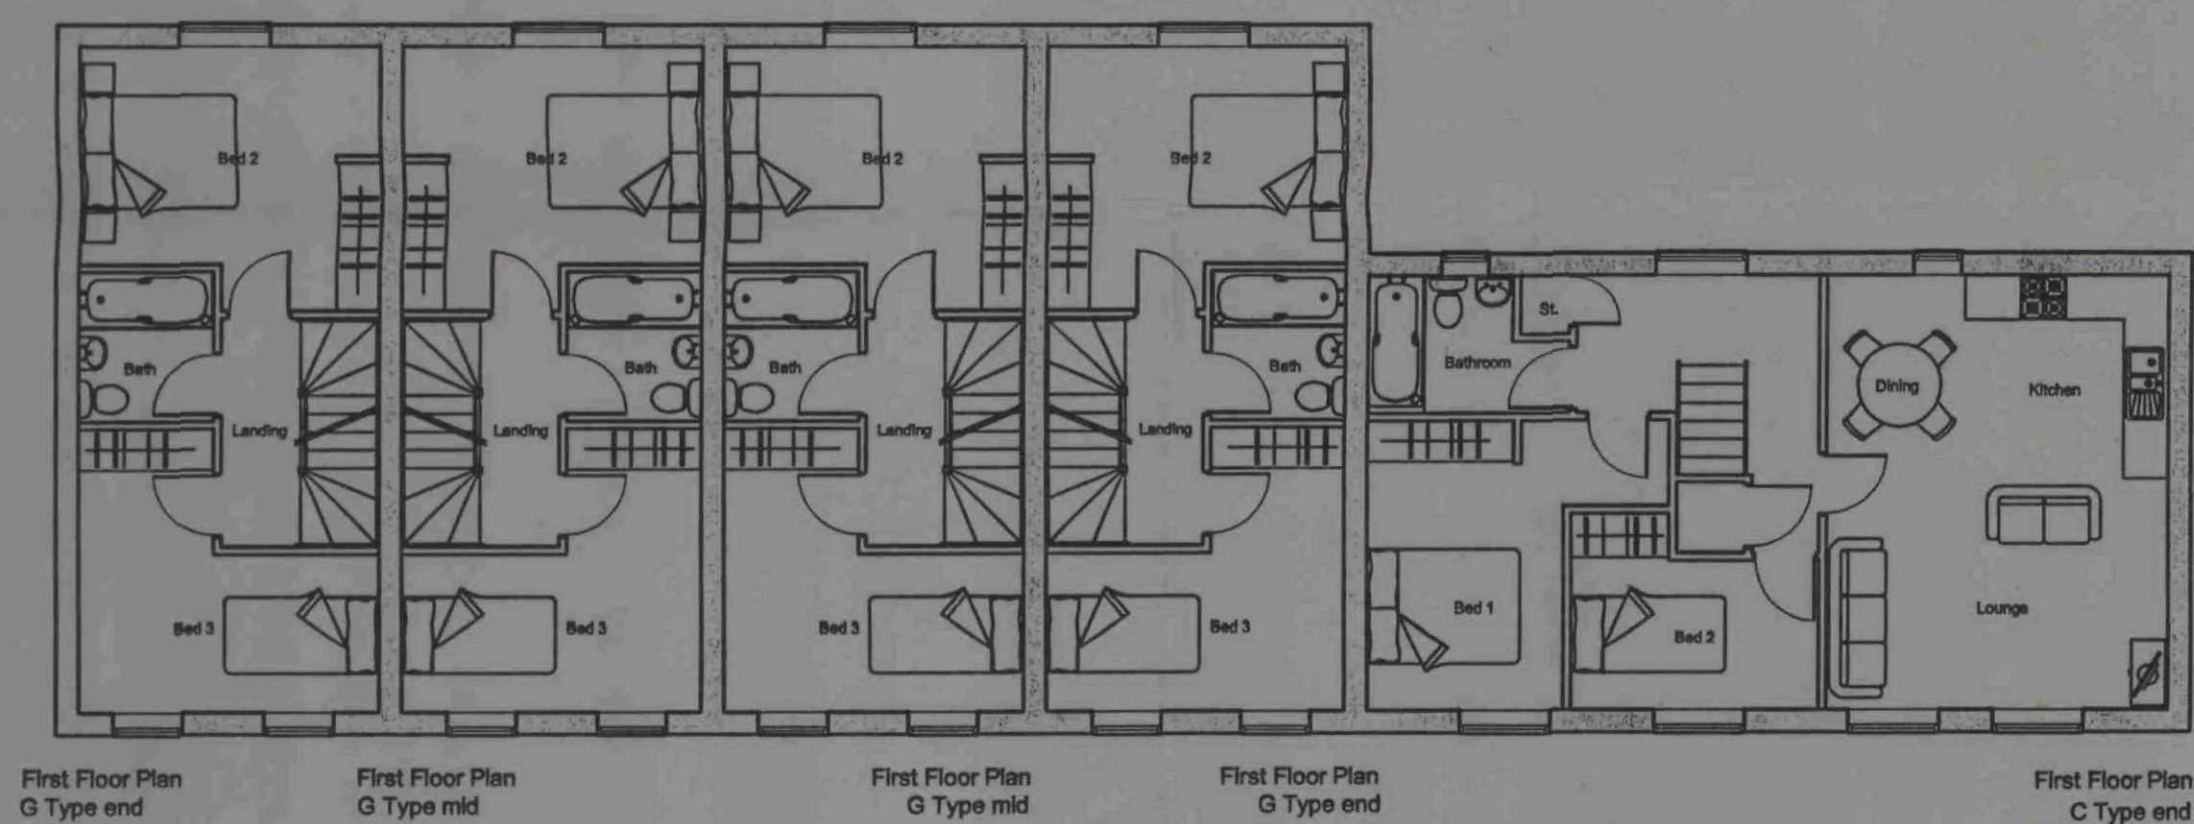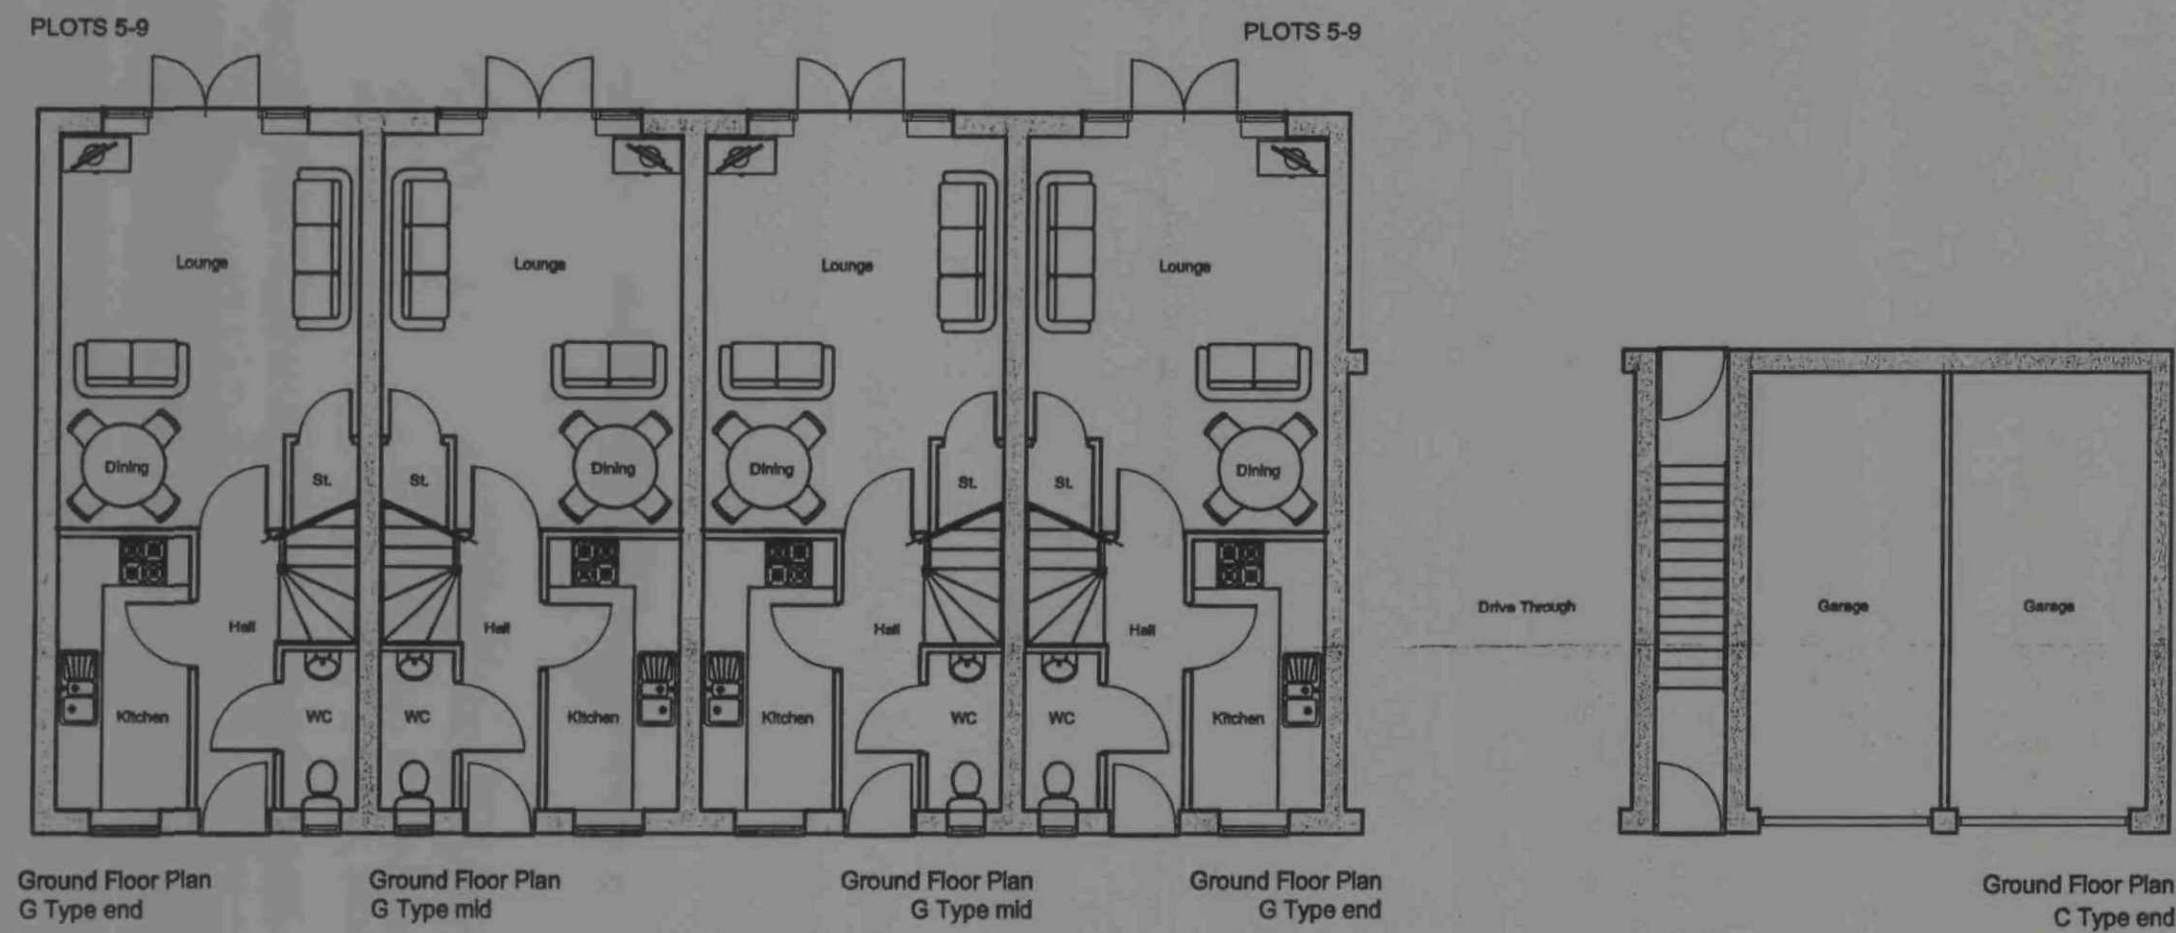

CMR
JUN 2008

Revision

KSL DESIGN Ltd





17 Hesley Bar Thorpe Hesley
Rotherham S61 2PP
TEL/FAX. 0114 2966616 MOB 07968 450454
email. karl.leatham@blueyonder.co.uk

client
Richard Ryder Partnership

project
Church Street,
Brierley

title
Planning Drawings
Plots 5-9

scale	date	dwg no.	revision
1:500	March 08	RR/BY-03	

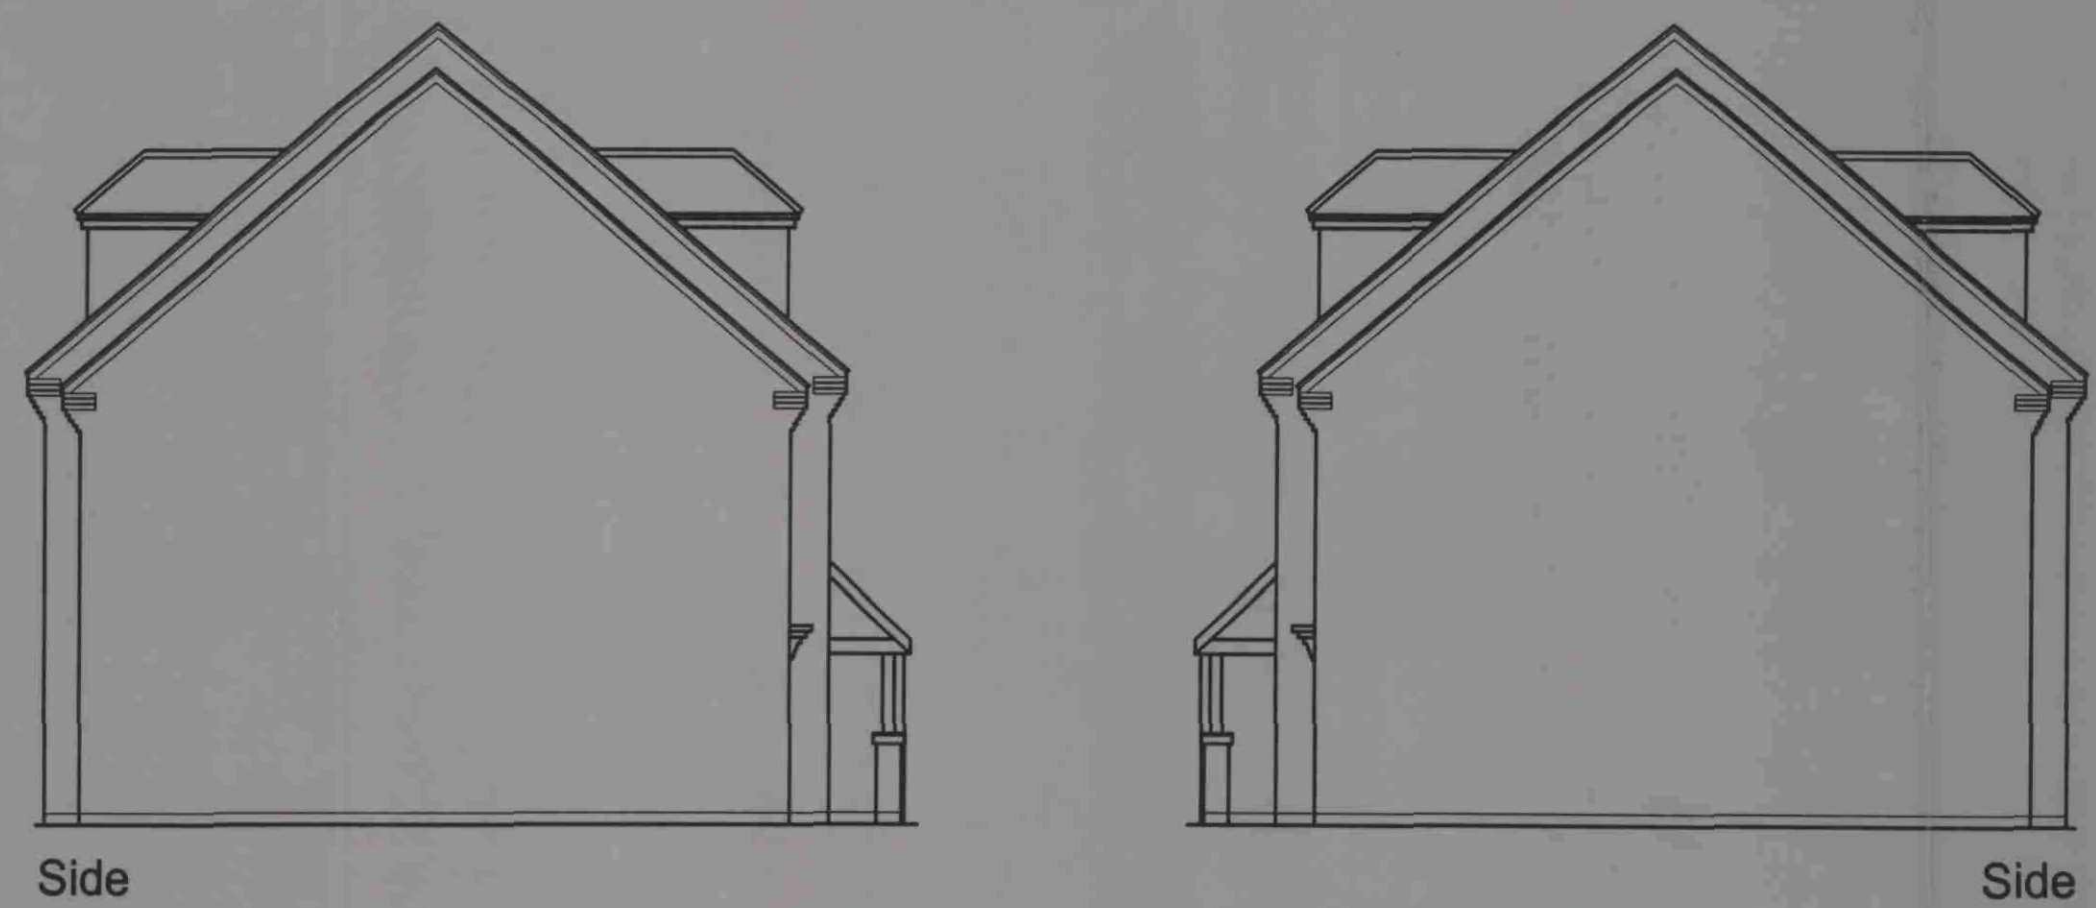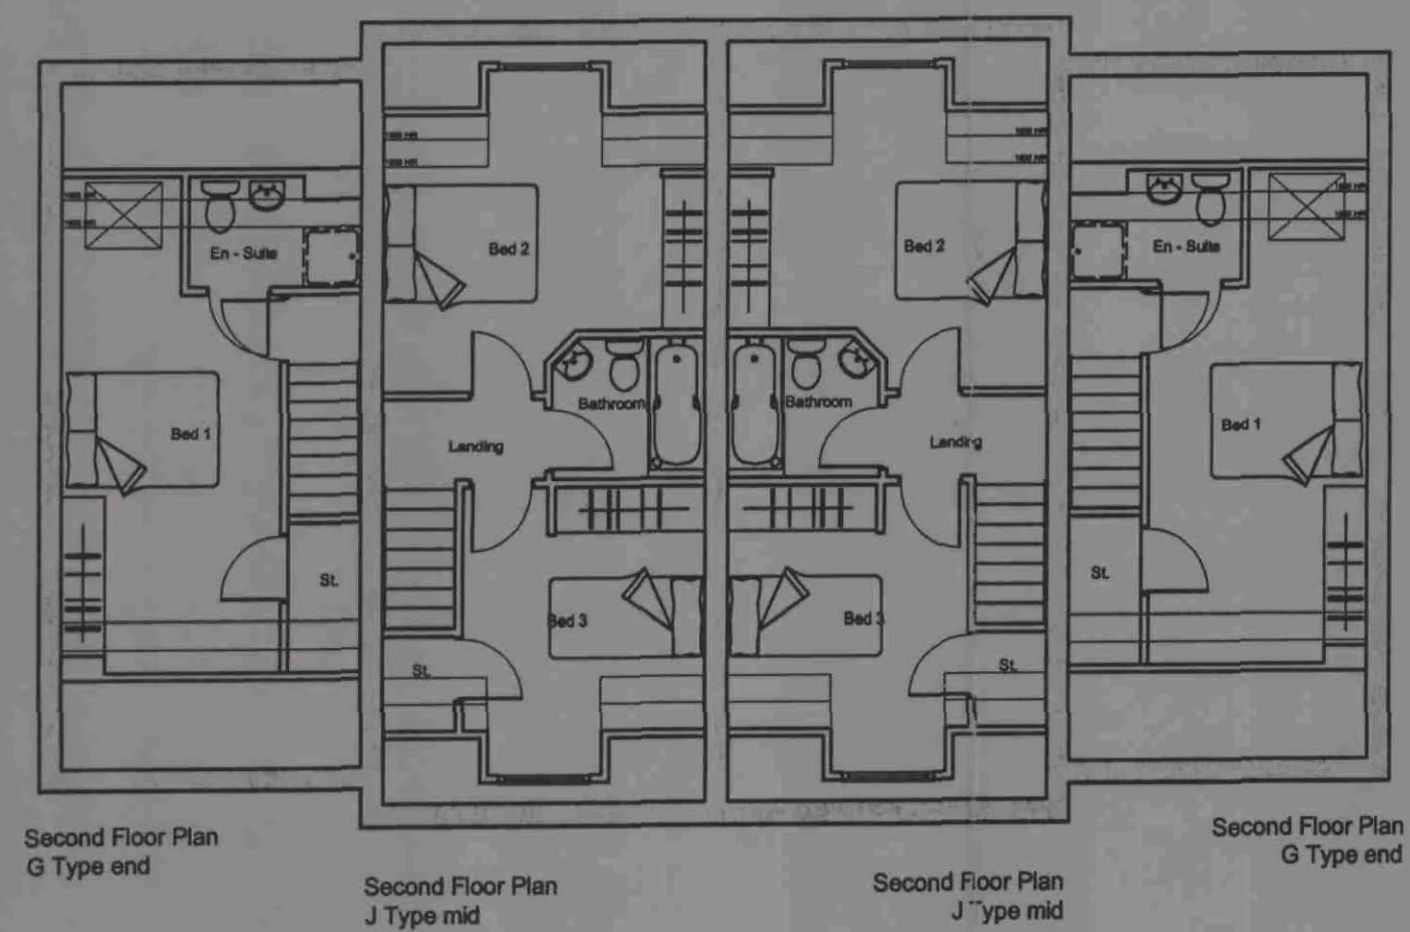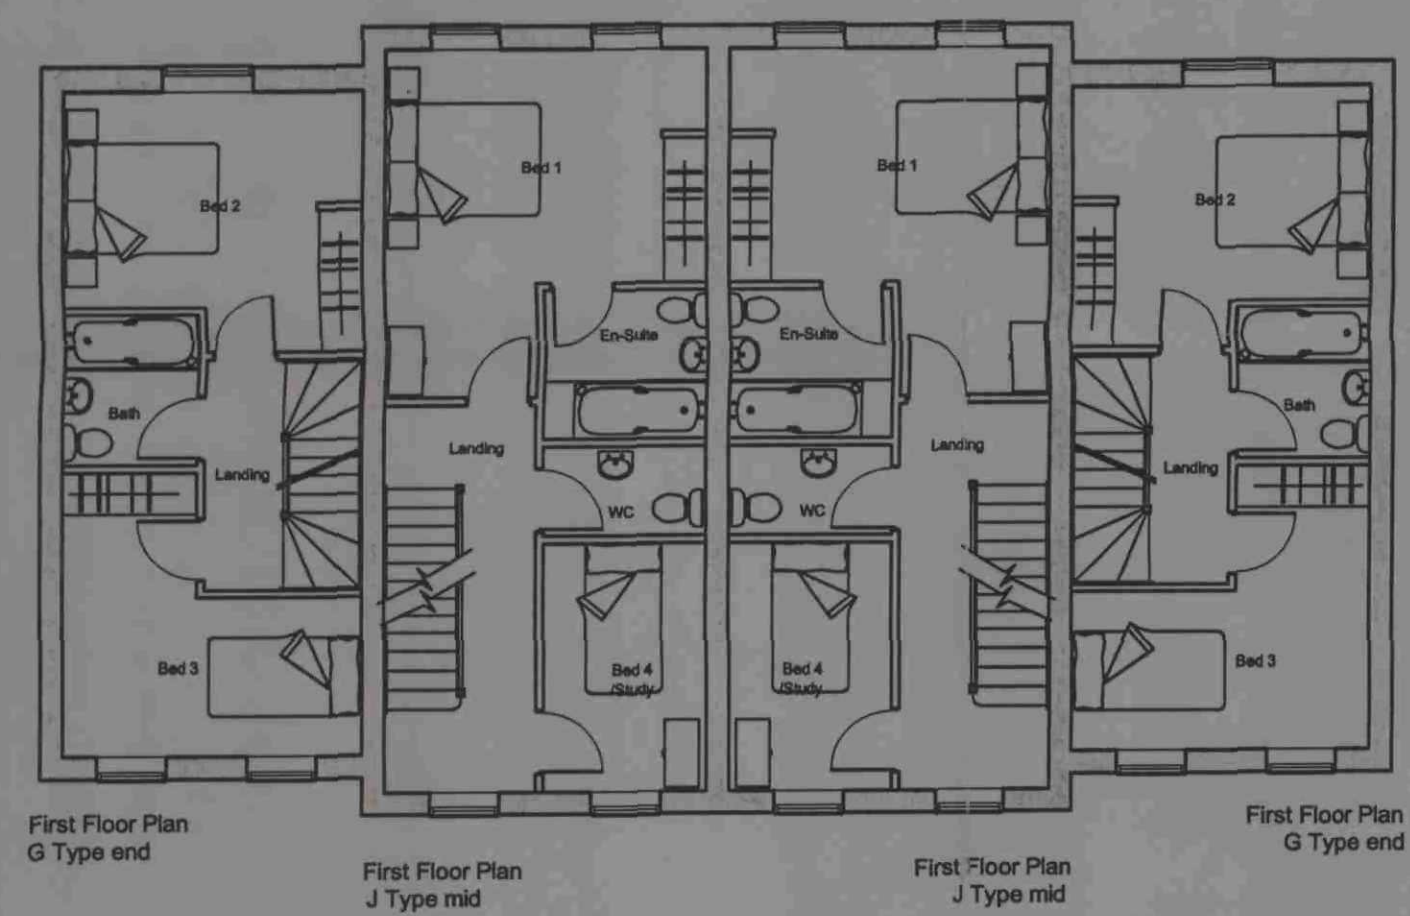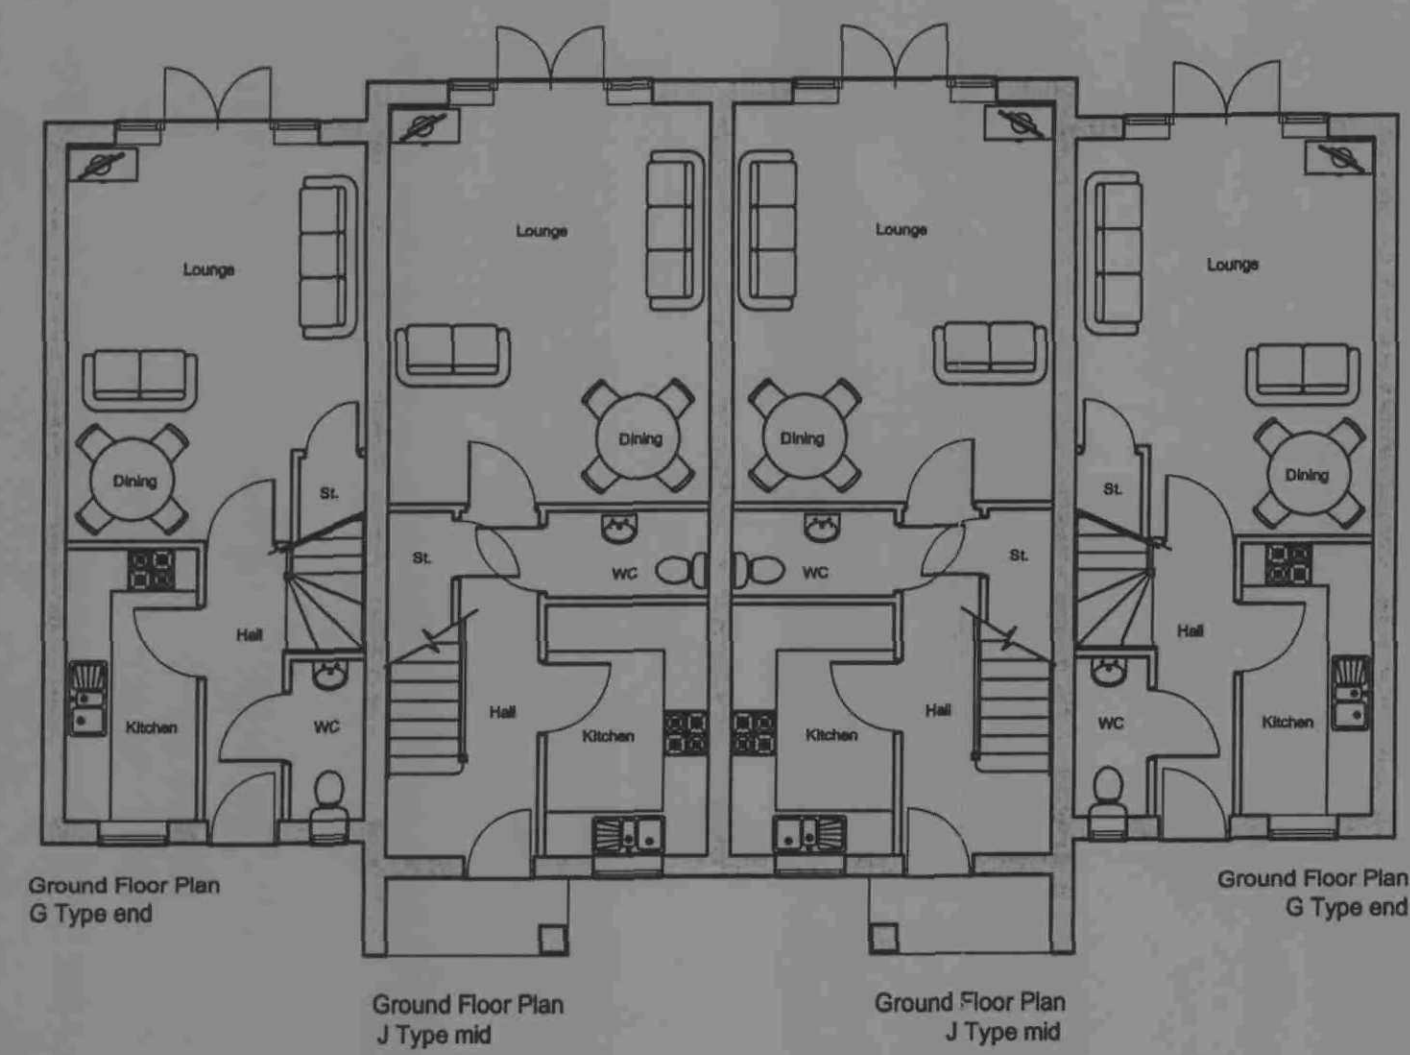

CMR
6 JU

Revision

KSL DESIGN Ltd

17 Hesley Bar Thorpe Hesley
Rotherham S61 2PP
TEL/FAX. 0114 2966616 MOB 07968 450454
email. karl.leatham@blueyonder.co.uk

client

Richard Ryder Partnership

project

Church Street,
Brierley

title

Planning Drawings
Plots 1-4, 10-13, 25-28

scale	date	dwg no.	revision
1:500	March 08	RR/BY-02	