



X DENOTES FLOOD LIGHTS
SITE PLAN AND
LOCATION PLAN SCALE 1:1250

SW. slope
2.5% of 600m

Spreads

FIELD No 1

STANDING
STAND

8000

SEATED STAND

FIELD No 2


13000

8m from boundary of 92.

Reproduced from the
Ordnance Survey
with the permission of the Controller of
Her Majesty's Stationery Office
© CROWN COPYRIGHT
Unauthorised reproduction,
Crown Copyright may be a criminal
offence or civil proceedings
may be taken
DATE 1-7-77
LICENCE No. LA 076090


© CROWN COPYRIGHT

OXTON ROAD

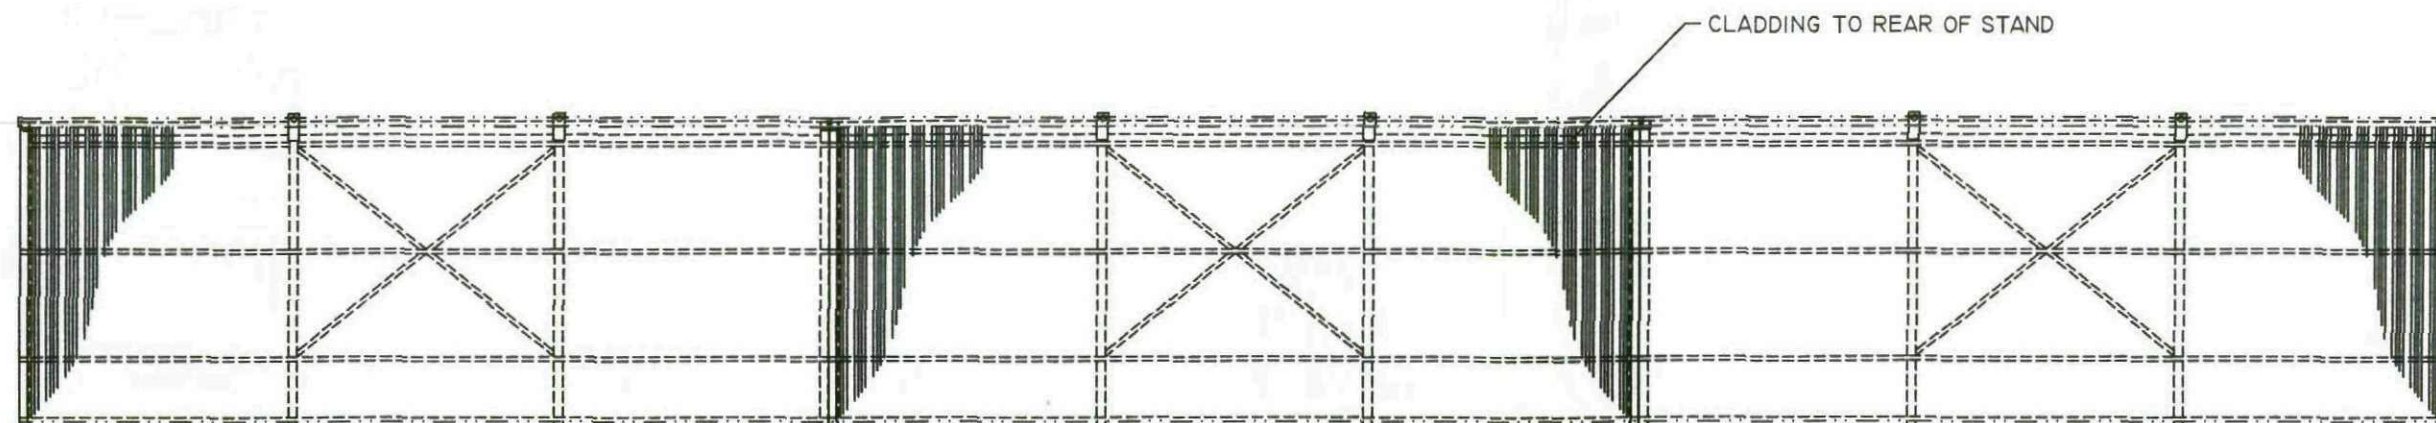


REAR VIEW

22020 OVER 3 STANDS

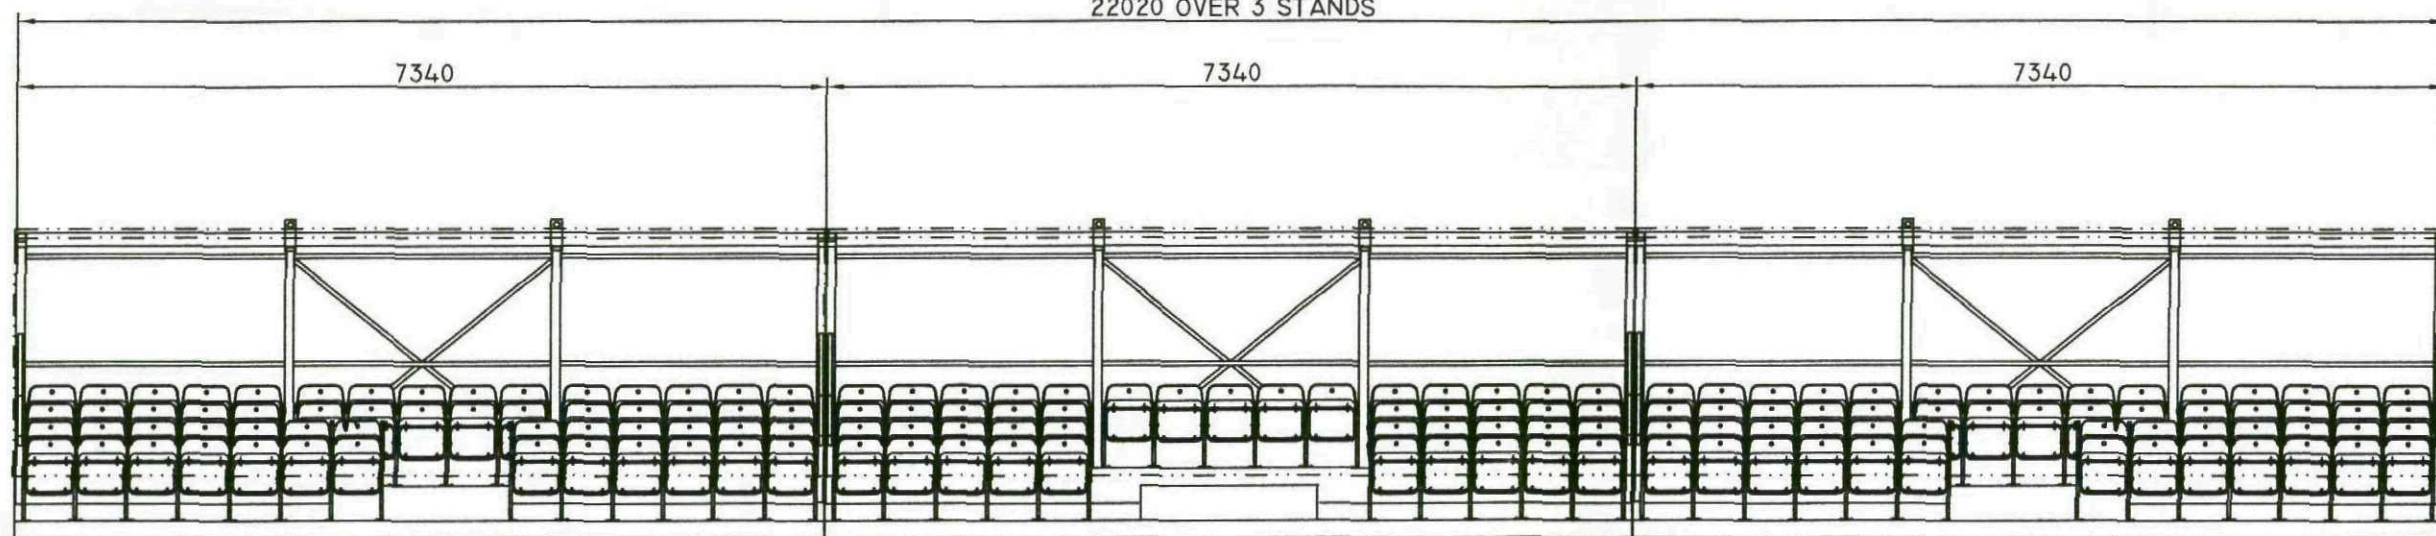


FRONT VIEW

OUTLINE OF CLADDING

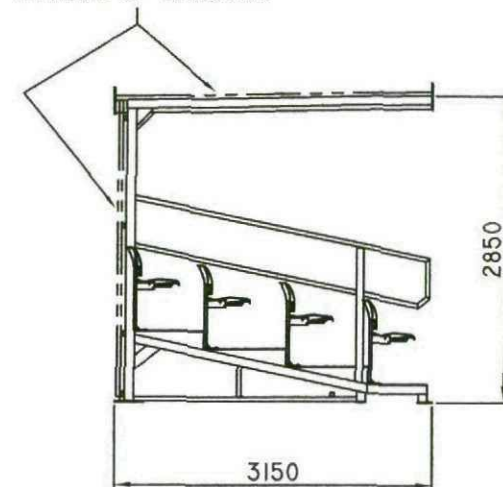

SIDE ELEVATION

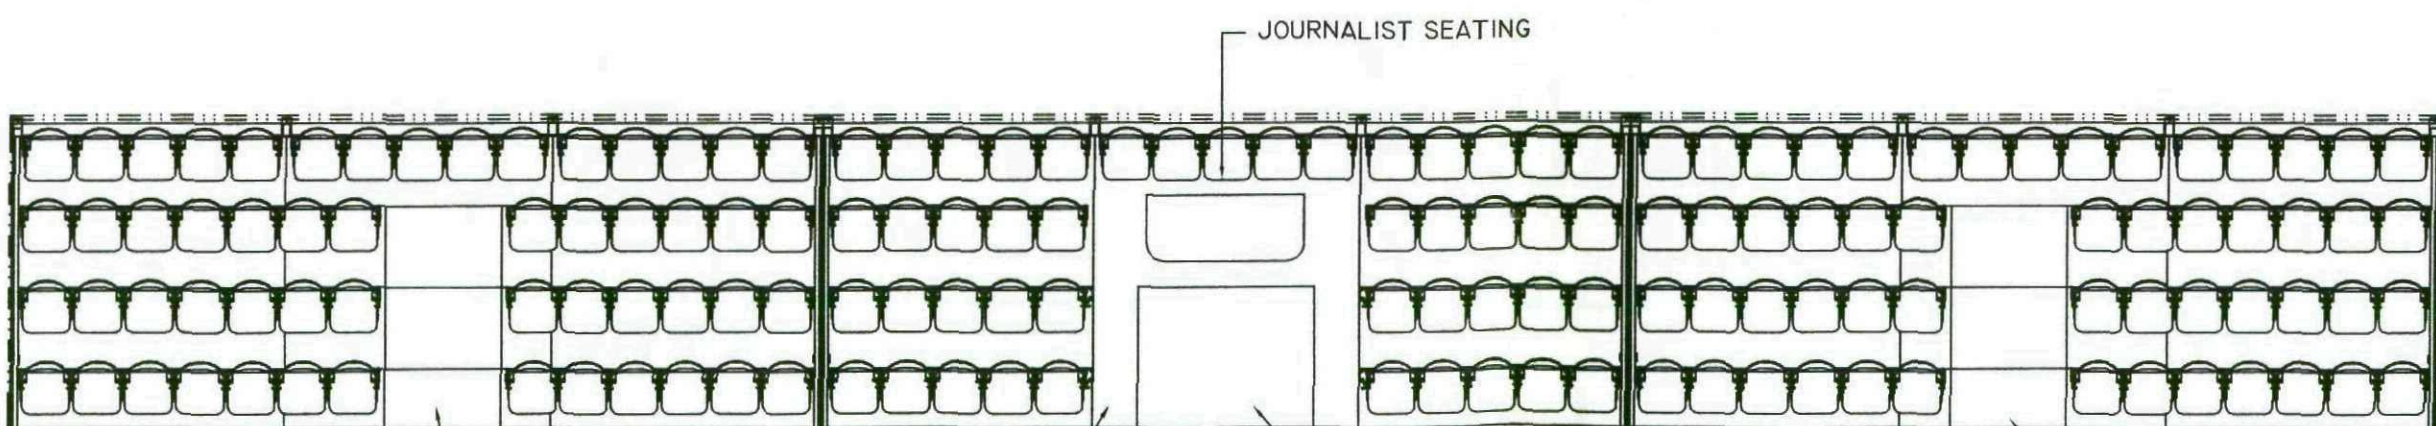

PLAN VIEW

SEAT ACCESS


SEAT ACCESS

WHEEL CHAIR ACCESS

SEAT ACCESS

A ORIGINAL
B SGJ 13/08/11
REAR VIEW ADDED

FIRST ANGLE PROJECTION

 

This drawing and the copyright therein is the sole property of BRICESCO LIMITED and, whilst lent for the purpose intended, must not be disclosed to a third party, copied or lent without prior consent. The drawing is to be returned on demand unless otherwise agreed.


TITLE
150 SEATER STAND ARRANGEMENT

BRICESCO
LIMITED

UNITS 16 & 17, HOOTERS HALL RD. LYMEDEALE BUSINESS PARK, NEWCASTLE-UNDER-LYME, STAFFORDSHIRE, ST5 9QZ, U.K.


CHK'D BY	CLIENT:	ATHERSLEY FC BARNLEY		
DATE:	SCALE:	DRAWN:	DRG. No.	ISSUE
05.11.10	A2 1:50	03	00710 01	1

CLADDING TO REAR OF STAND

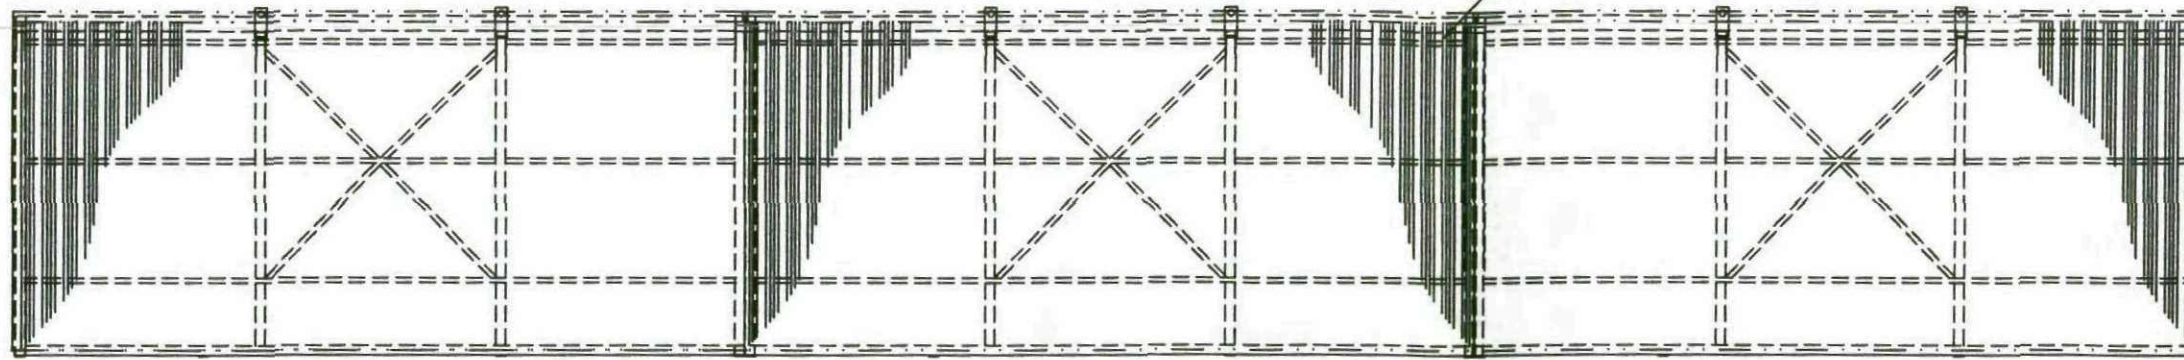


REAR VIEW

17790 OVER 3 STANDS

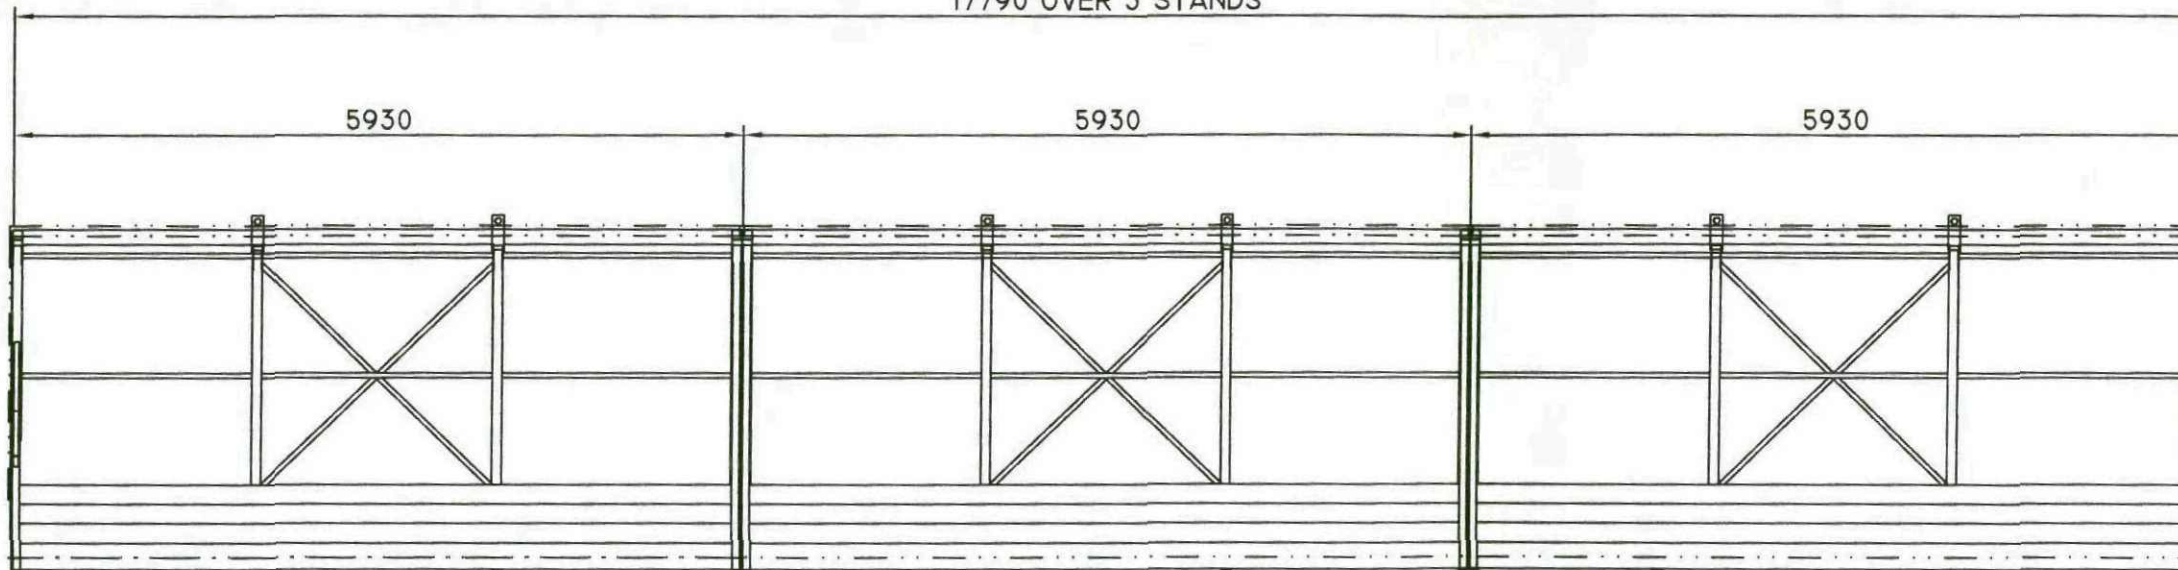


FRONT VIEW

OUTLINE OF CLADDING

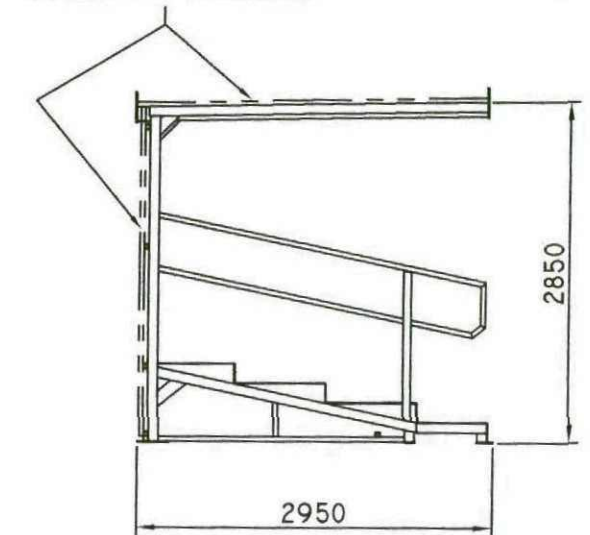


SIDE ELEVATION

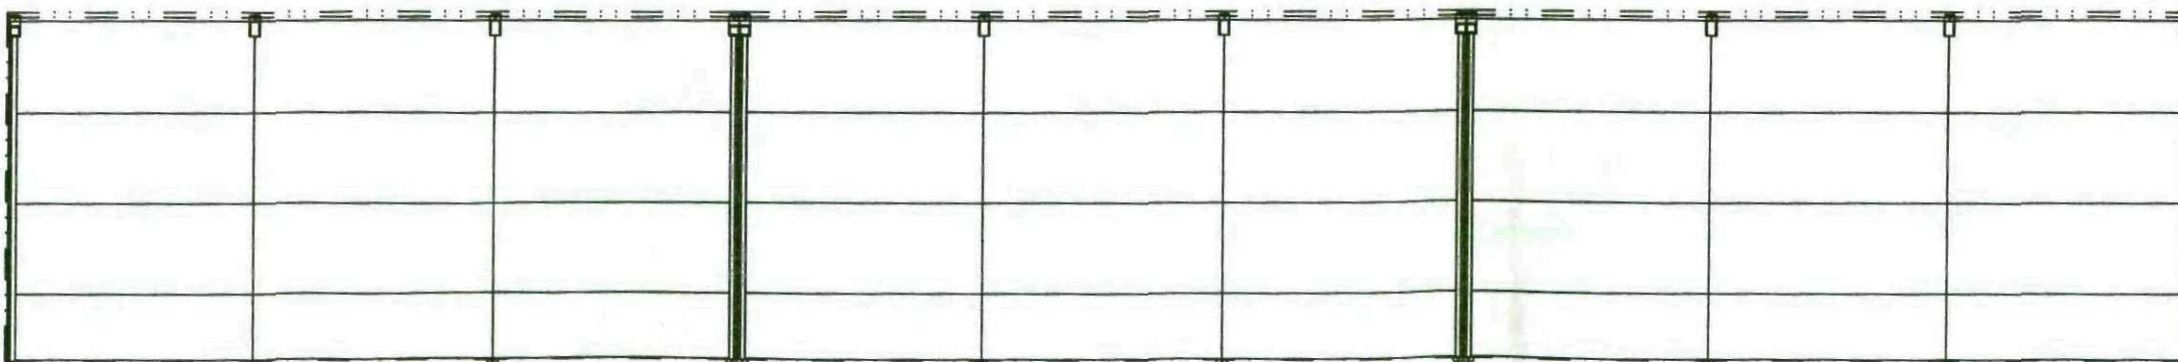

PLAN VIEW

A ORIGINAL
B SGJ 13/07/11
REAR VIEW ADDED

FIRST ANGLE PROJECTION

 

This drawing and the copyright therein is the sole property of BRICESCO LIMITED and, whilst lent for the purpose intended, must not be disclosed to a third party, copied or lent without prior consent. The drawing is to be returned on demand unless otherwise agreed.

TITLE 150 STANDING TIERED STAND				BRICESCO LIMITED	
UNITS 16 & 17, HOOTERS HALL RD. LYMEDALE BUSINESS PARK, NEWCASTLE-UNDER-LYME, STAFFORDSHIRE. ST5 9QF, U.K.					
CHK'D BY		CLIENT: ATHERSLEY FOOTBALL CLUB BARNLEY			
DATE: 28.10.10		SCALE: A2		DRAWN: DC	
				DRG. No. 00110 DC	
				ISSUE	