



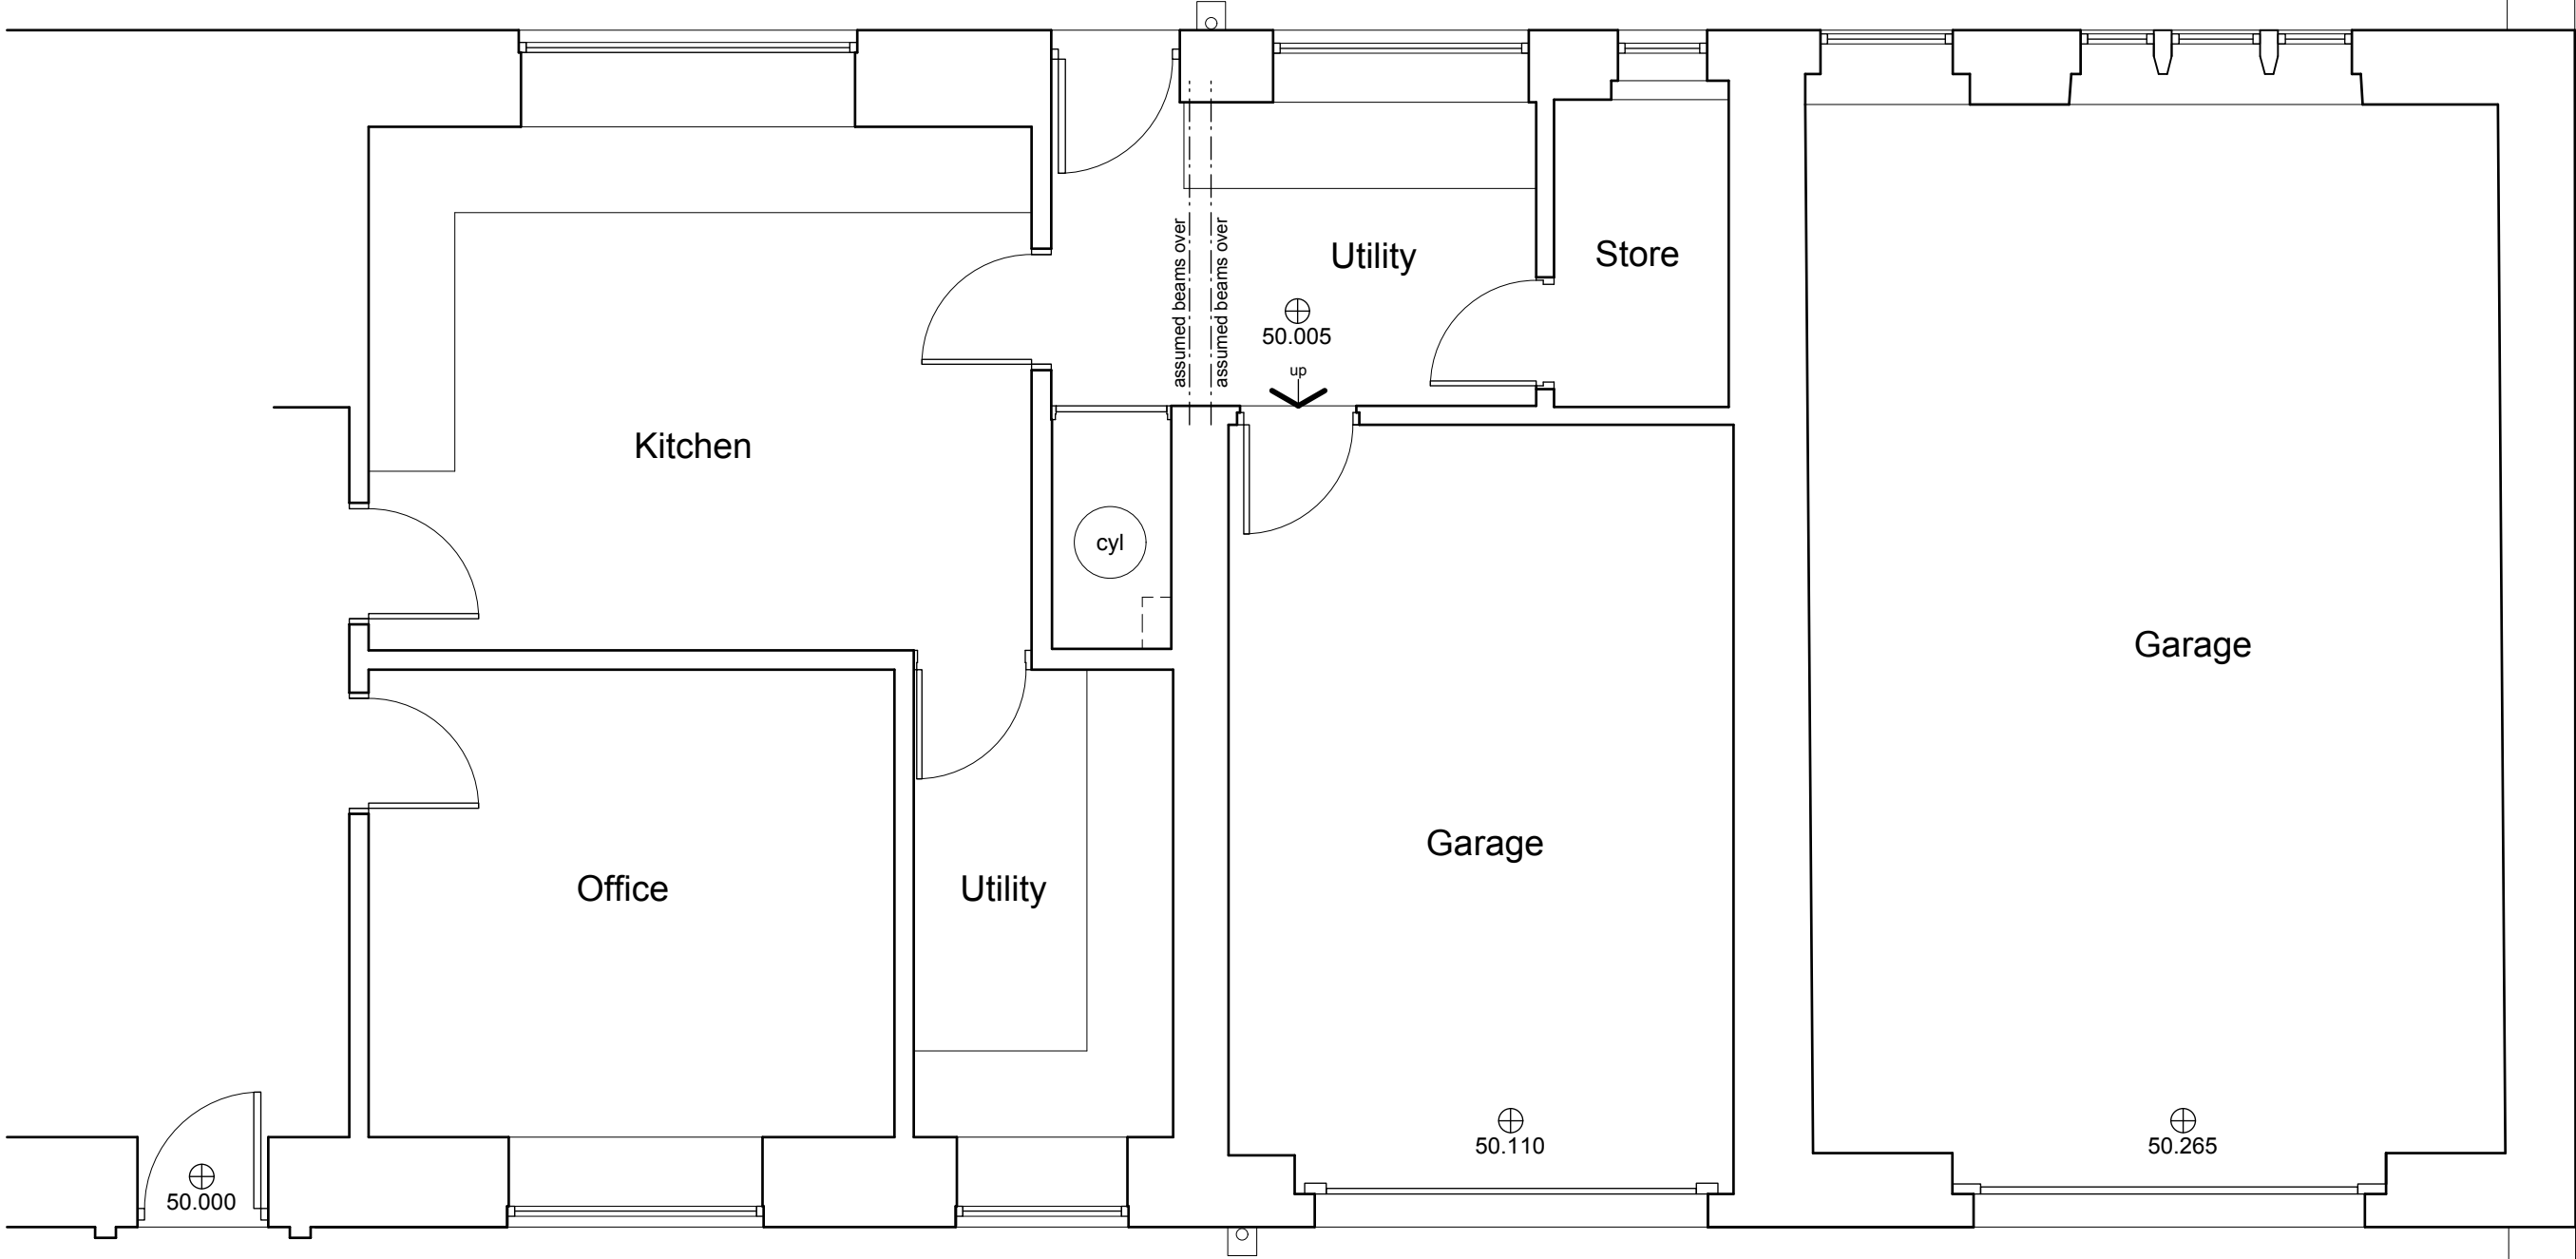


Part Ground Floor Plan

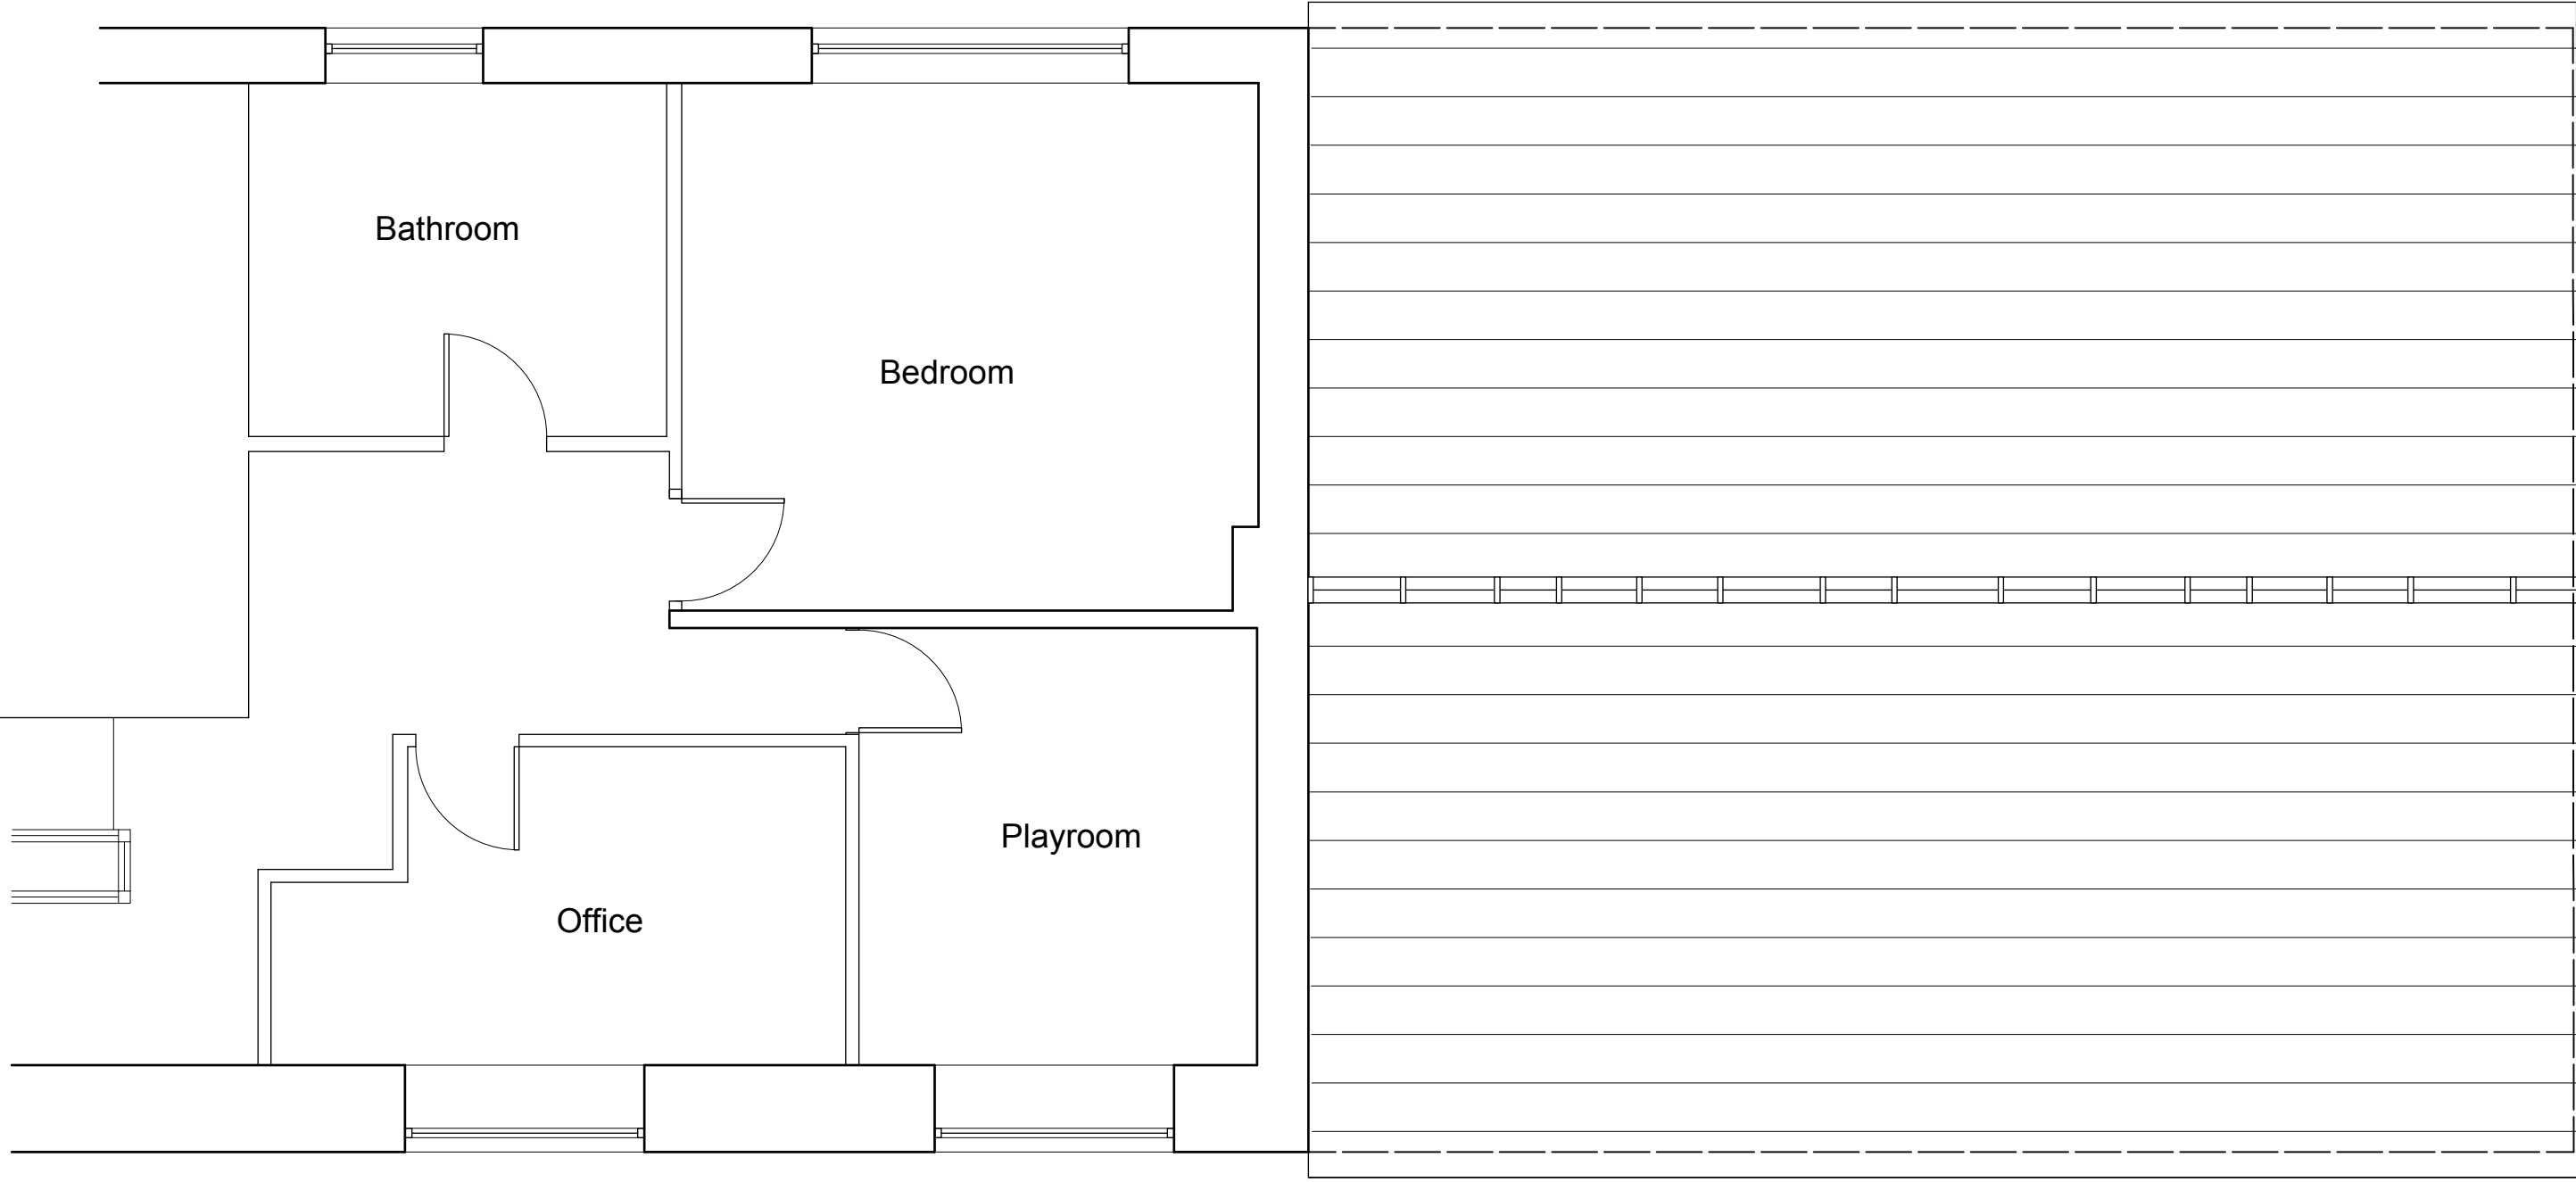

Part First Floor Plan



North Elevation

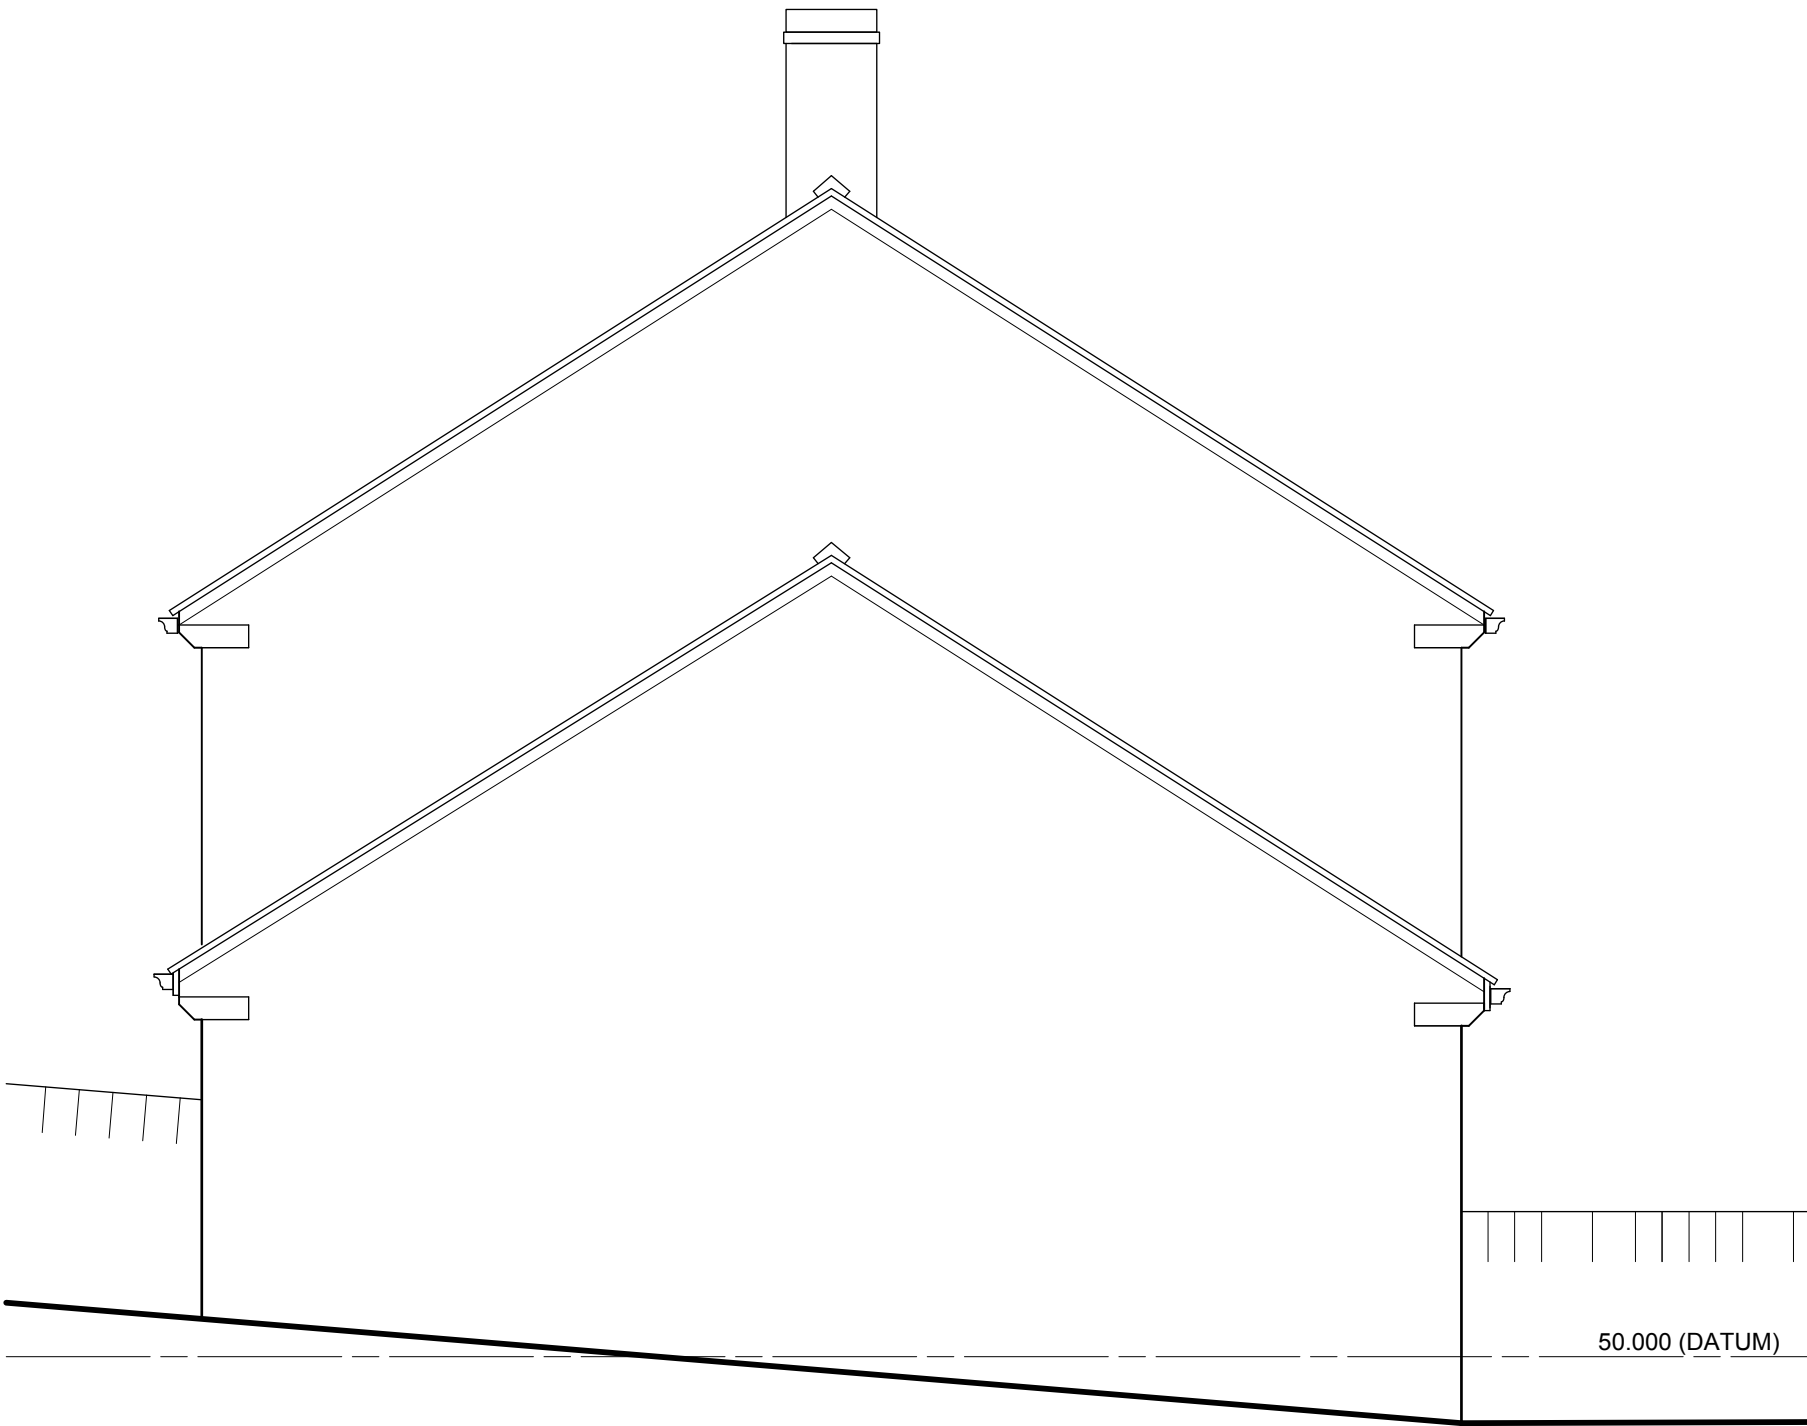

West Elevation



South Elevation

Notes:
This drawing has been prepared specifically for the purpose of Planning Permission (where appropriate) & Building Regulation Approval. Valley Properties accept no liability for errors or omissions. The drawing may be used for estimating purposes, but the Principal Contractor must confirm fully from a site investigation. The Contractor is responsible for checking site dimensions, materials etc., and all building work, such work being checked by Building Control on site, as may be appropriate. Valley Properties disclaim any liability for works carried out.

Revisions:
Rev.A
Rev.B
Rev.C
Rev.D
Rev.E

VALLEY PROPERTIES
ARCHITECTURAL DESIGN SERVICES
7 Holmfirth Road
Meltham
Holmfirth HD9 4AA
Tel: 01484 854100 Mob: 07769736142
E-mail: vproperties@supanet.com

Client Details
Mr & Mrs Robinson

Project Title
First floor extension & erection of outbuilding
at 1 Catshaw House
Catshaw Lane
Millhouse Green

Drawing Title
Survey Drawing

Scale: 1:50	Drawing Number 2015/05/201	Rev. September 2015	Date Drawn September 2015	Drawn By Andrew Smith
----------------	-------------------------------	------------------------	------------------------------	--------------------------