




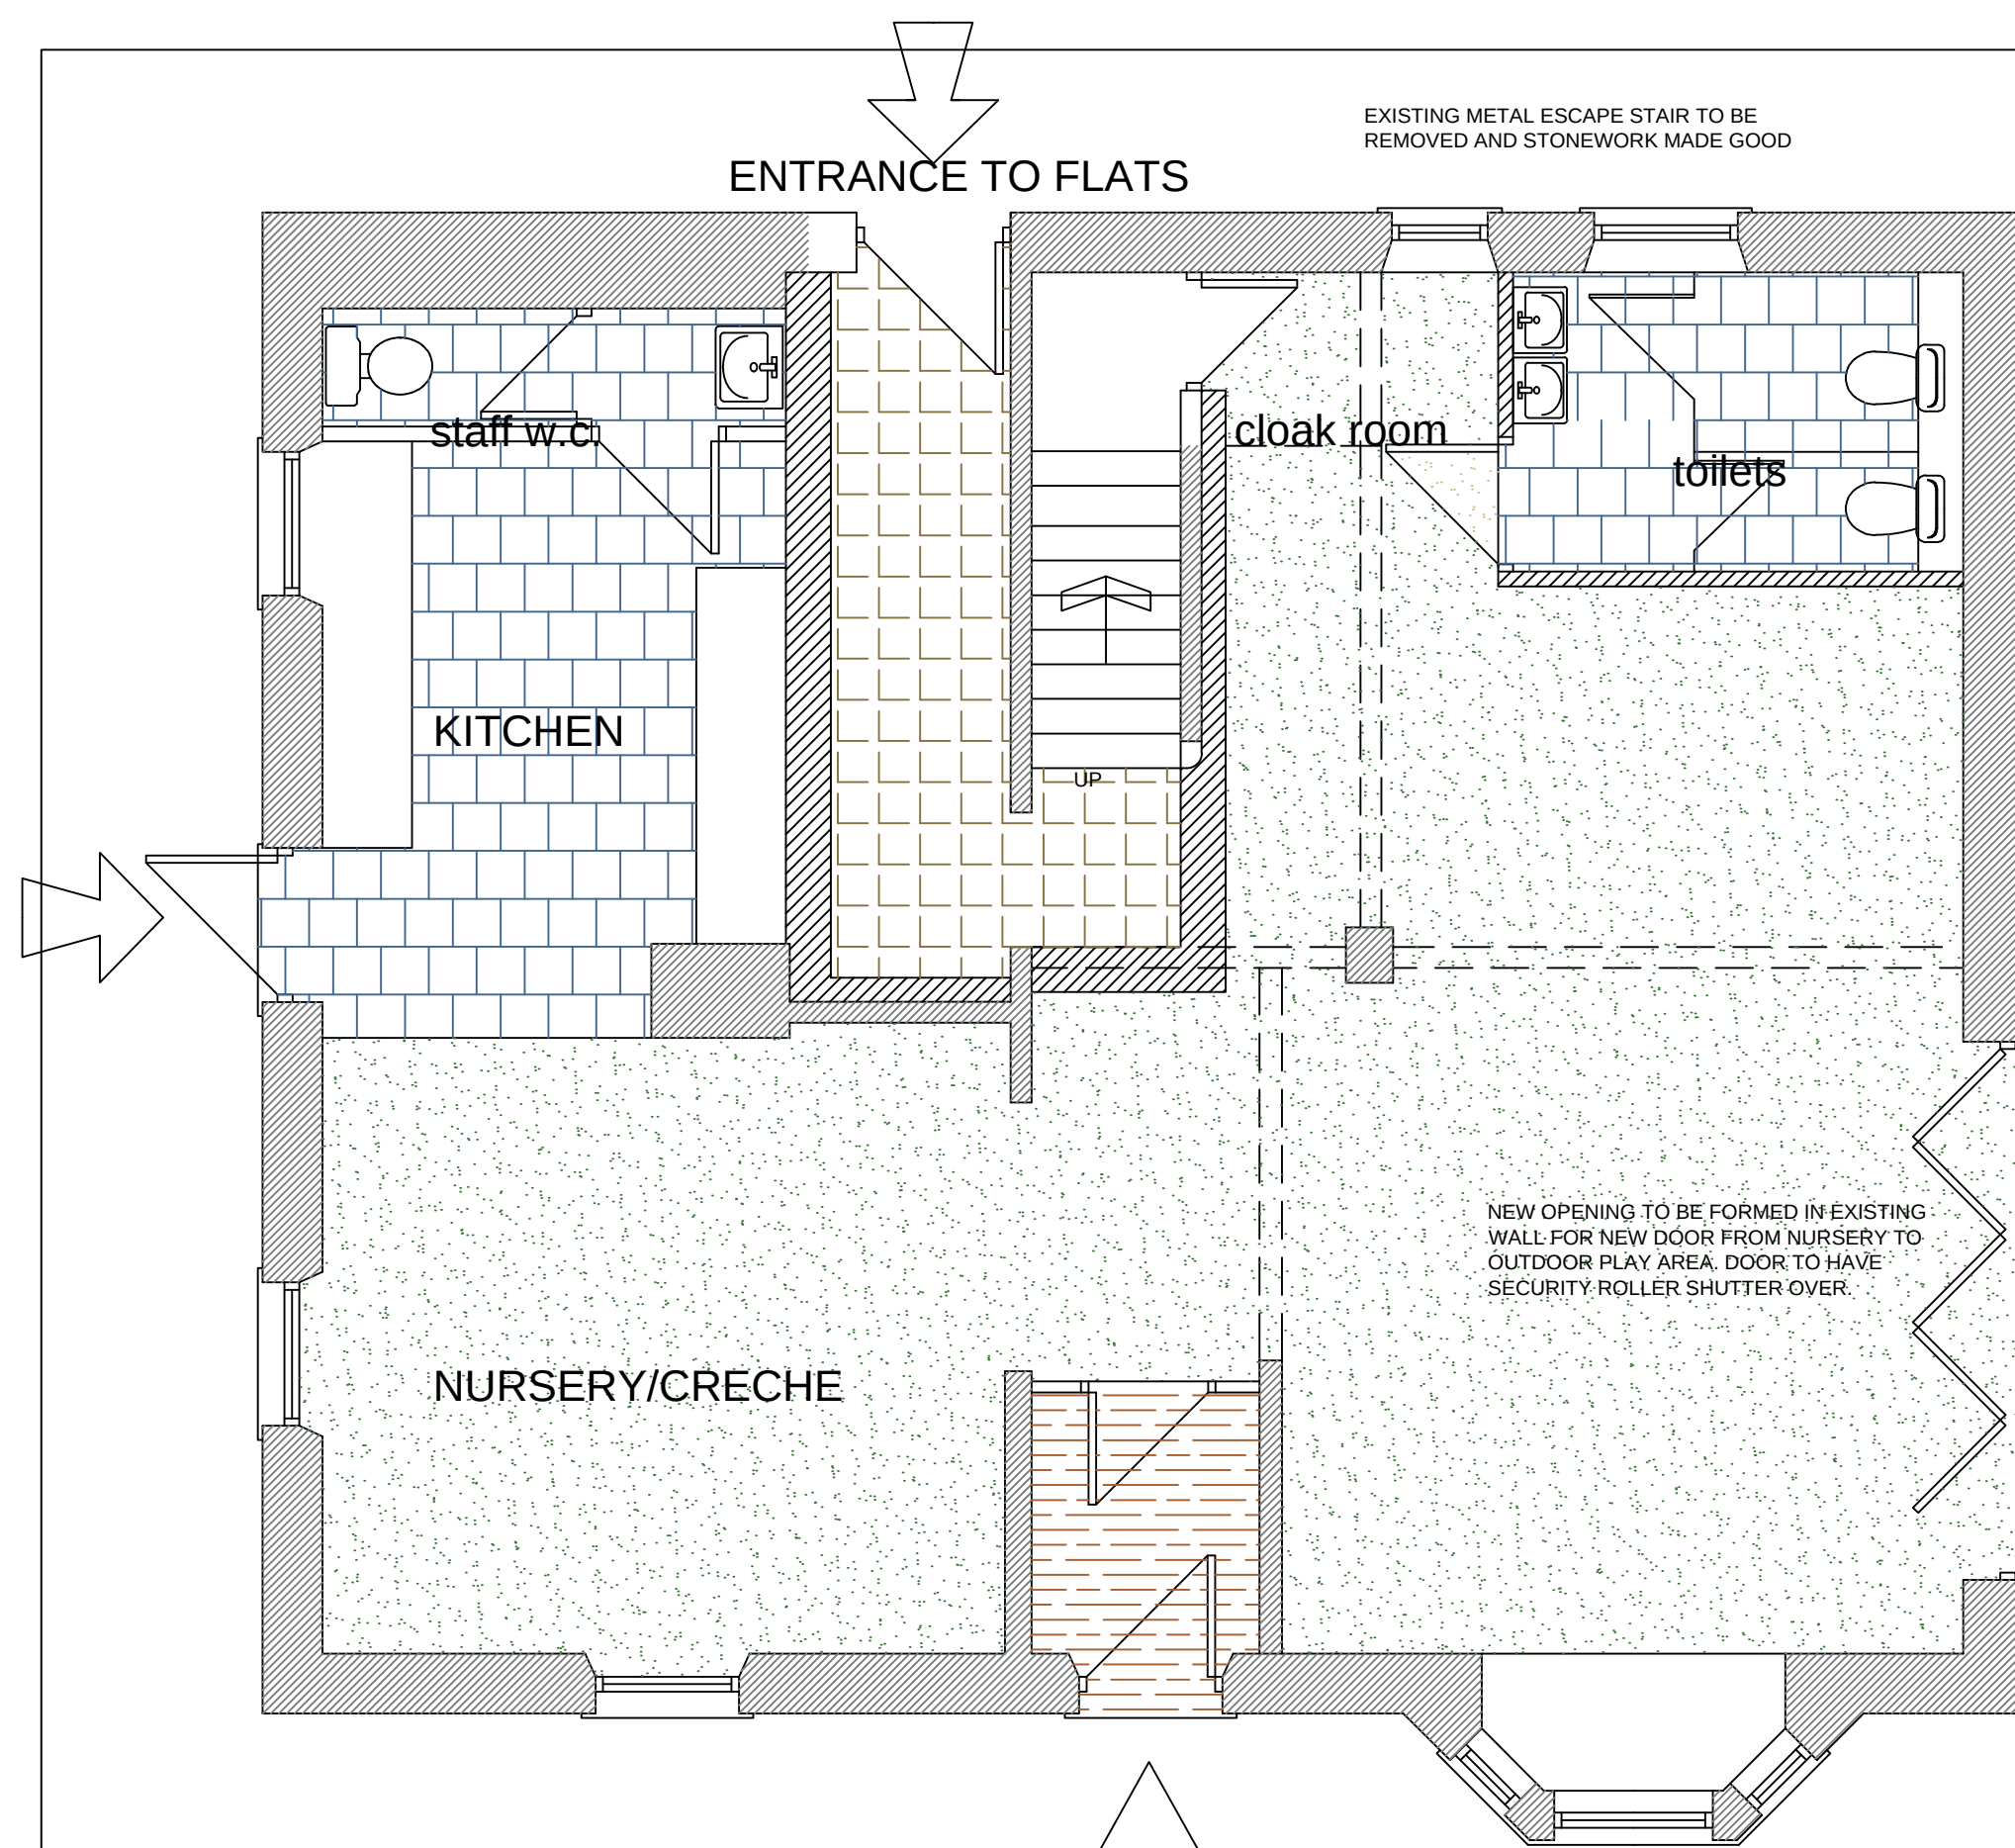


GROUND FLOOR PLAN
AS PROPOSED

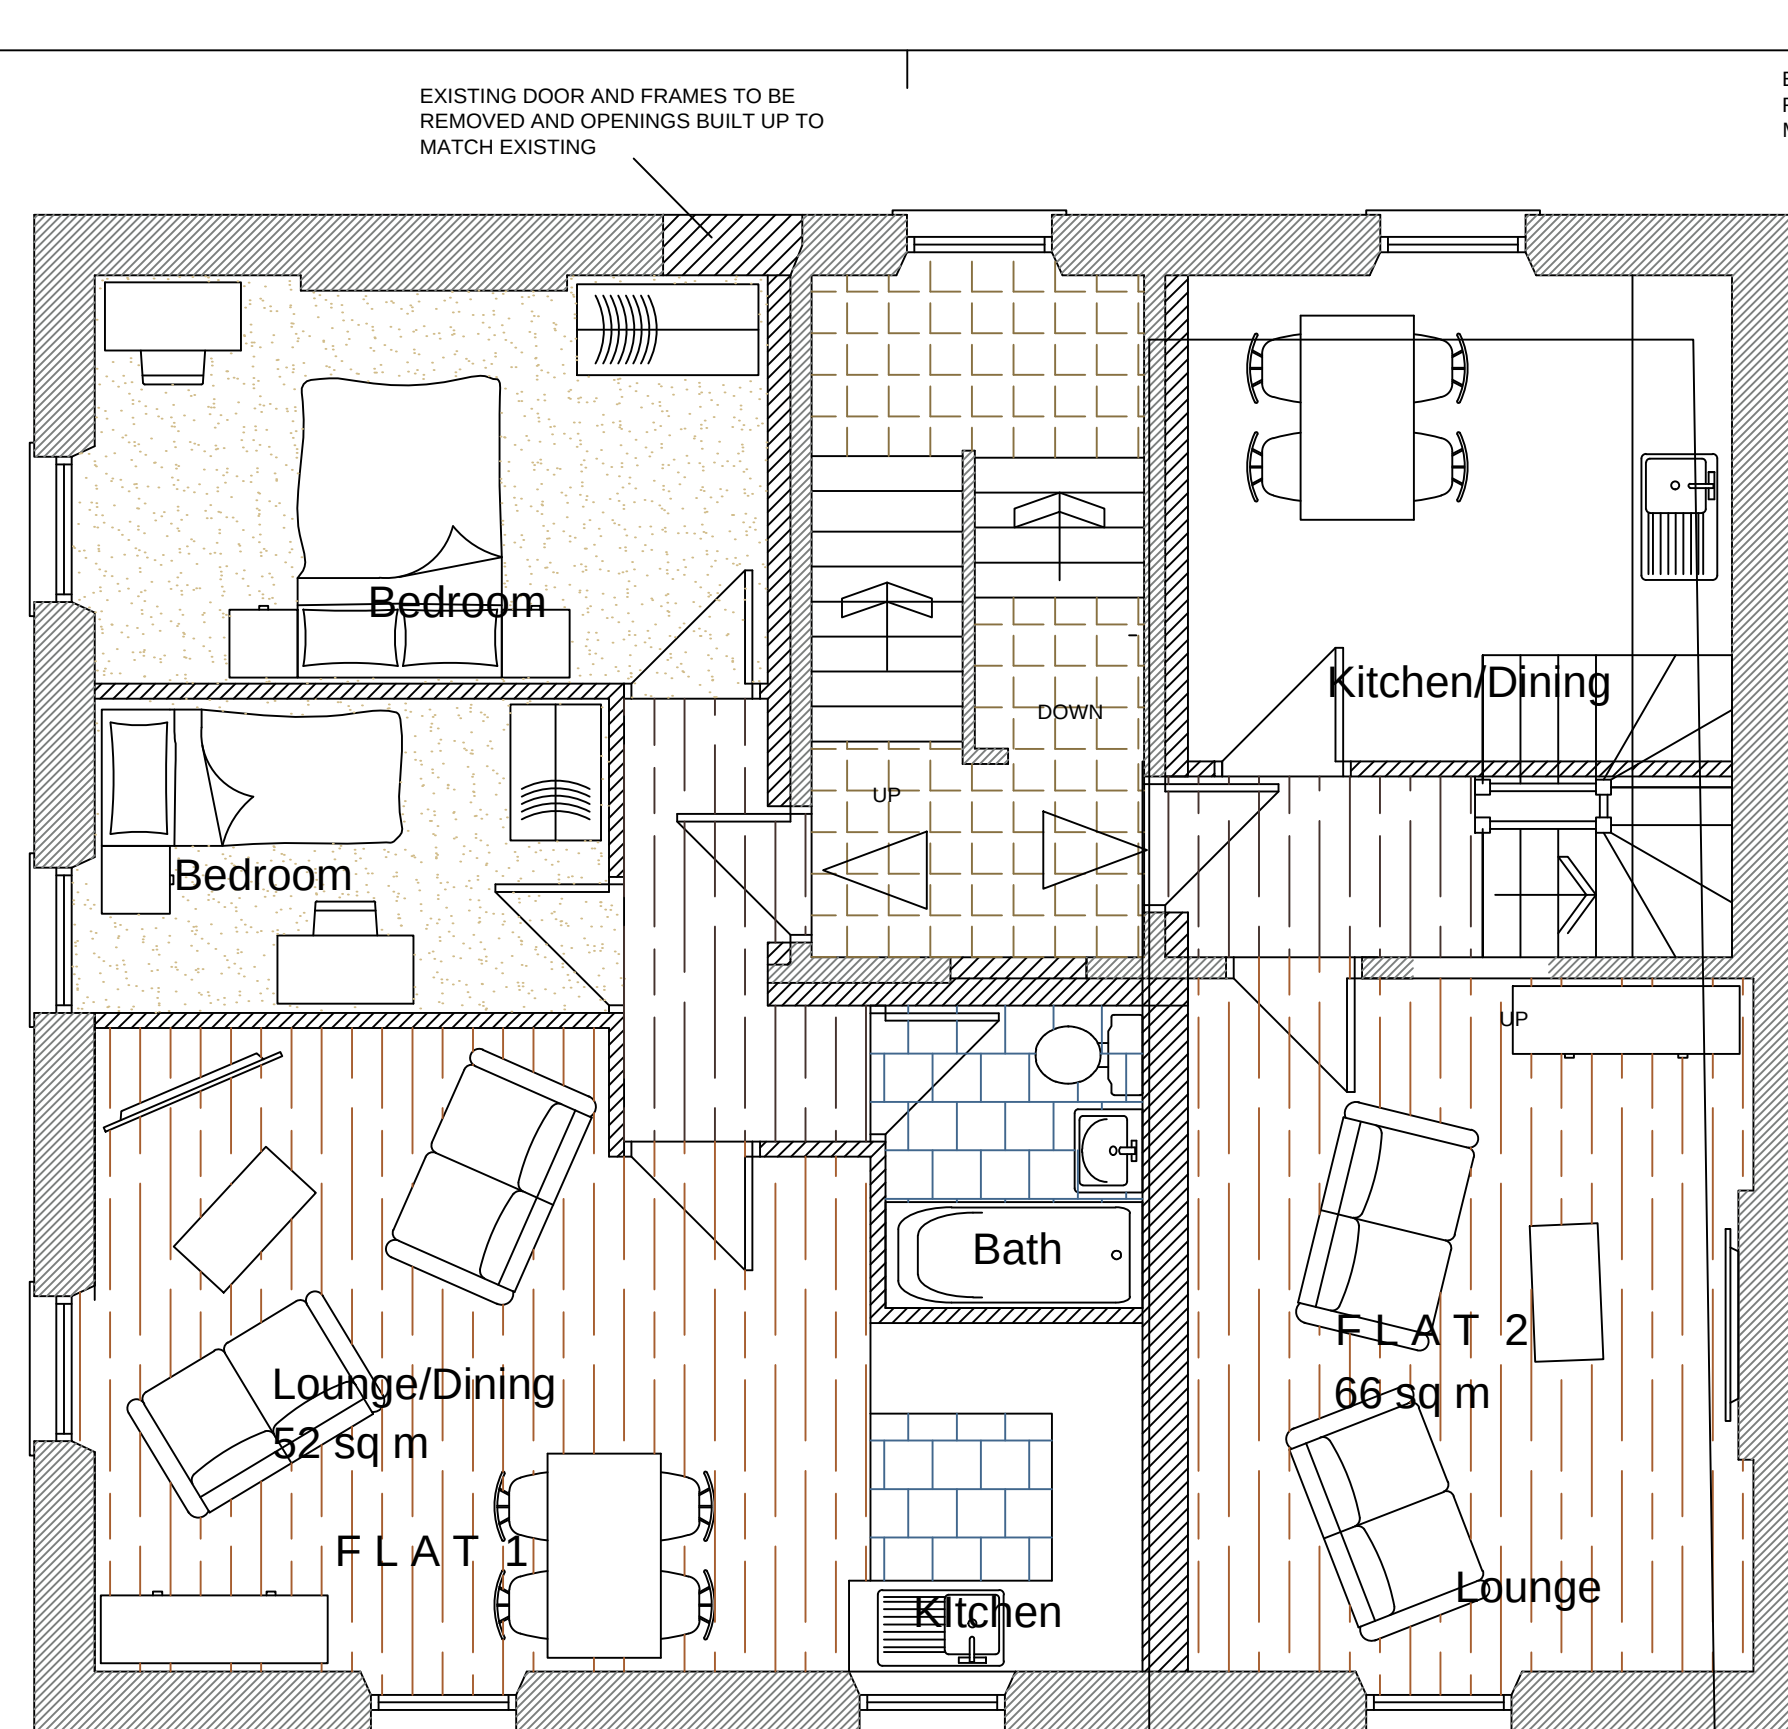


FIRST FLOOR PLAN
AS PROPOSED

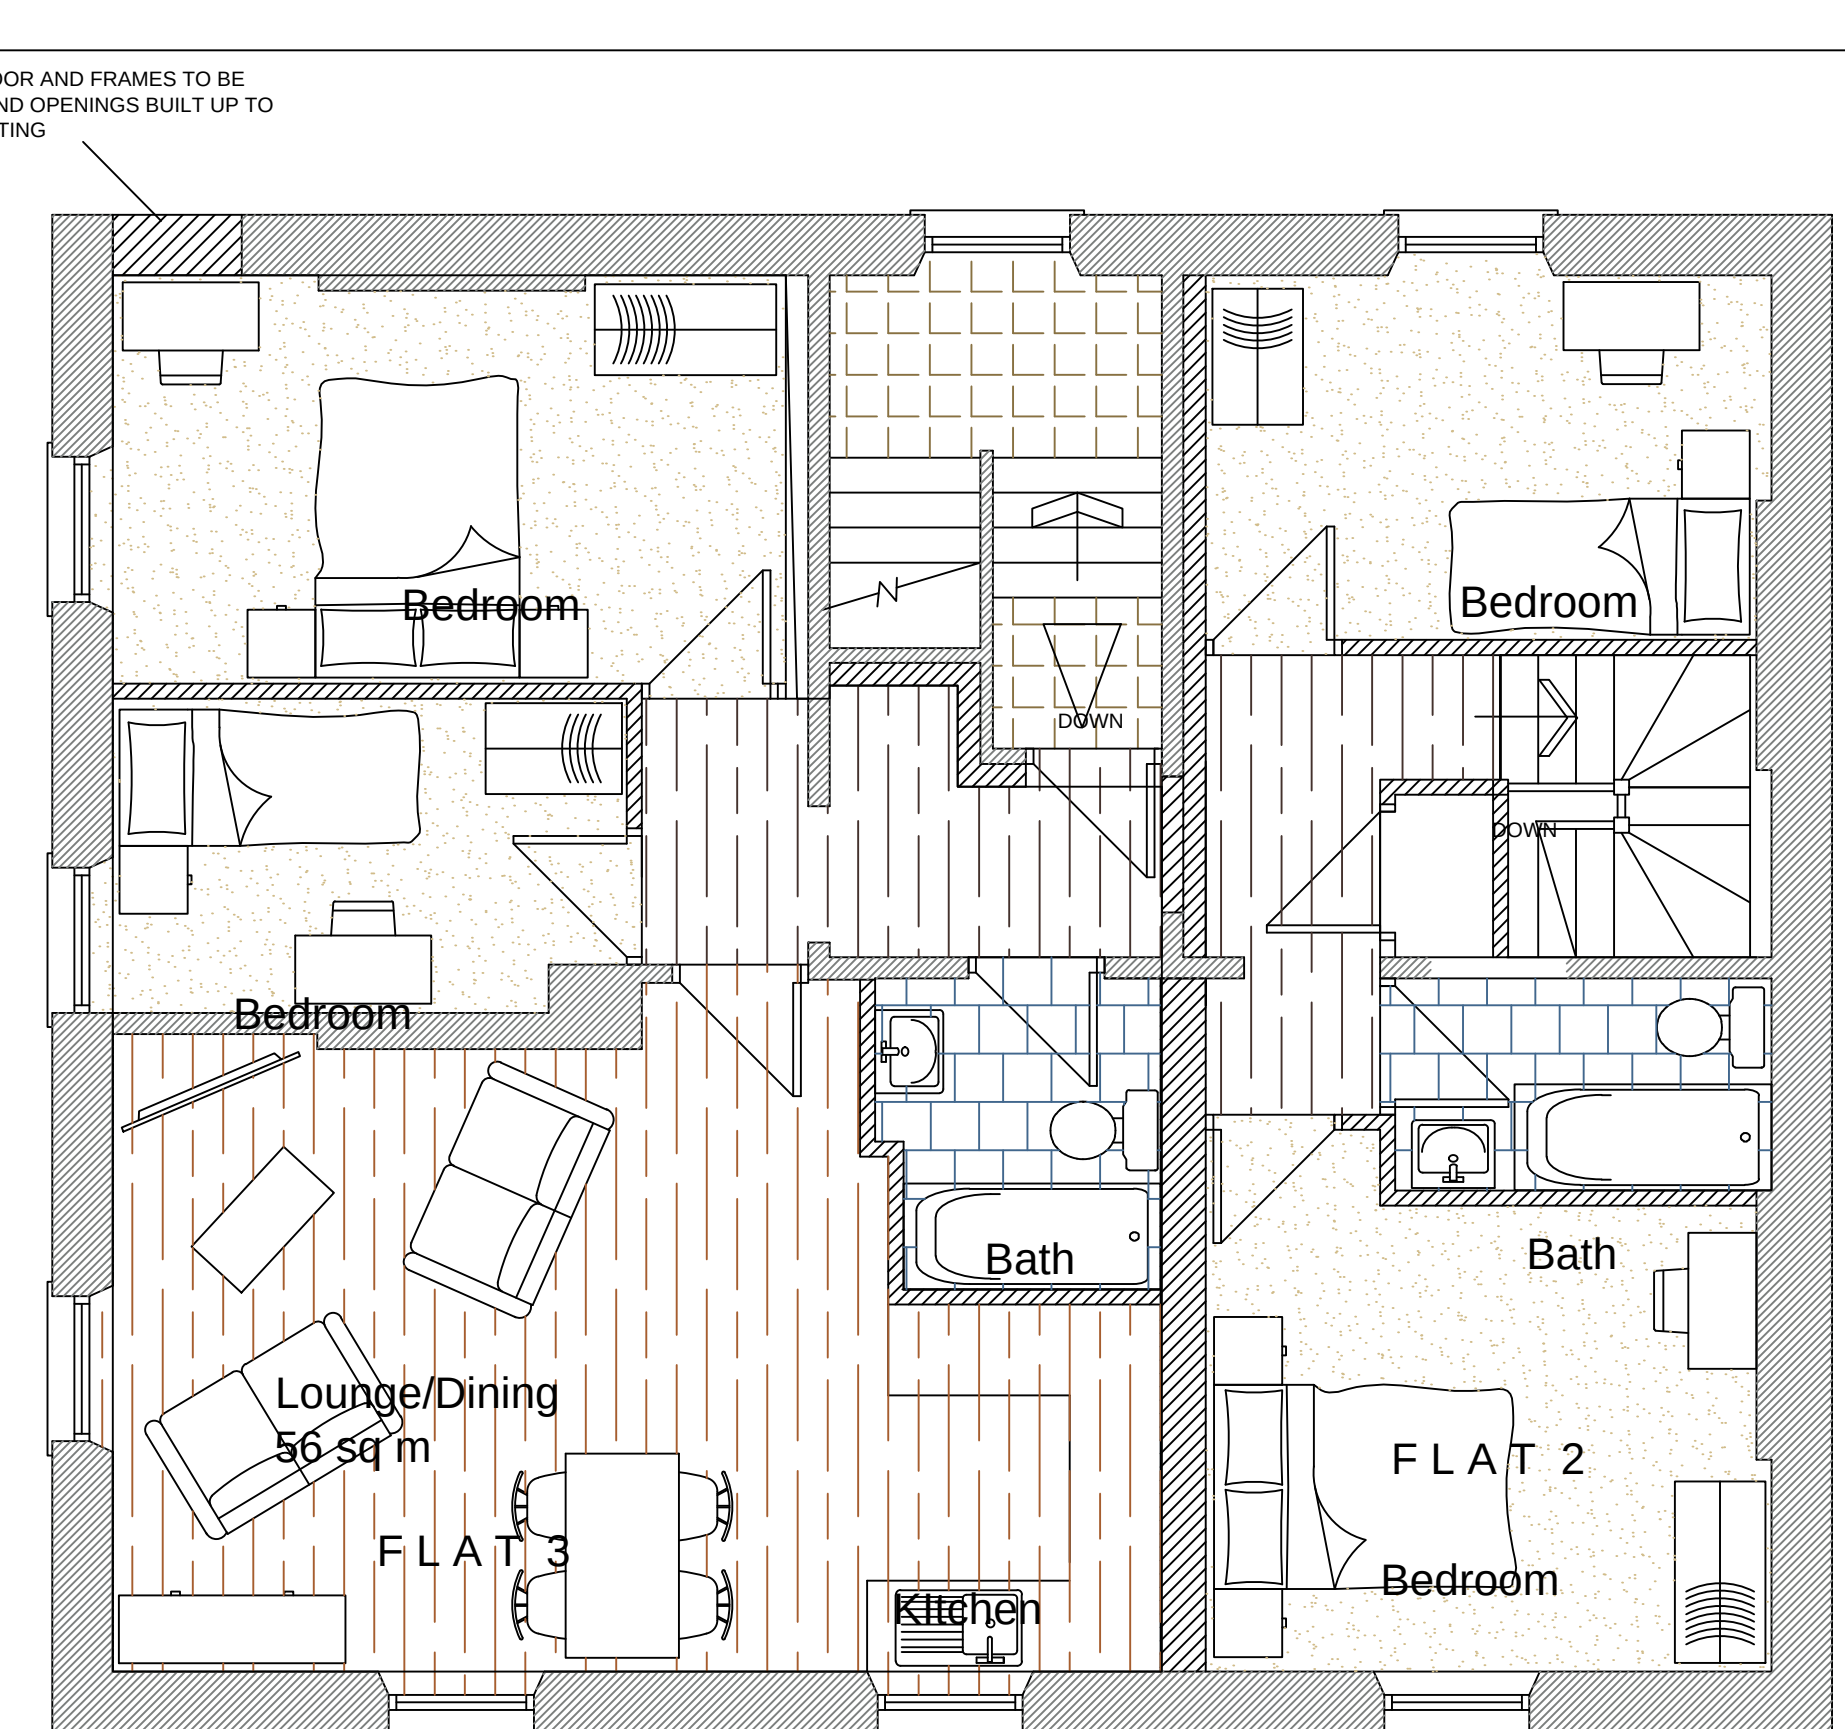

SECOND FLOOR PLAN
AS PROPOSED

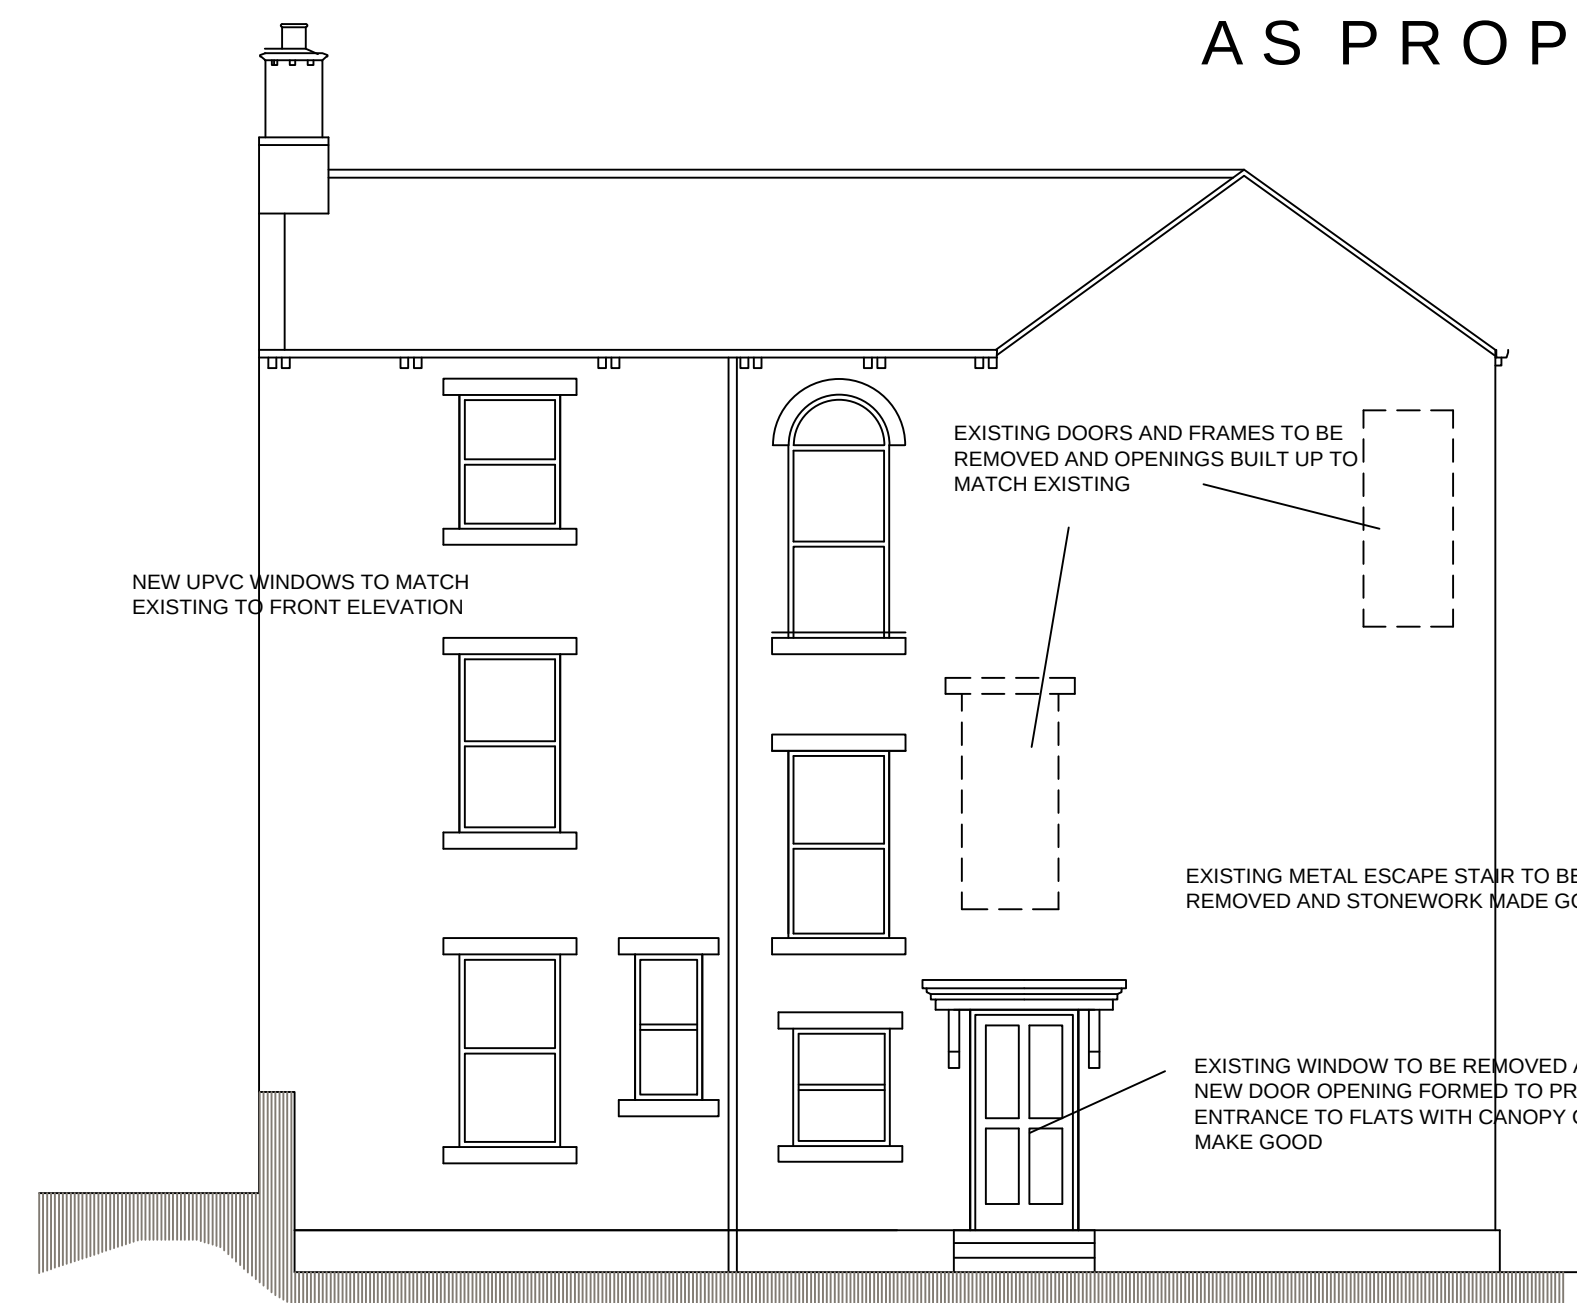

REAR ELEVATION
AS PROPOSED

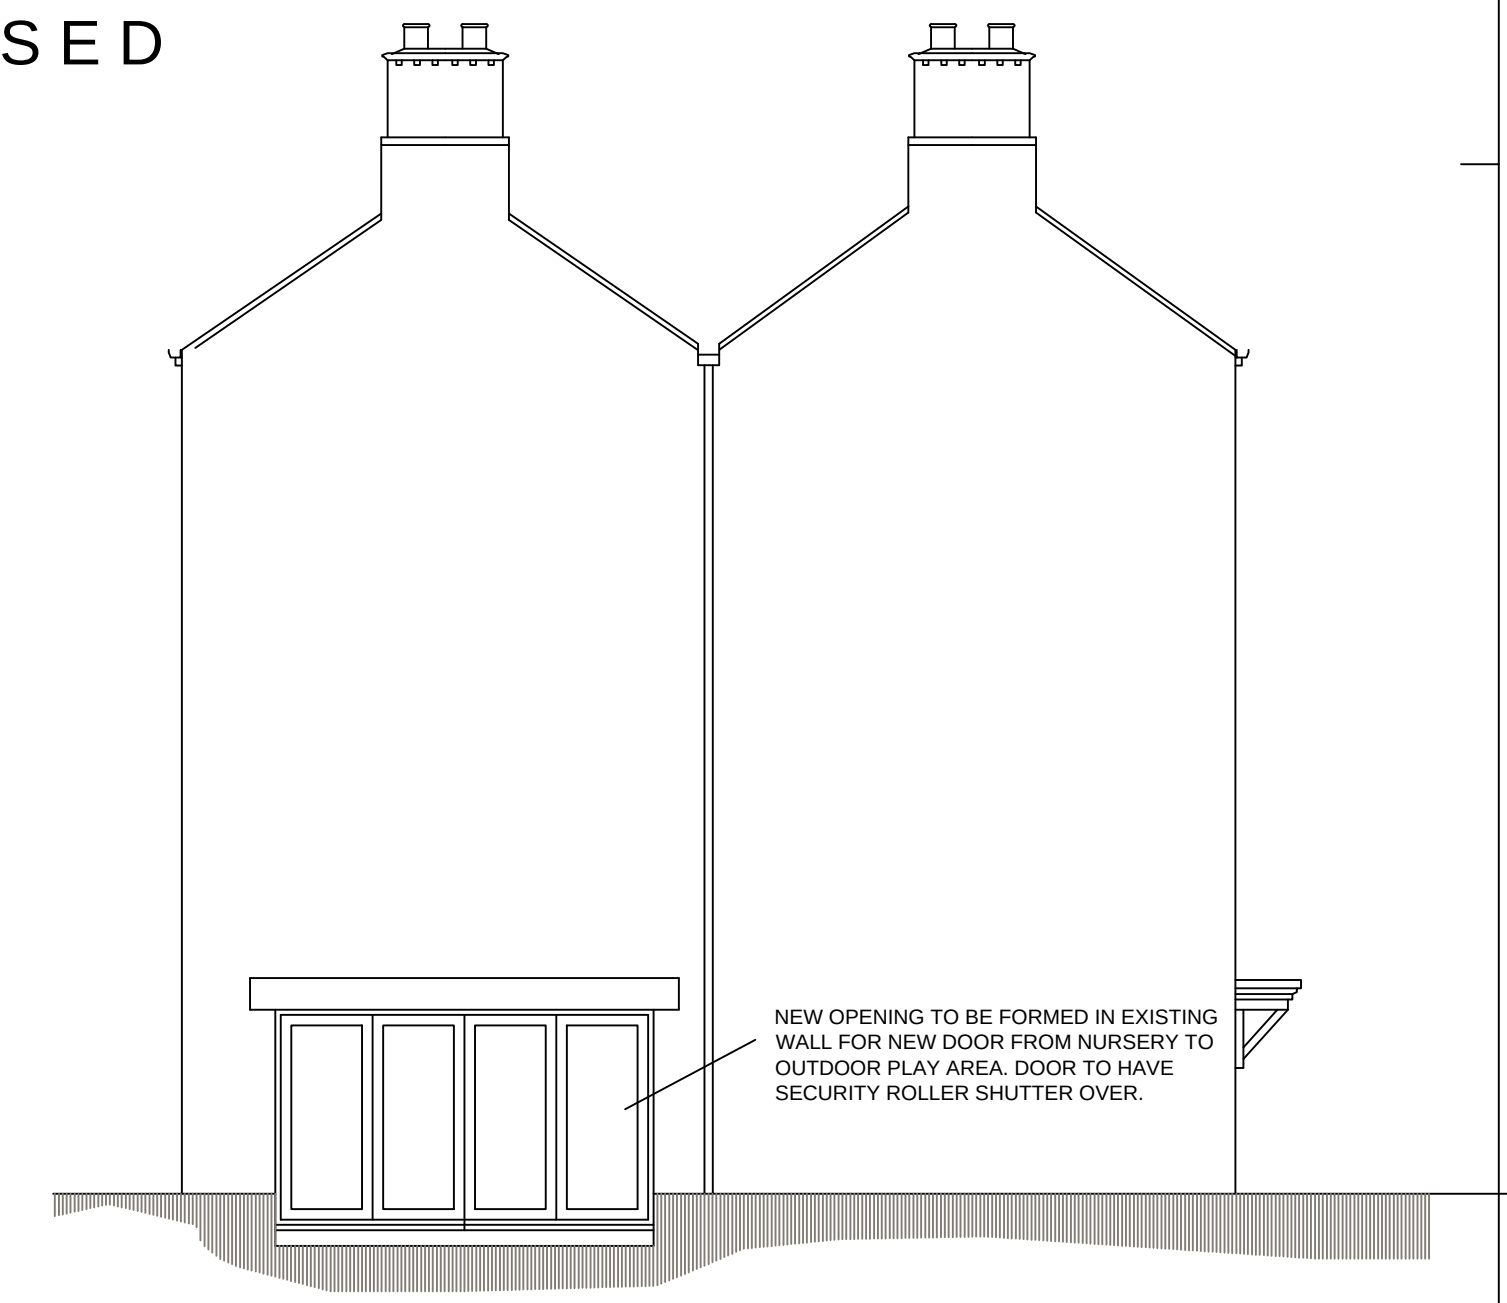

SIDE ELEVATION
AS PROPOSED

		White Agus PARTNERSHIP		8 MORSTON BUSINESS PARK, WHALEY ROAD, BARUGH GREEN, BARNLEY. S75 1HQ		Phone: 01226 208482 Fax: 01226 283030 Email: info@whiteaguspартnership.co.uk Web: www.whiteaguspартnership.co.uk	
ARCHITECTURAL SERVICES AND SURVEYORS							
Project. PROPOSED CHANGE OF USE TO NURSERY & FLATS AT BRITANNIA P.H SHEFFIELD ROAD, PENISTONE				Client. MR MARK WETTON			
Drawing Title. PLANS SCHEME 2				Date. NOV 2014		Scale. 1:50 & 1:100 @ A1	
				Ref. 14-090		Dwg. No. 03	
						Rev. C	
Date	Suffix	Description		Date	Suffix	Description	
12-01-15	A	PARKING REVISED					
25-06-15	B	PARKING REVISED					
12-09-15	C	UPDATED FOR PLANNING APPLICATION					