


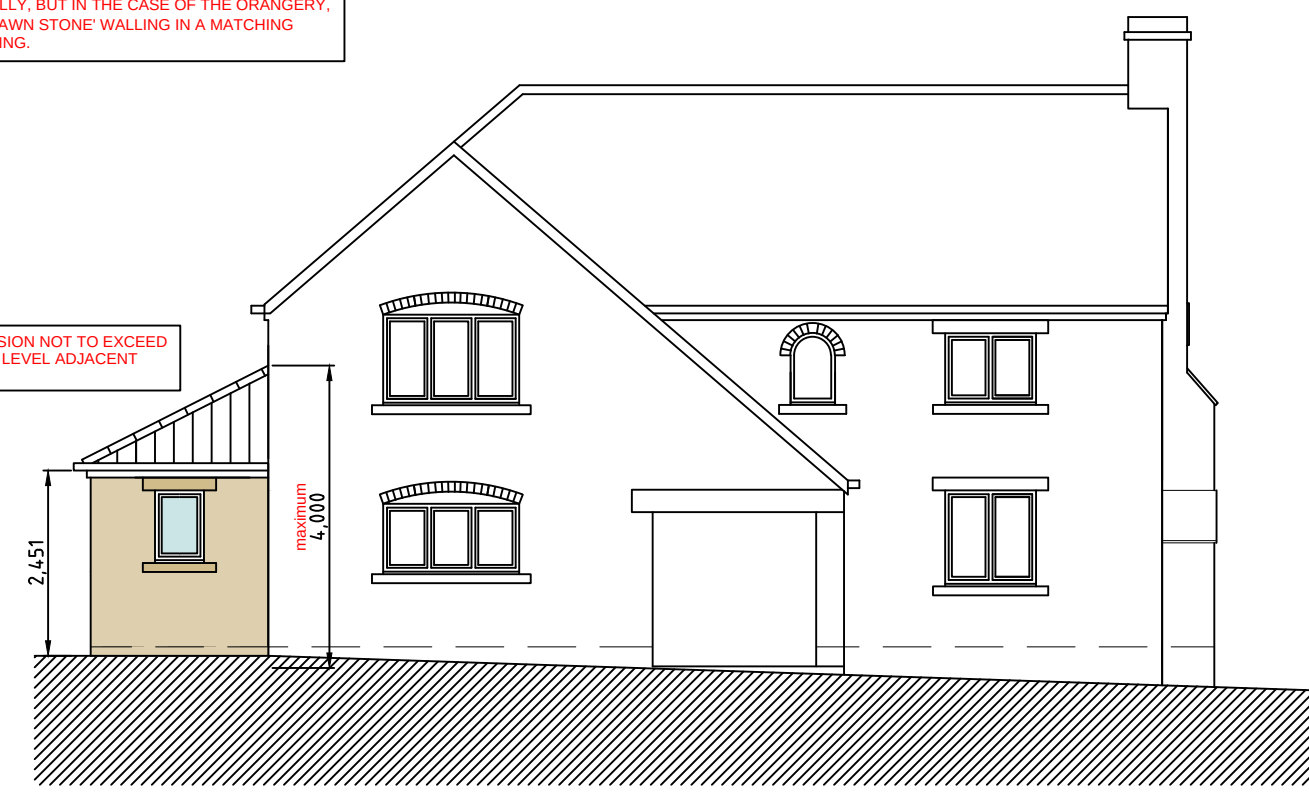


proposed northeast elevation at 1:100



proposed northwest elevation at 1:100




proposed southwest elevation at 1:100

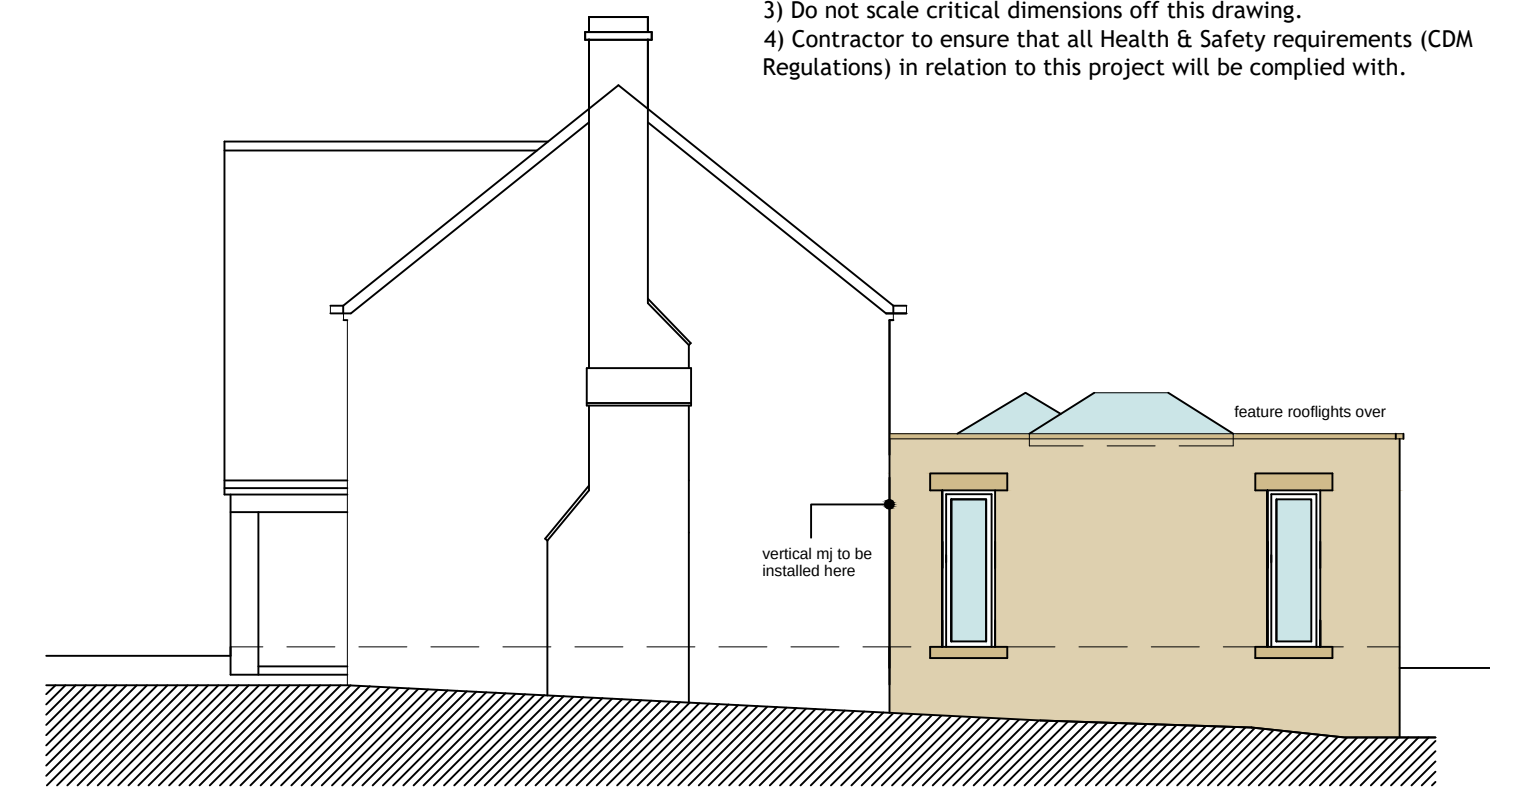


proposed southeast elevation at 1:100


- 1) This drawing and the design and details depicted thereon are the copyright of Peter Dimberline Chartered Architect.
- 2) All dimensions on this drawing are to be checked by the Contractor and any discrepancies are to be reported to the Architect.
- 3) Do not scale critical dimensions off this drawing.
- 4) Contractor to ensure that all Health & Safety requirements (CDM Regulations) in relation to this project will be complied with.

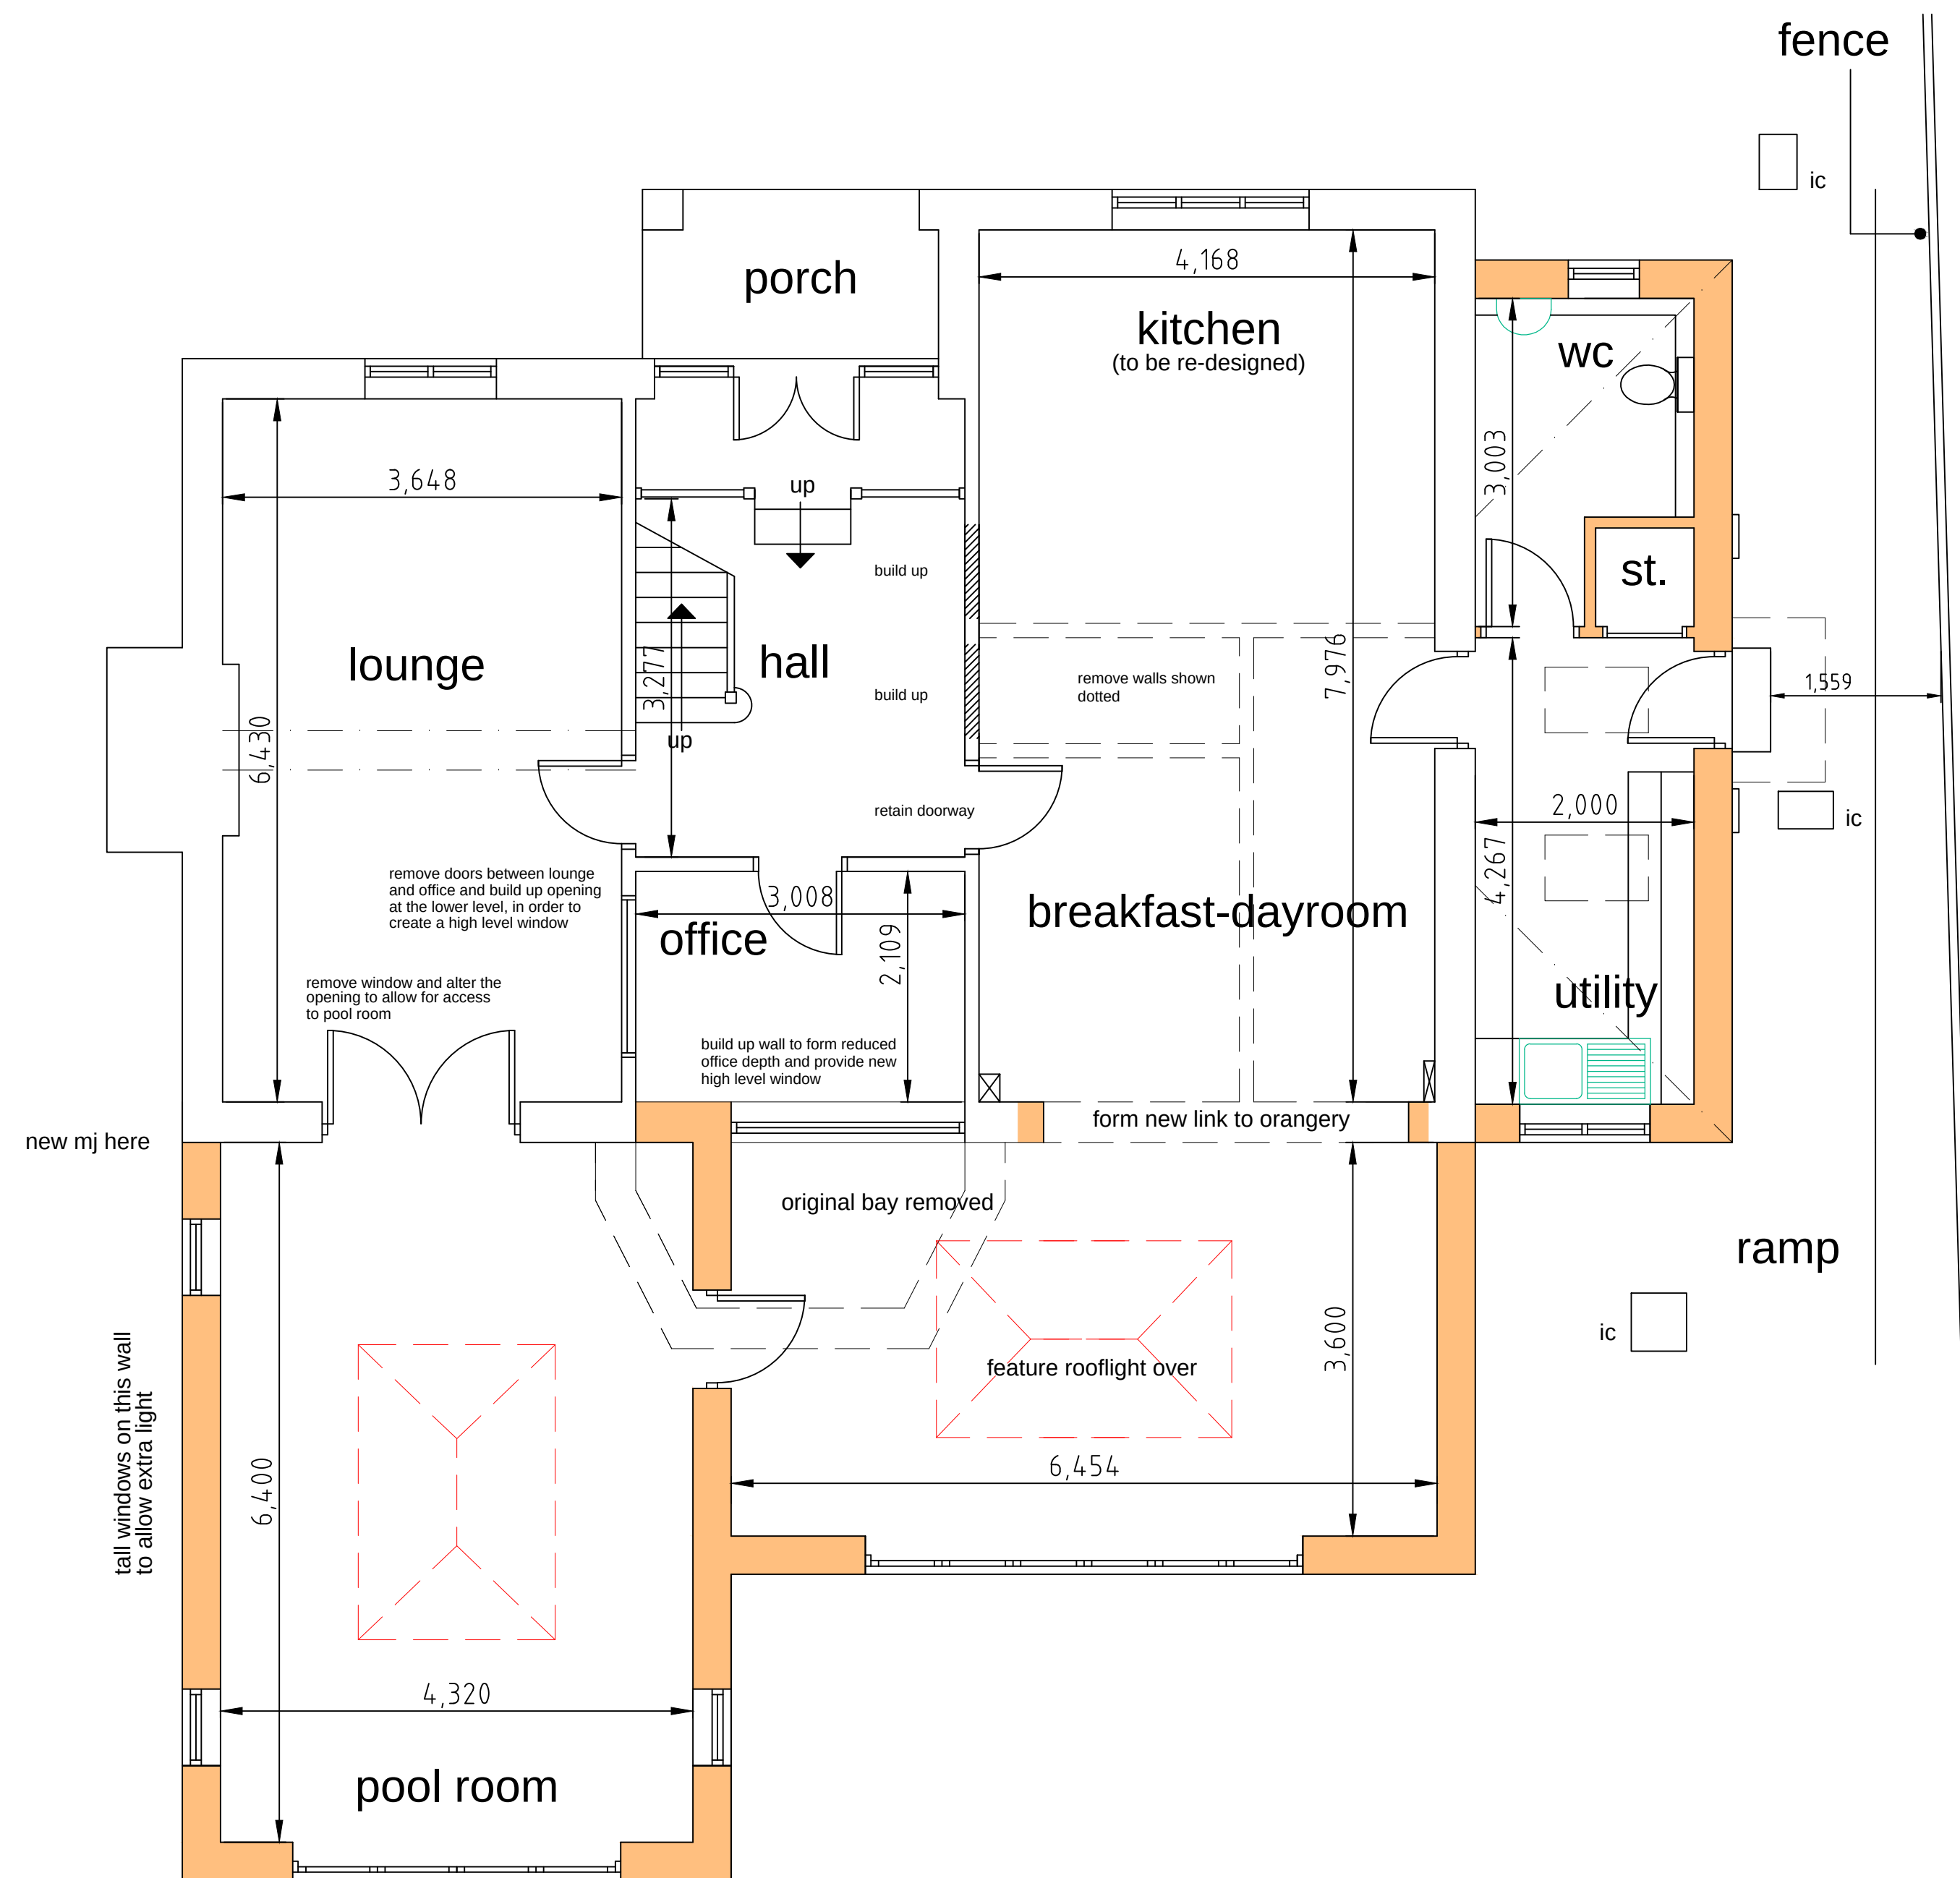

proposed ground floor layout at 1:50

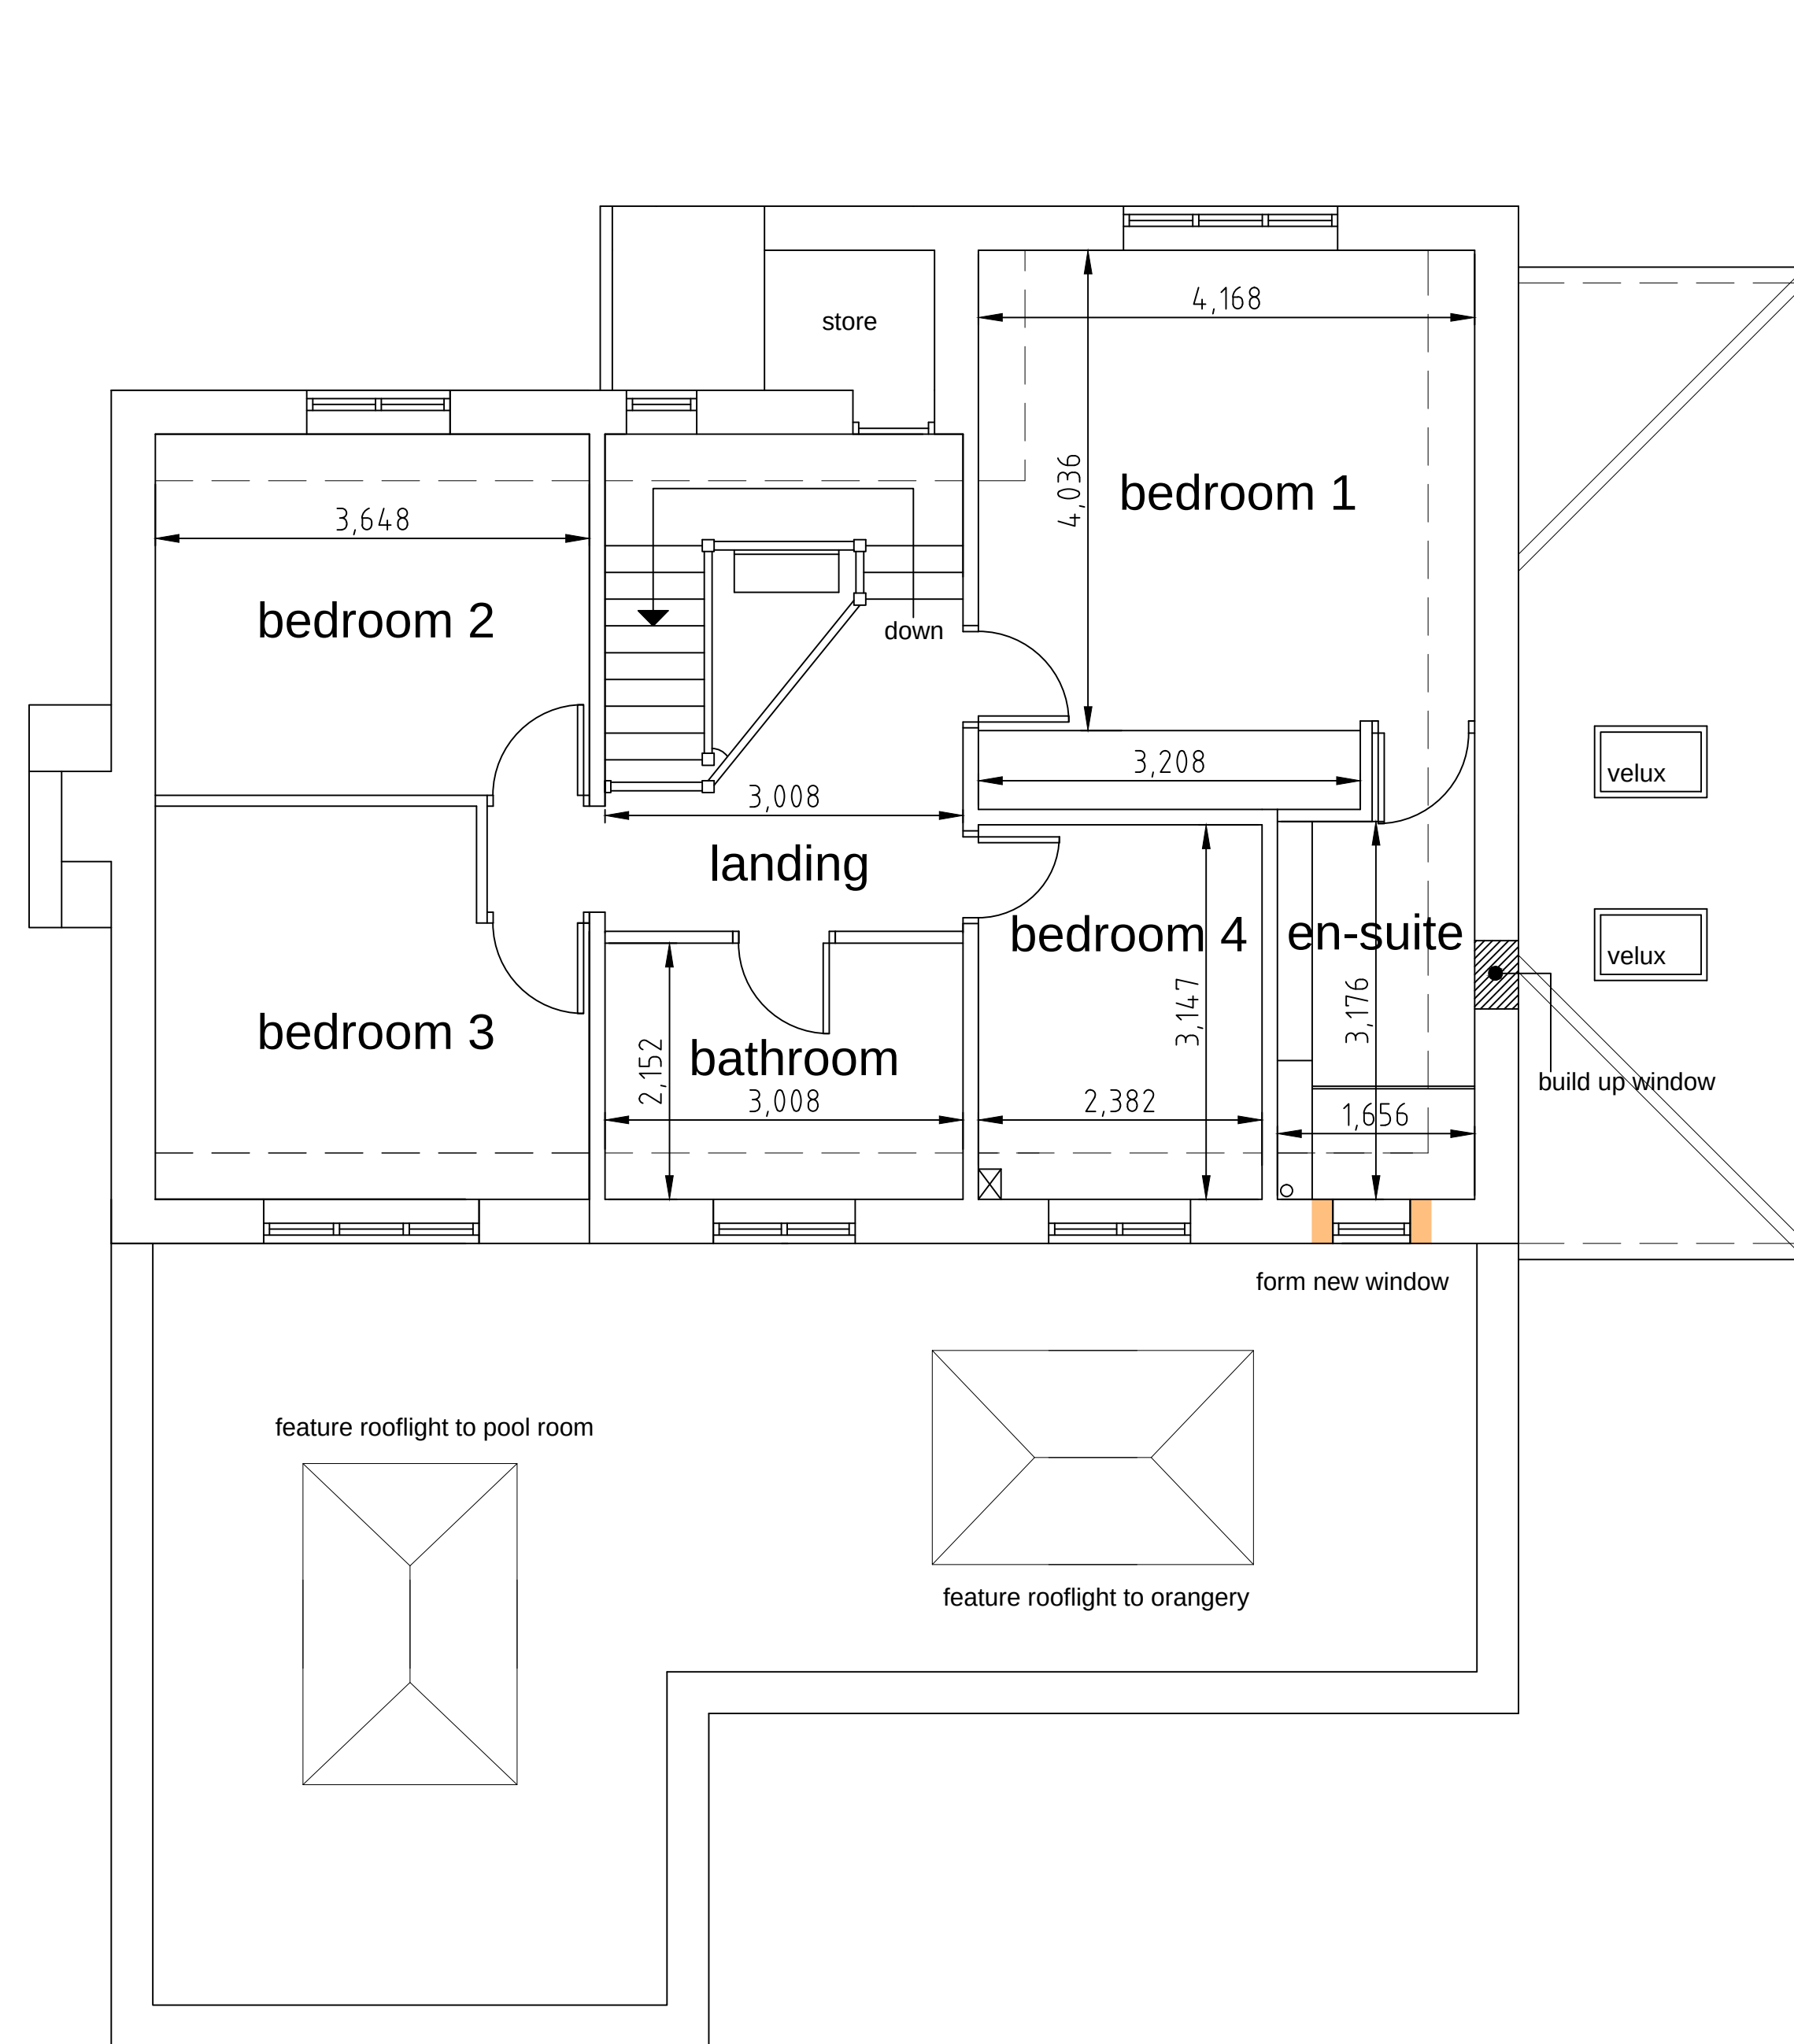

proposed first floor layout at 1:50

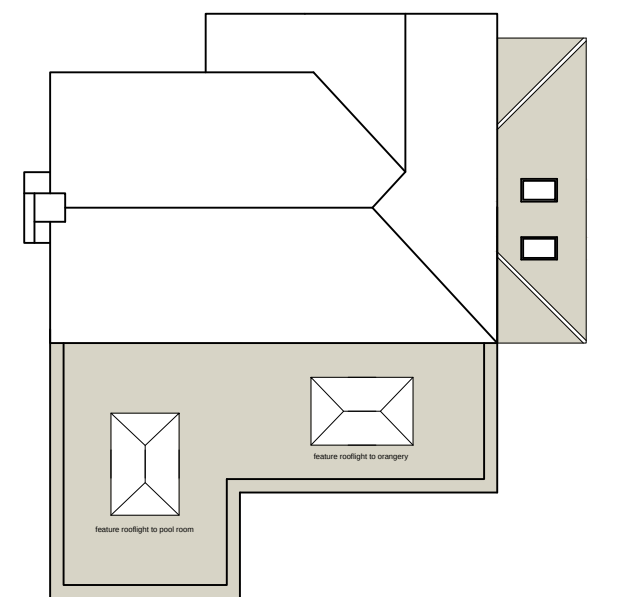

proposed roof plan at 1:200

- Rev. B Two storey rear extension omitted and revised to single storey + minor elevational changes.
- Rev. A Side extension reduced in height to a maximum of 4 m. External materials amended. Certain windows denoted as obscure glazed.

REVISIONS

PETER DIMBERLINE Dip Arch, RIBA
CHARTERED ARCHITECT

2 TIPSEY COURT, STAINCROSS
BARNSELEY, S75 6FZ

tel/fax (01226) 390947
email: pdimberline@tiscali.co.uk

CLIENT
Mr and Mrs Ibbotson

PROJECT
Proposed extensions and alterations to existing dwelling

LOCATION
1 Greenside Gardens,
Hoylandswaine, Barnsley S36 7LG

DRAWING
Proposed details

SCALES 1:50, 1:100 and 1:200 DATE July '18

DRWG No. 2017/27/02

REV. A, B

DRAWN BY
PD