



Do not scale this drawing.  
Architects are to be notified of any discrepancies.  
Contractors must check all dimensions on site.  
This drawing is subject to copyright laws and is for use on this project only.  
This drawing is to be used solely for the information as titled only.  
For other information refer to the latest revision of any cross referenced drawings.  
To be read in conjunction with relevant design standards/protocols.


This is a colour drawing. In order to ensure any subsequent reproduction is viewed correctly it should be printed in full colour.

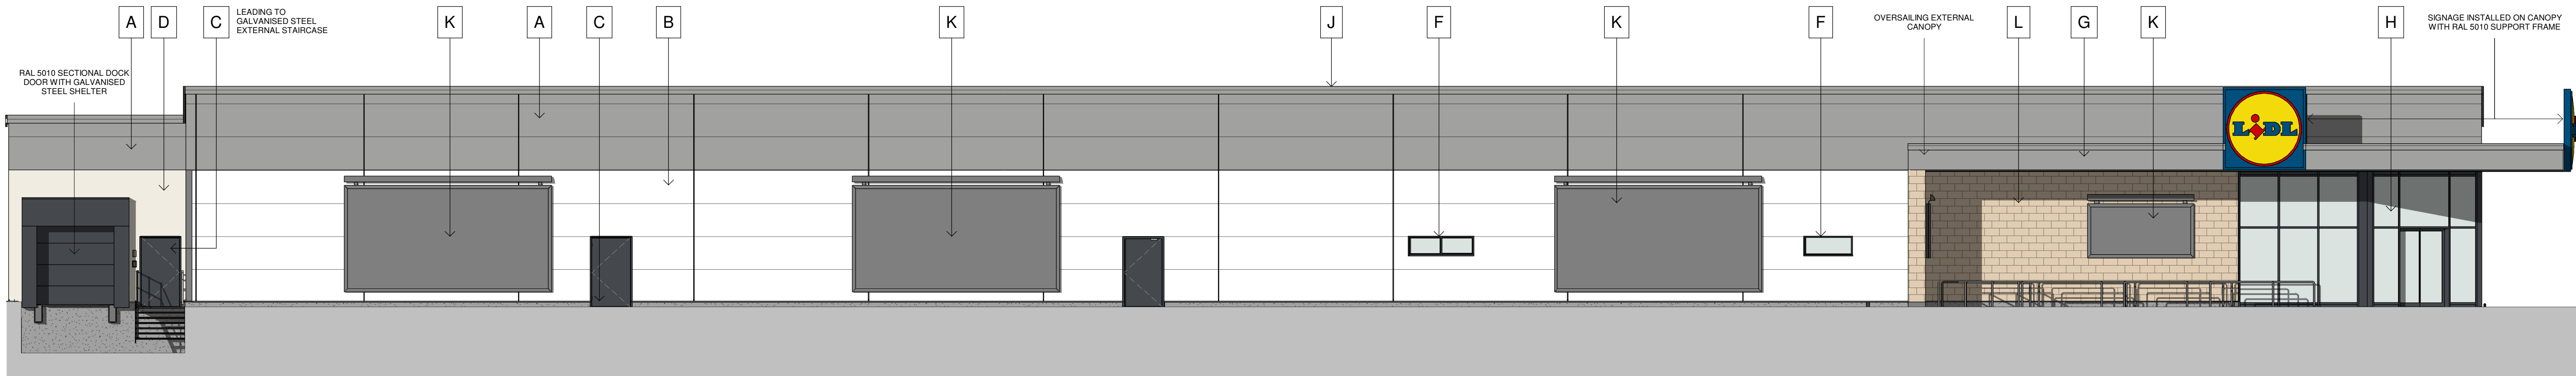


E1 FRONT ELEVATION  
1 : 100

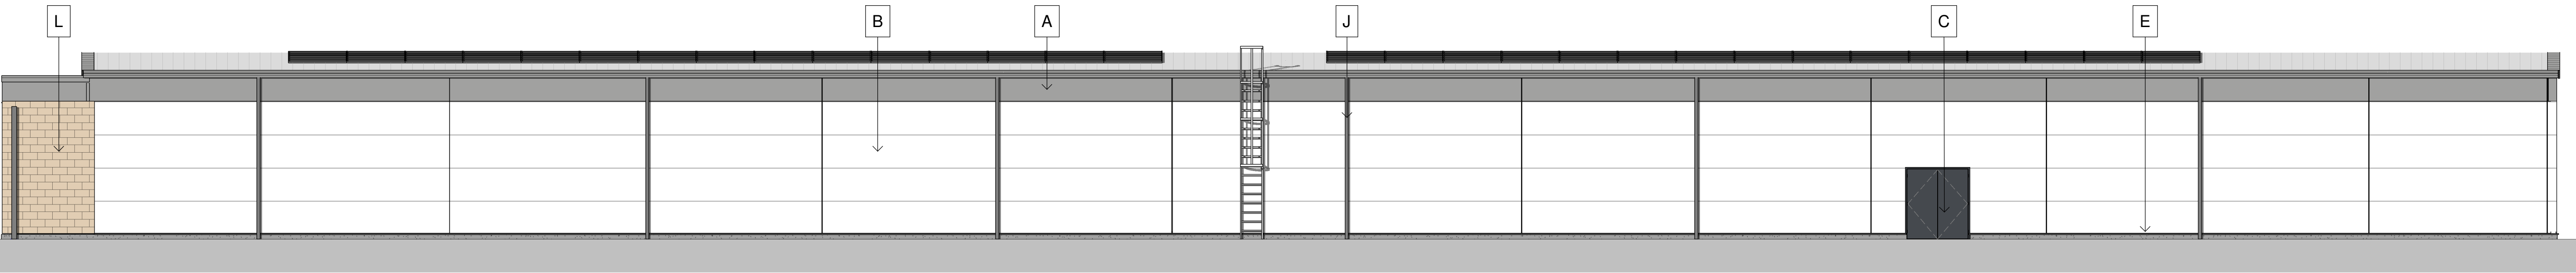

E2 REAR ELEVATION  
1 : 100

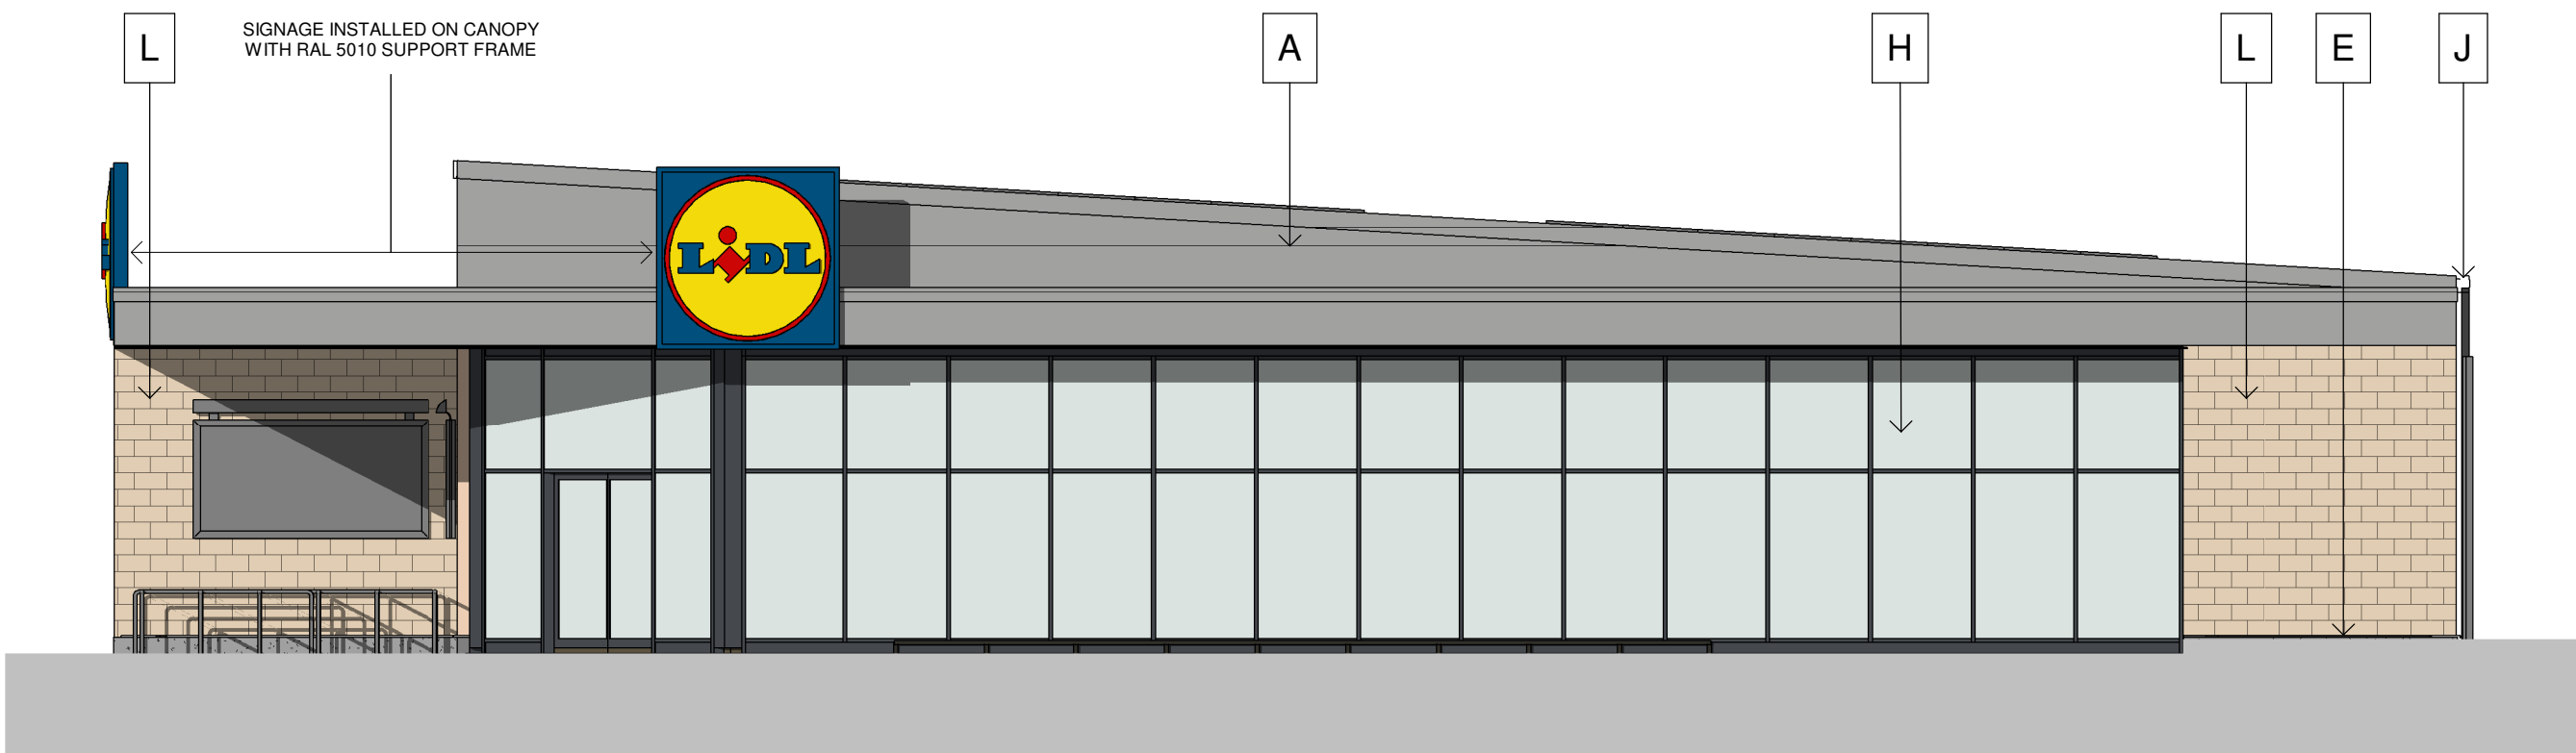

E3 GLAZING ELEVATION  
1 : 100

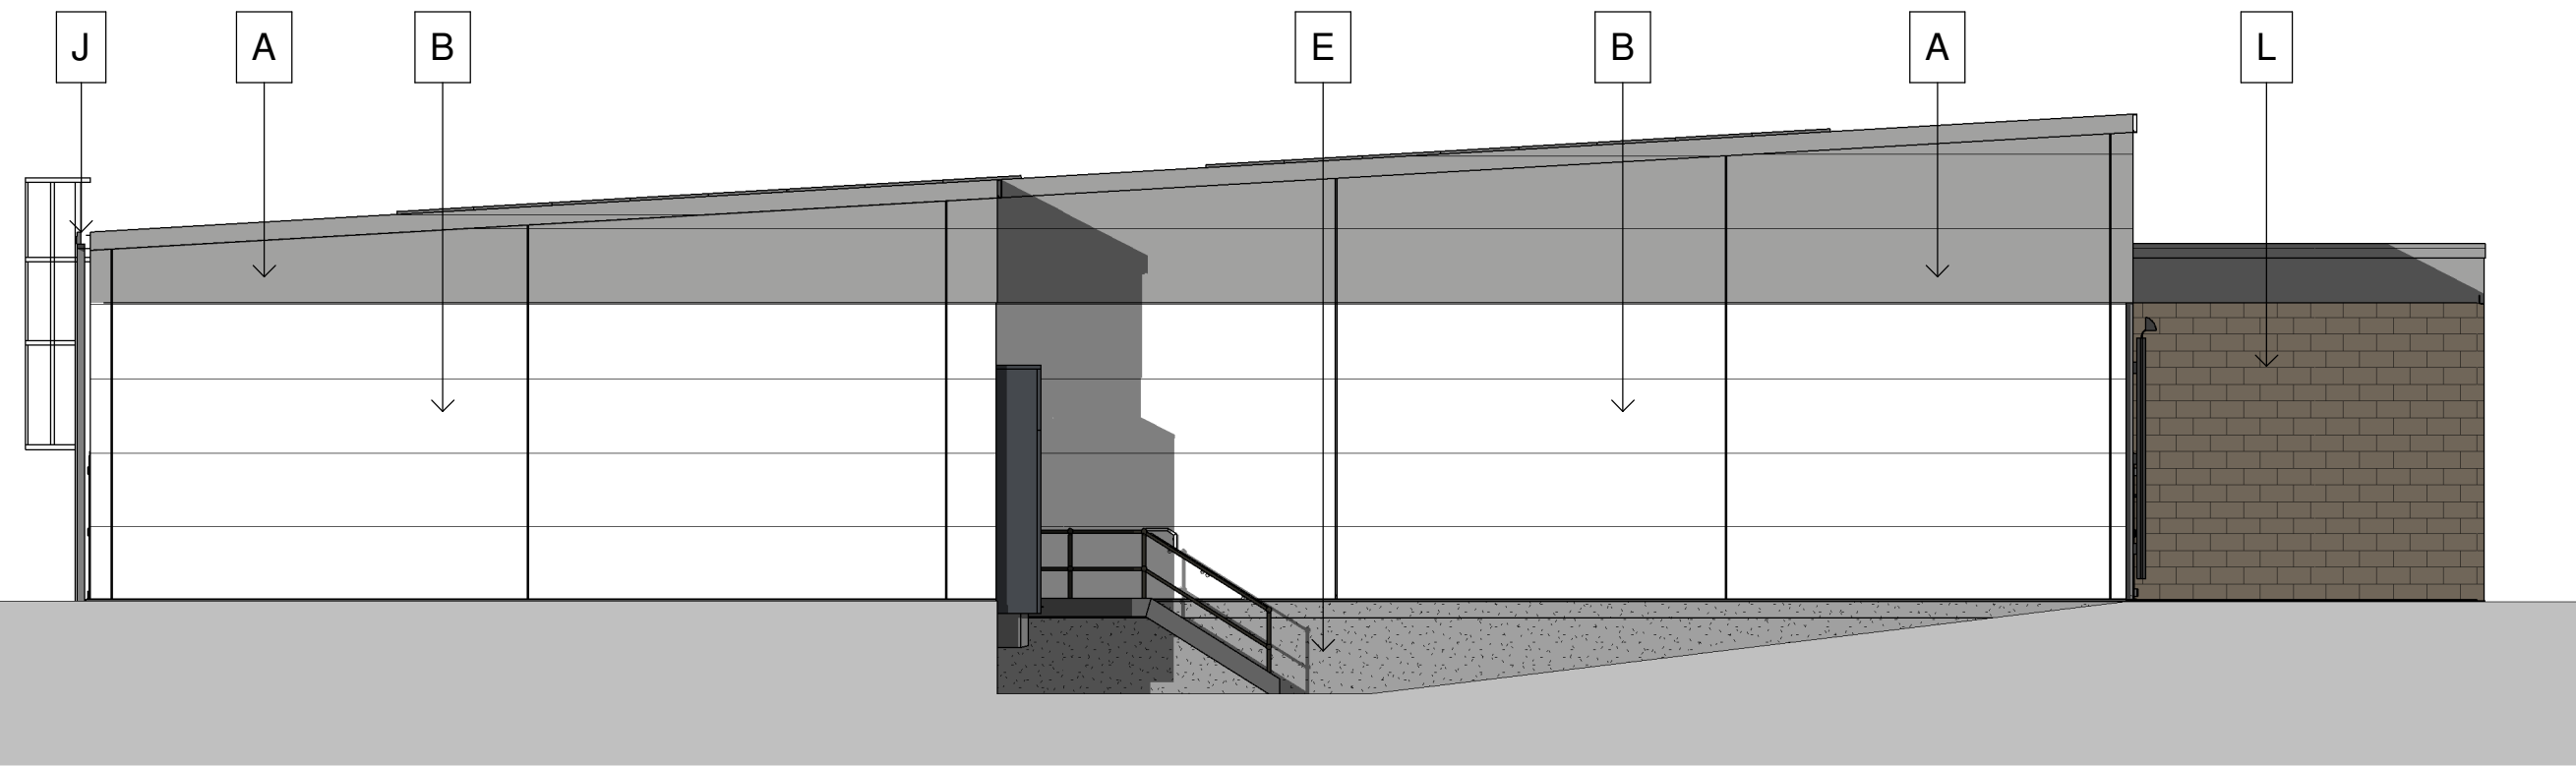


E4 DELIVERY BAY ELEVATION  
1 : 100

#### PROPOSED MATERIALS SCHEDULE

- A INSULATED METAL WALL CLADDING PANELS OR SIMILAR APPROVED. COLOUR GREY RAL 9006
- B INSULATED METAL PANELS - WHITE RAL 9010
- C POWDER COATED STEEL DOOR - RAL 7024 WITH RAL 7024 DRIP FLASHING ABOVE
- D PRECAST CONCRETE SANDWICH PANEL WITH RENDER COLOUR RAL 9010
- E LOW LEVEL RENDER GREY - RAL 9006
- F GLAZING WITH RAL 7024 POWDER COATED FRAMES (30% GLOSS) AND RAL 7024 DRIP FLASHING SURROUNDS.
- G STEEL FLASHINGS & FASCIA, RAL 9006 TO MATCH CLADDING
- H CURTAIN WALLING, DOUBLE GLAZED UNITS WITH RAL 7024 (30% GLOSS) FRAMES
- J METAL EAVES GUTTER & RWP TO MATCH CLADDING COLOUR - GREY RAL 9003
- K POWDER COATED ALUMINIUM BILLBOARD FRAME RAL 9006
- L MASONARY WALL WITH STONE FINISH

NOTE: ALL PROPOSED MATERIALS, FINISHES & COLOURS ARE SUBJECT TO APPROVAL BY THE LOCAL AUTHORITY

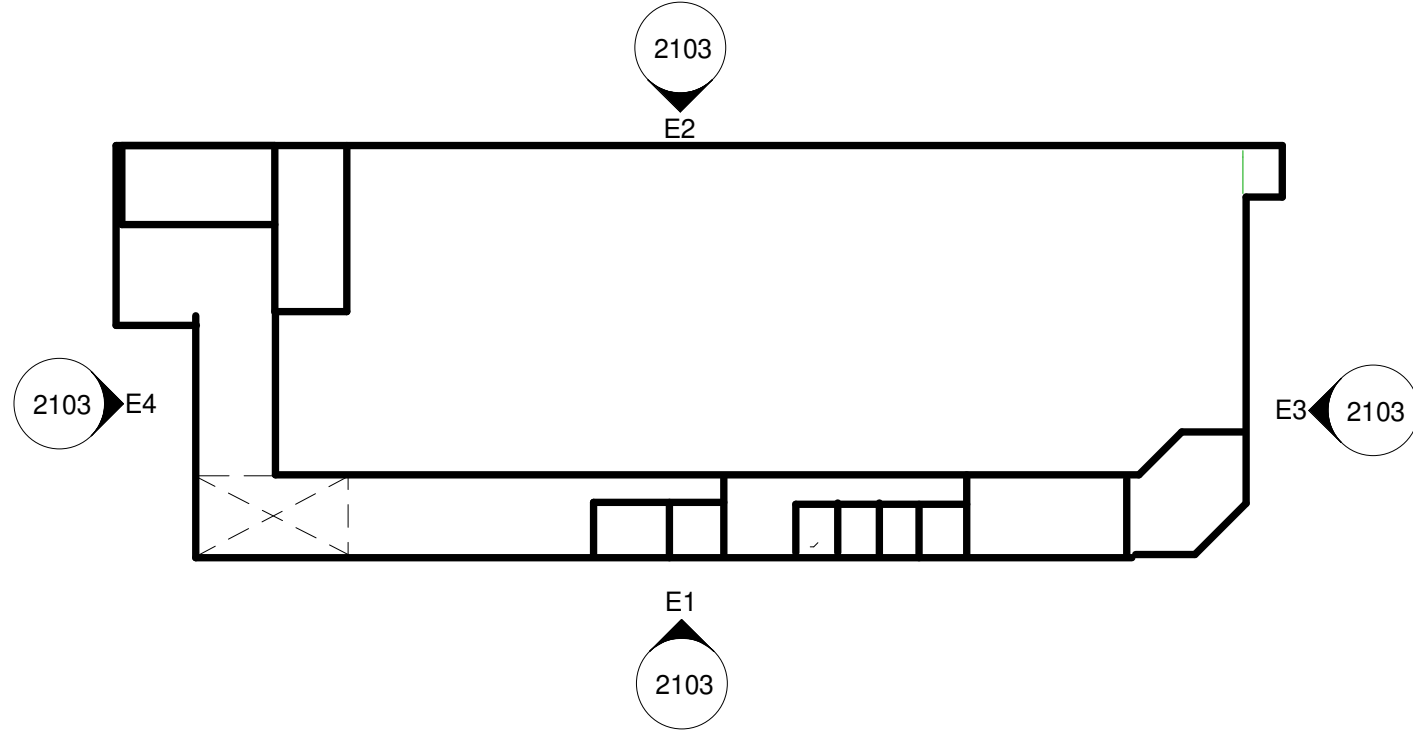

KEY PLAN  
1 : 500

|     |                |          |    |     |
|-----|----------------|----------|----|-----|
| C2  | PLANNING ISSUE | 31.01.23 | MN | JM  |
| C1  | PLANNING ISSUE | 04.02.22 | DM | PW  |
| Rev | Description    | Date     | Dm | Ckd |

Status  
PLANNING

**SMR**  
SMALLEY MARSEY RISPIN  
**ARCHITECTS**  
Floor 2 The Exchange Station Parade Harrogate HG1 1TS  
01423 707 757 admin@smrarchitects.co.uk

Project  
HOYLAND, CROSS KEYS LANE



Drawing Title

PROPOSED ELEVATIONS

| Proj Ref     | Origin | Zone         | Level | Type | Role | Num  | Status | Rev |
|--------------|--------|--------------|-------|------|------|------|--------|-----|
| --7579       | SMR    | 00           | ZZ    | DR   | A    | 2103 | A3     | C2  |
| SMR Job Ref  | Sheet  | Scale        | Drawn |      |      |      |        |     |
| 7579-00-2103 | A1     | As indicated | MN    |      |      |      |        |     |