


SCALE BAR




PROPOSED REAR ELEVATION

FACING REAR GARDEN

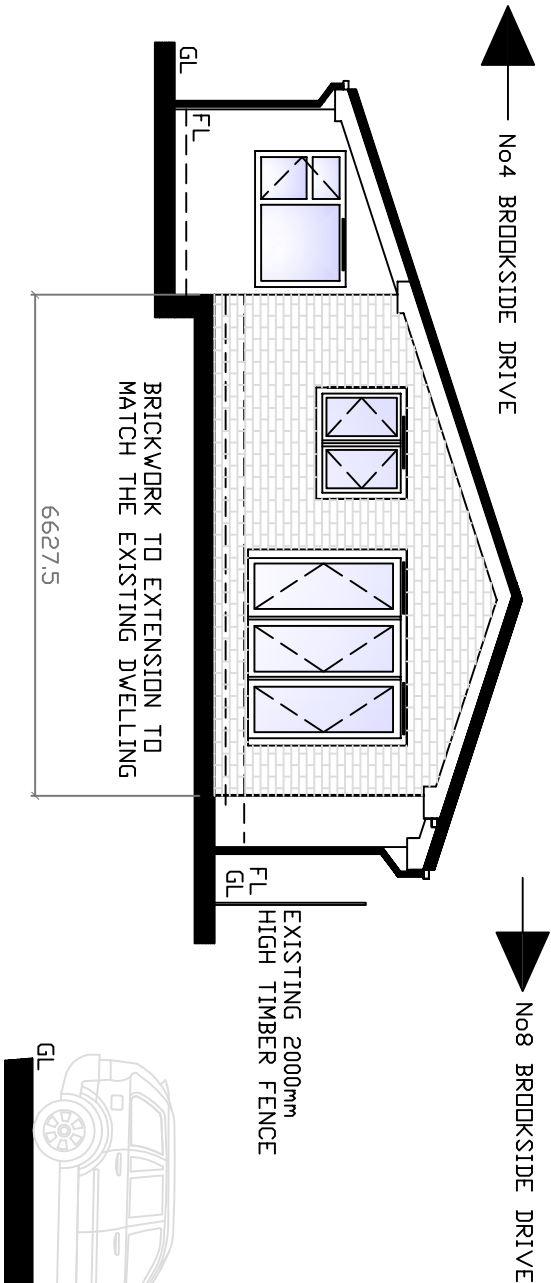

PROPOSED SIDE ELEVATION


FACING No 4

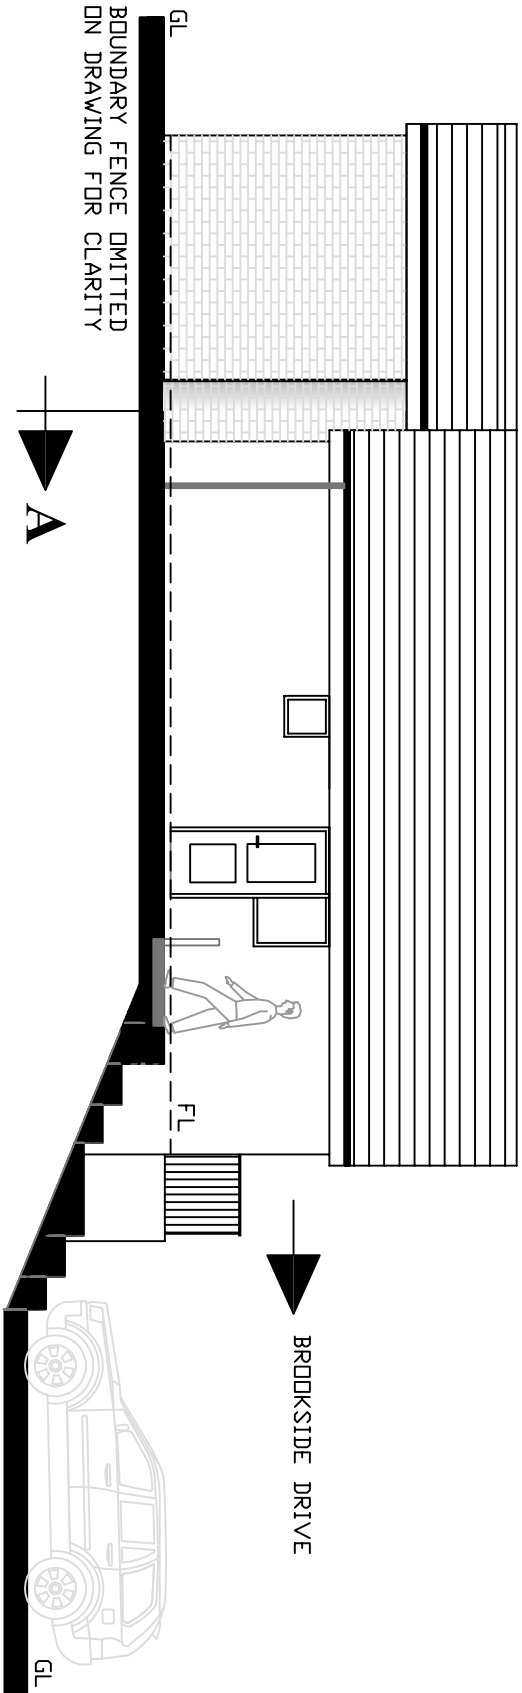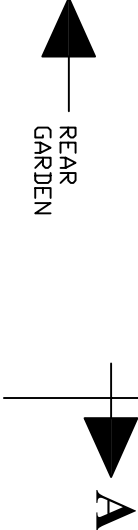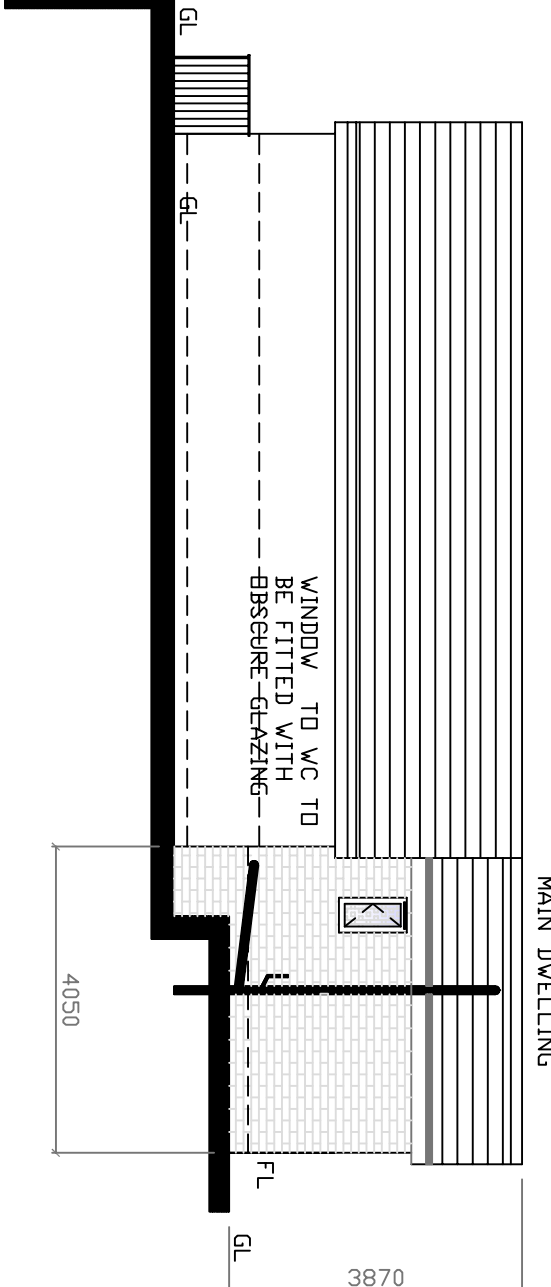

PROPOSED SIDE ELEVATION

FACING No 8

VIEW ON 'A-A'

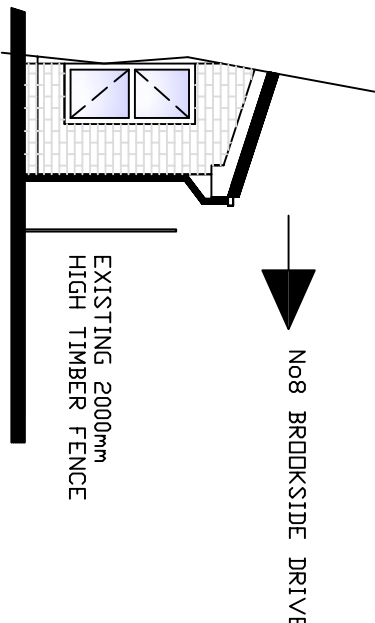

CLIENT	TITLE	DRAWN	SCALE	REV
6 BROOKSIDE DRIVE BARNESLEY S70 3EF	DRAWING SHOWING PROPOSED ELEVATIONS	AD	1:100 @ A3	
			DATE	DRG No
			15/01/2024	006