




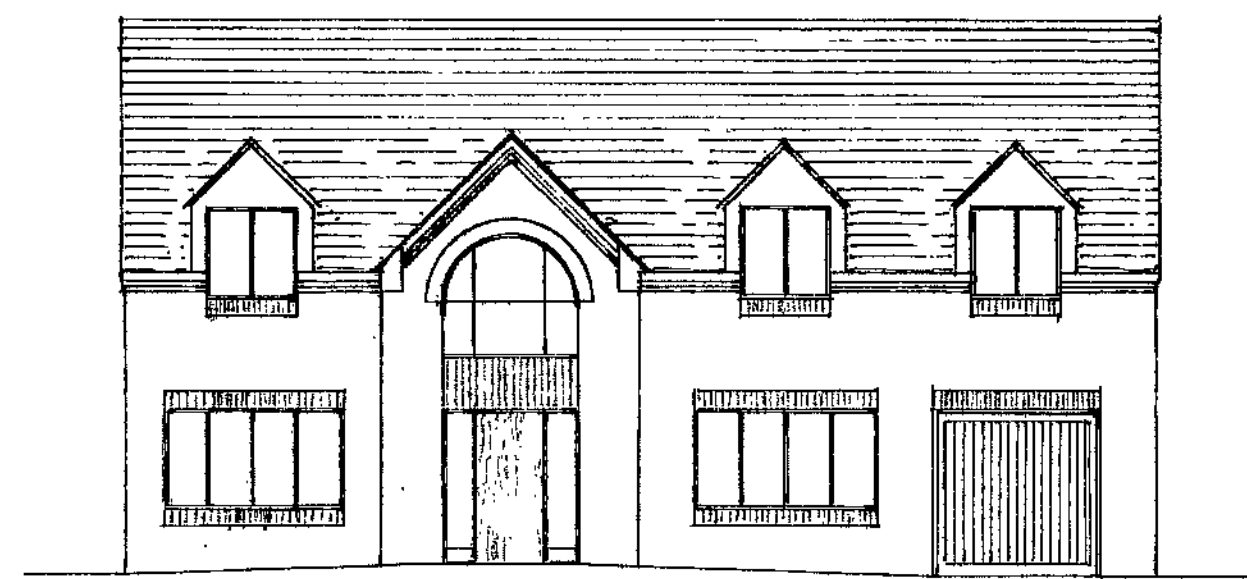


front elevation

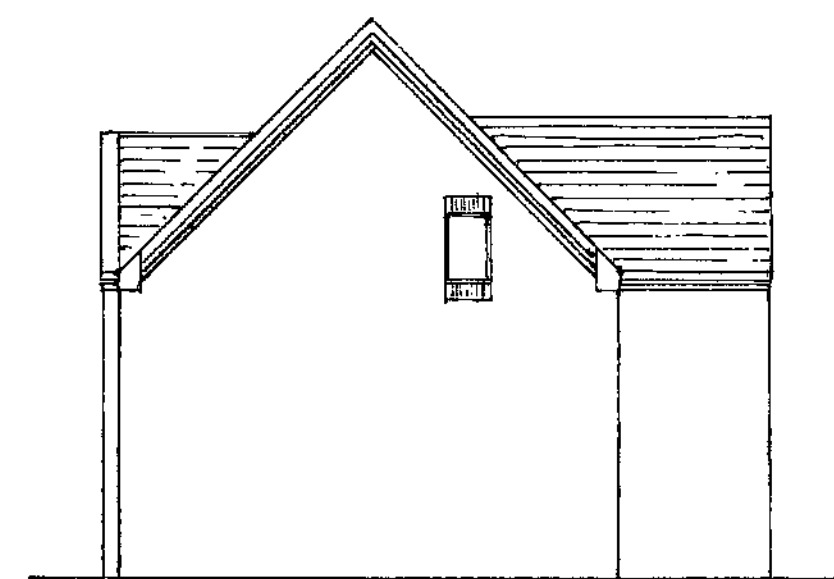


side elevation

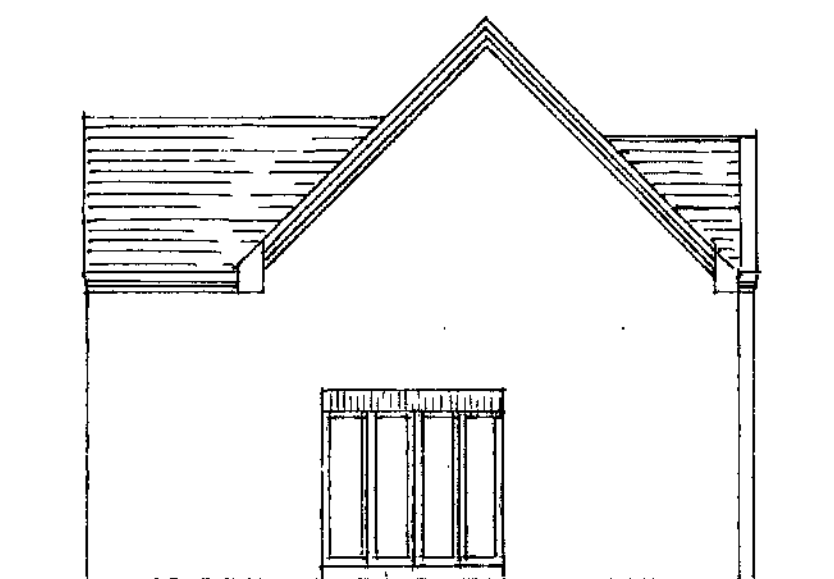


side elevation

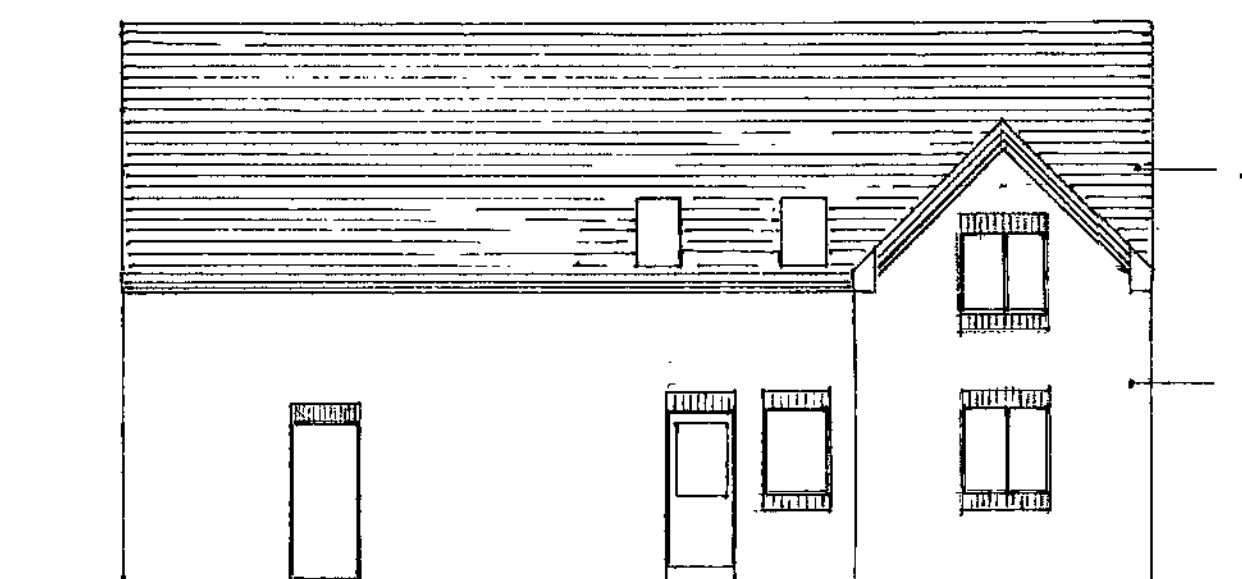


rear elevation

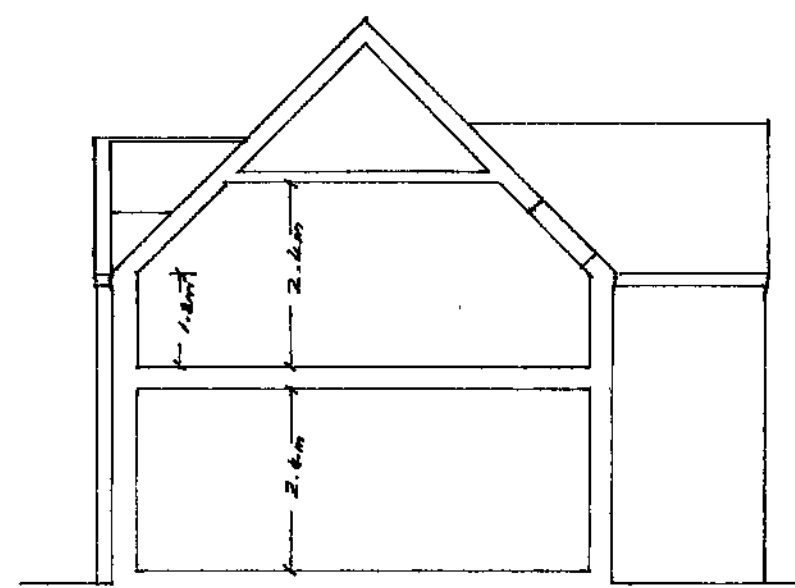


CROSS SECTION

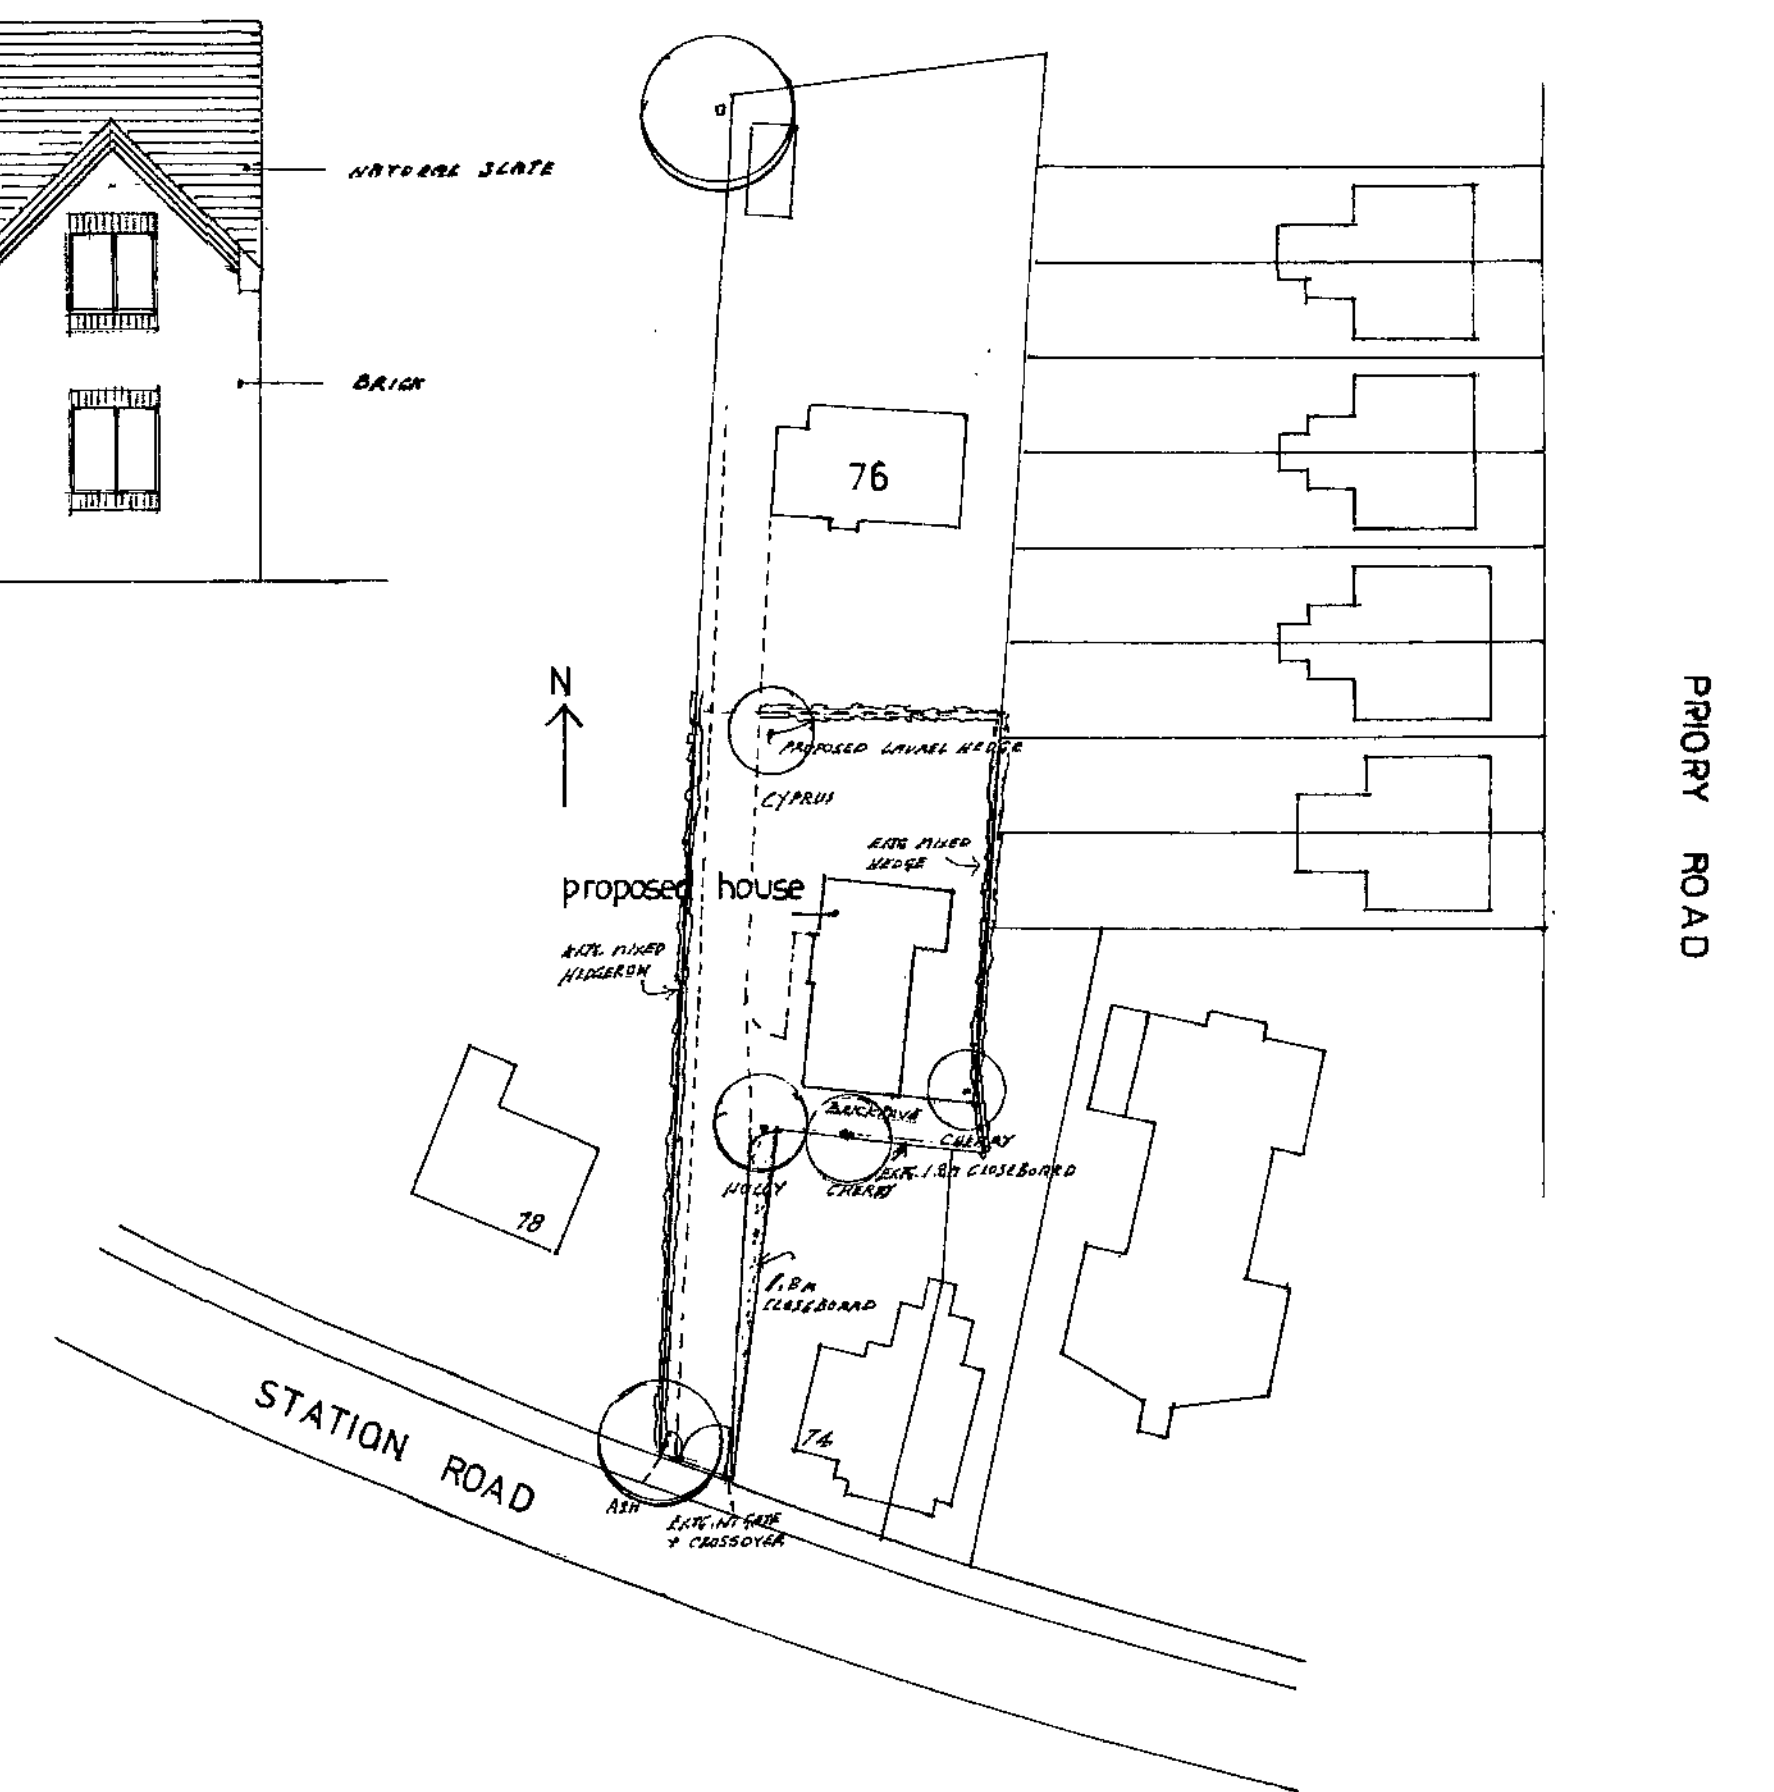

SITE PLAN SCALE 1:500

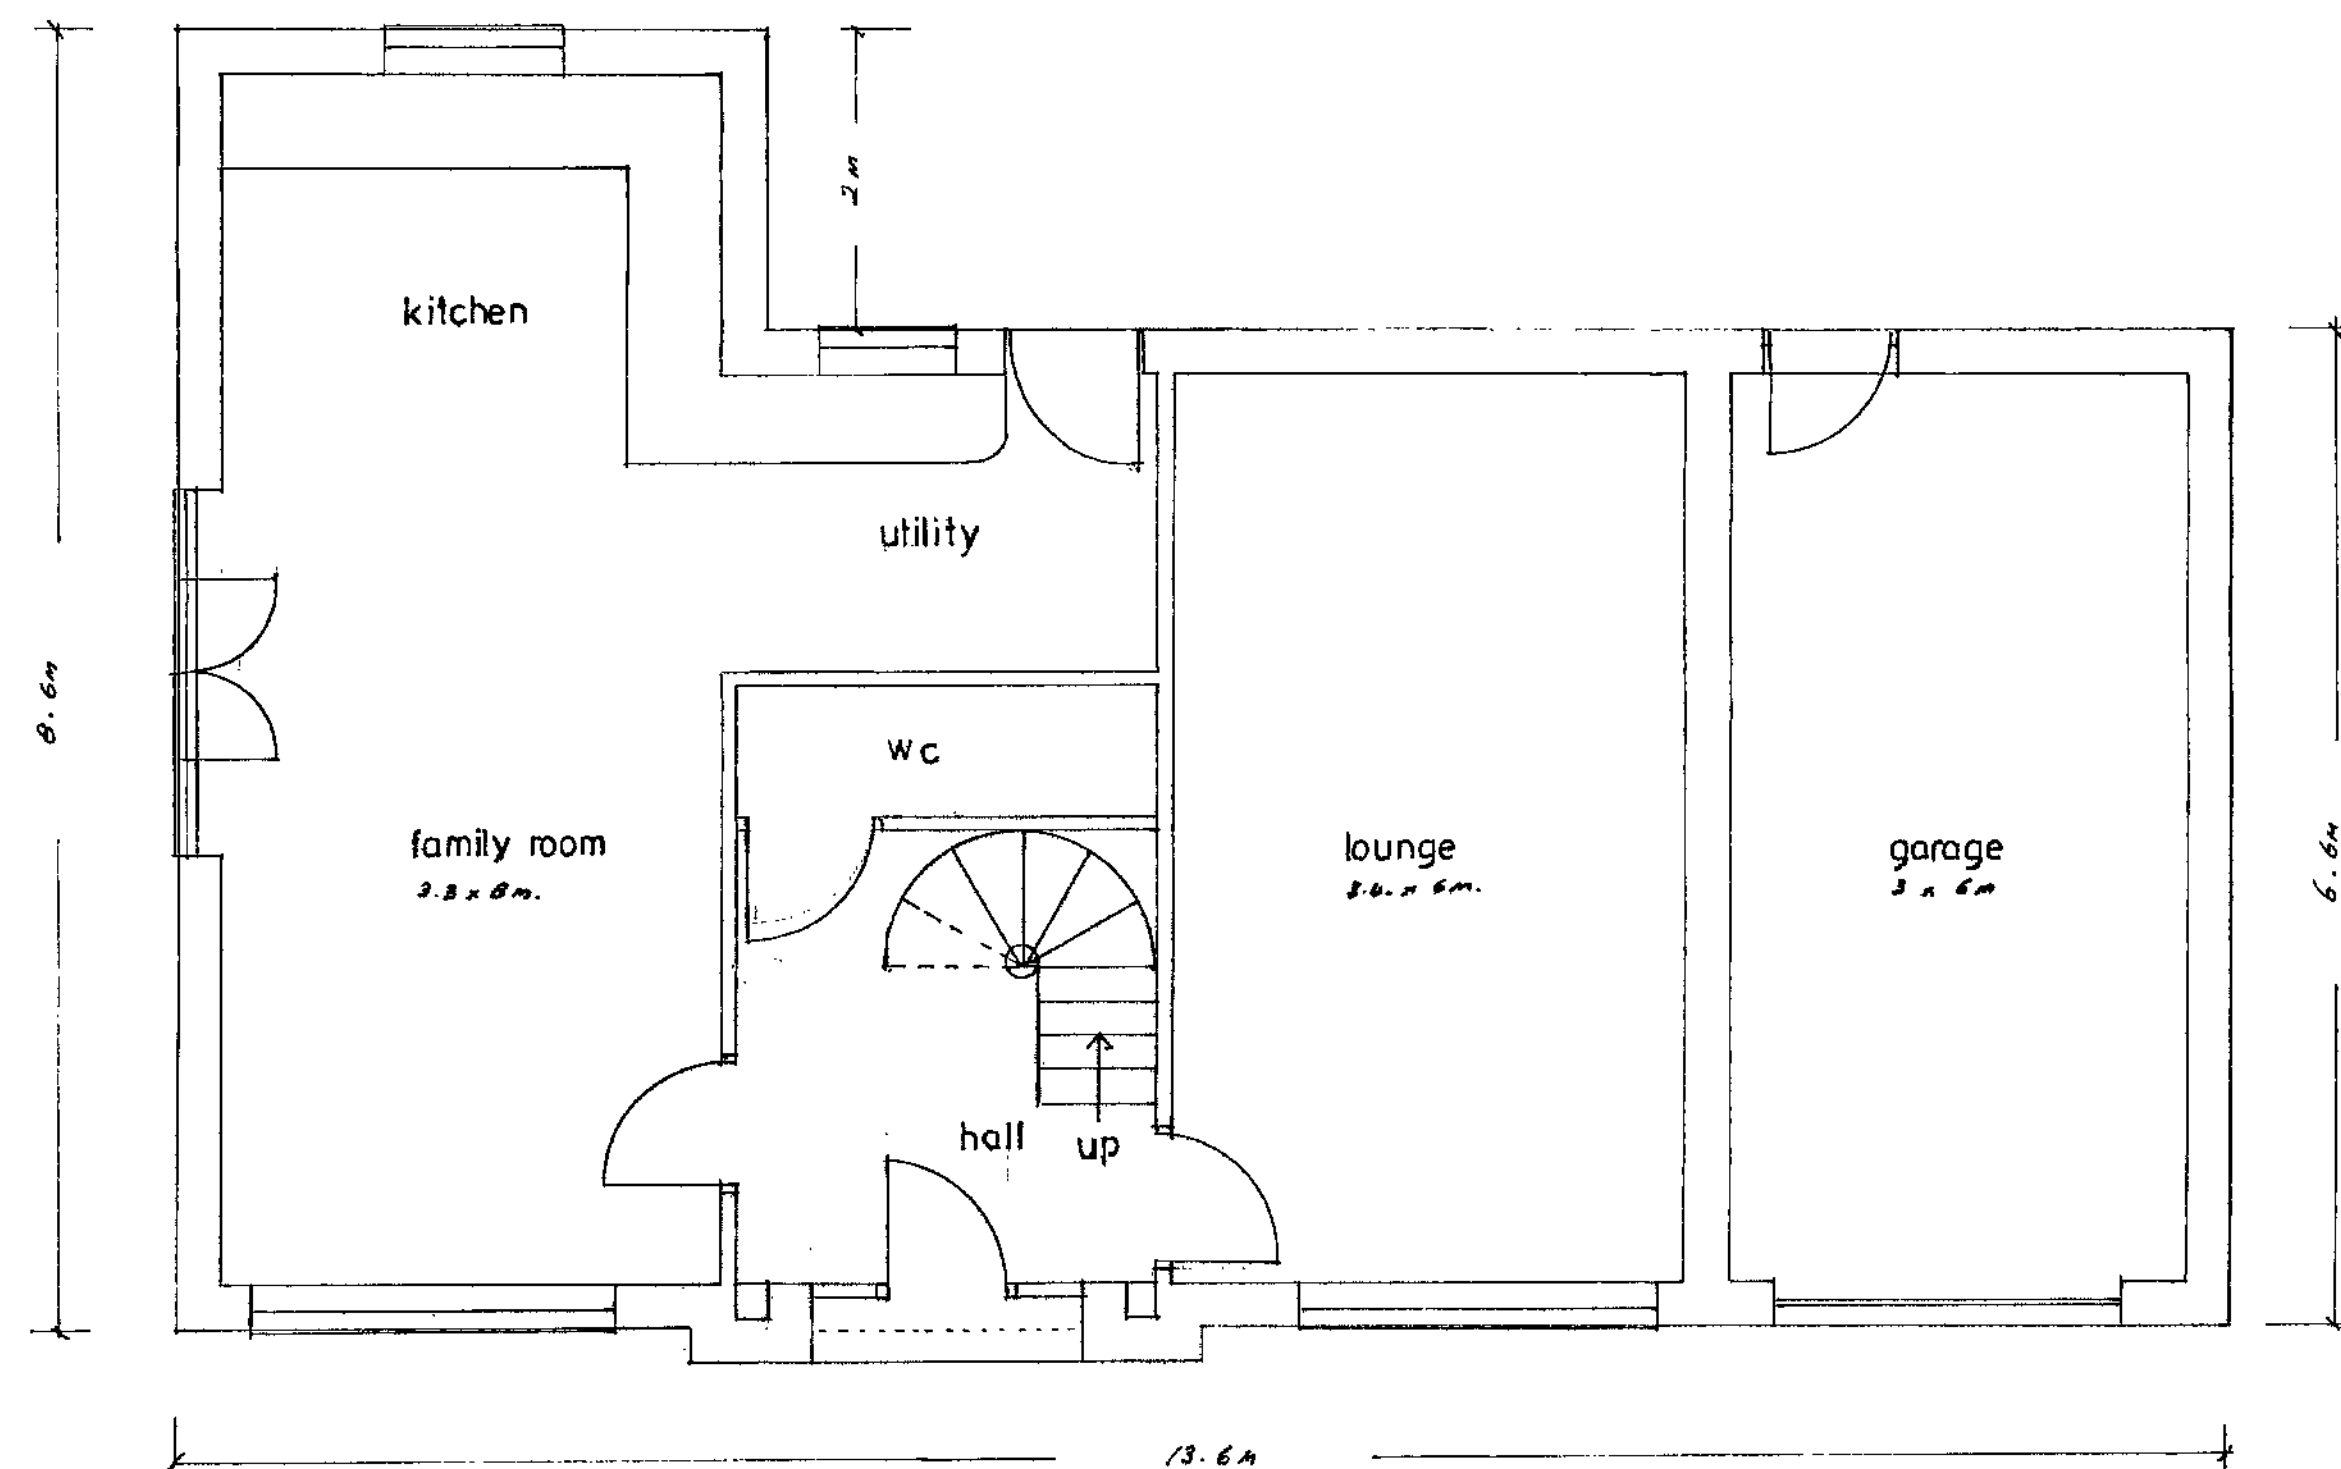

GROUND FLOOR PLAN

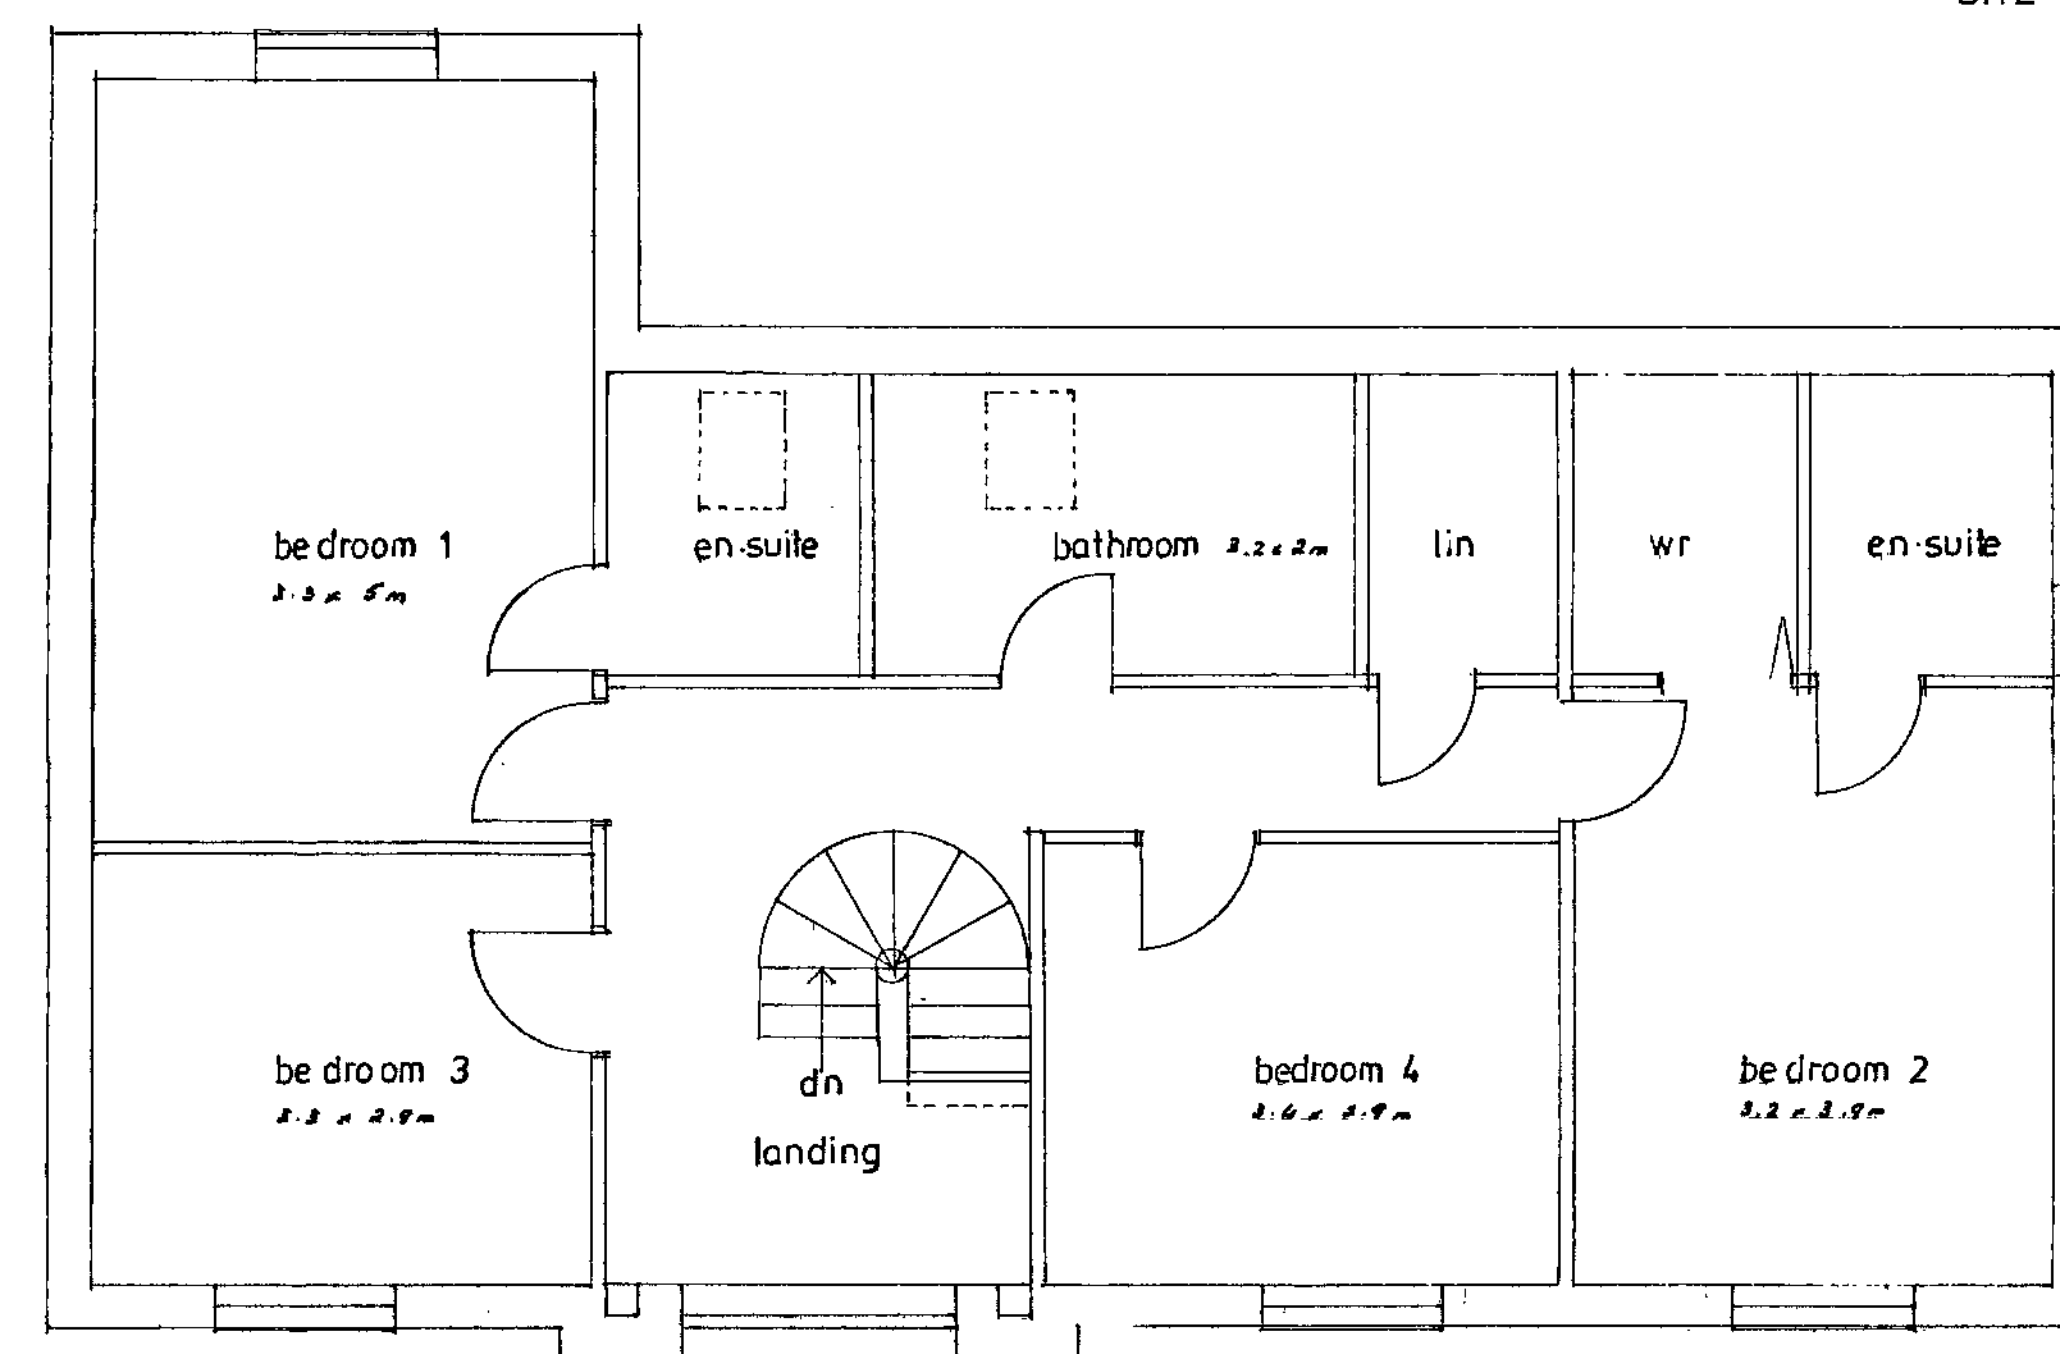

FIRST FLOOR PLAN