
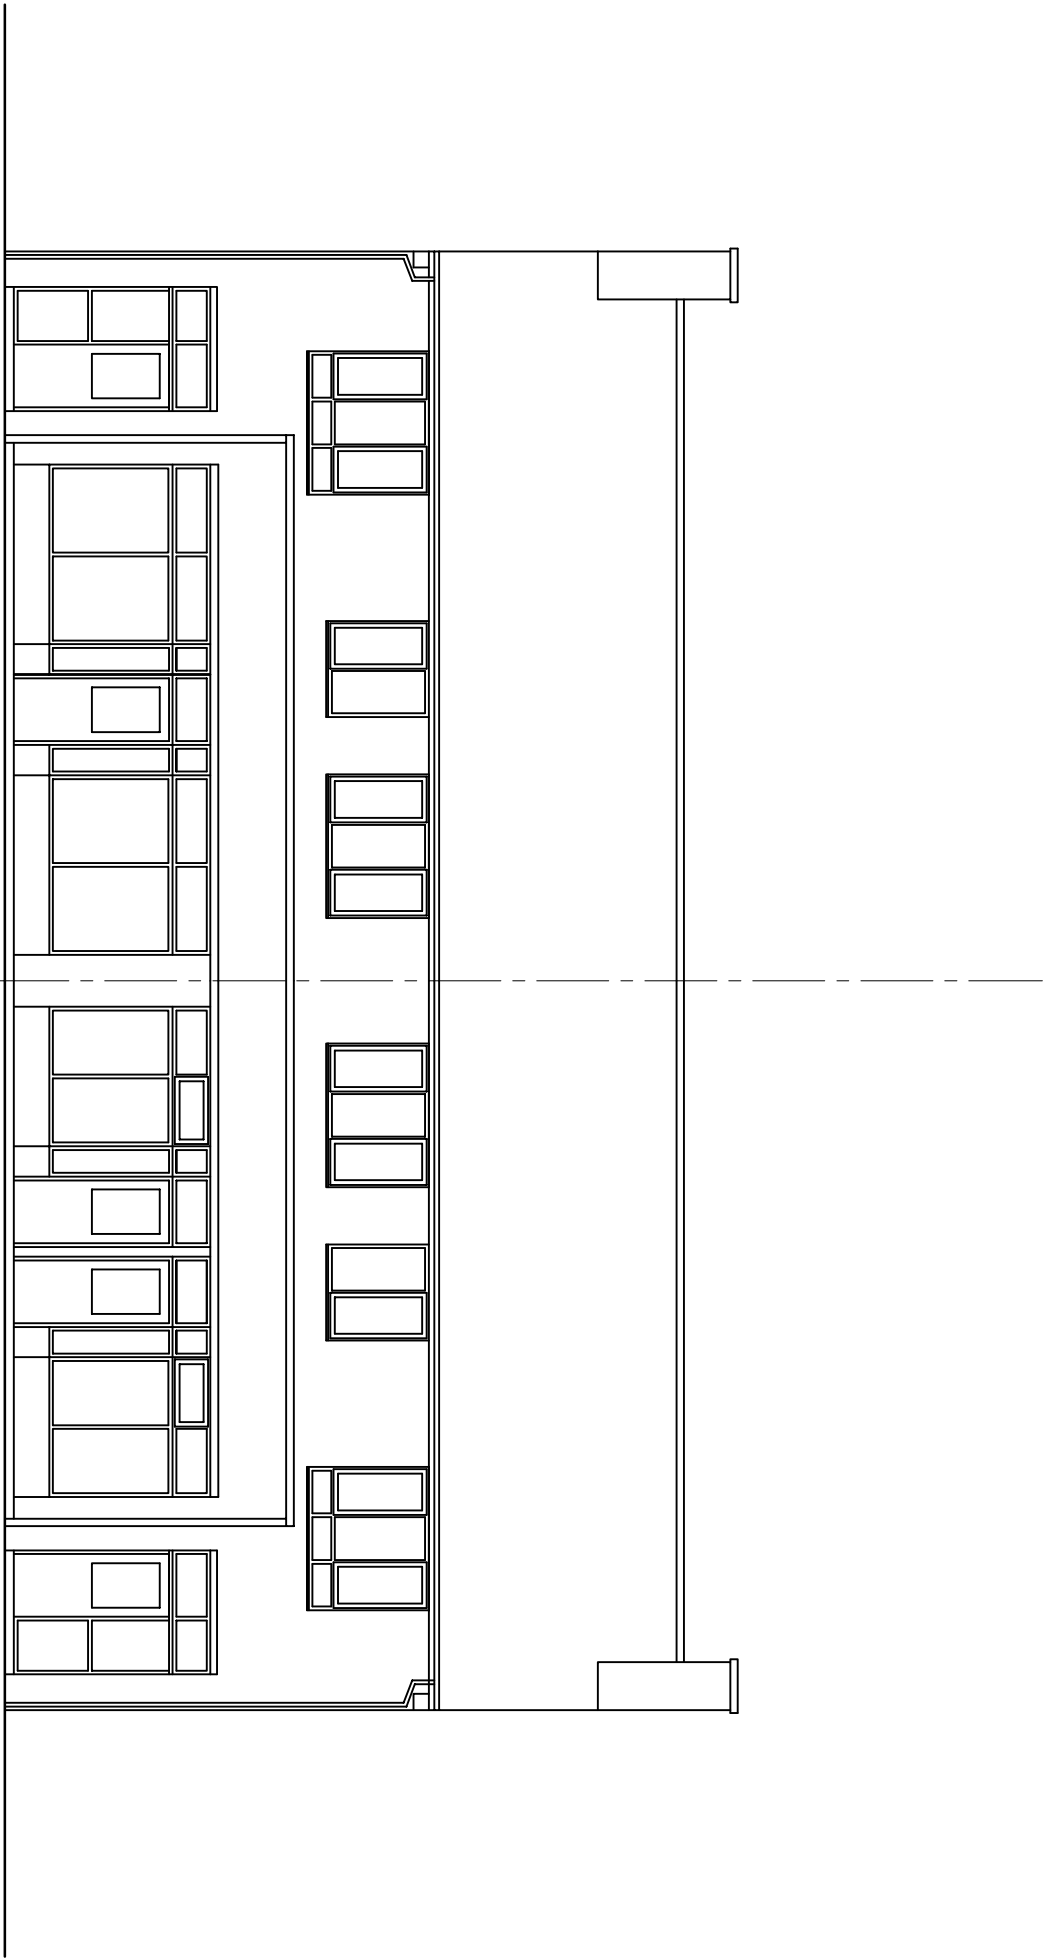
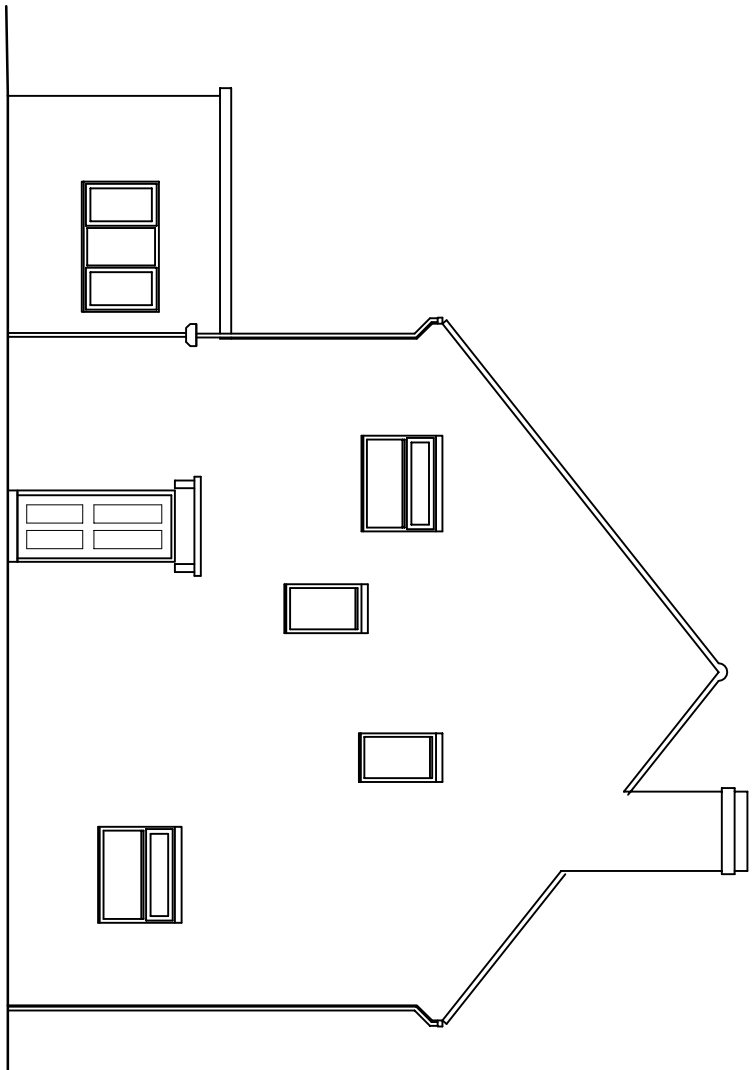
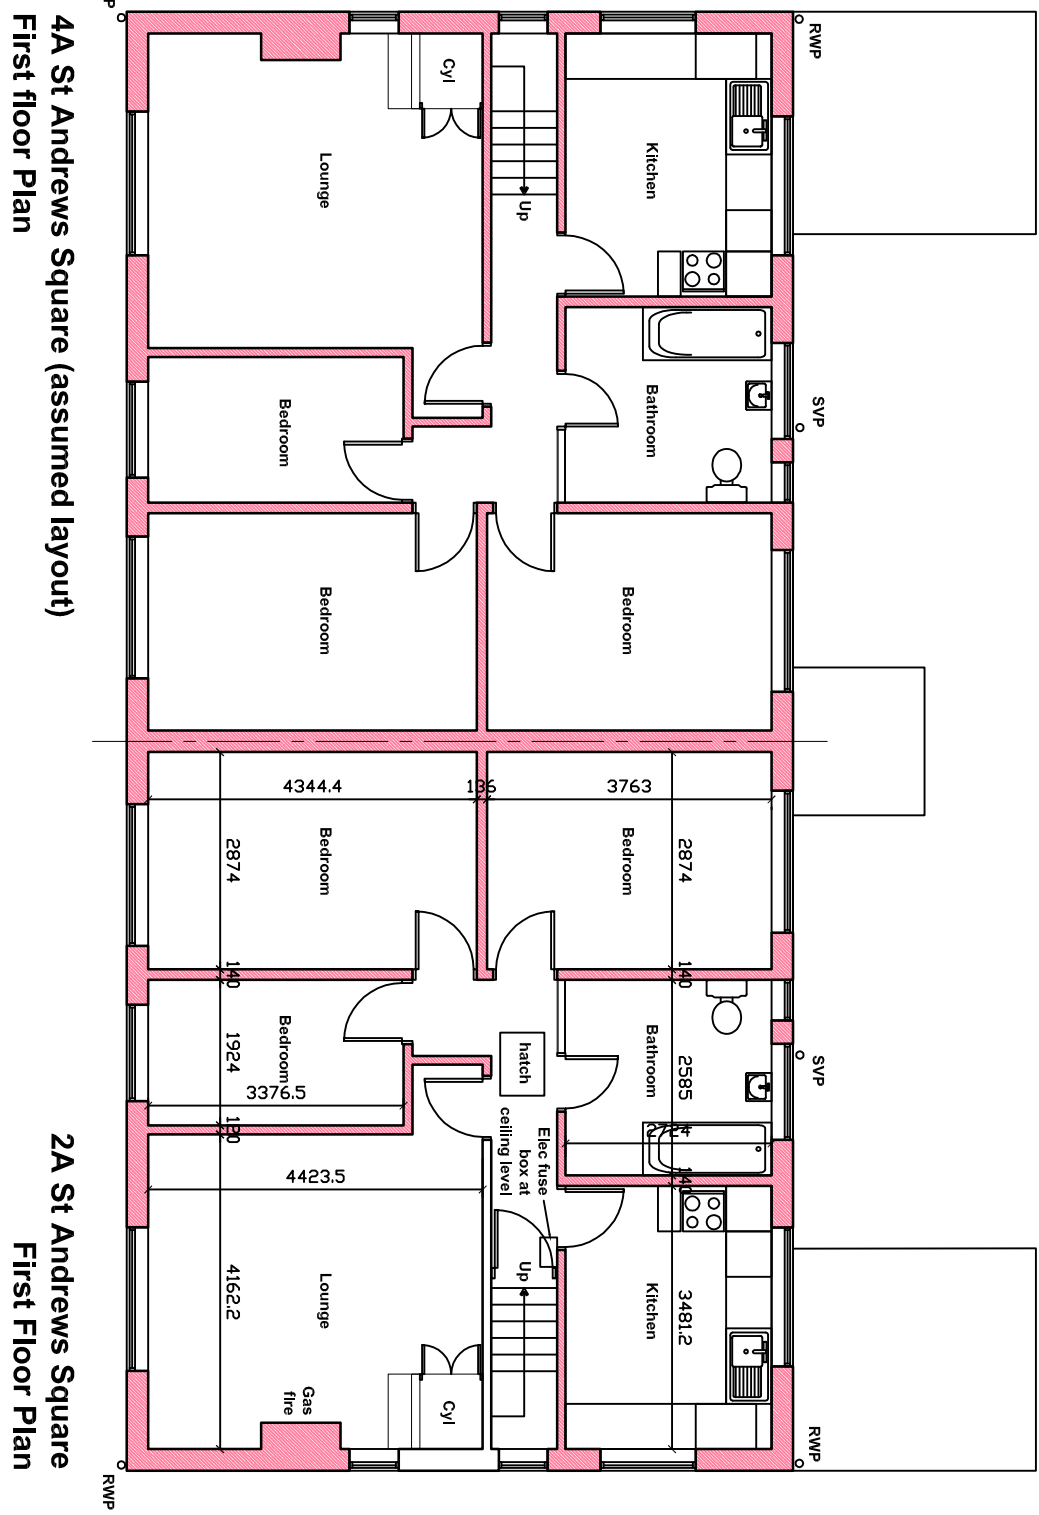


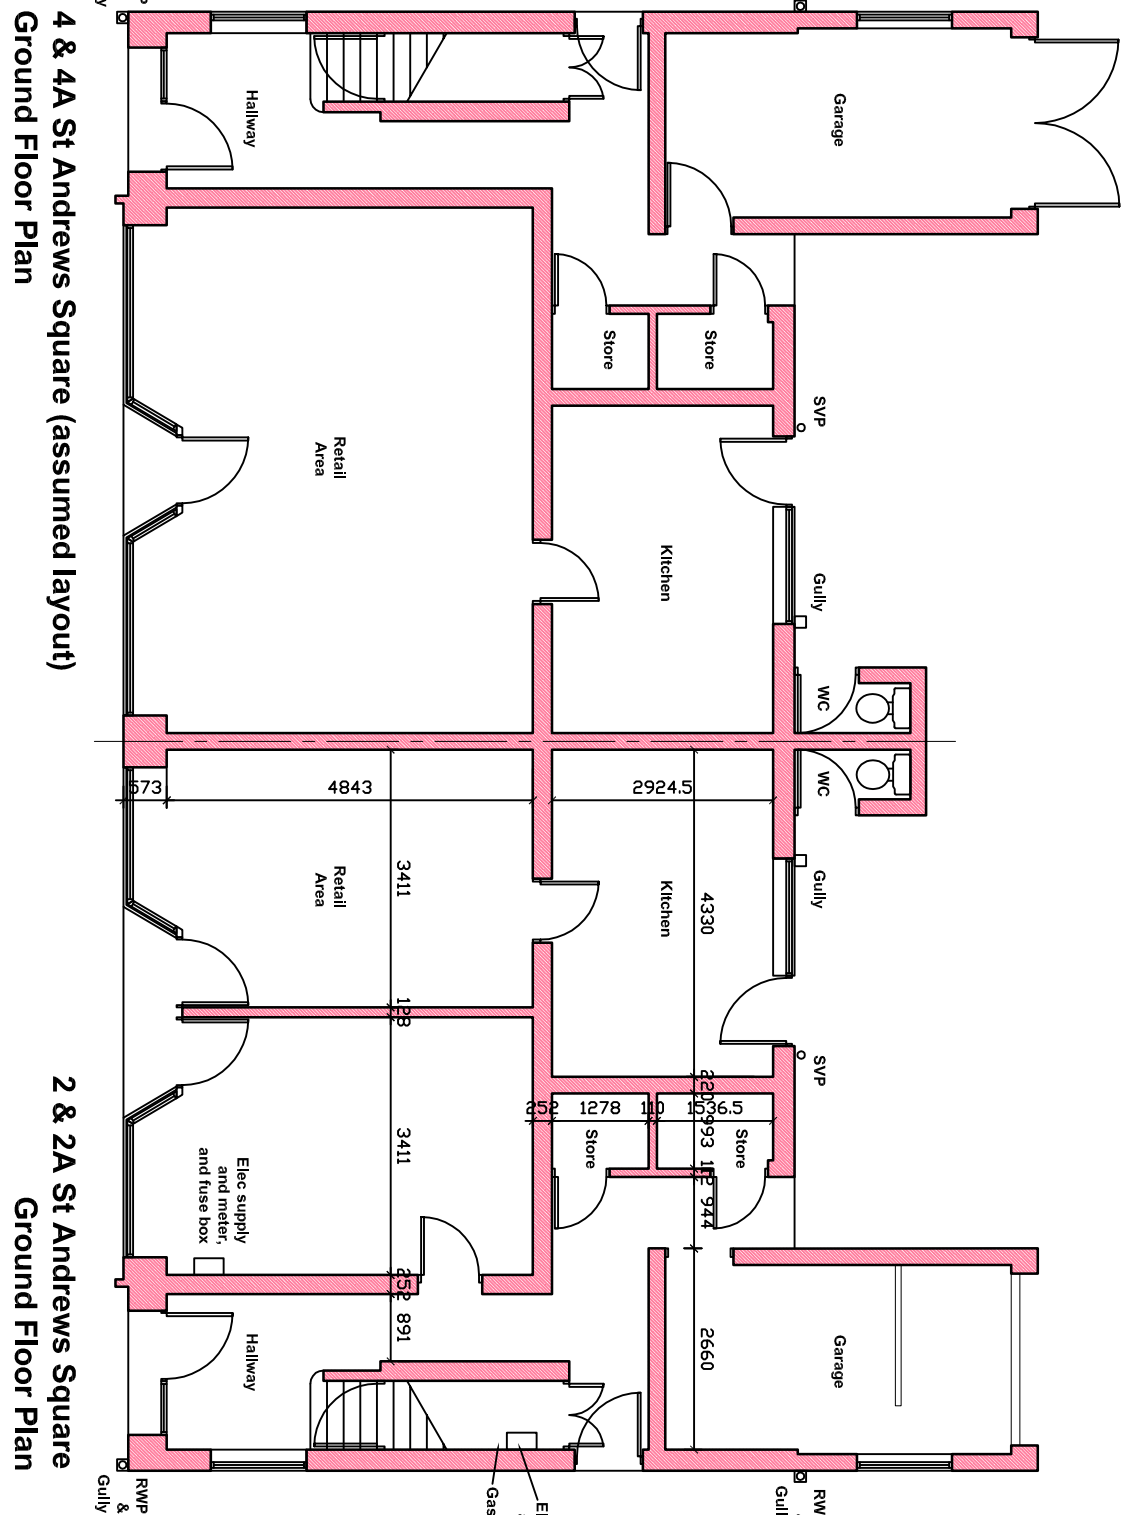

REV	DATE	DESCRIPTION

This contract is to comply in all respects with the current Building Regulations and is to include all site preparation and works. Do not scale from the drawing, use written dimensions. To be used in conjunction with the 'Order' and 'Schedule' (see page 10 of 10). All work is to be completed within the time frame specified in the 'Order' and 'Schedule' (see page 10 of 10). All work is to be completed within the time frame specified in the 'Order' and 'Schedule' (see page 10 of 10).

NPS BRANSLEY LTD
BRANSLEY
100, 101, 102,1000

PROJECT	Bernisla Homes		
CLIENT	Bernisla Homes		
2, 2A, 4 & 4A ST. ANDREWS SQ	DATE	SCALE	
BOLTON-UPON-DEARNE	NOV 2012	1:100	
SUBJECT	REV	DRAWN	CHECKED
EXISTING FLOOR PLANS & ELEVATIONS	ab		
PROJECT NR	DRAWING NR		
HSG 4290 04			

© NPS This drawing may not be reproduced in any form without prior written agreement