
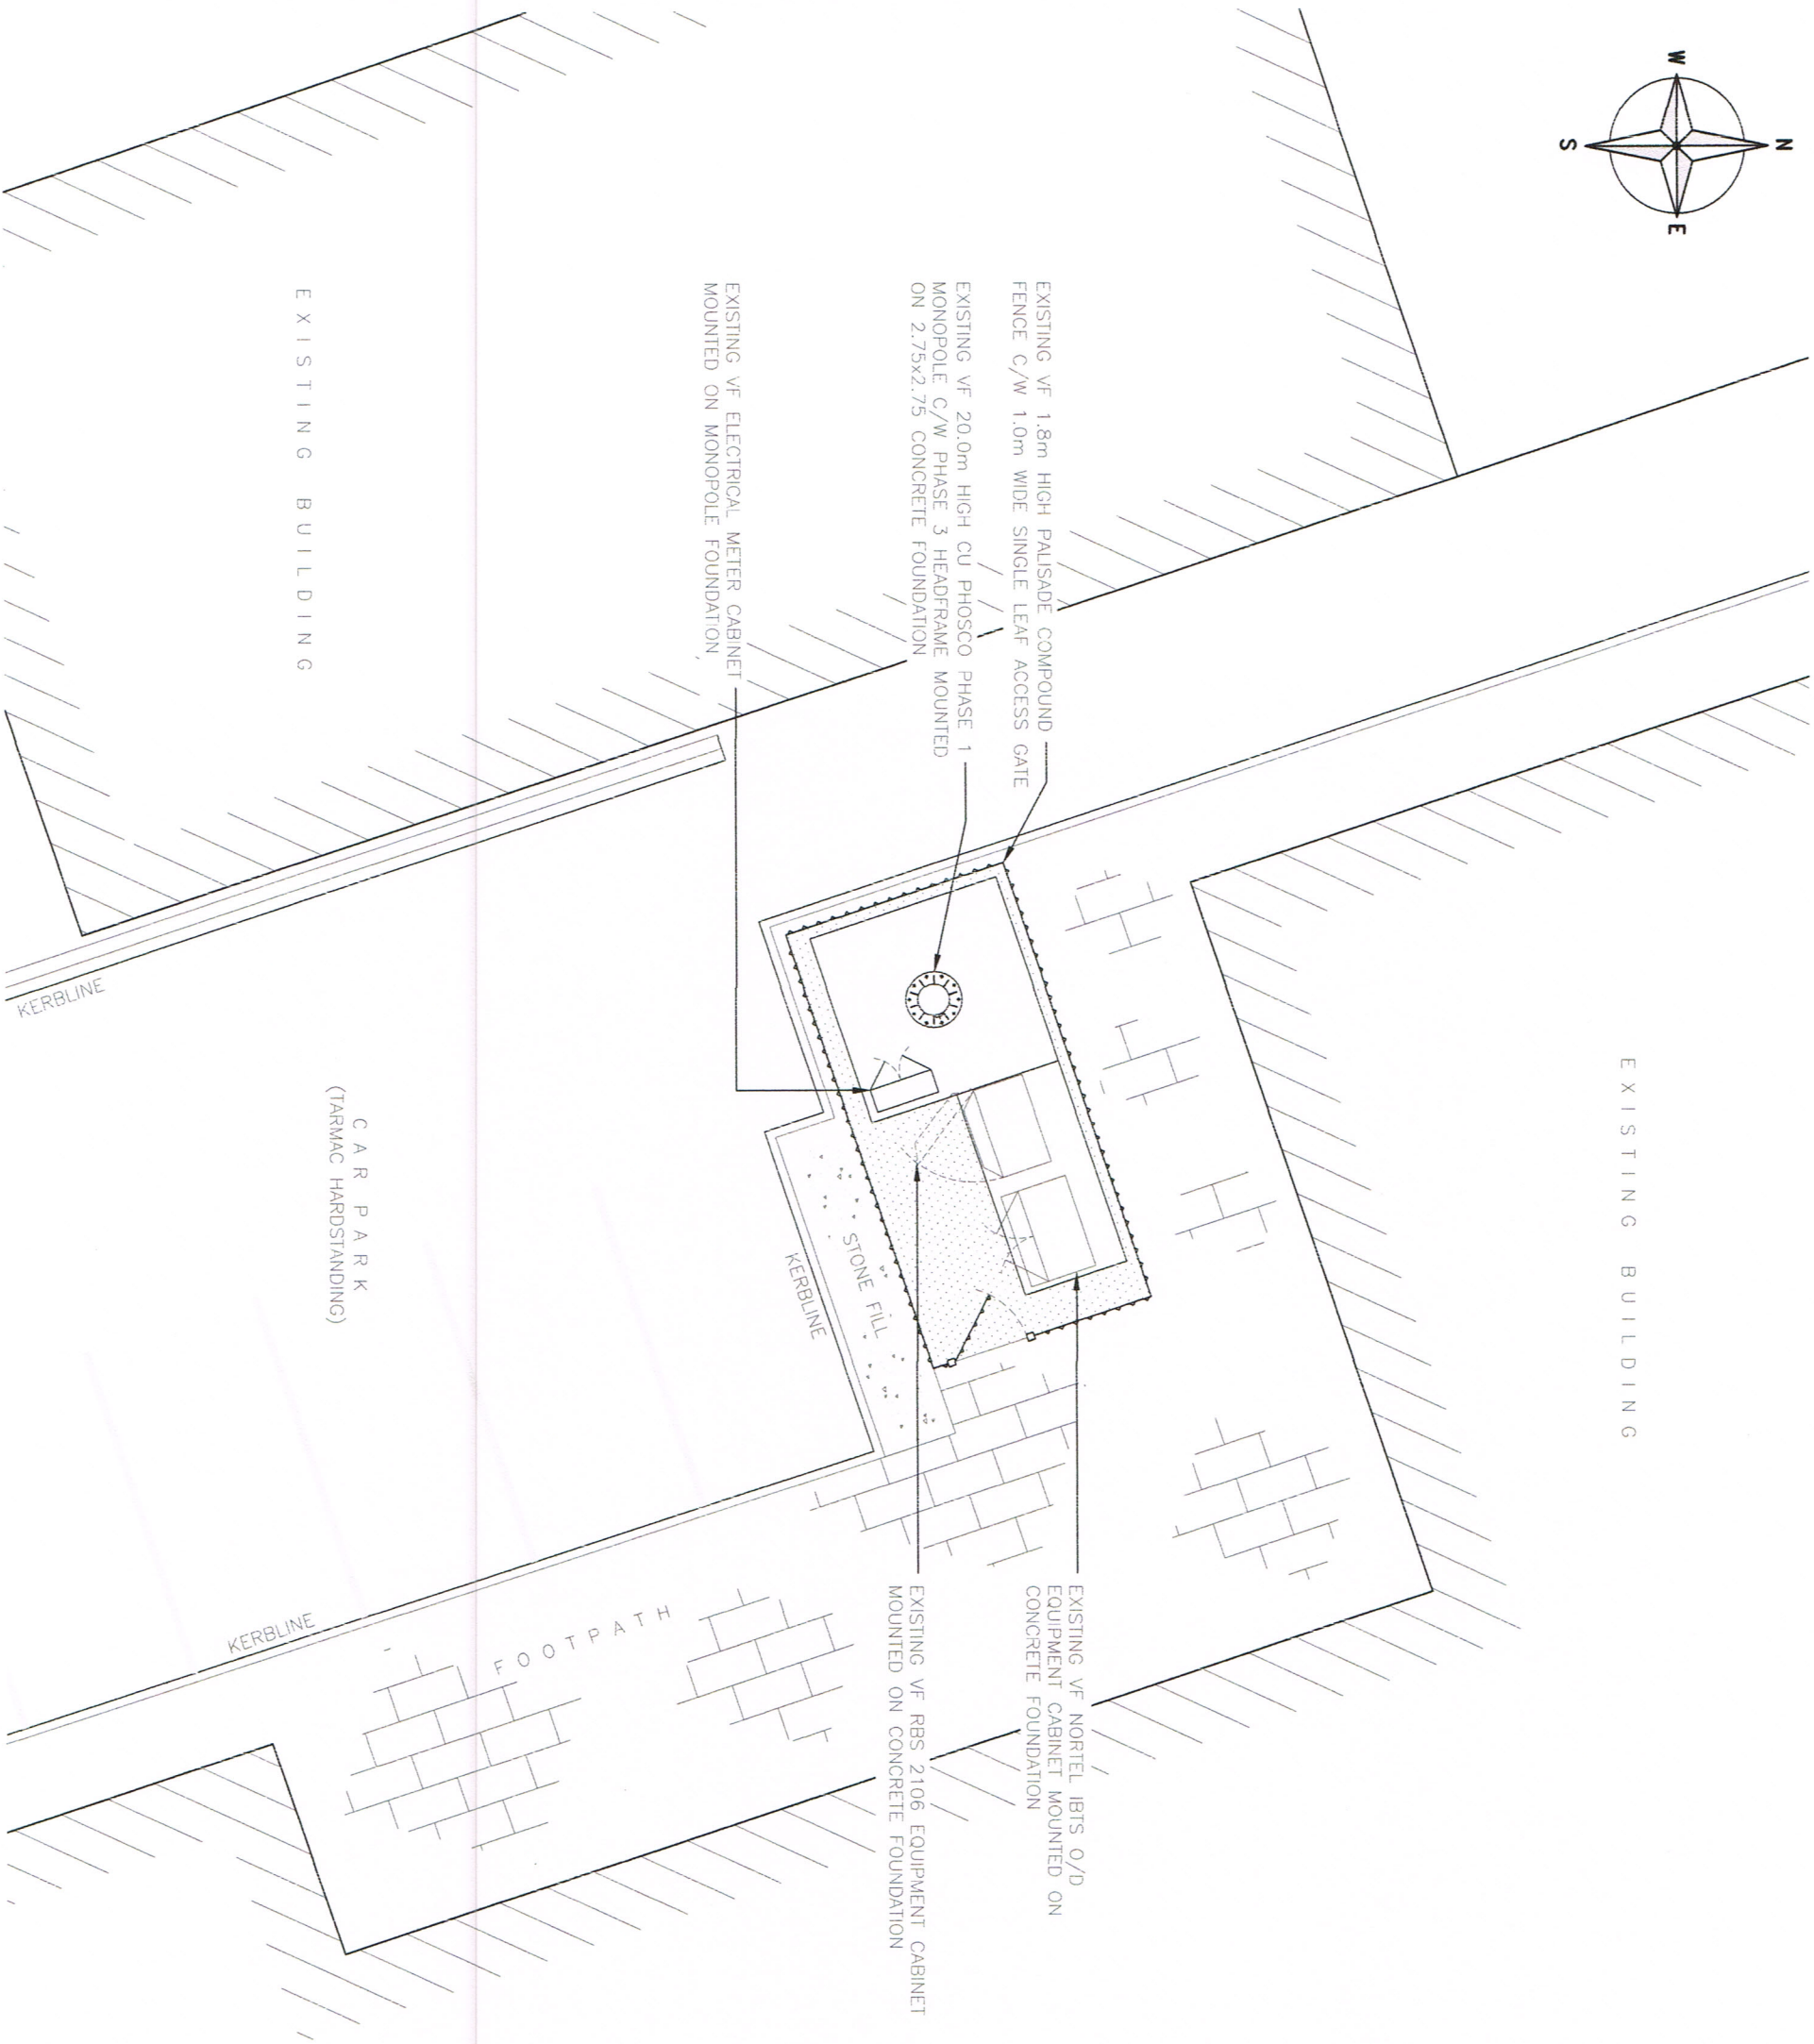


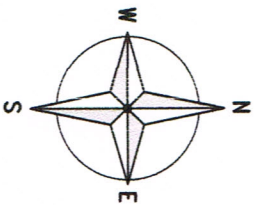

EXISTING SITE PLAN
(1:100)

ALL DIMENSIONS ARE IN mm UNLESS NOTED OTHERWISE

N.G.R E: 436421 N: 400564

CONCESSION REQUIRED NO

NOTES:

A	Issued for Approval	PD	SCF	13.11.14	
REV	MODIFICATION	BY	CH	DATE	

Clarke House, Stock Lane, Chadderton,
Oldham, OL9 9JY
Tel: 0161 785 4500
Fax: 0161 785 4501
Web: www.clarke-telecom.com

CTIL - BEACON

Cell Name		Opt
HOYLAND SPORTS CENTRE		-
Cell ID No		
CTIL	TEF	VF
108570	071734	03602
Site Address / Contact Details		
HOYLAND SPORTS CENTRE WEST STREET, HOYLAND BARNSELEY SOUTH YORKSHIRE S74 9EH		

Drawing Title:		EXISTING SITE PLAN			
Purpose of Issue:		PLANNING		Dwg Rev.	
Drawing Number:		200		A	
Surveyed By:		SCF		Original Sheet Size:	
Drawn:		Date:	07.11.14	Checked:	SCF
PD				Date:	13.11.14
				Pack Issue:	B