


Holy Trinity Church

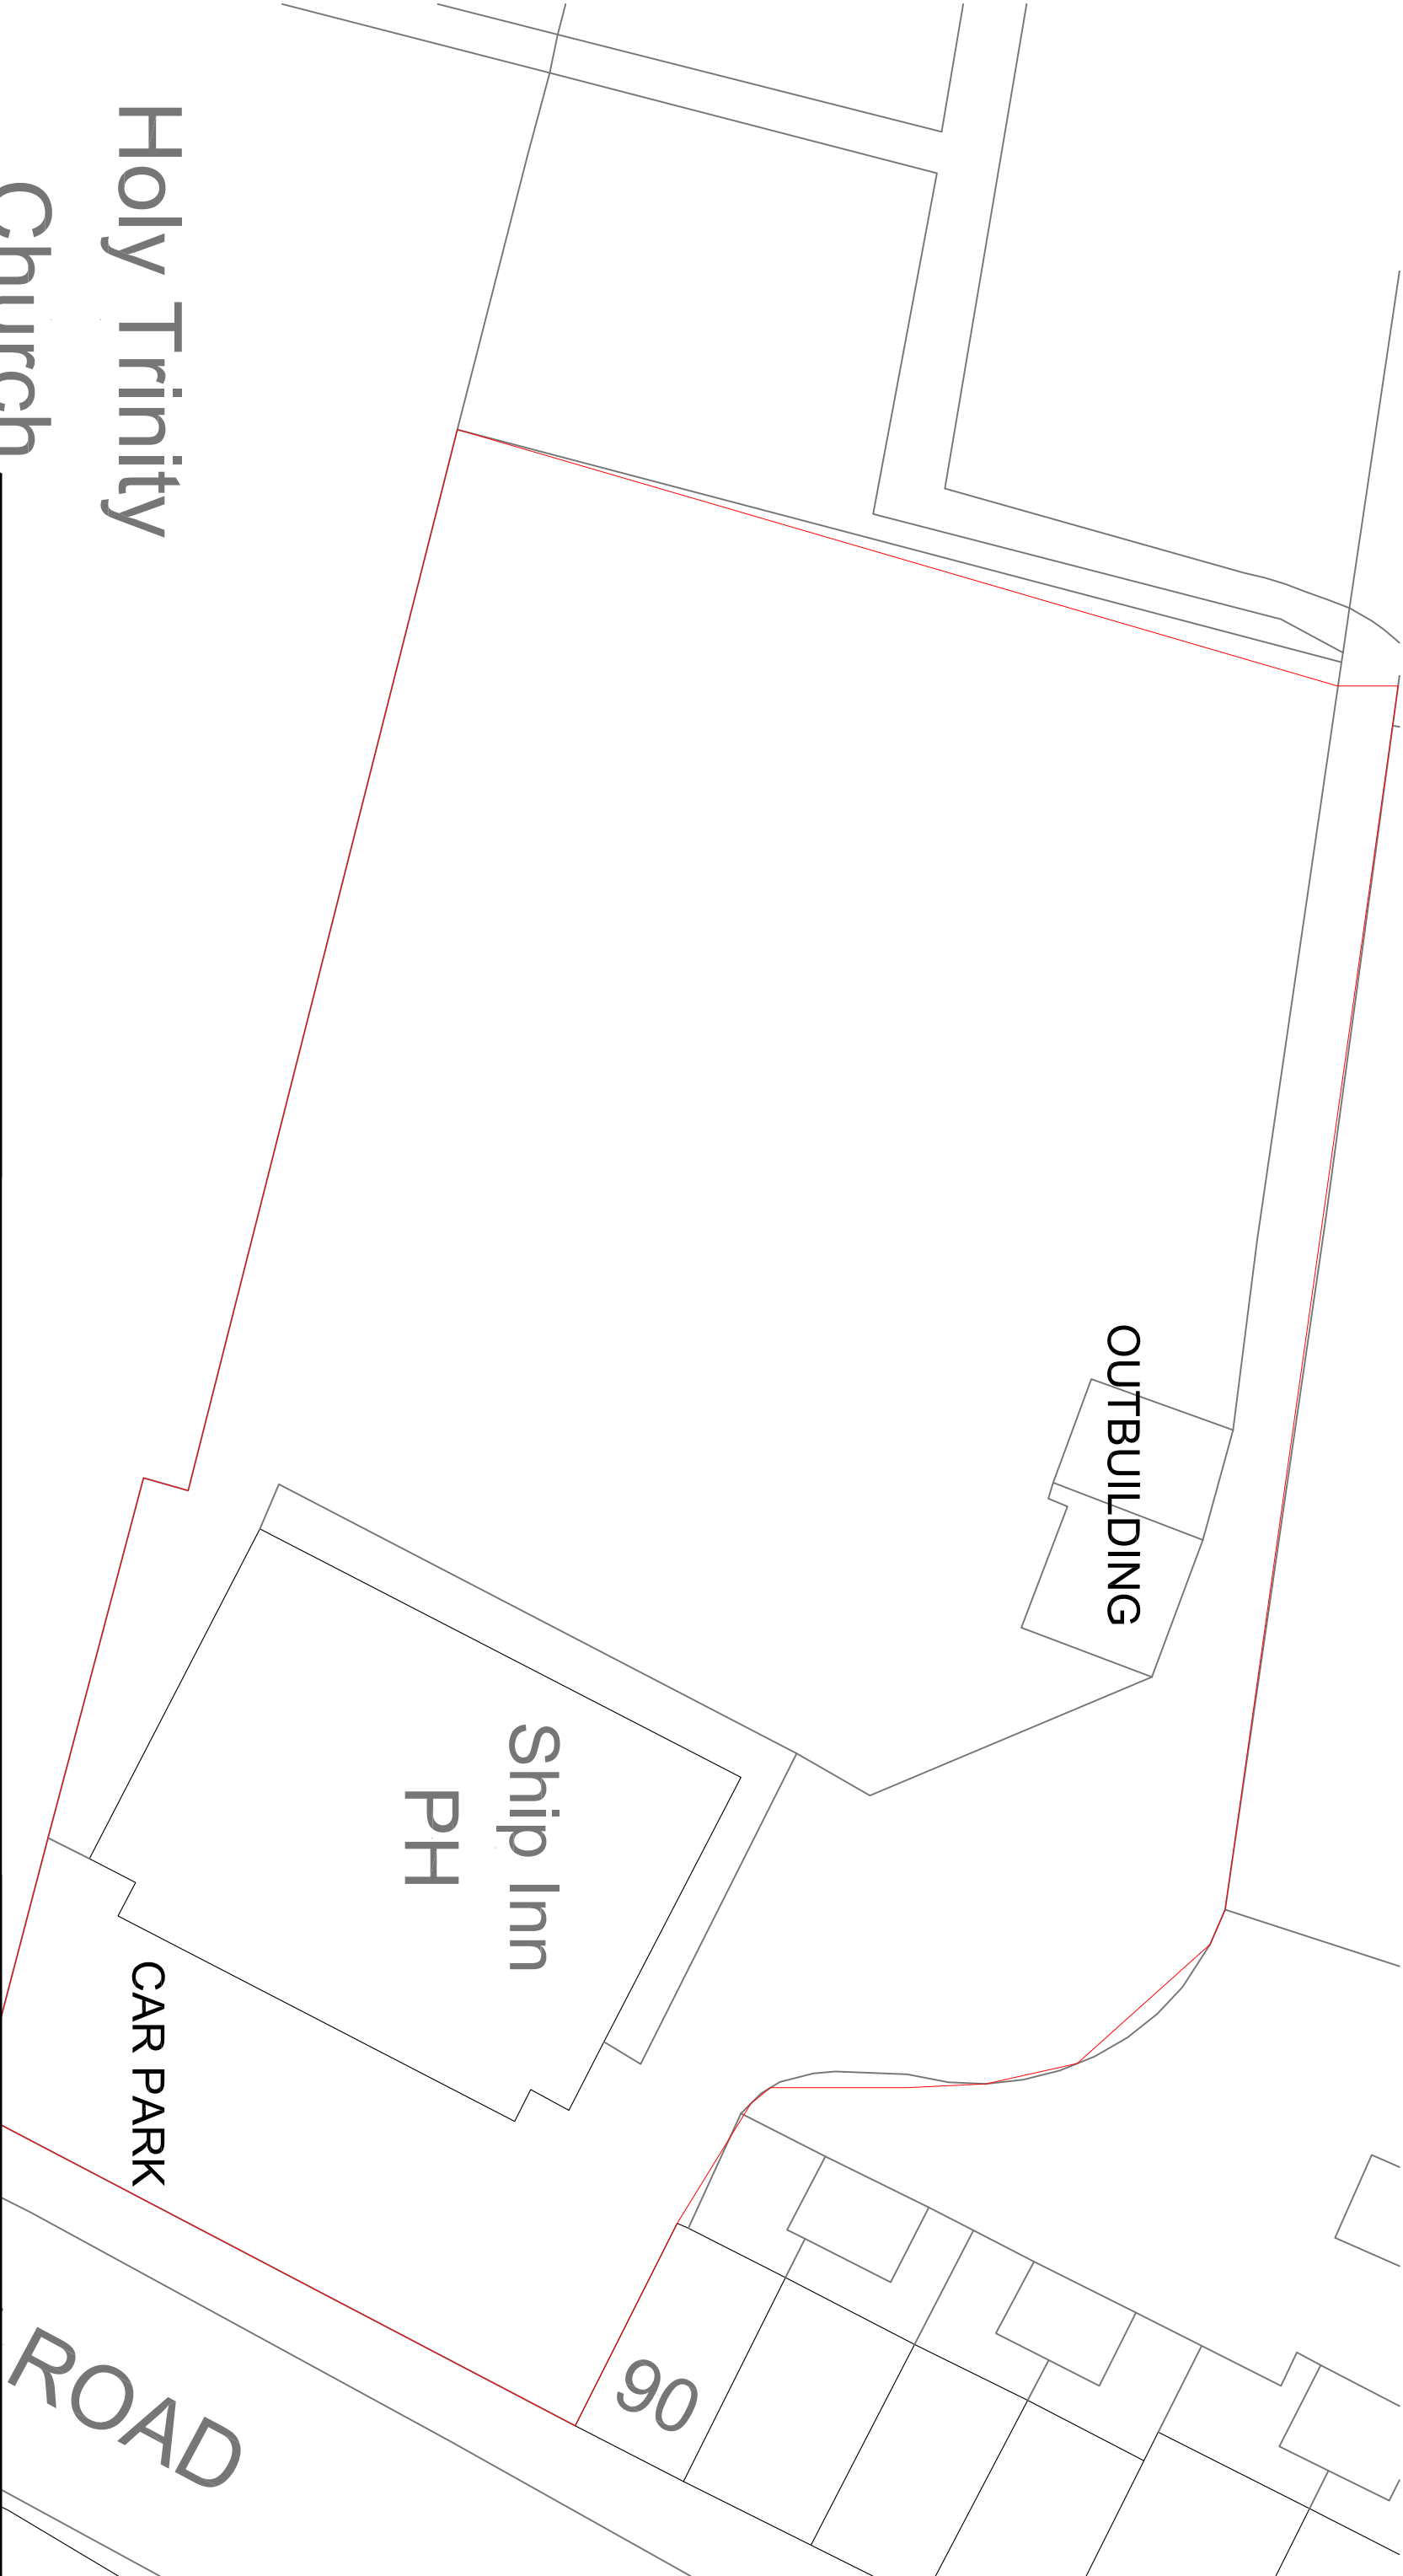

MaxDesign Architecture Planning Consultancy 1 Sunnyview, High Street, Austerfield, Doncaster DN10 6AS t: 01302 378383 e: design@maxdesignconsultancy.co.uk m: 07734 939 044 w: maxdesignconsultancy.co.uk			
client:	JASON BLAND	scale:	1:200 @ A3
project:	Change of Use of The Ship Inn, Elsecar	date:	May 2011
title:	Site Plan as Existing	project no.:	01245
		drawn:	MJ
		number:	01
		rev:	
		status:	
			LOCAL AUTHORITY