

Abbreviation & Symbol Key.

B	Ballast	RSC	Roller Steel Column
BB	Ballustrade	RSJ	Roller Steel Joist
BM	Bench Mark	SC	Stop Cook
CL	Cover Level	SP	Stop Post
CL	Cover Level	SV	Stop Valve
EL	Electricity Cover	SVP	Stop Valve
EP	Electricity Pole	SW	Storm Water
FFP	Flagged Footpath	SW	Storm Water
G	Gully	TTP	Tarmac Footpath
GV	Gas Valve	TP	Tarmac
IC	Inspection Cover	UTL	Unlikely to Lift
LB	Lamp Post	WM	Water Meter
LP	Lamp Post	WP	Water Pipe
MH	Main Hole		
MN	Manhole		
NR	Narrow Road		
NB	Narrow Road		
NT	Narrow Road		
OSBM	Ordinance Survey BM		
P	Post		
PR	Post		
RE	Roading Eye		
RL	Road Line		
SS	Street Name Sign		
NS	Non Slip Paving		

General
Details or services hidden or obscured by vegetation, debris or vehicles at survey dates may be omitted. Hedgcs & Vegetation details are omitted

Control & Datum Information

- Station ST01 Coordinates are OS GPS RTK
- All other Stations are relative to this in Plane Grid Projection and OS datum
- Station ST01 datum is OS GPS RTK
- All other Stations are relative to this in Plane Grid Projection

Revision	Description	By	Date
----------	-------------	----	------

Surv.	Drawn	Date	CHKD	Date	Apprd	Date
SH:CH	SH	9/4/14				

This drawing is the property of H&H Surveys. Copyright is reserved by H&H Surveys and the drawing is issued on the condition that it is not to be copied, altered, or in part without consent in writing of H&H Surveys. Figured dimensions to take preference over those scaled. All dimensions to be checked on site before commencement of any work or shop drawings. The drawing is to be used in accordance with the specification when existing and all other consultants drawings.

Client.

Road Tankers Northern Ltd

Title.
AS EXISTING

Site.
NRT - Paint Shop
Barrowfield Road
Hoyland ST74 9TH



SURVEYS LTD
41 Brampton Crescent
Wombwell
Barnsley
Yorkshire S73 0SZ
T: 01226 734099 . E: stephen@hhsurveys.co.uk
Web: hh-surveys.com

THIS IS A CAD DRAWING - DO NOT ALTER

Dwg No. BF/337/SP - A1 PLOT


Sheet No.

SCALE See Plan REV.

Reference	Station	OS Coordinates	Station	OS Coordinates
ST01	428913.778	471453.509	ST02	428913.778
ST03	428913.778	471453.509	ST04	428913.778

Site Plan


Scale 1 /200

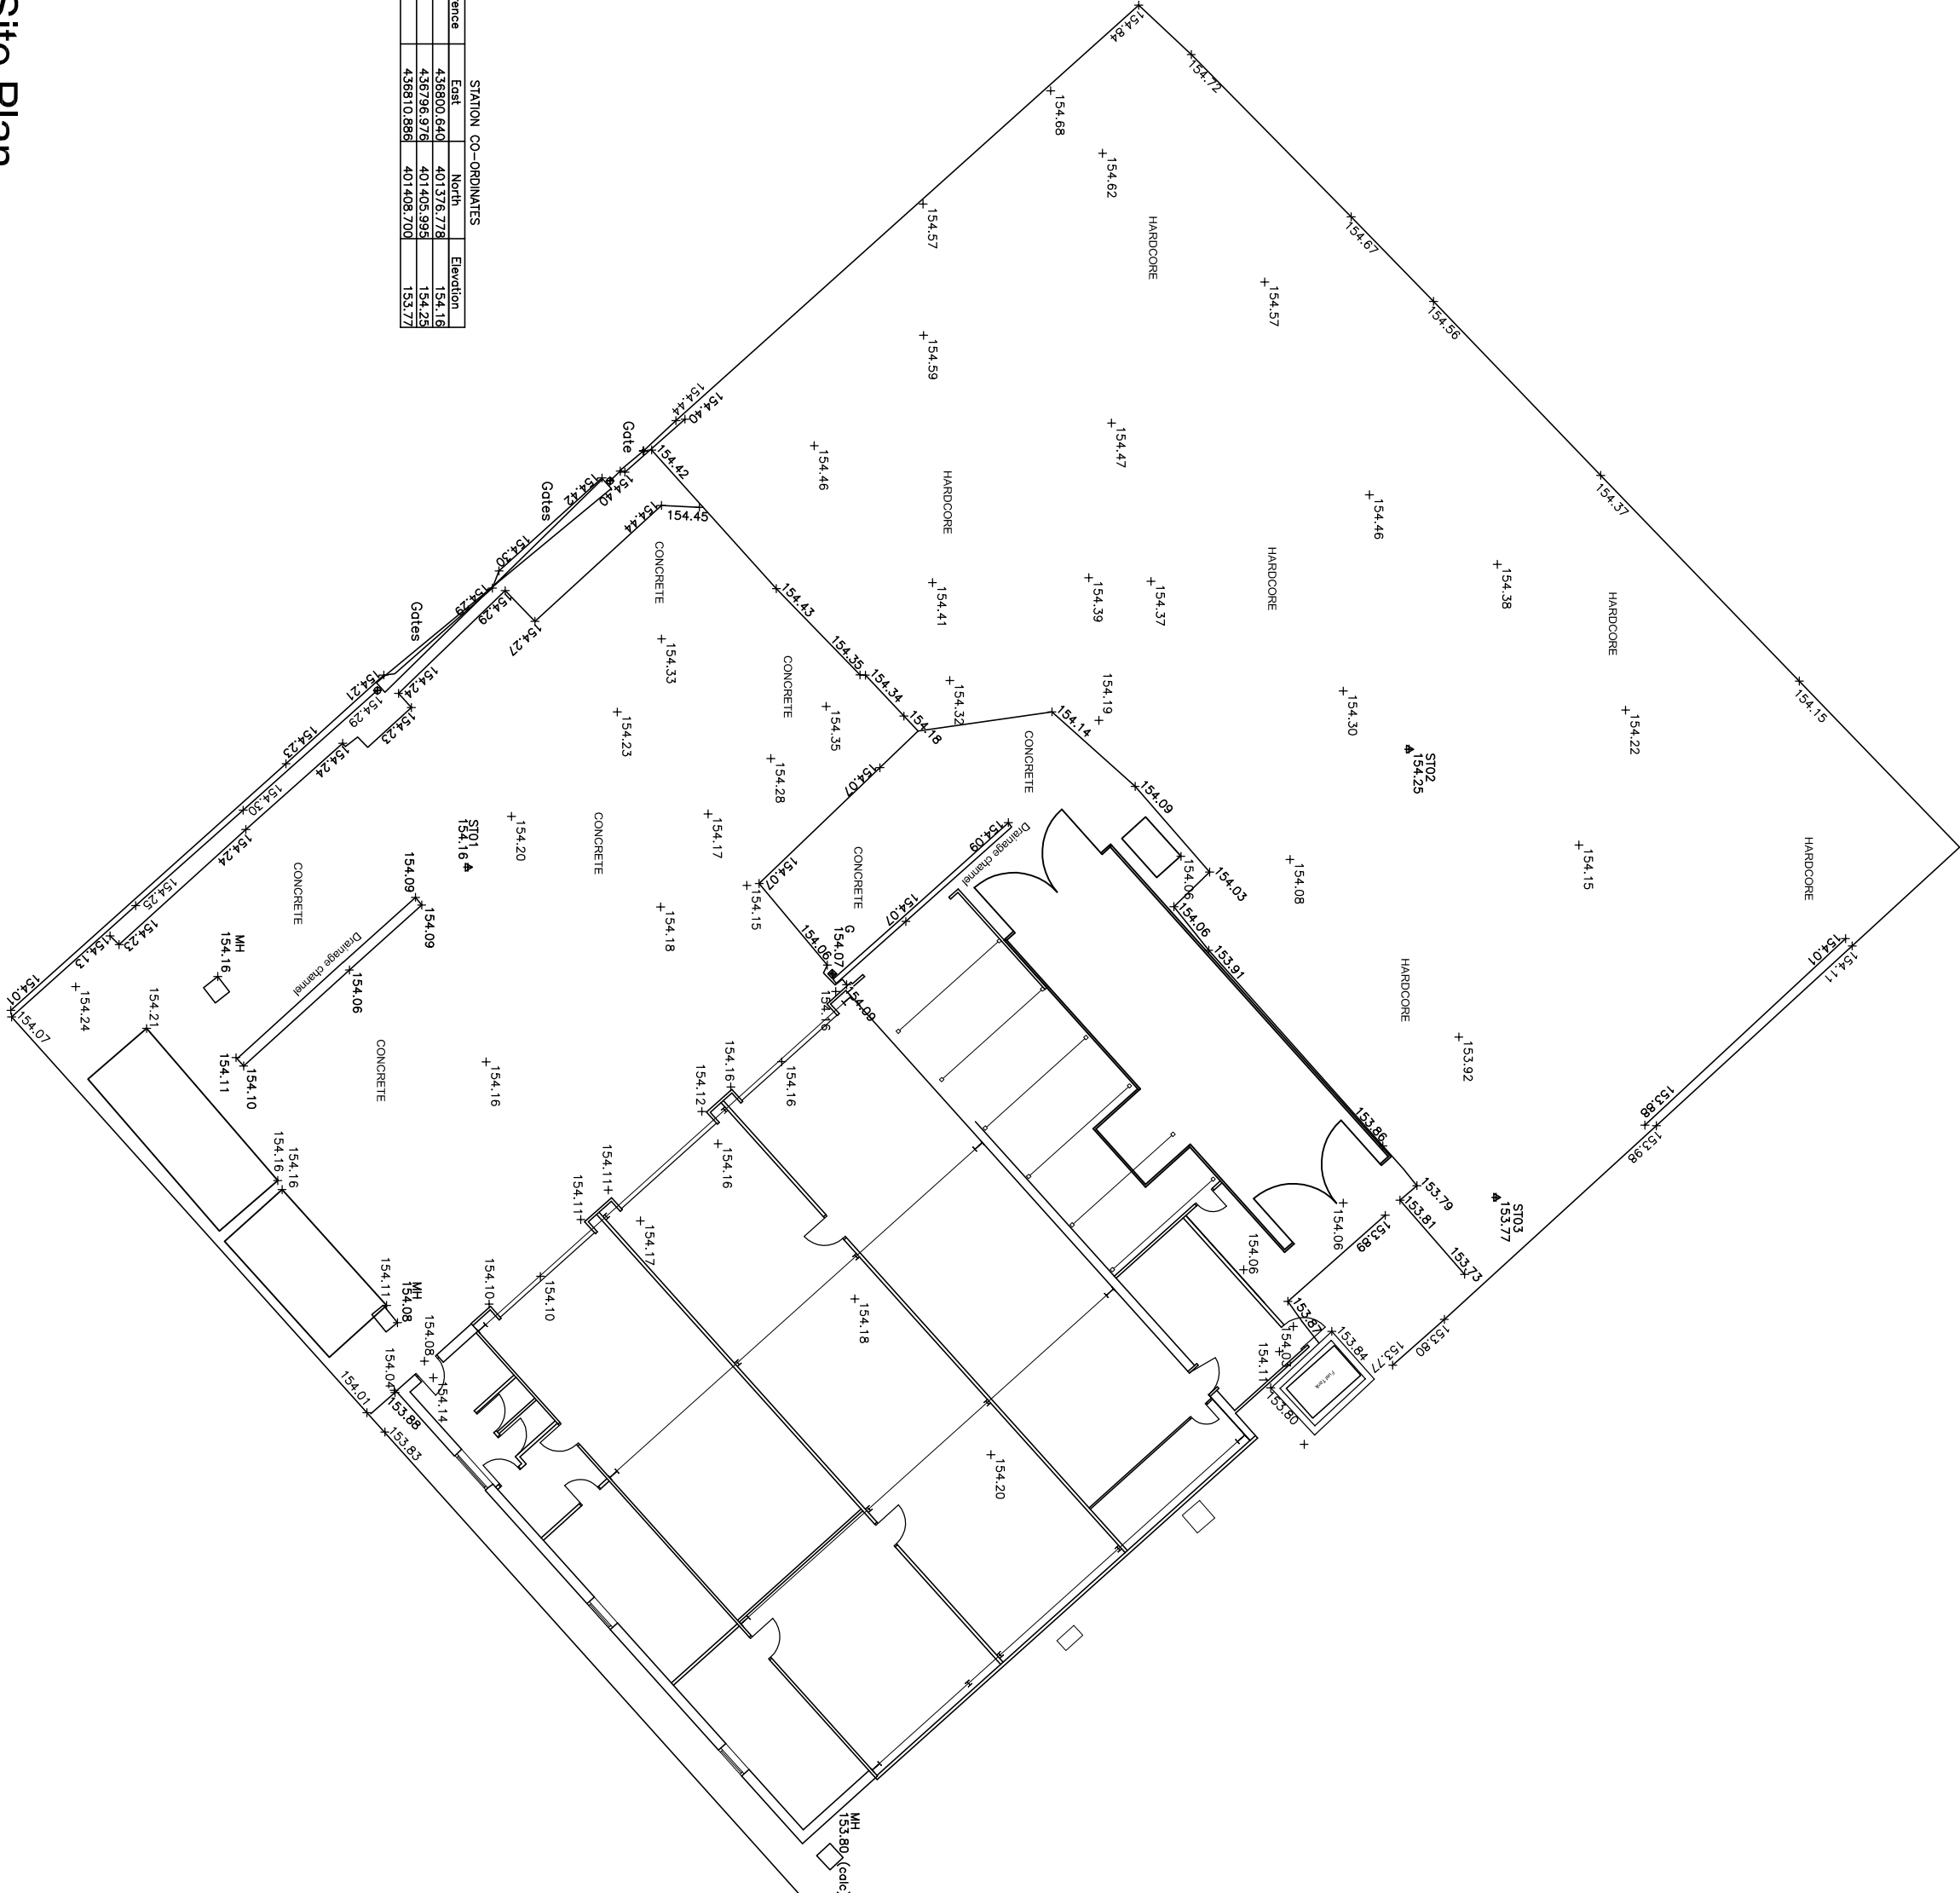


FLOOR PLAN



FRONT ELEVATION - SW FACING

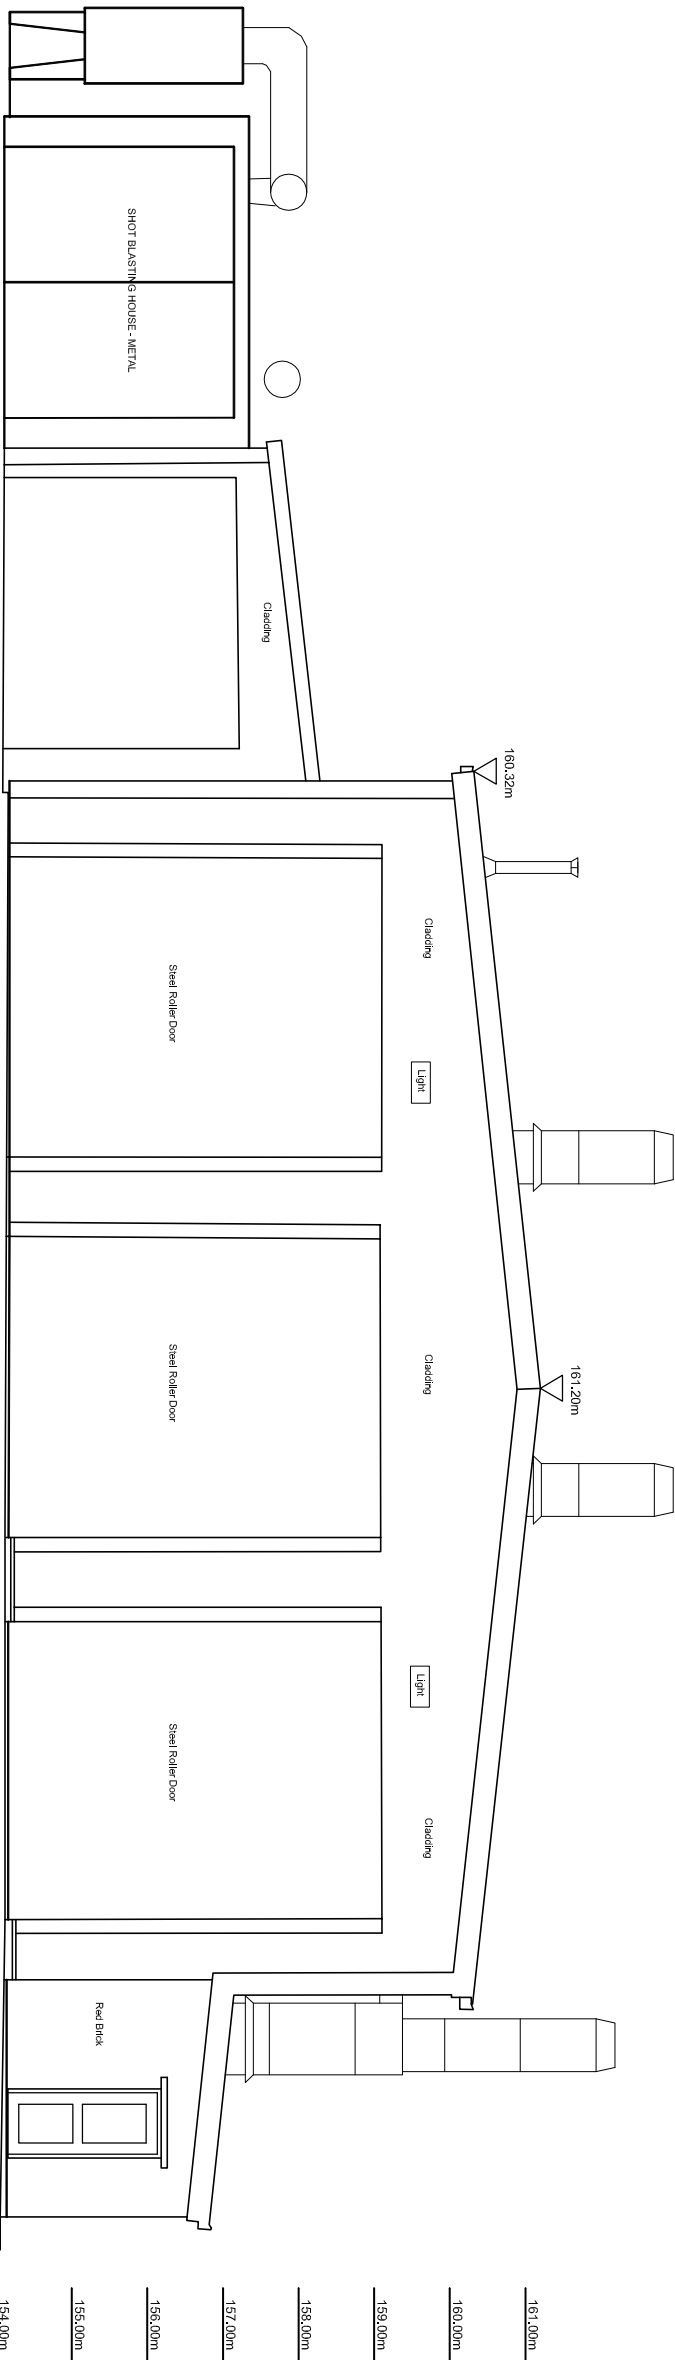

SIDE ELEVATION - NW FACING

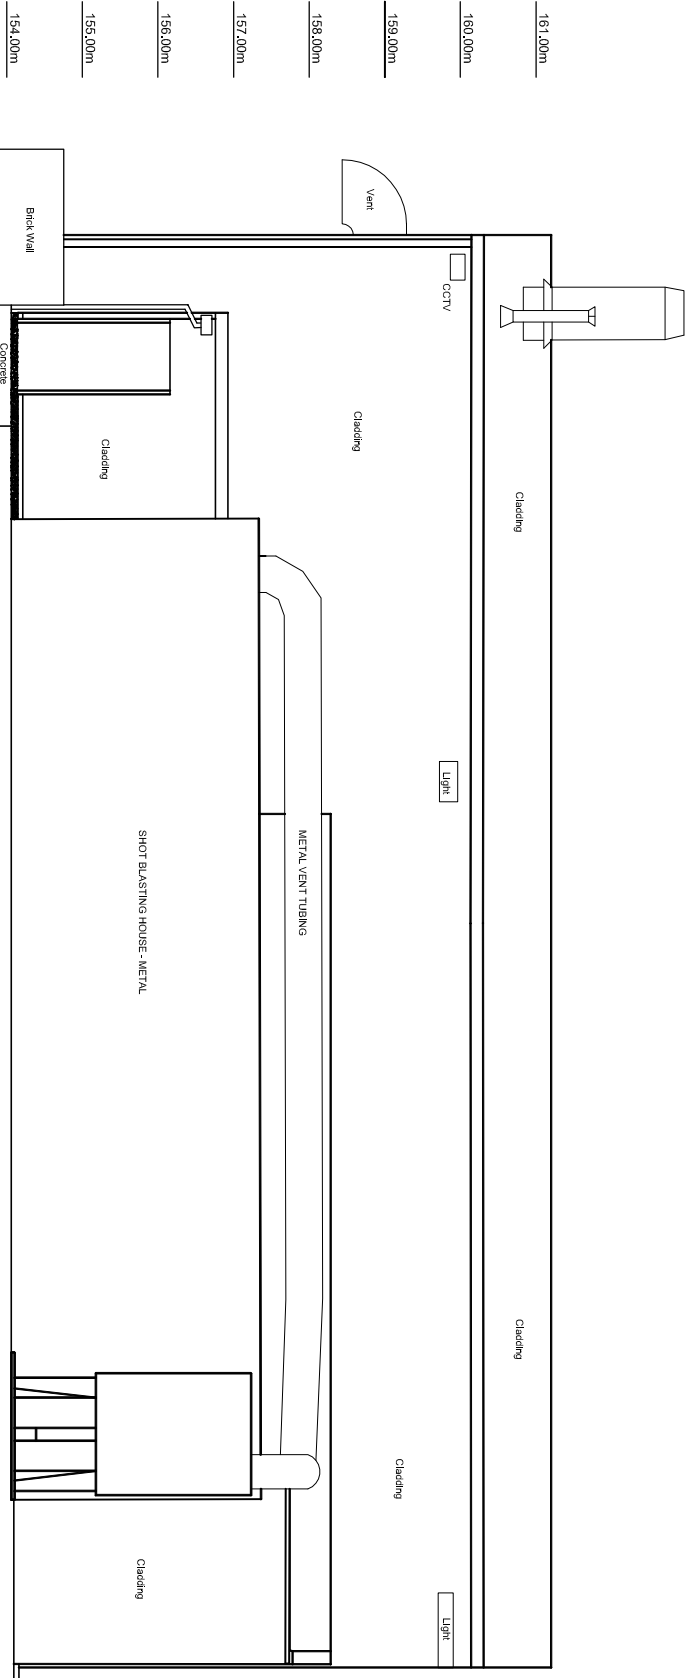

SIDE ELEVATION - SE FACING

