


Drawing No.	Rev No.
MMP001 -006	

DO NOT SCALE: Contractor to check all dimensions and report any omissions or errors

NOTES

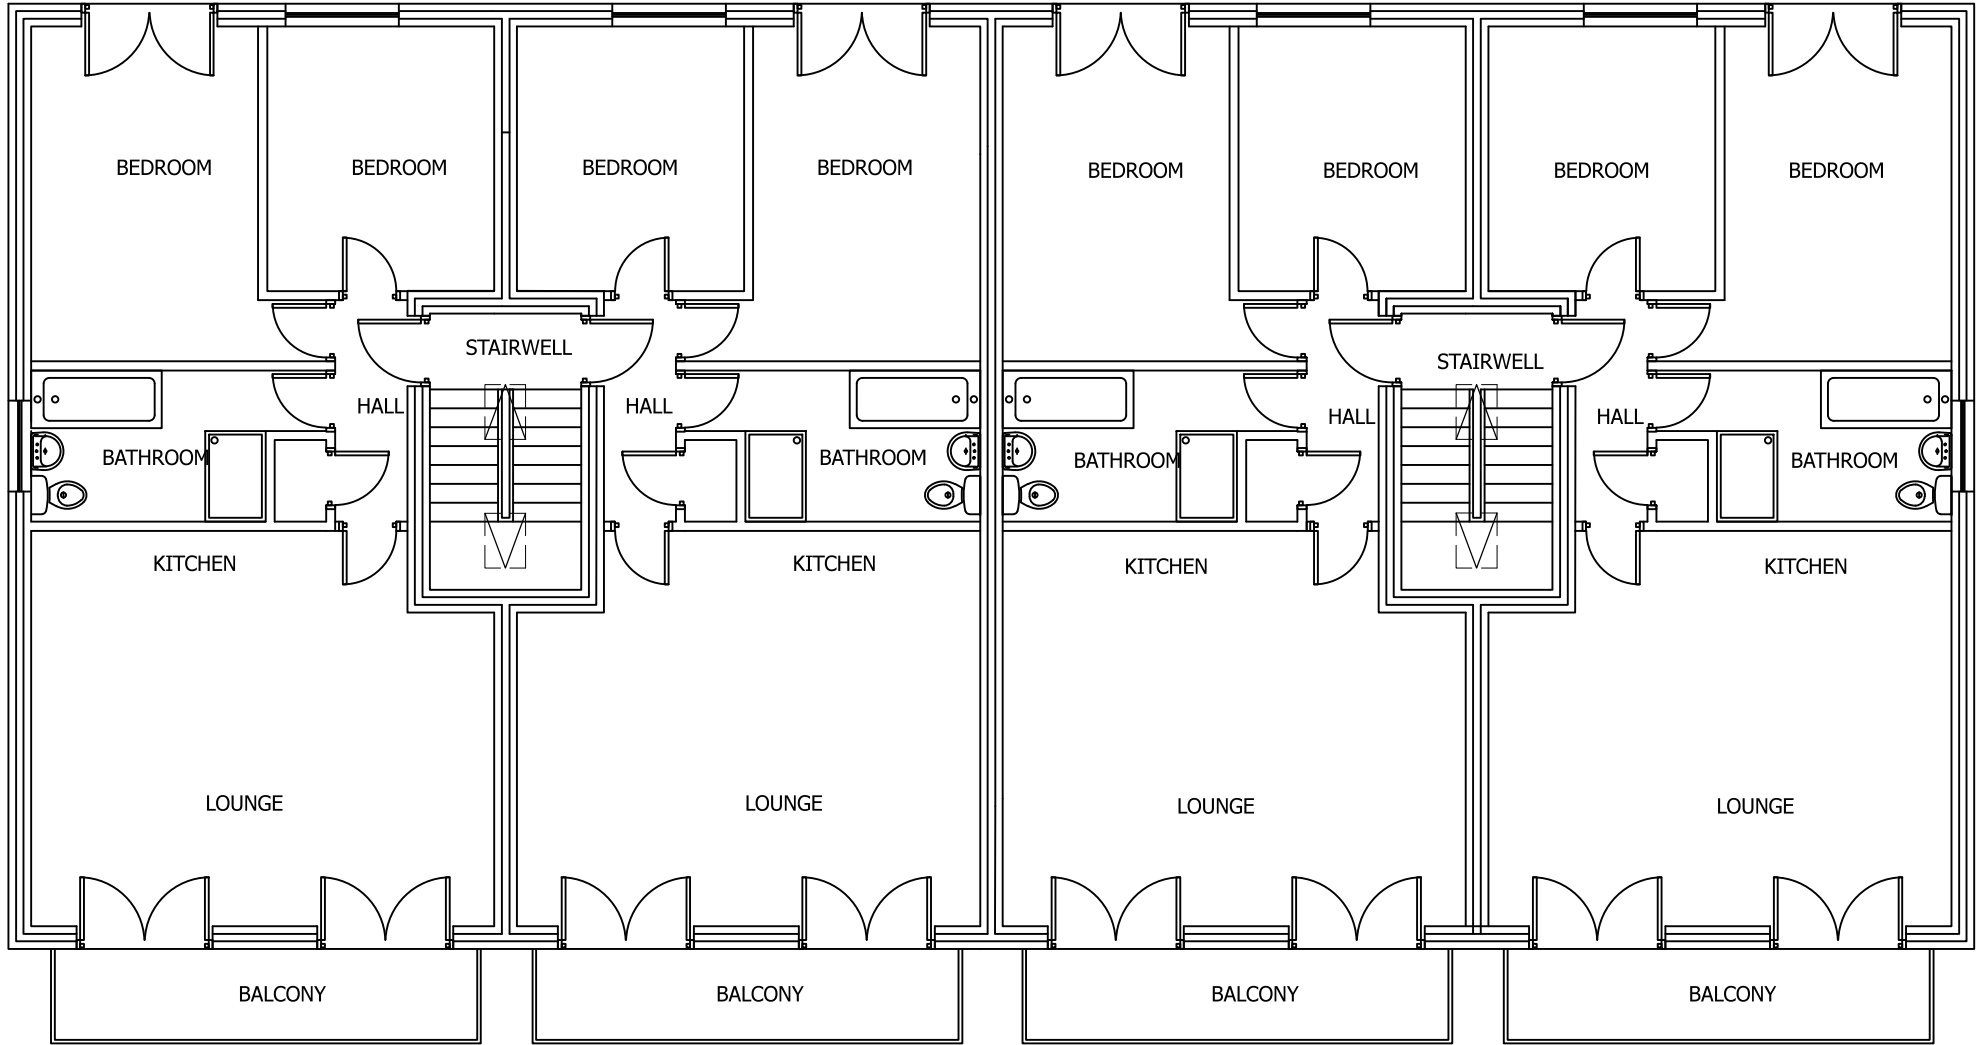

PROPOSED SECOND FLOOR PLAN
SCALE 1:50 AT A3

Rev	Description	By	Chk	App	Date
JRB DESIGNS Ltd 1 Saville Road Cudworth Barnsley S72 8LT Tel: 01226 383542 Fax: 01226 380078 Mob: 07970 541192 Email: john@jrbdesigns.co.uk This drawing is copyright. © jrbdesigns Ltd.					
Client		MR. M PATTISON			
Drawing Title		PROPOSED PLAN SF			
Address		WEST STREET ROYSTON BARNSELY			
Project Title:		RESIDENTIAL DEVELOPMENT OF 12 APARTMENTS			
Purpose of Issue:		PLANNING			
Drawing Status		FIRST ISSUE			
Scale at A3 AS SHOWN	Drawn By JRB	Date 18/12/2015			
Checked By	Date 18/12/2015	Approved By	Date 18/12/2015	Revision	
Project No. MMP001		Drawing No. 006		Revision -	
APPROVAL ☒	INFORMATION ☐	TENDER ☐	CONTRACT ☐	CONSTRUCTION ☐	