



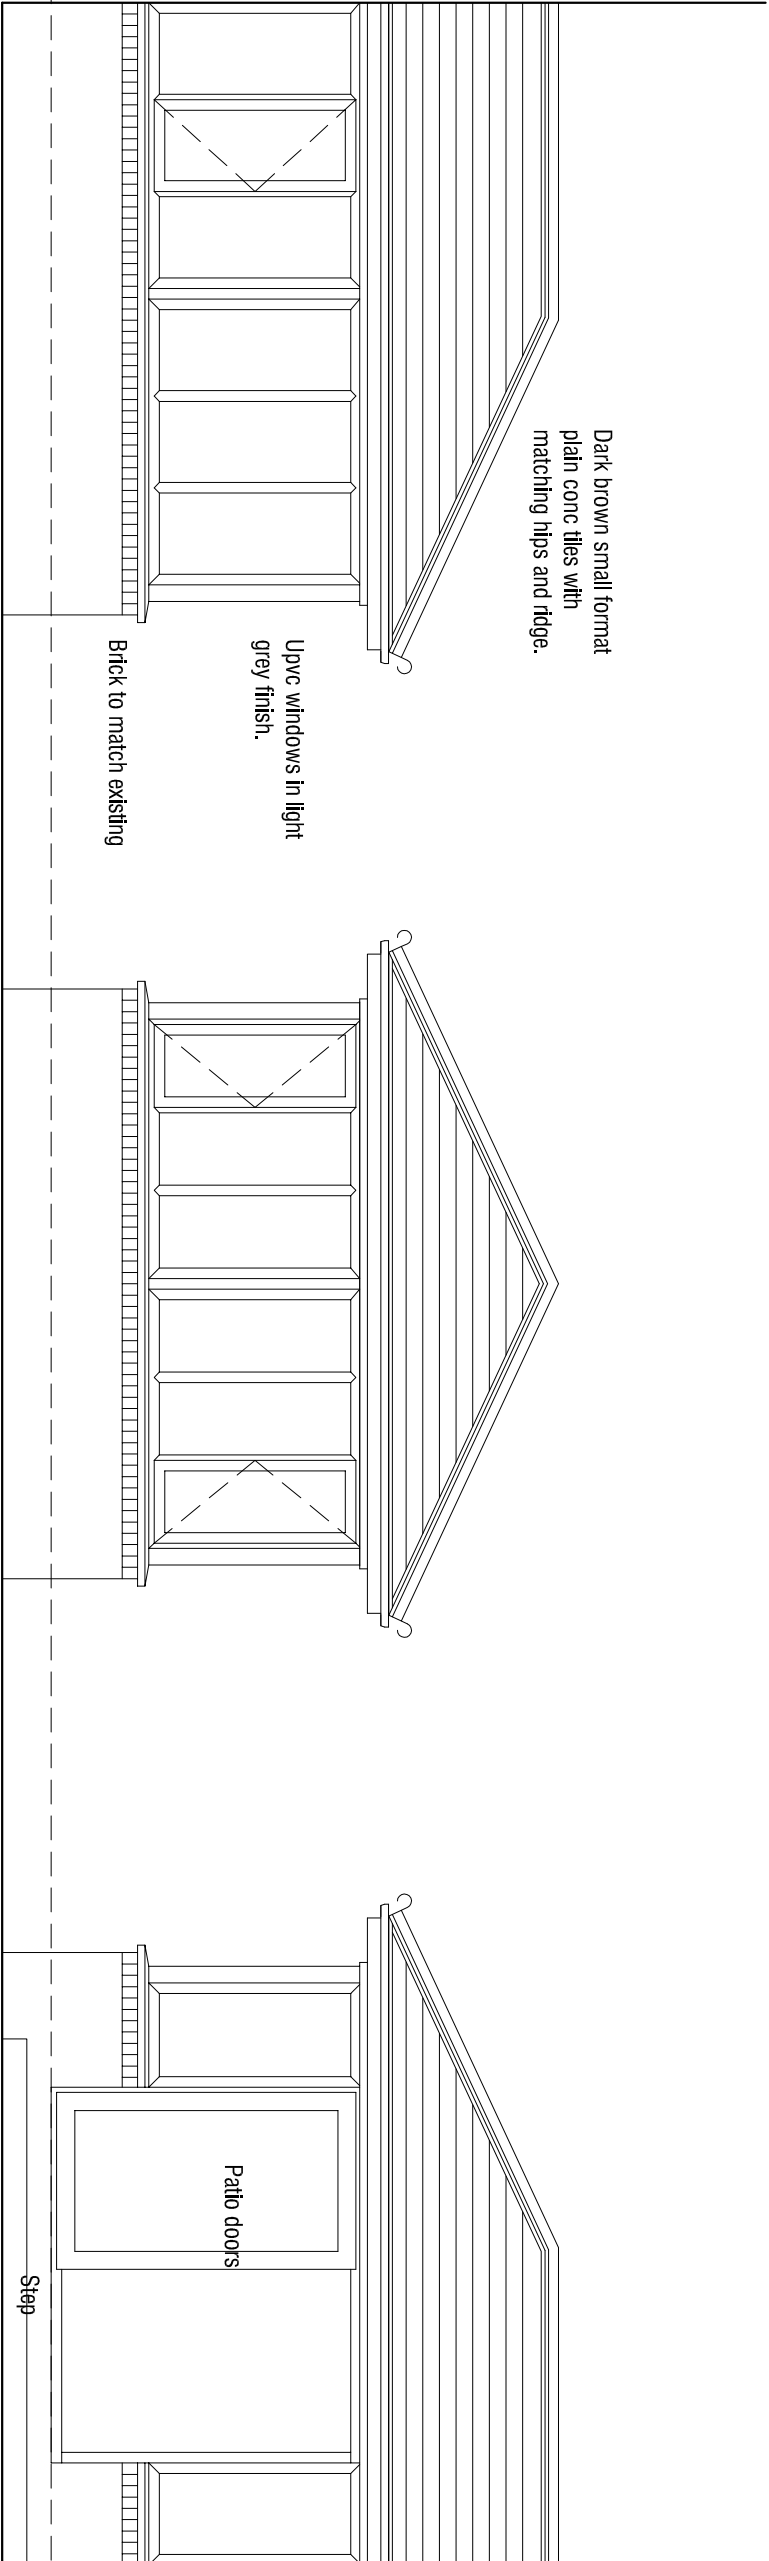


West Elevation 1:50

South Elevation 1:50

East Elevation 1:50

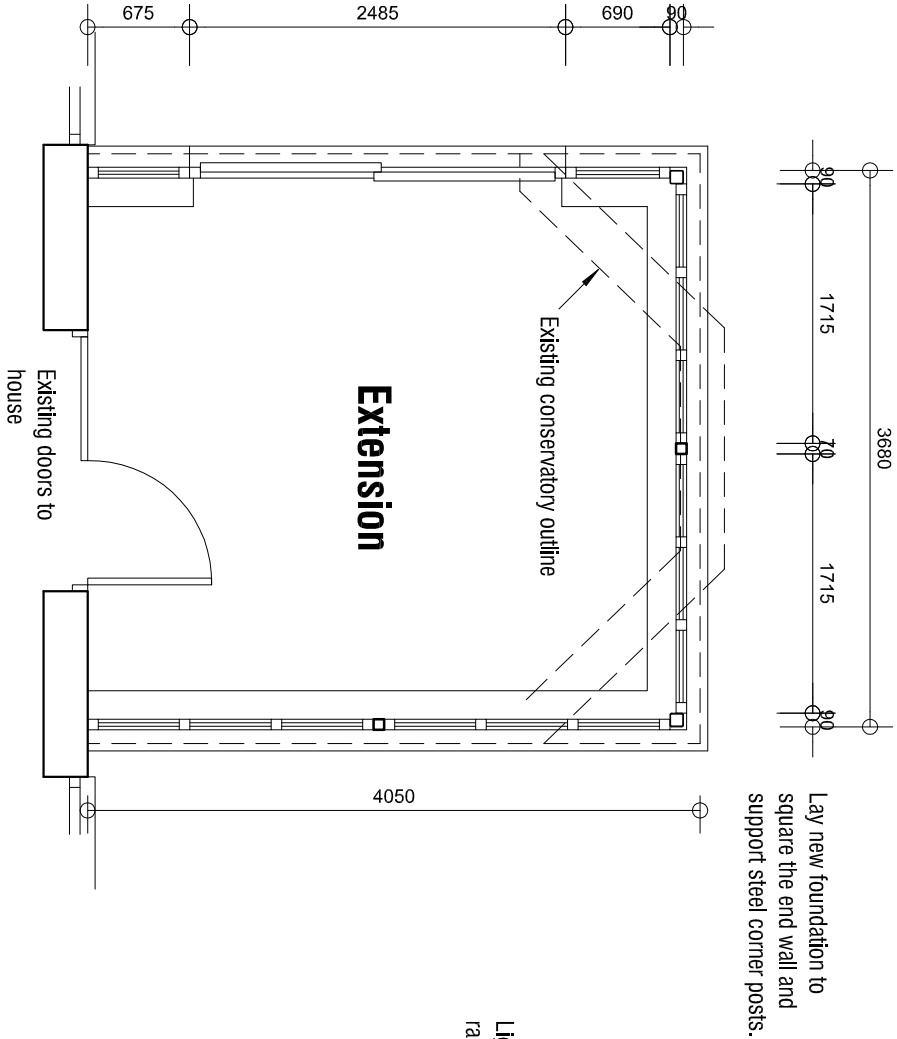

Plan 1:50

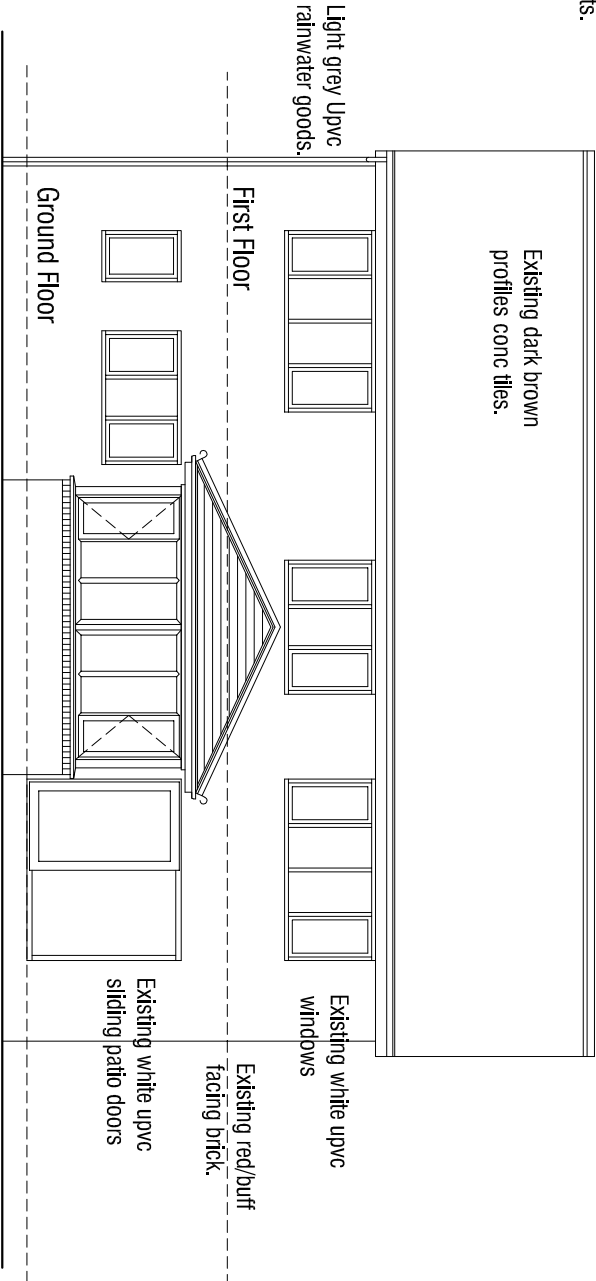

South Elevation 1:100

Single storey rear extension
11 Crowden Walk
Pogmoor
Barnsley S75 2LU

PROPOSALS

PLANS AND ELEVATIONS

mboothdesign

architectural design and building consultants

Fairfield House
Berneslai Close Barnsley
S70 2FL
T: 01226 286256
M: 07881898300
E: mboothdesign@btconnect.com

ScaleAS SHOWN @ A3DrawnMJB

DateNOV 2017Ref.17.38

Dwg No. P1Rev.-

0cm2cm4cm

Copyright: mboothdesign. All dimensions in millimeters unless otherwise stated.
Dimensions for setting out in existing buildings are to be checked and verified on site.