



|             |         |
|-------------|---------|
| Drawing No. | Rev No. |
| MDC002 -004 | A       |

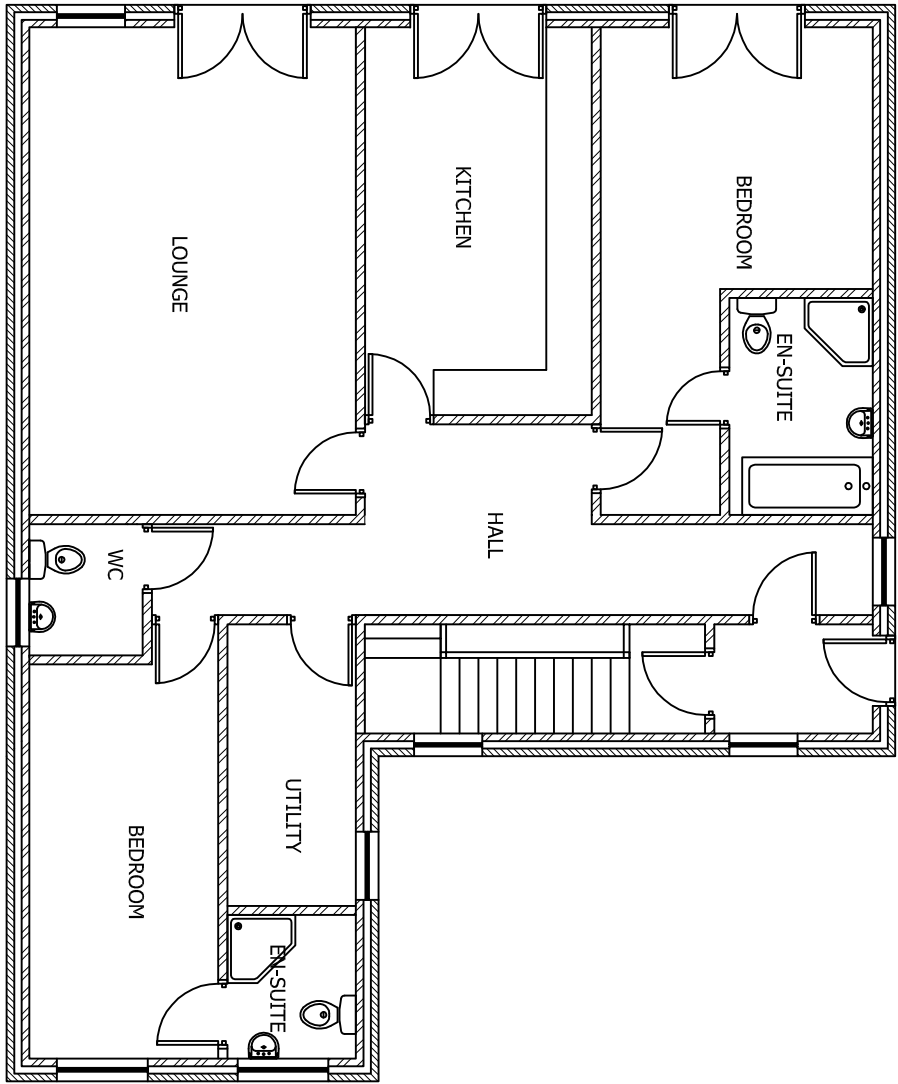

PROPOSED UPPER GROUND FLOOR PLAN  
SCALE 1:100 AT A3

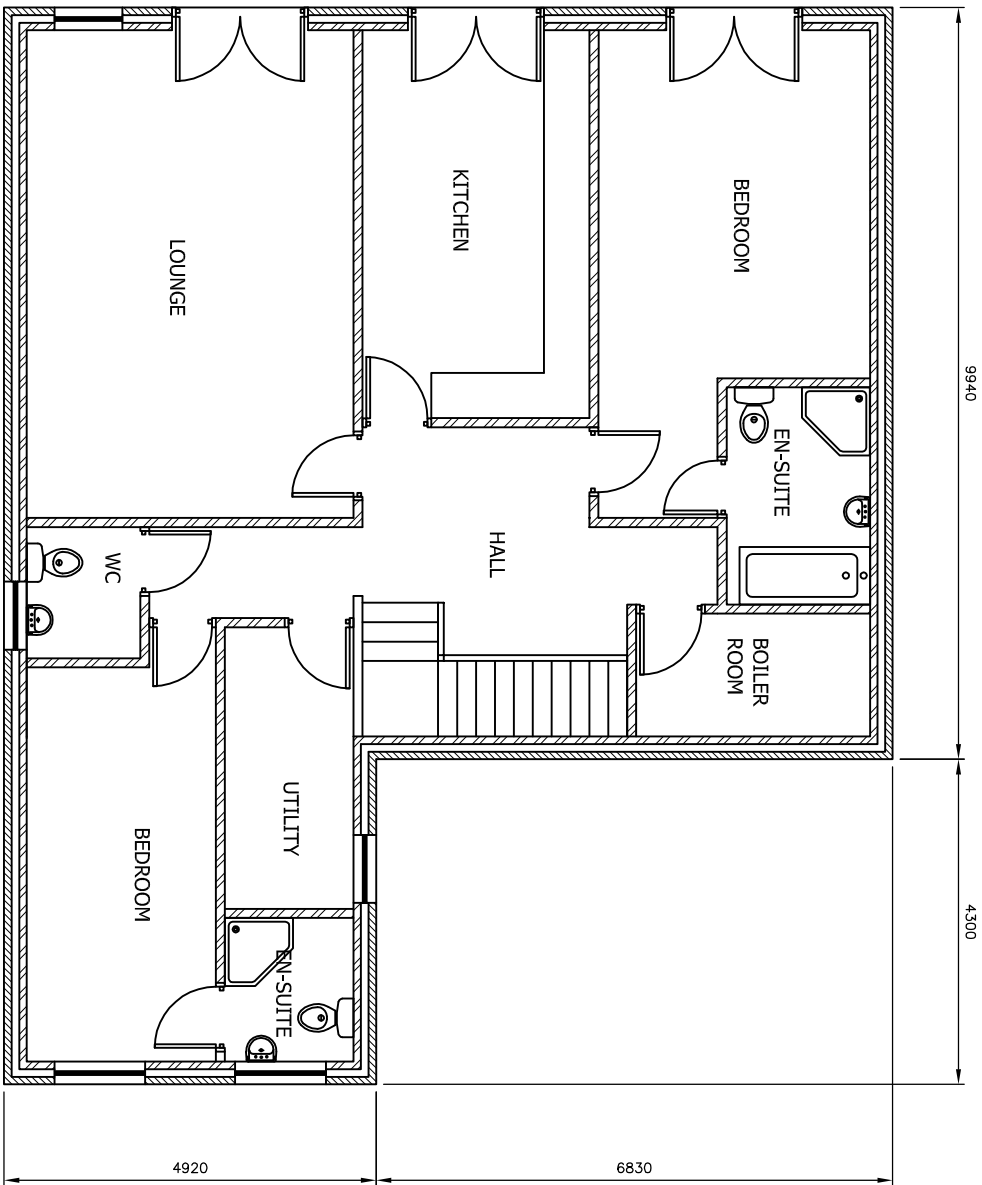

PROPOSED GROUND FLOOR PLAN  
SCALE 1:100 AT A3

DO NOT SCALE: Contractor to check all dimensions and report any omissions or errors

NOTES

|     |                    |     |     |     |          |
|-----|--------------------|-----|-----|-----|----------|
| A   | Rear bedroom added | JRB | BT  | BT  | 12/12/12 |
| Rev | Description        | By  | Chk | App | Date     |

JRB DESIGNS LTD  
1 Saville Road  
Cudworth  
Barnsley  
S72 8LT  
Tel: 01226 383542  
Fax: 01226 380078  
Mob: 07970 541132  
Email: joine@jrbdesigns.co.uk  
This drawing is copyright. © Jrbdesigns Ltd.

Client  
**ASPIRE IN THE COMMUNITY**  
**15 STATION ROAD**  
**LUNDWOOD**  
**BARNSELY**

Drawing Title  
**PROPOSED PLANS**

Address  
**THE GATE INN**  
**BARNSELY ROAD**  
**DODWORTH**  
**BARNSELY**

Project Title:  
**NEW RESIDENTIAL CARE**  
**ACCOMODATION**

Purpose of Issue:  
**PLANNING**

Drawing Status  
**FIRST ISSUE**

|                         |                    |                                   |
|-------------------------|--------------------|-----------------------------------|
| Scale at A3<br>AS SHOWN | Drawn By<br>JRB    | Date<br>09/09/2012                |
| Checked By              | Date<br>09/09/2012 | Approved By<br>Date<br>09/09/2012 |

|             |             |          |
|-------------|-------------|----------|
| Project No. | Drawing No. | Revision |
| MDC002      | 004         | A        |

APPROVAL ☒ INFORMATION ☐ TENDER ☐ CONTRACT ☐ CONSTRUCTION ☐