



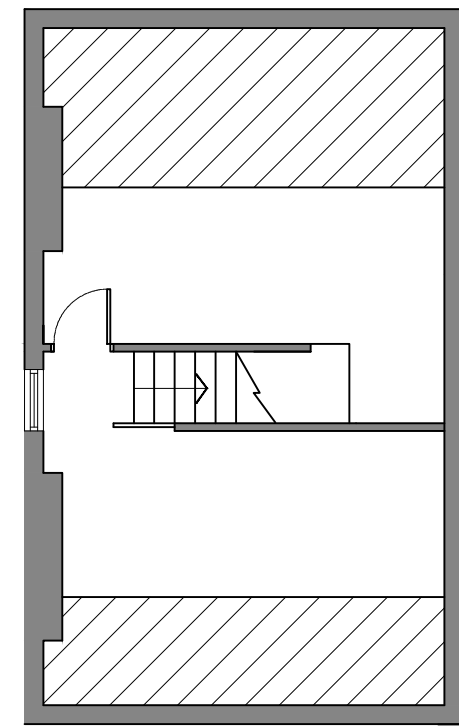


PROPOSED FRONT
ELEVATION
SCALE 1:100

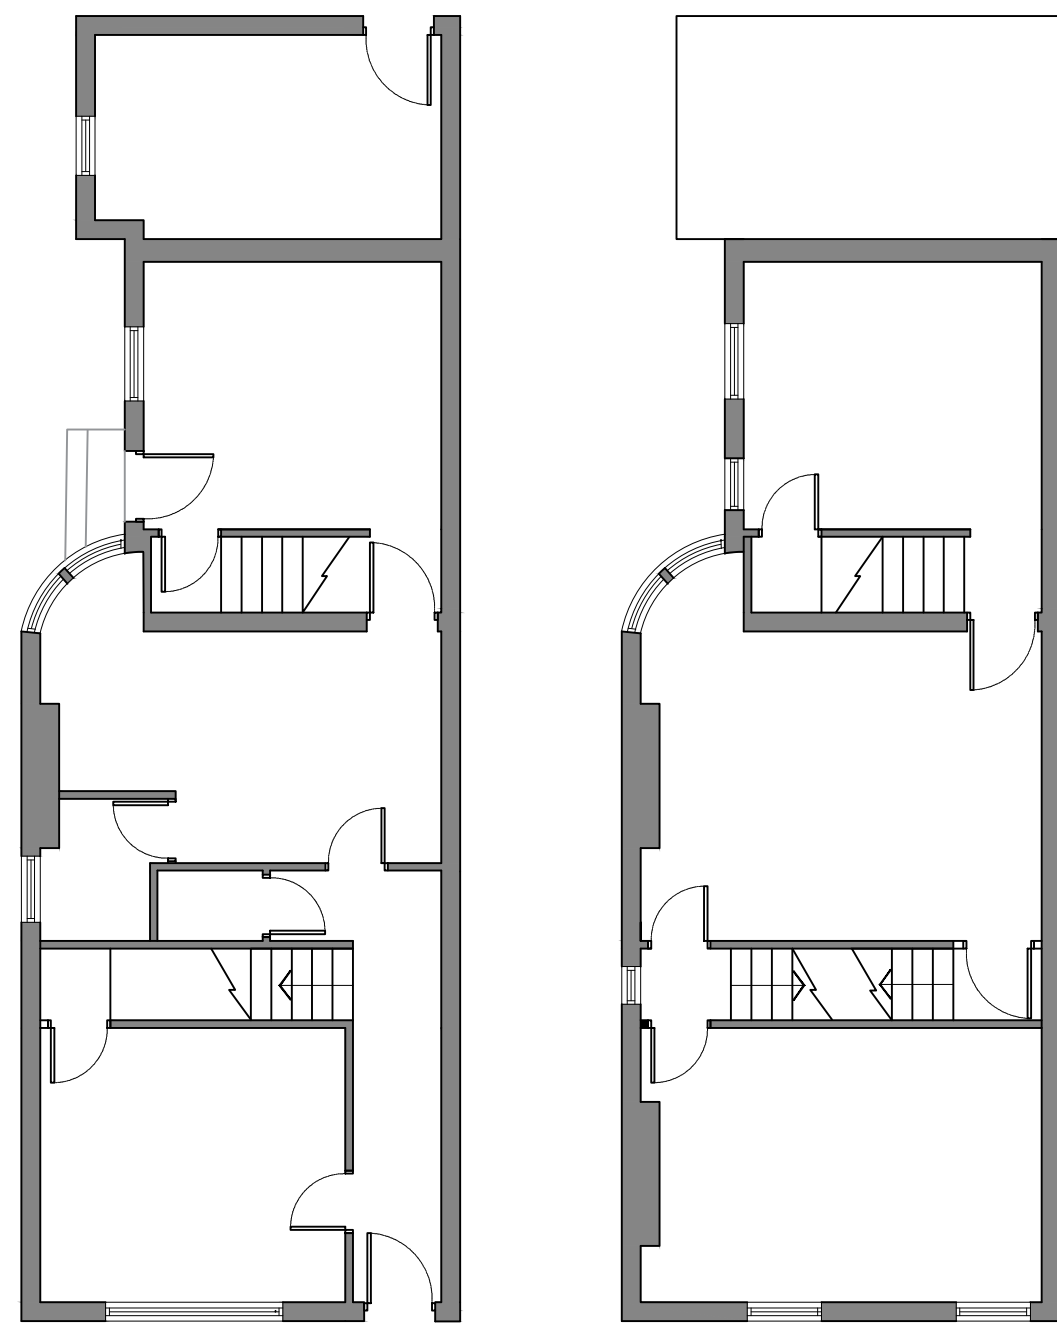


PROPOSED SIDE
ELEVATION
SCALE 1:100



PROPOSED REAR
ELEVATION
SCALE 1:100

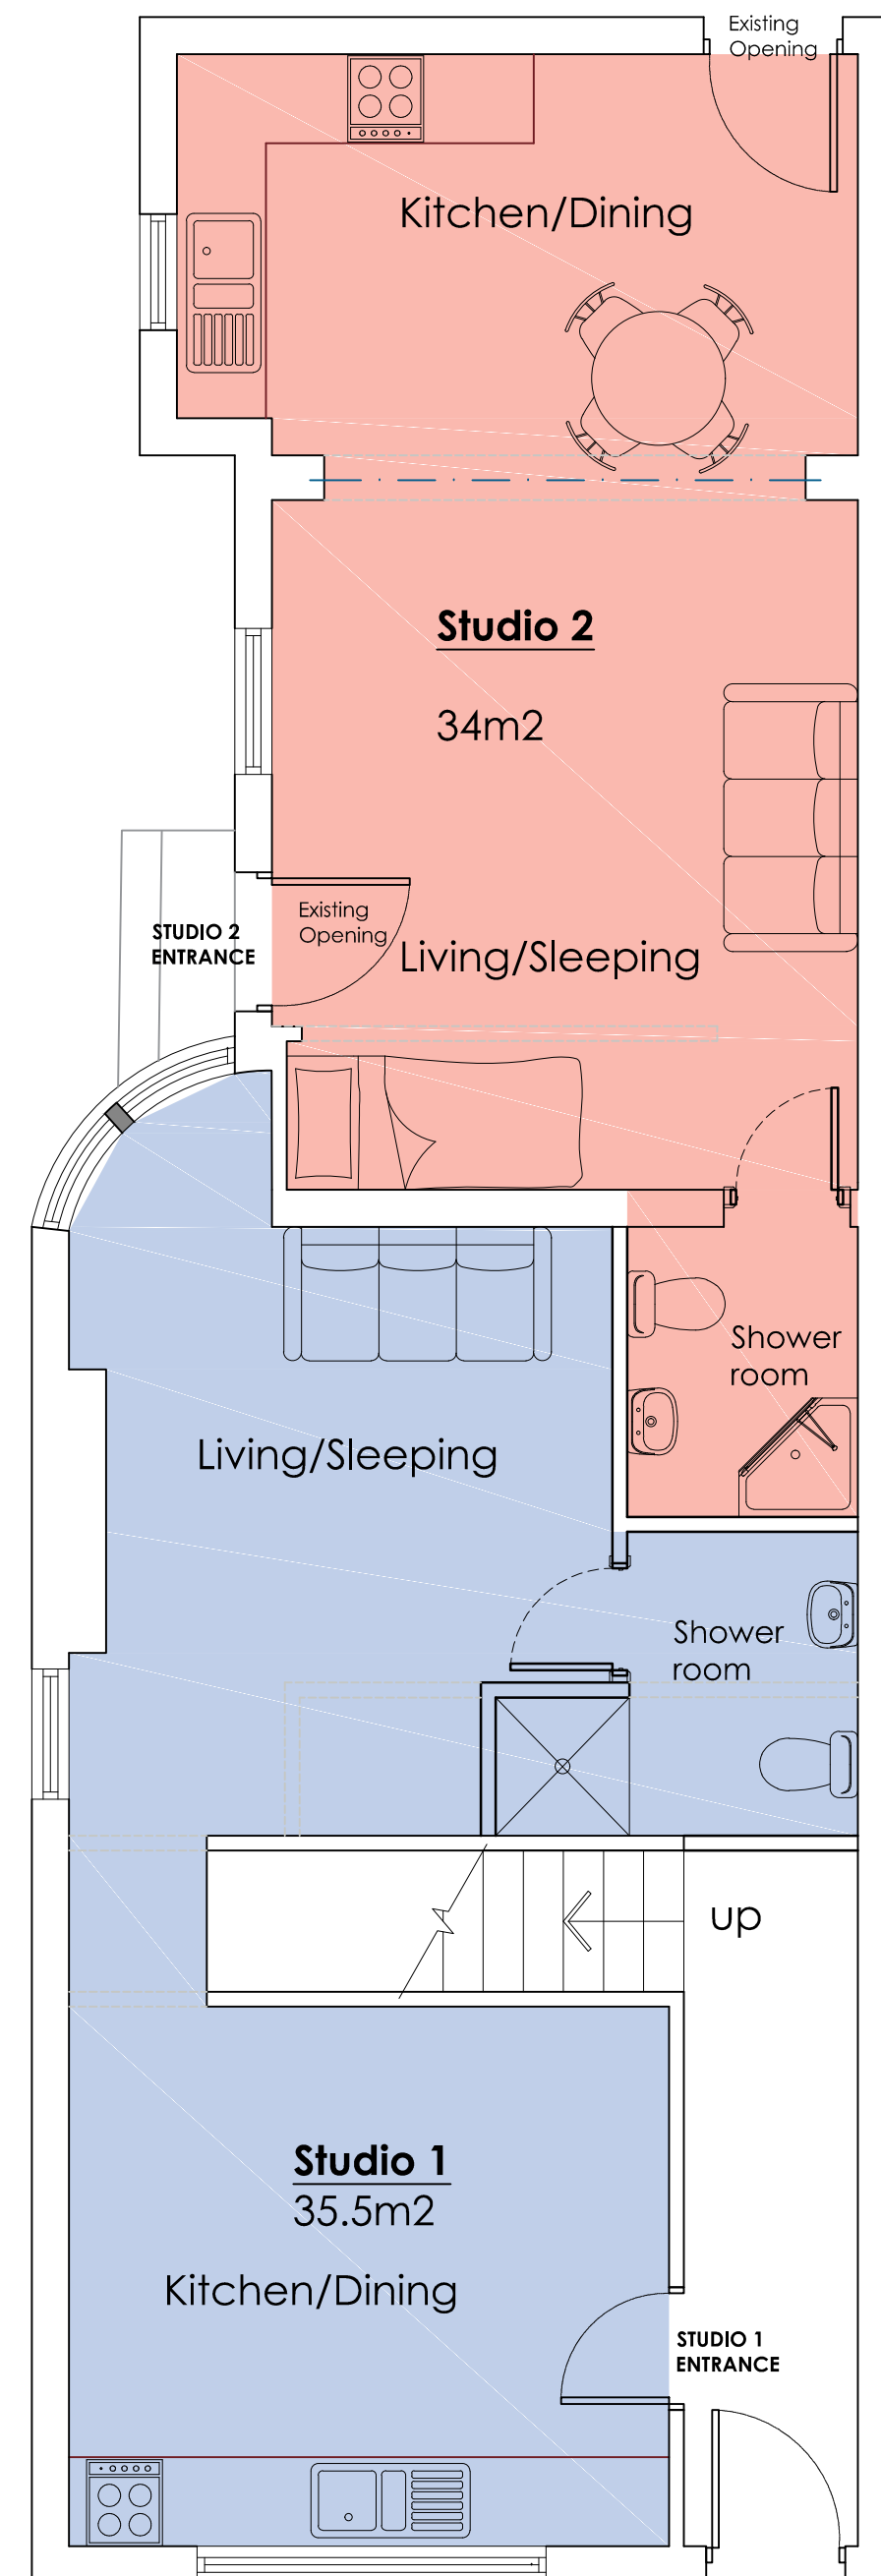

PROPOSED GROUND FLOOR PLAN
SCALE 1:50

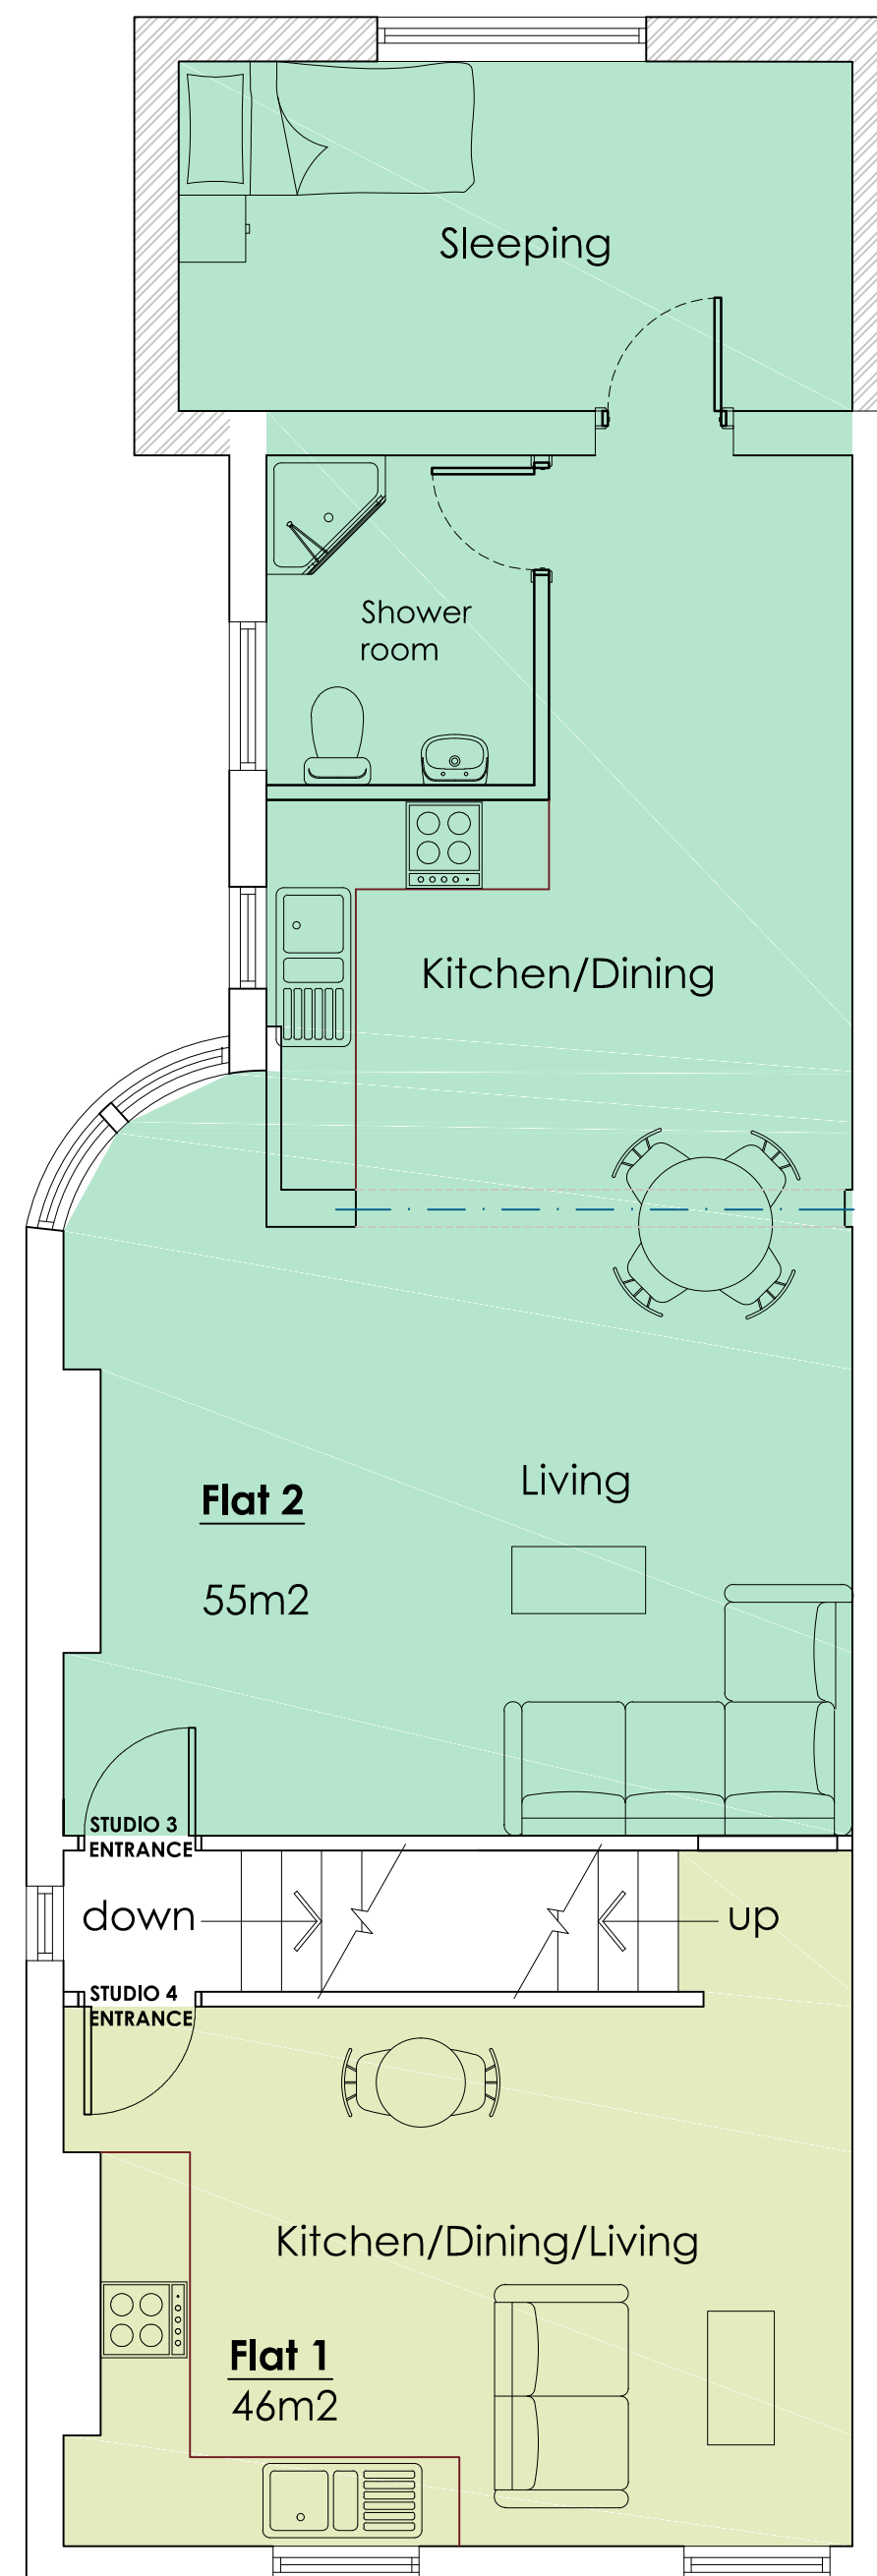


PROPOSED FIRST FLOOR PLAN
SCALE 1:50




EXISTING FRONT
ELEVATION
SCALE 1:100



EXISTING SIDE
ELEVATION
SCALE 1:100

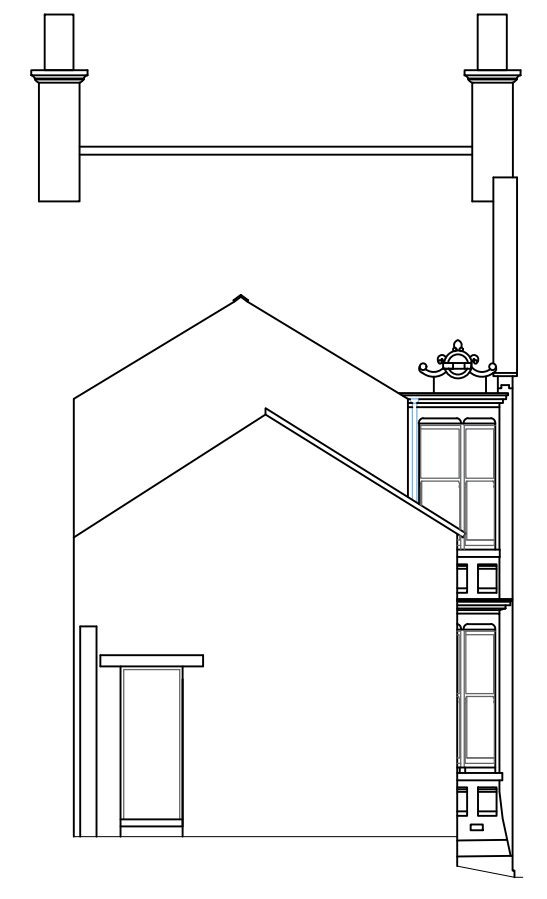


EXISTING REAR
ELEVATION
SCALE 1:100

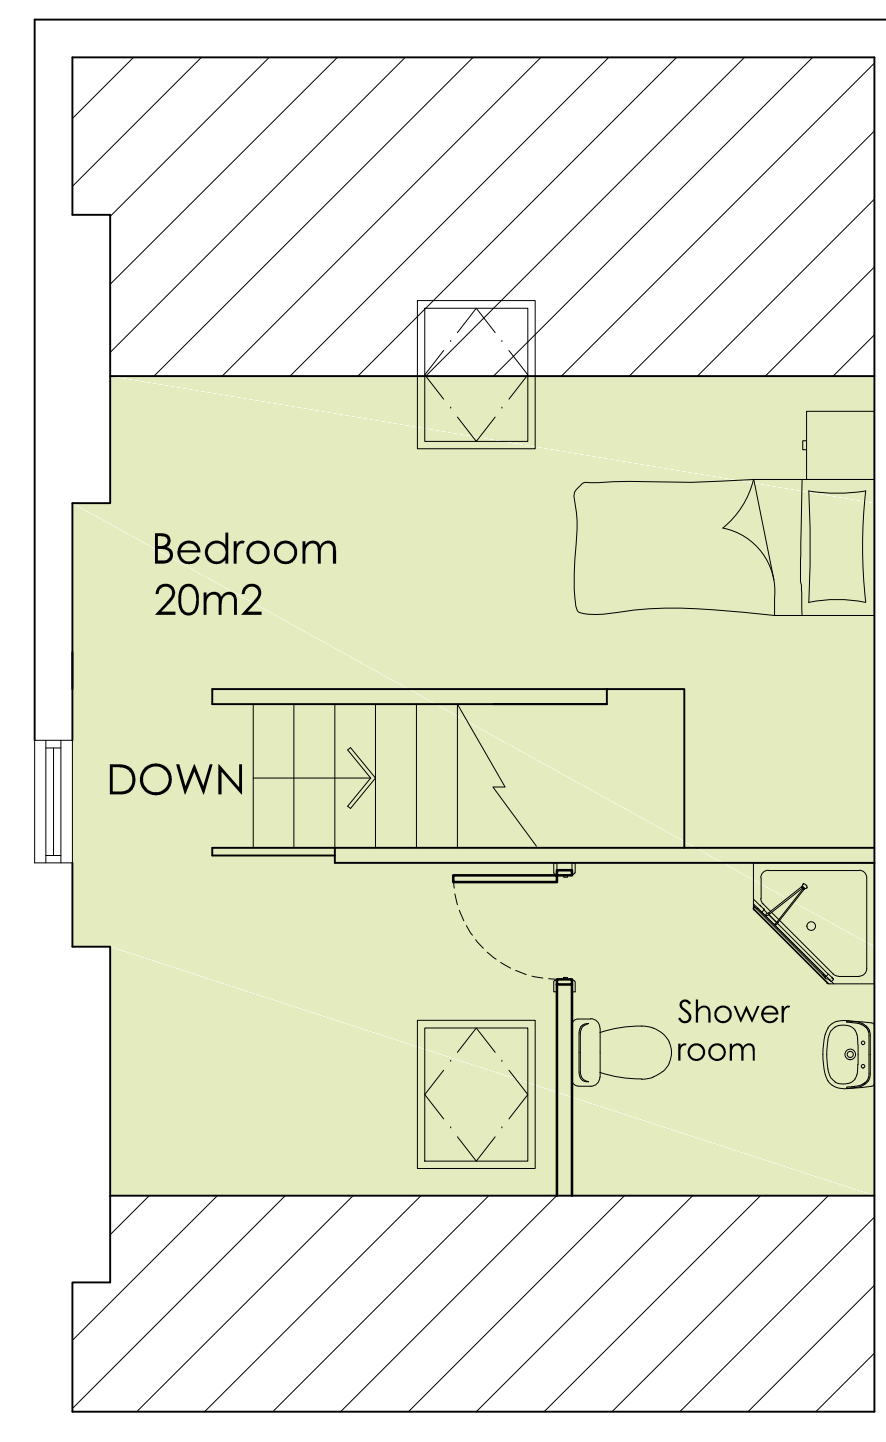

PROPOSED SECOND FLOOR PLAN
SCALE 1:50



LOCATION PLAN
SCALE 1:1250

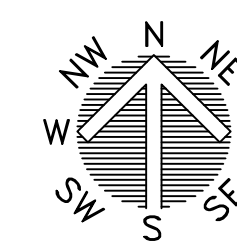

White Agus PARTNERSHIP			OFFICE ONE, 34 VICTORIA ROAD, BARNSELEY, S70 2BU			Phone: 01226 208482 Email: info@whiteaguspартnership.co.uk Web: www.whiteaguspартnership.co.uk		
ARCHITECTURAL SERVICES			Project: PROPOSED STUDIO APARTMENTS 139 DONCASTER ROAD, BARNSELEY S70 1UF			Client: MR S. CLARKE		
Drawing Title: PROPOSED PLANS			Date: FEB 2021			Scale: 1:50 & 1:100 @ A1		
Ref: 20-205			Dwg. No. 01			Rev. A		
Date	Suffix	Description	Date	Suffix	Description			
24/03/2021	A	LAYOUT REVISED						