

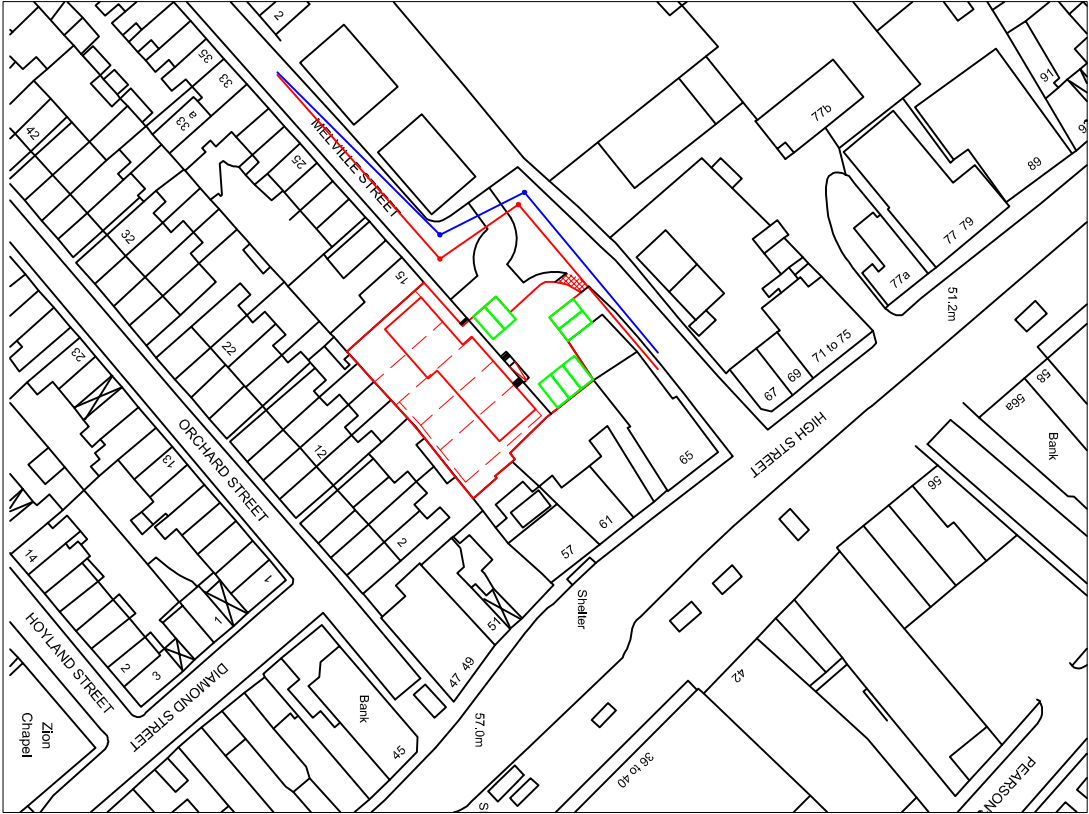


DO NOT SCALE: Contractor to check all dimensions and report any omissions or errors

NOTES

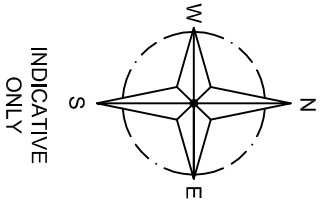

LOCATION PLAN
SCALE 1:1250 AT A3

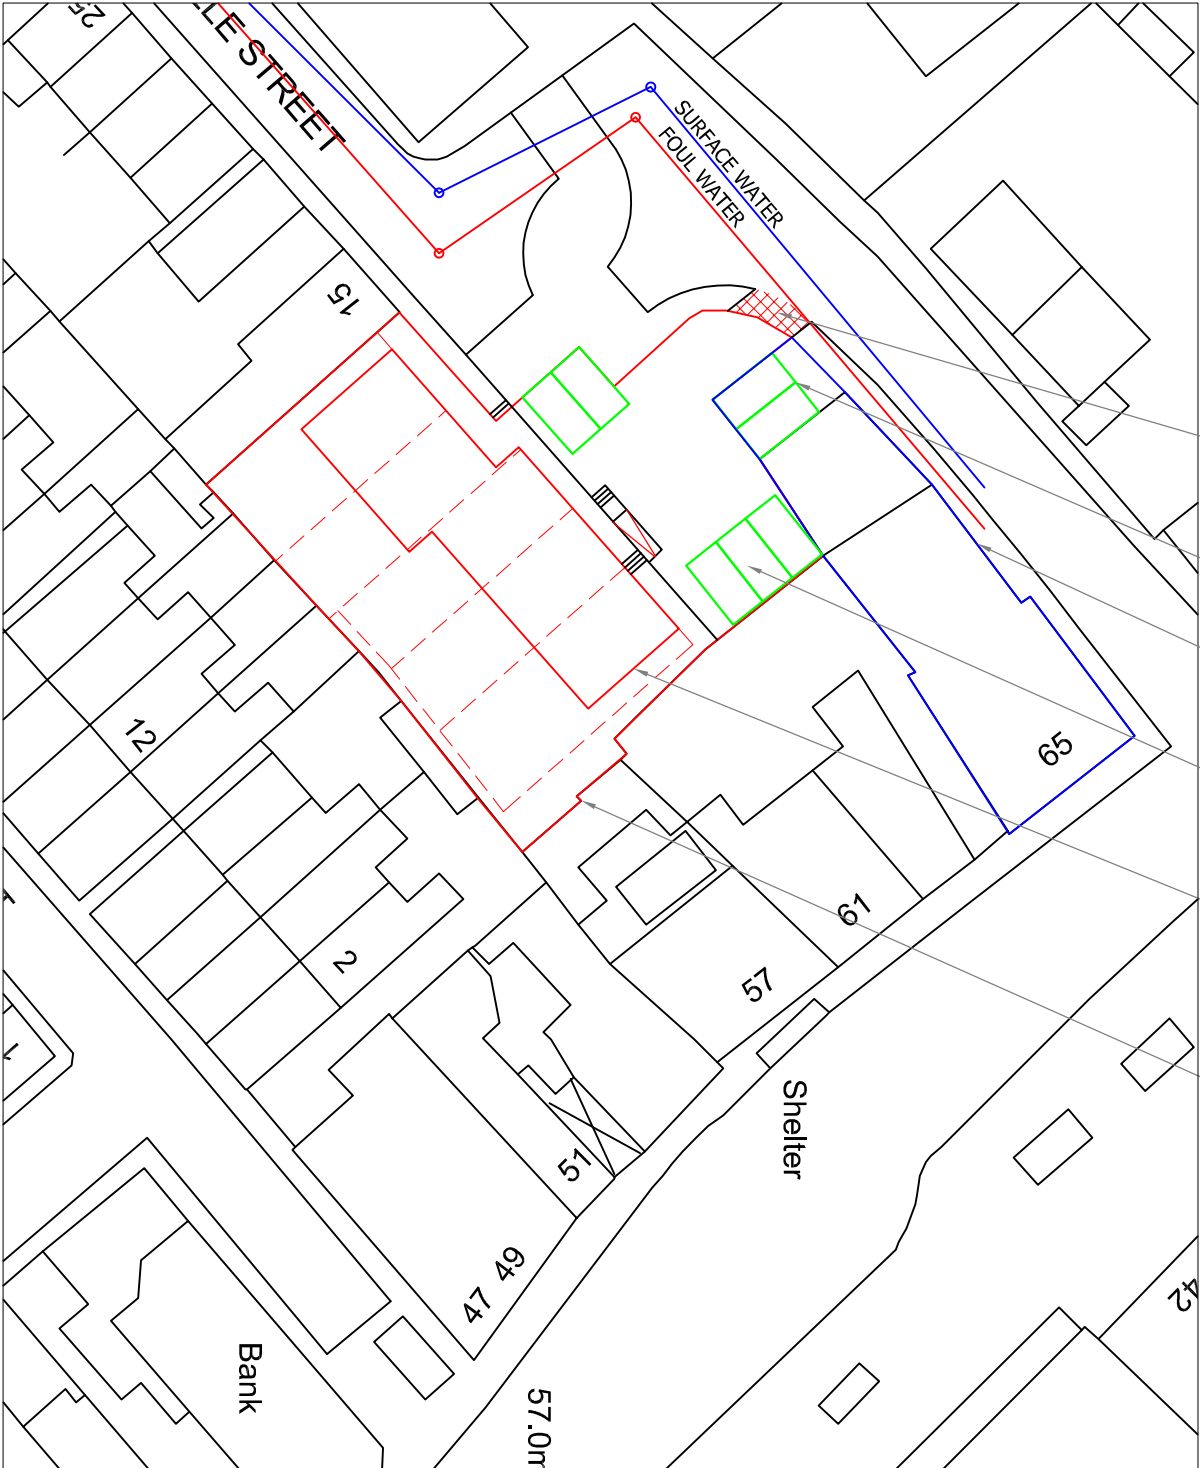

SITE PLAN
SCALE 1:500 AT A3

Rev	Description	By	CHK	App	Date
-----	-------------	----	-----	-----	------

JRB DESIGNS LTD
166 Churchfield Lane
Darton
Barnsley
S75 5FA
Tel: 01226 383542
Fax: 01226 380078
Mob: 07970 541192
Email: joine@jrbdesigns.co.uk
This drawing is copyright. © Jrbdesigns Ltd.

Client
PJC BUILDERS
30 ALLENDALE ROAD
DARTON
BARNSELEY

Drawing Title
SITE PLANS

Address
MELVILLE STREET
WOMBWELL
BARNSELEY

Project Title:
PROPOSED FIVE NEW TOWN
HOUSES

Purpose of Issue:
PLANNING

Drawing Status
FIRST ISSUE

Scale at A3	Drawn By	Date
AS SHOWN	JRB	22/09/2009
Checked By	Approved By	Date
PC	PC	22/09/2009
Project No.	Drawing No.	Revision
PJC001	001	-

APPROVAL ☒ INFORMATION ☐ TENDER ☐ CONTRACT ☐ CONSTRUCTION ☐