


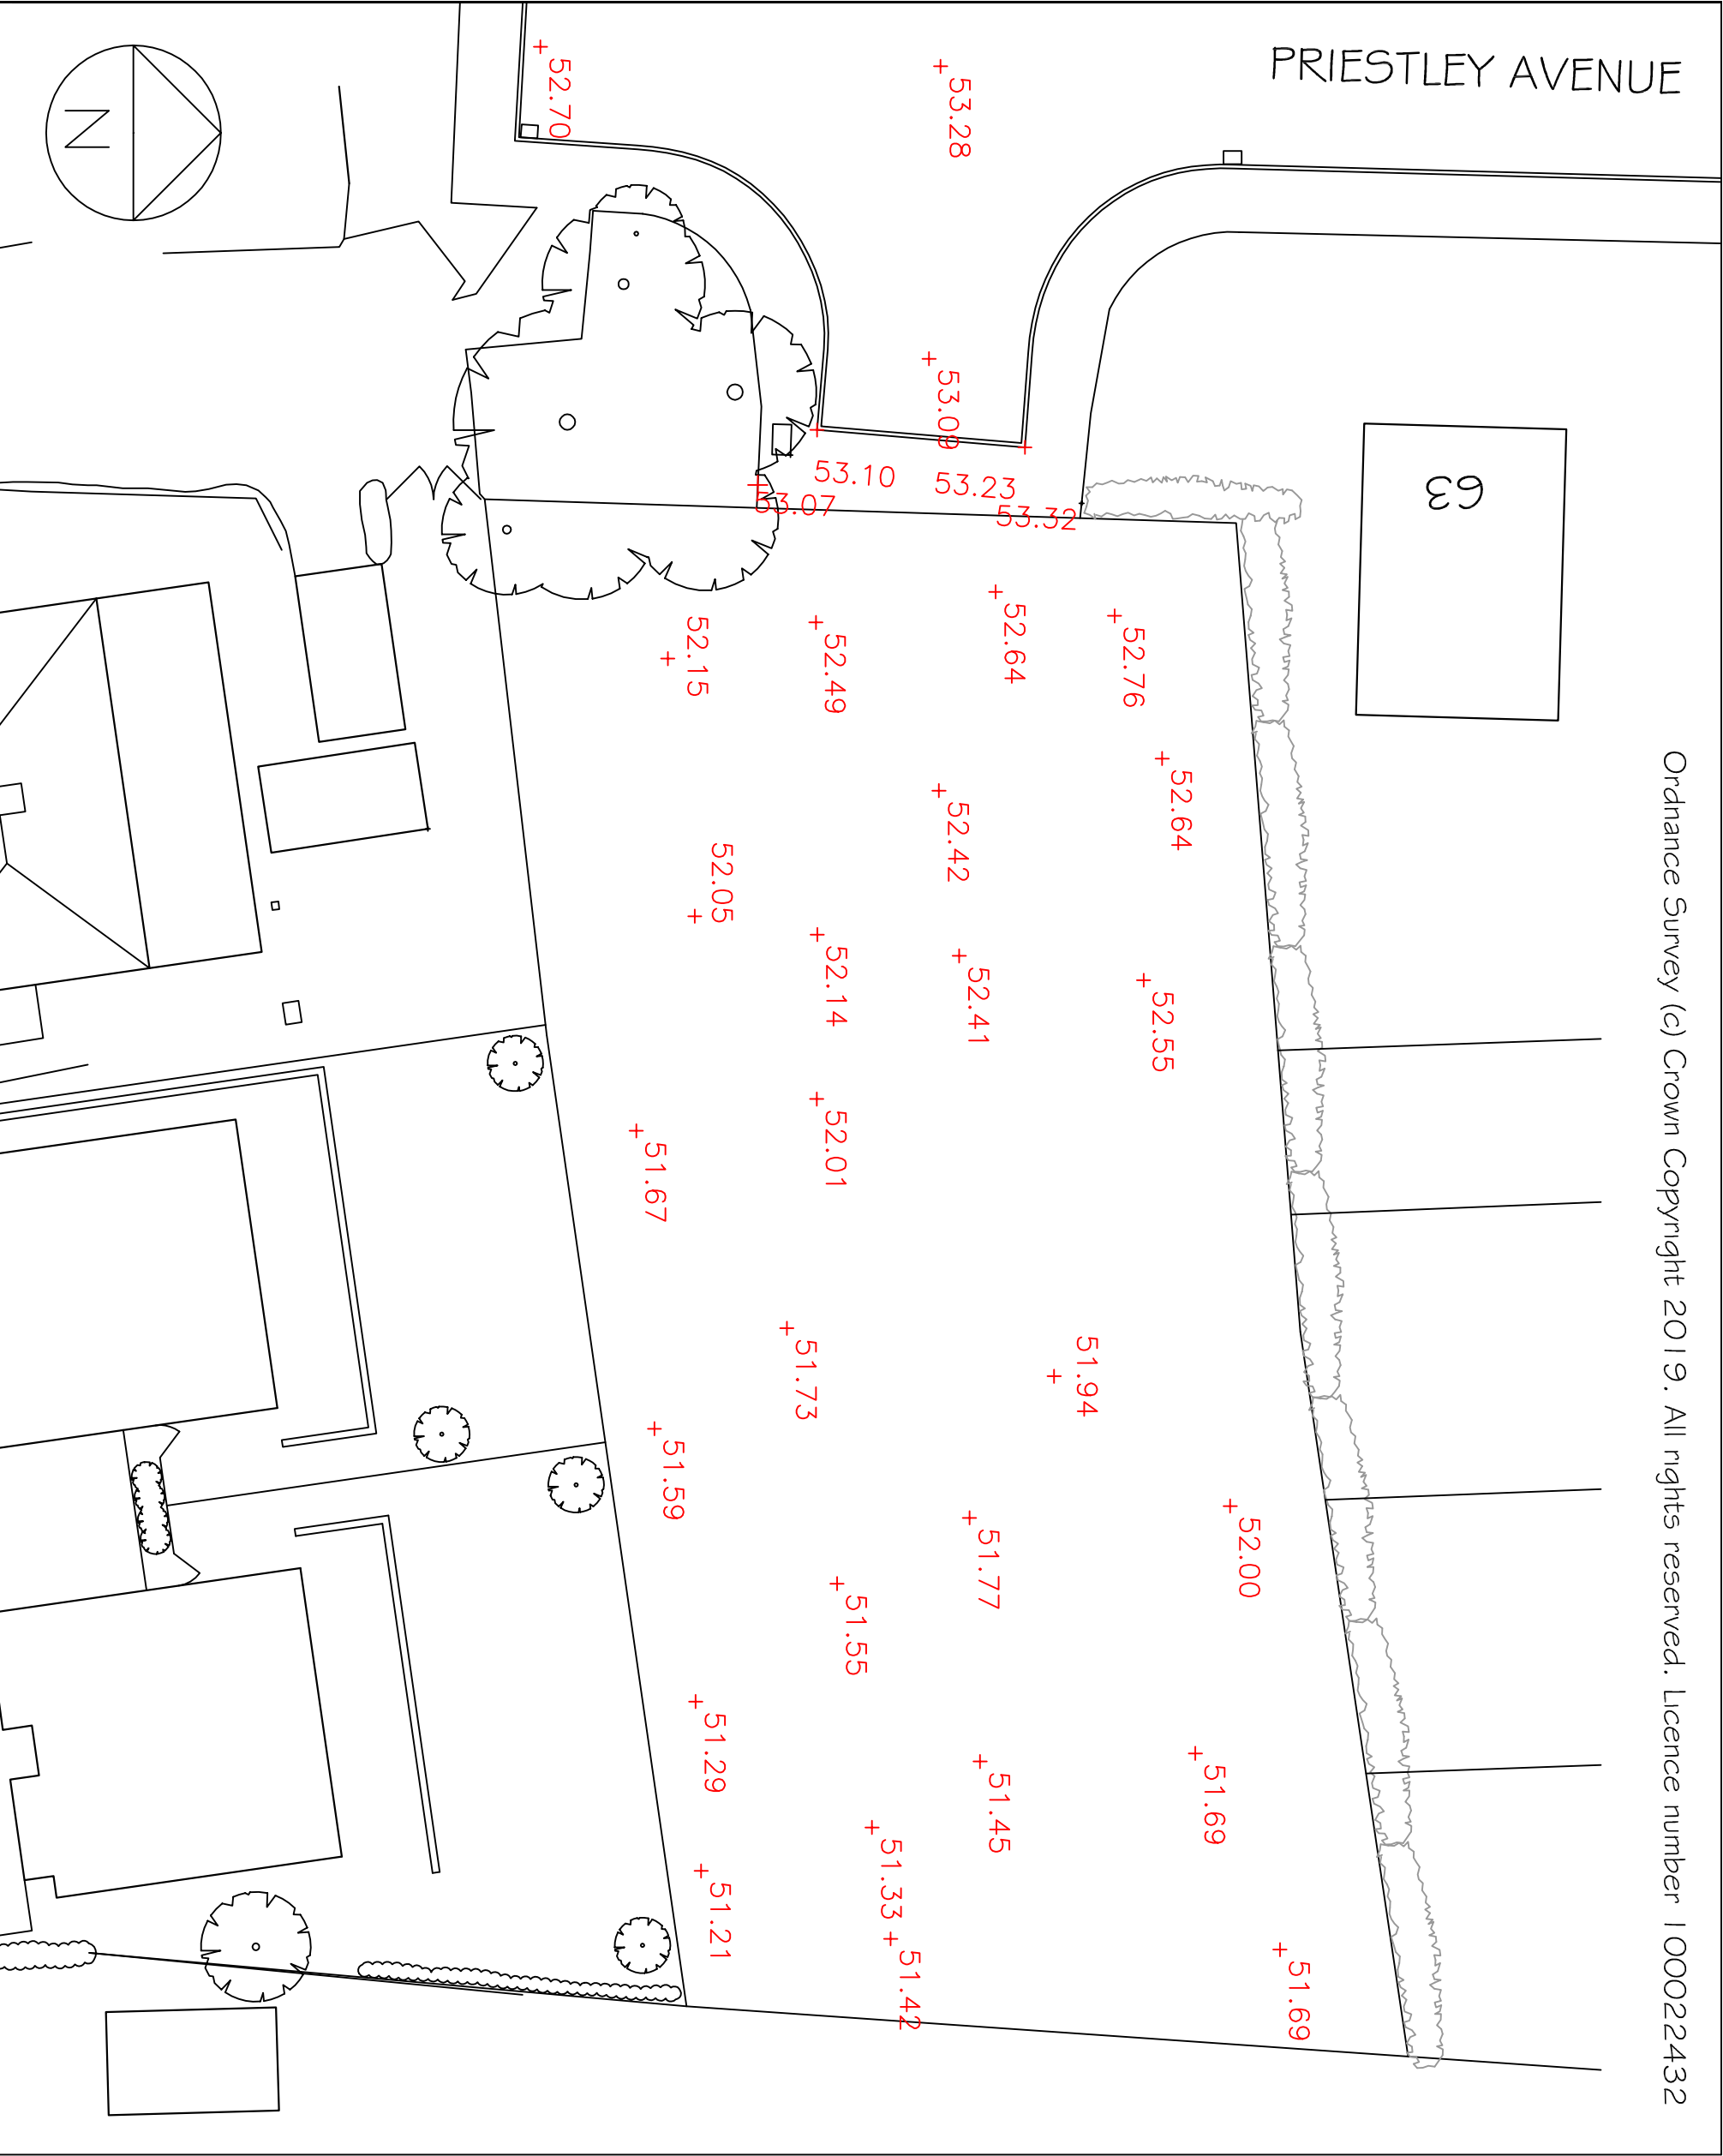

Ordinance Survey (c) Crown Copyright 2019. All rights reserved. Licence number 1 00022432

NORTHPOINT PLANNING LIMITED

Fairways, Rosemary Road,
Wickersley,
Rotherham,
South Yorkshire.
Tel: 07667 381 594
E-mail: plantobuild@gmail.com

Do not scale from this drawing unless for Planning purposes.
Written dimensions only shall be taken from this drawing.
All dimensions are approximate and must be checked on site by the Contractor prior to the commencement of any fabrication or building works on site and where applicable, all dimensions and details are to be read in conjunction with any specialist consultants' drawings; any discrepancy between drawings is to be brought to the attention of the client prior to the commencement of any fabrication or building works.
All Dimensions in mm.
All Legal Boundaries to be confirmed by client prior to commencement of any works.

Revision	Date	Description

Notes

Client
Mr P. Hindley,
The Paddock, Back Lane,
North Dalton,
Driffield.

Project
Erection of 2No. Detached
Bungalows on land adjacent
to No.63 Priestley Avenue,
Darton, Barnsley.

Drawing Title
EXISTING
SITE PLAN
WITH LEVELS

Date
March 2020
Scale
1:200

Drawing No.8