
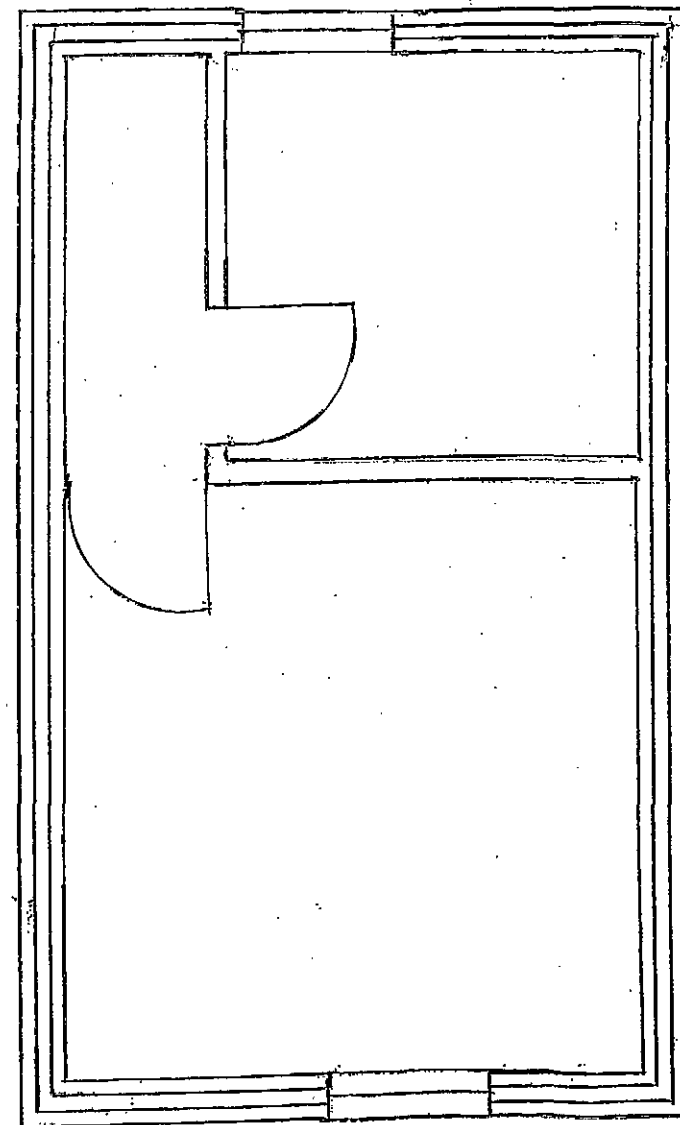



GROUND FLOOR

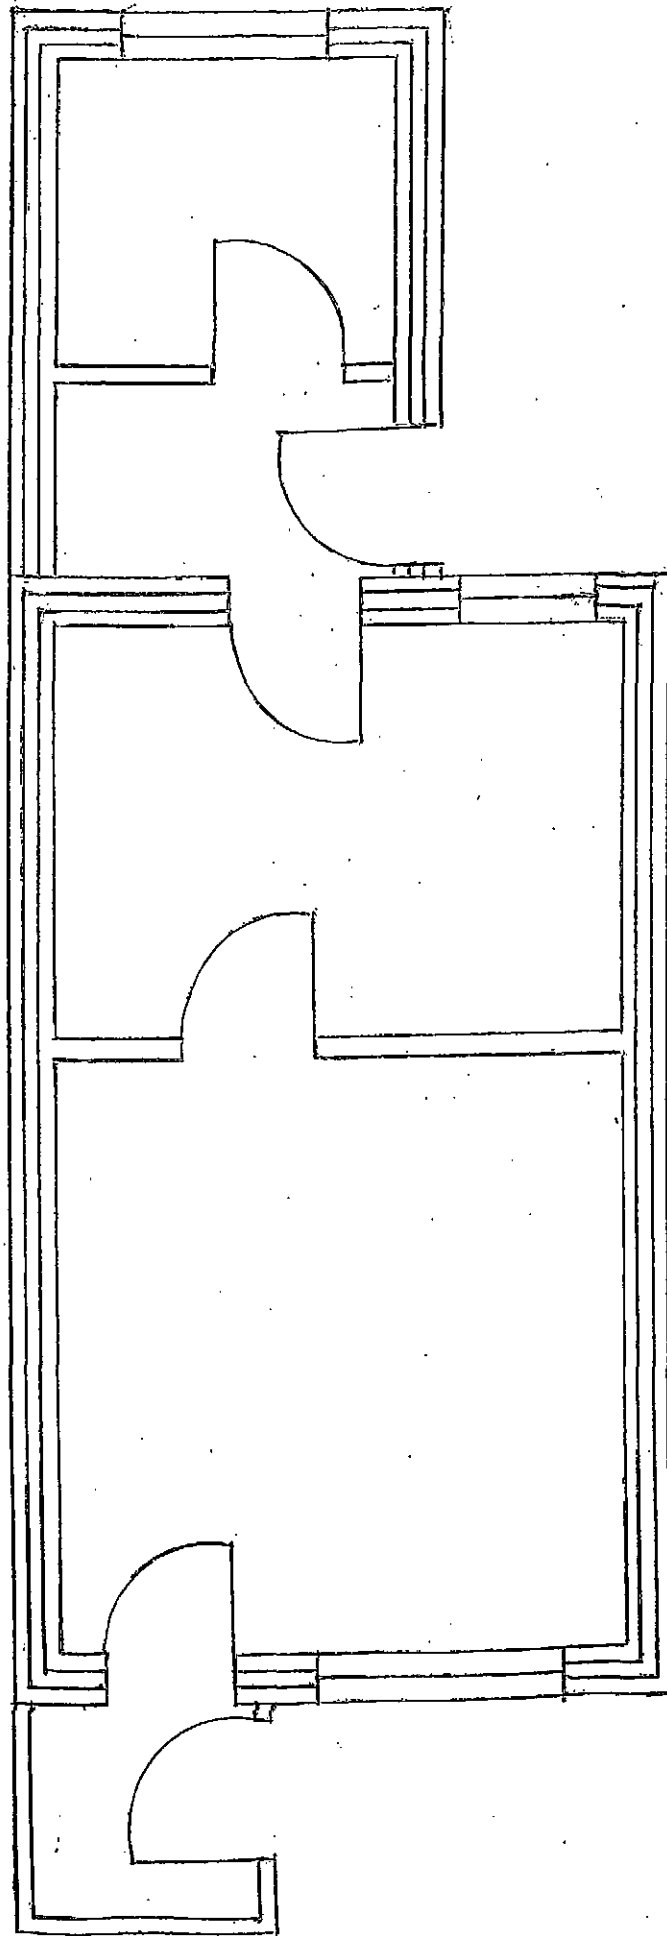

RACHEL PELL.


FIRST FLOOR

P&T ~~OC~~ B.

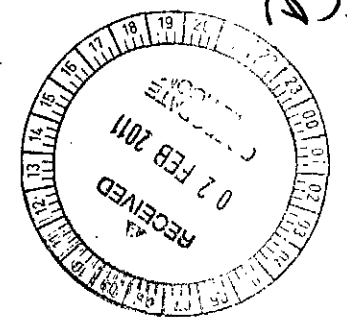


Project: Clumber Street Rear Extension
Date: September 2010
Title: Existing Floor Plans
Scale: 1:50 @ A3

GROUND FLOOR

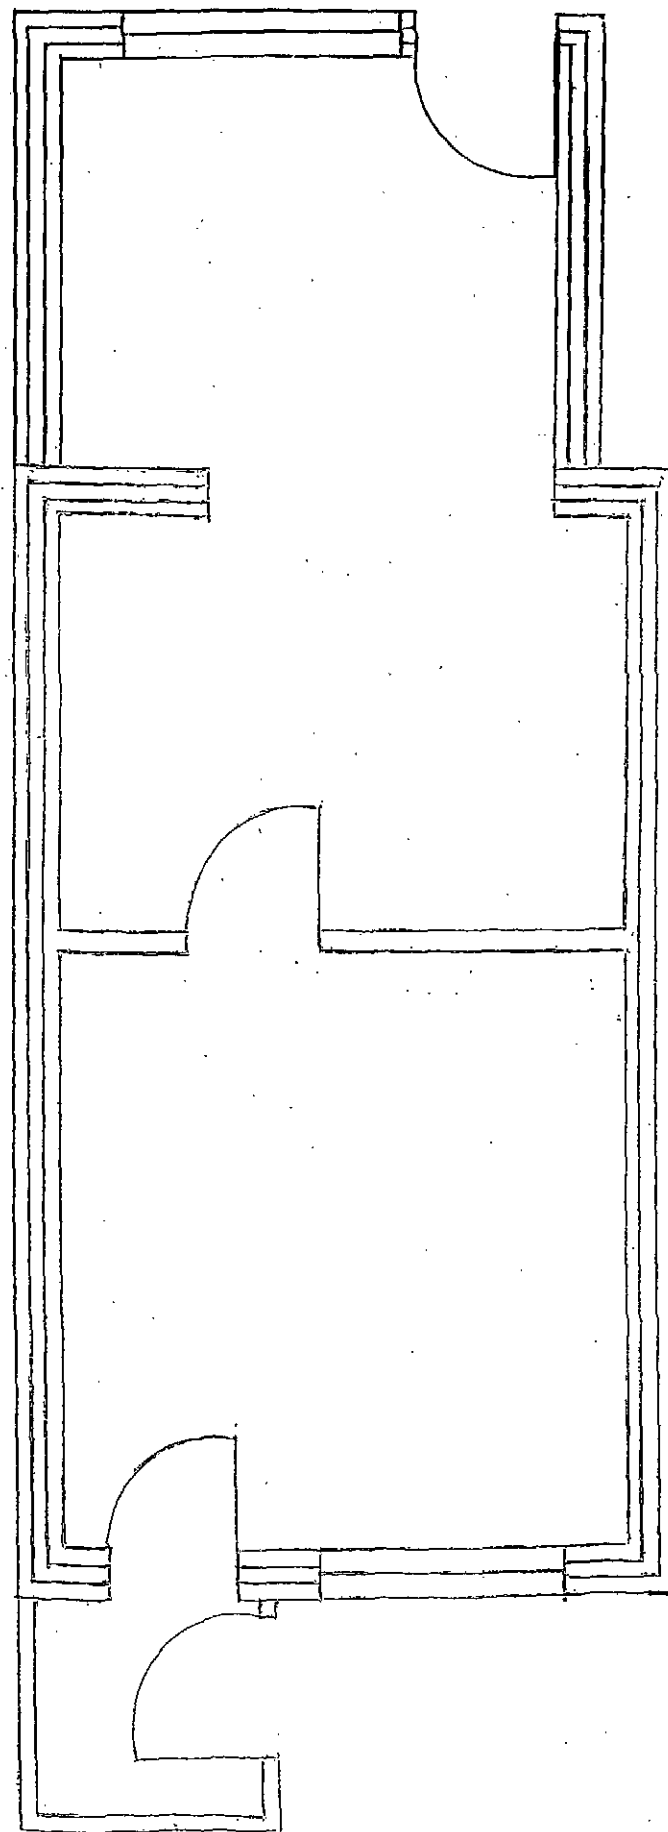

FIRST FLOOR

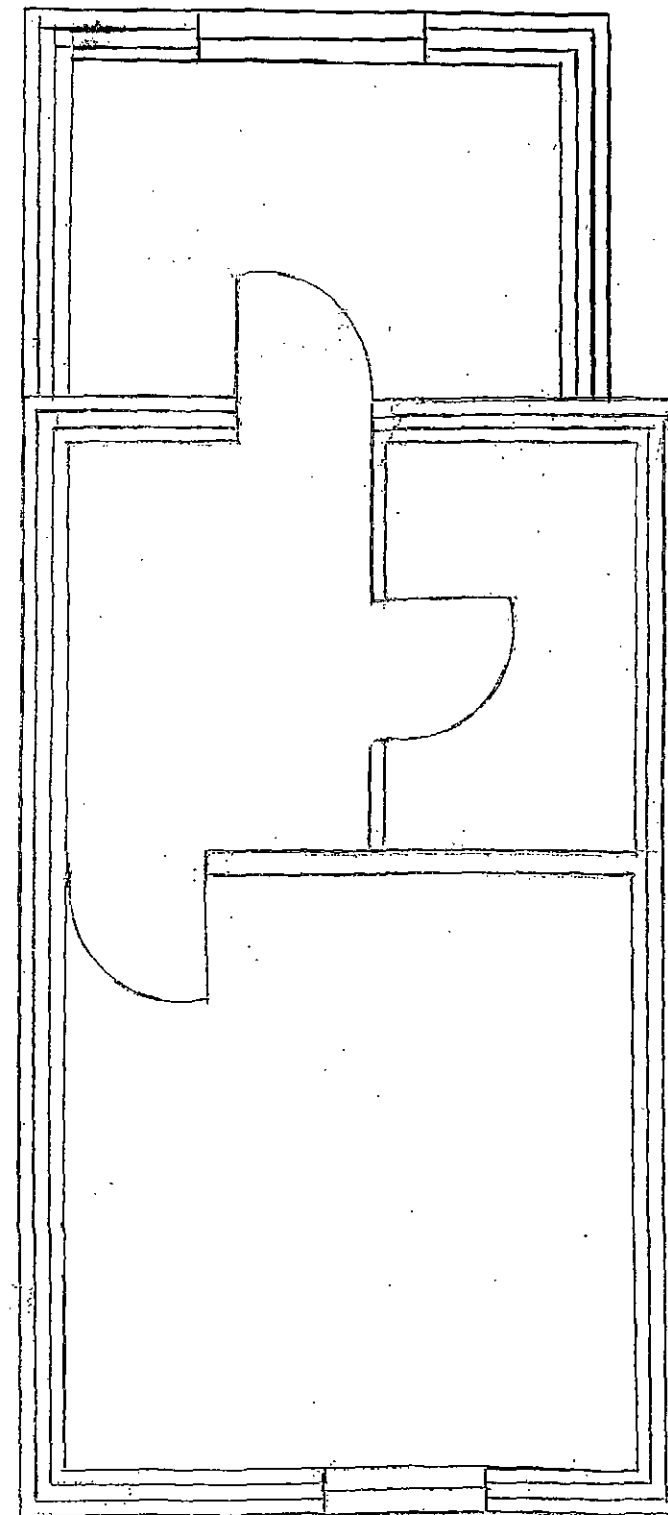

Project: Clumber Street Rear Extension
Date: September 2010
Title: Proposed Floor Plans
Scale: 1:50 @ A3