




EXISTING FRONT ELEVATION



PROPOSED FRONT ELEVATION



EXISTING REAR ELEVATION

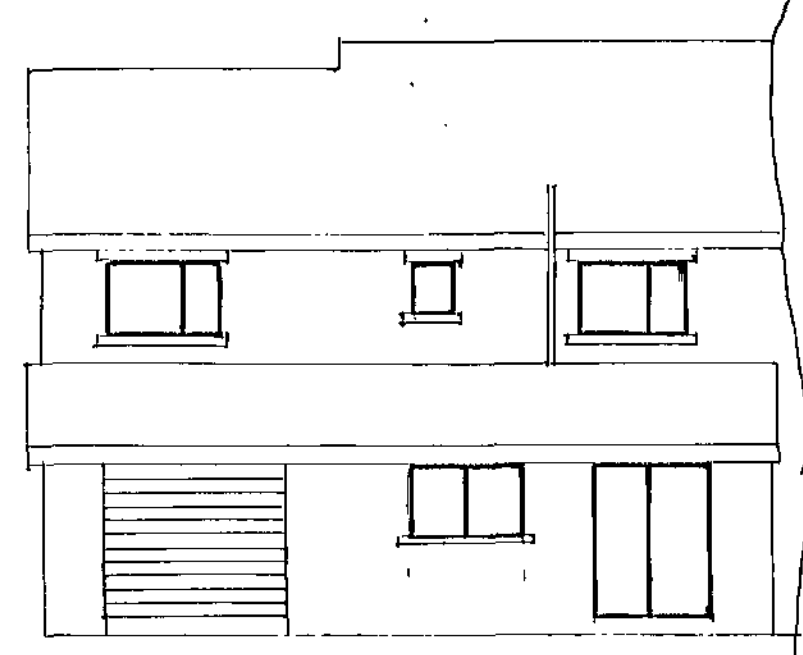


PROPOSED REAR ELEVATION




EXISTING SIDE ELEVATION


ELEVATIONS SCALE 1:100

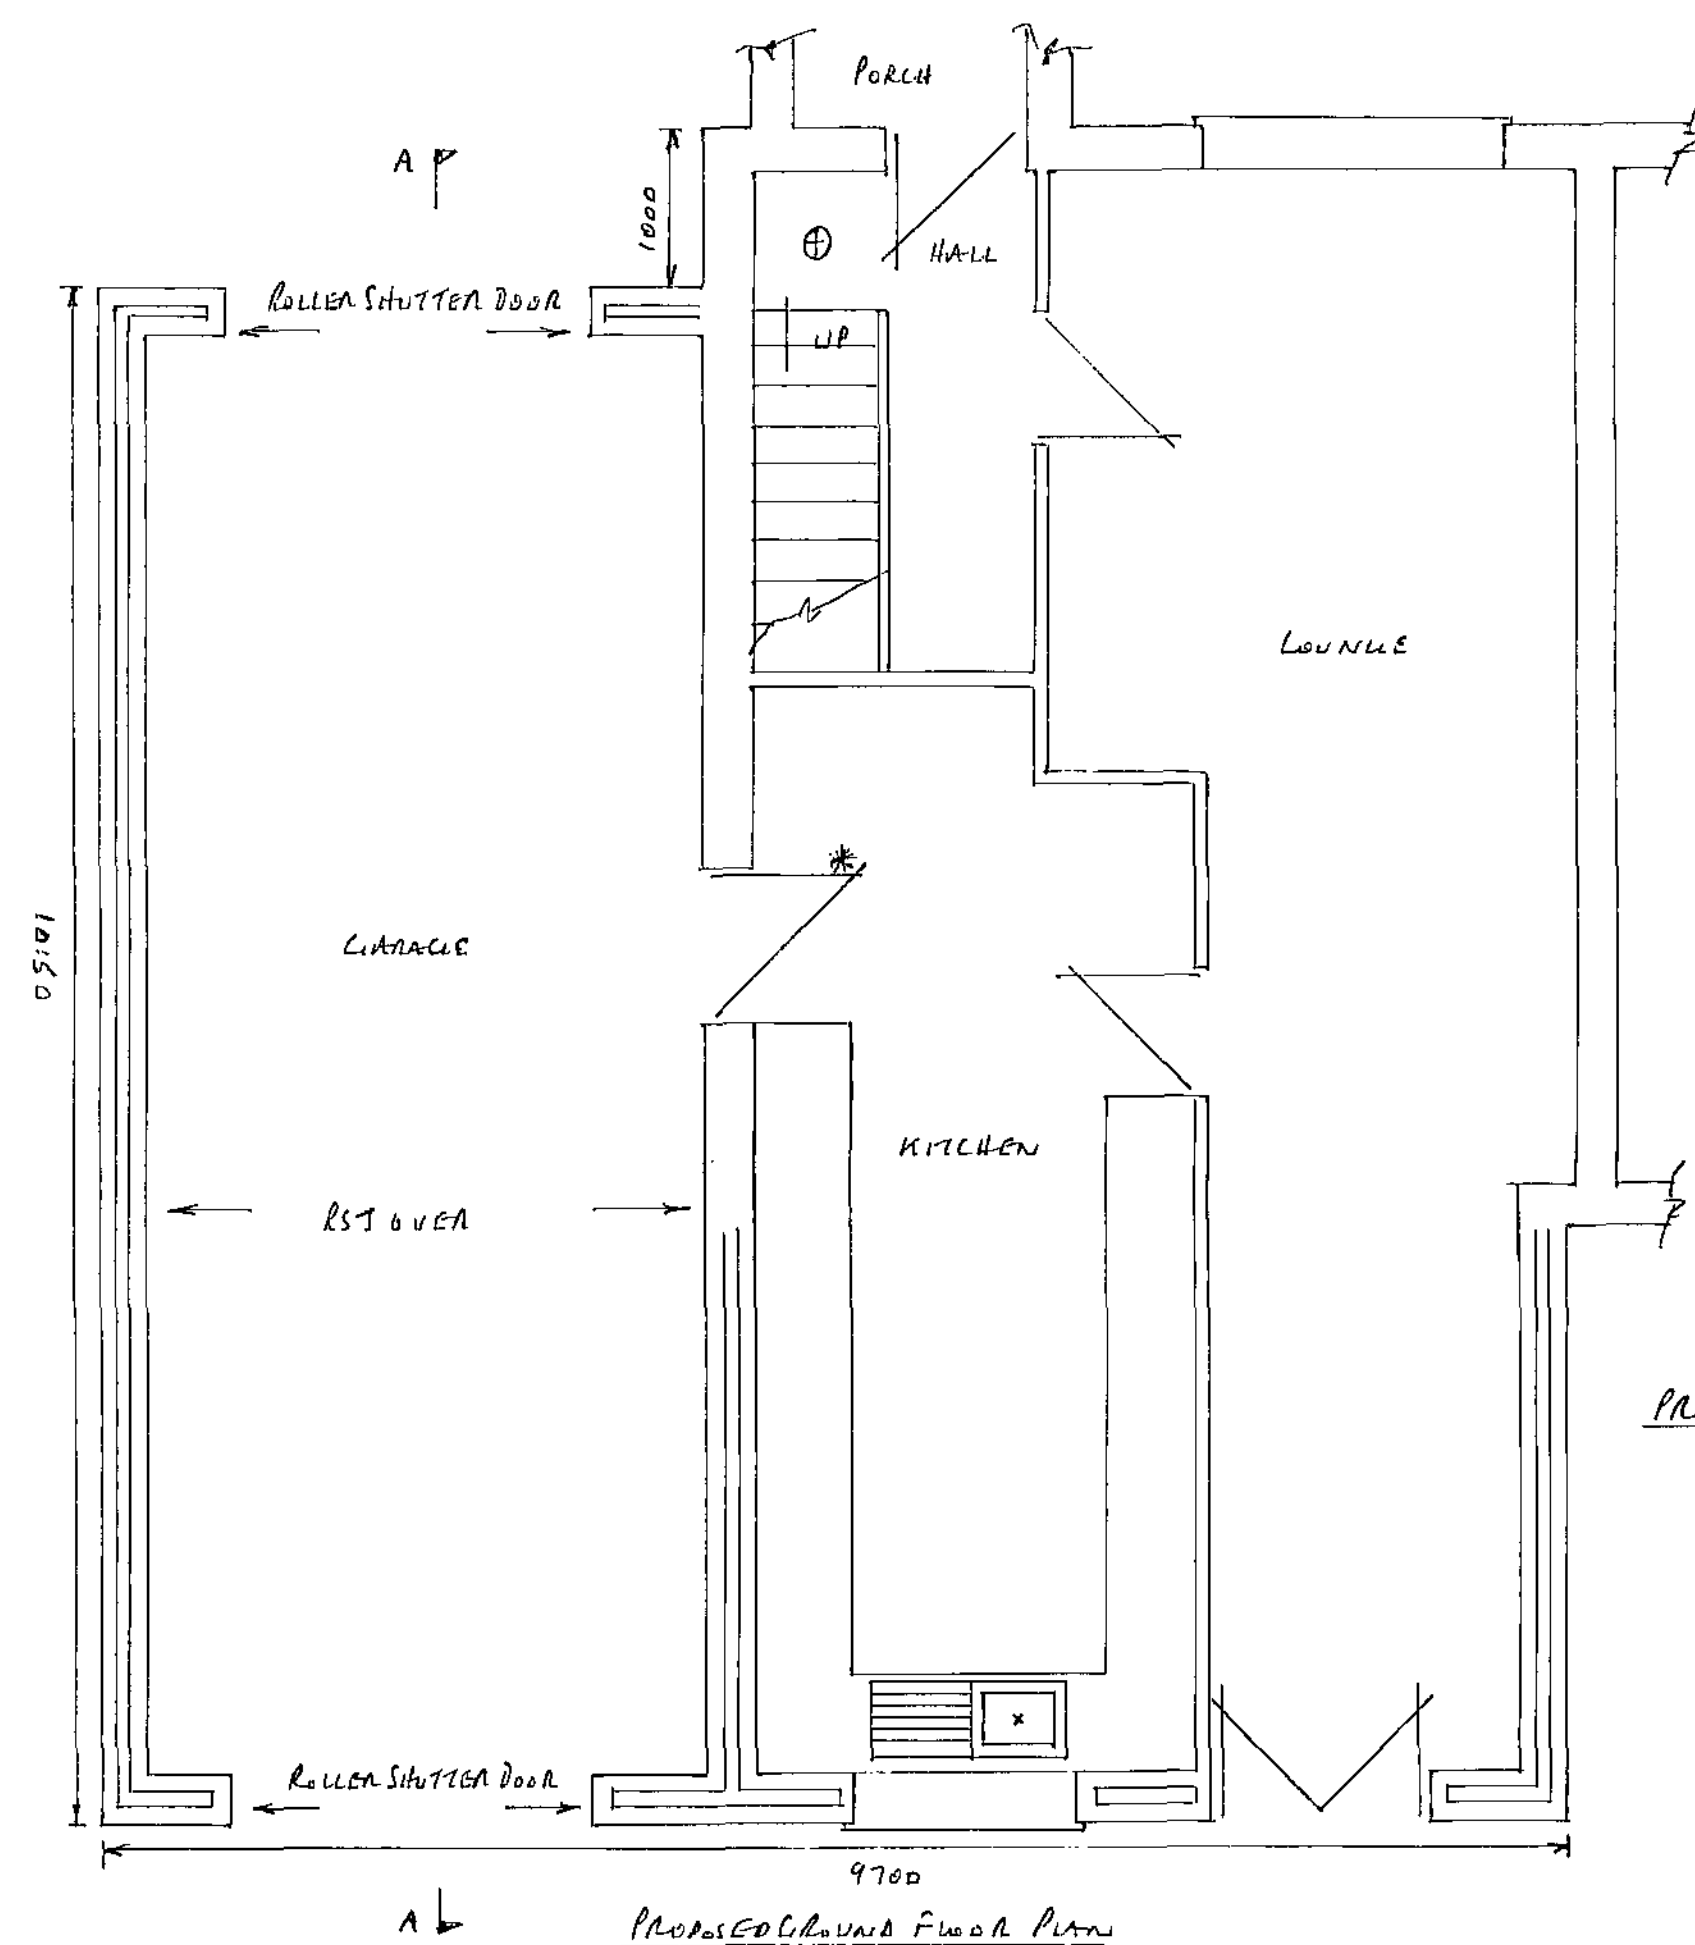


PROPOSED PLANS SCALE 1:50

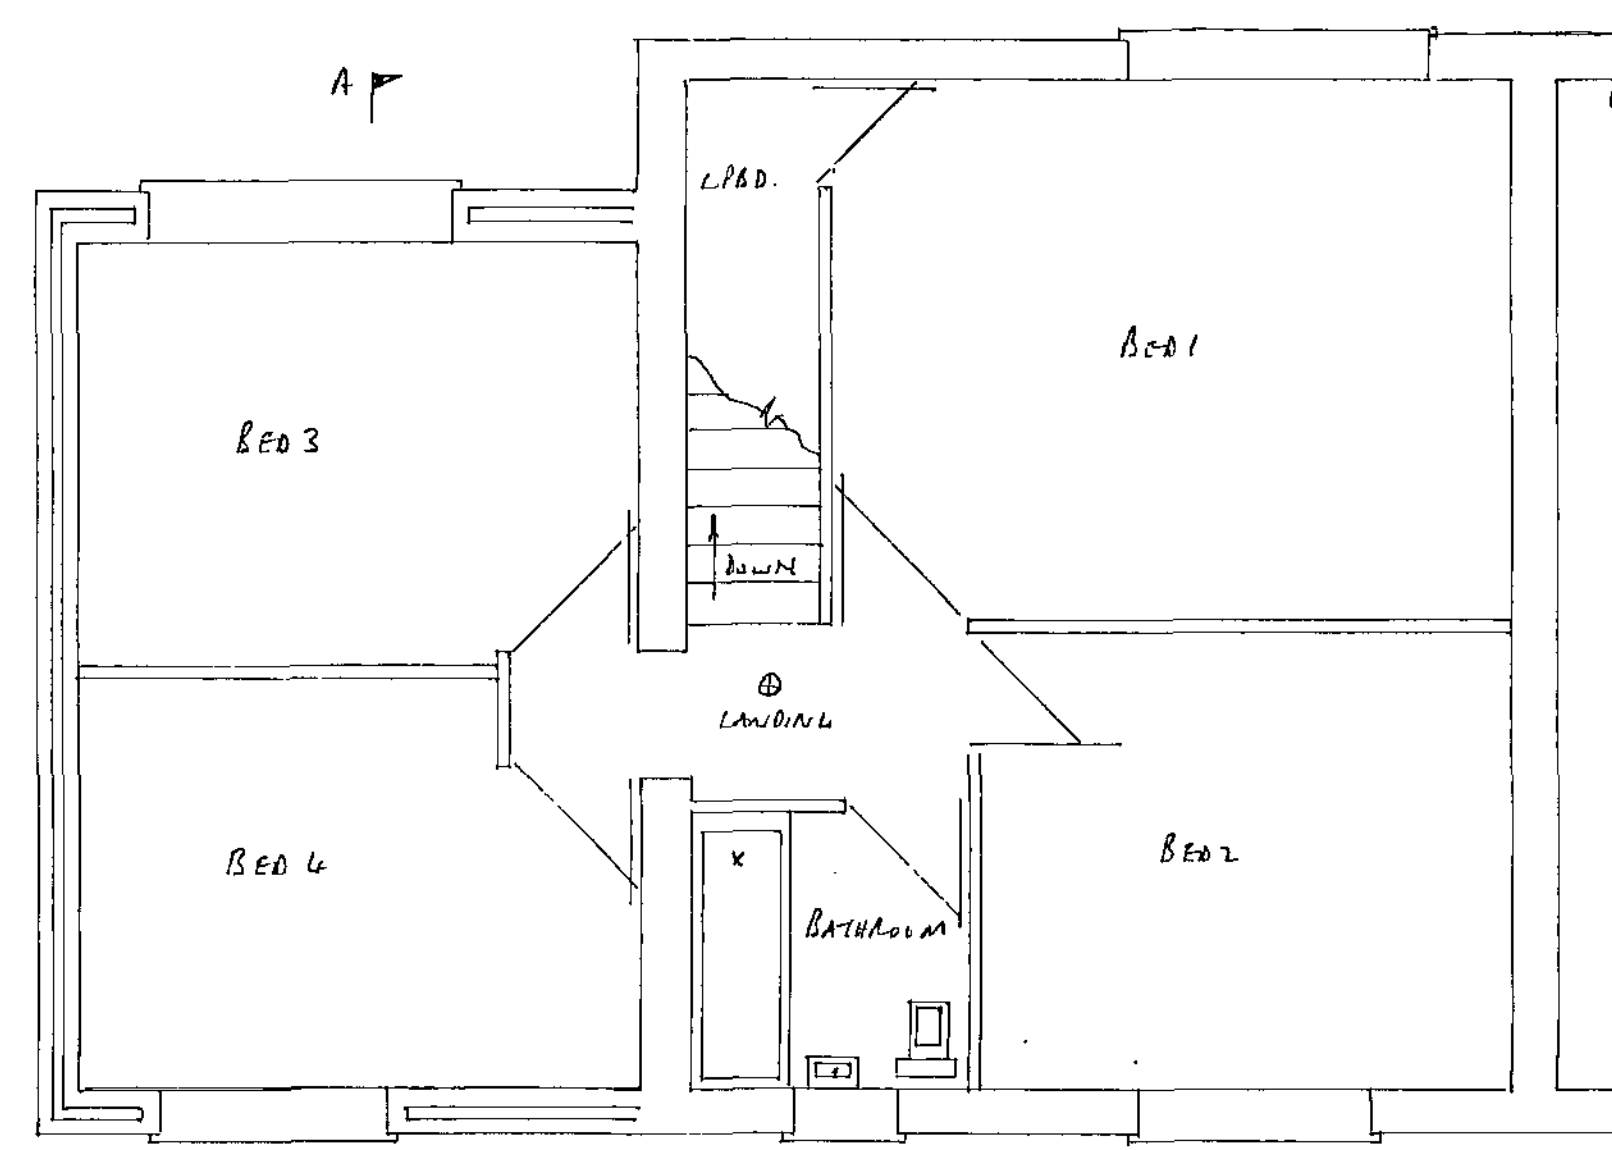


PROPOSED FIRST FLOOR PLAN

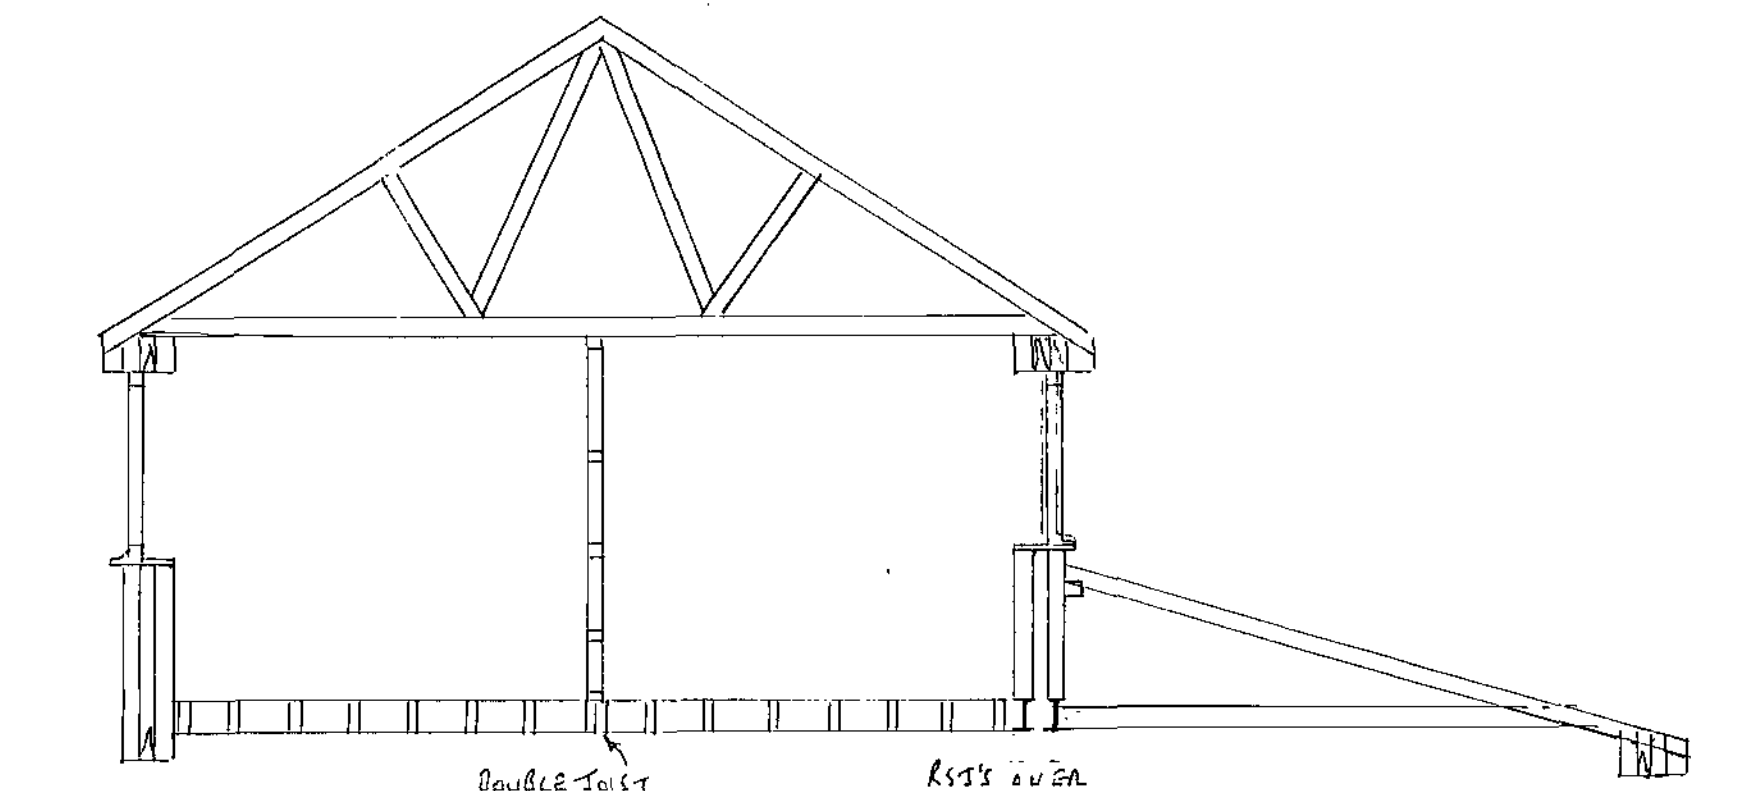

SECTION THRO' A-A SCALE 1:50

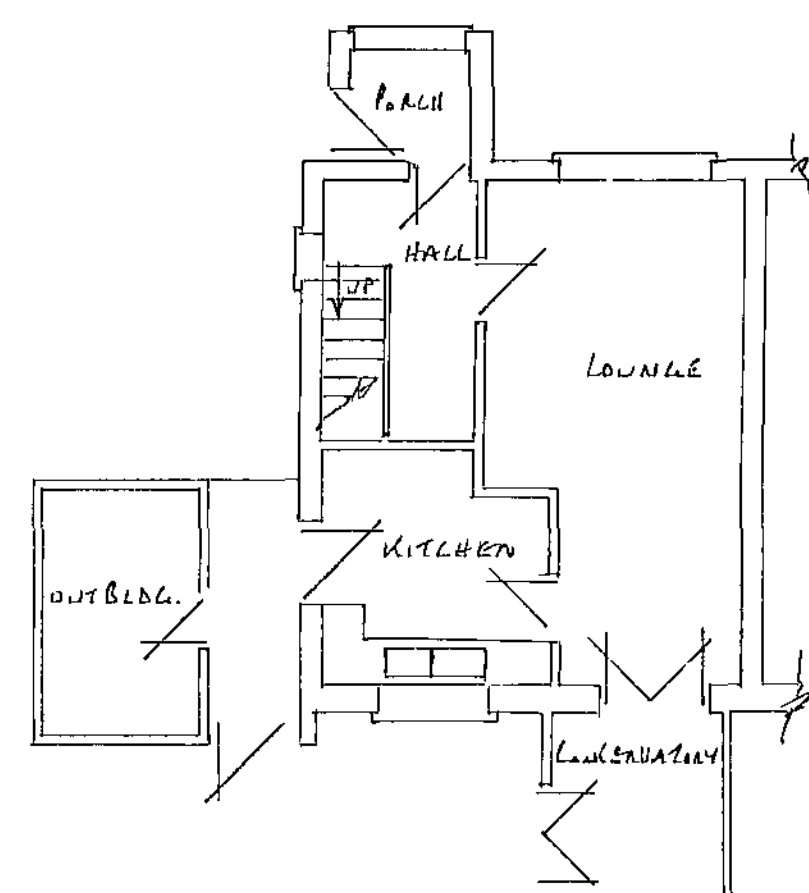


EXISTING GROUND FLOOR PLAN

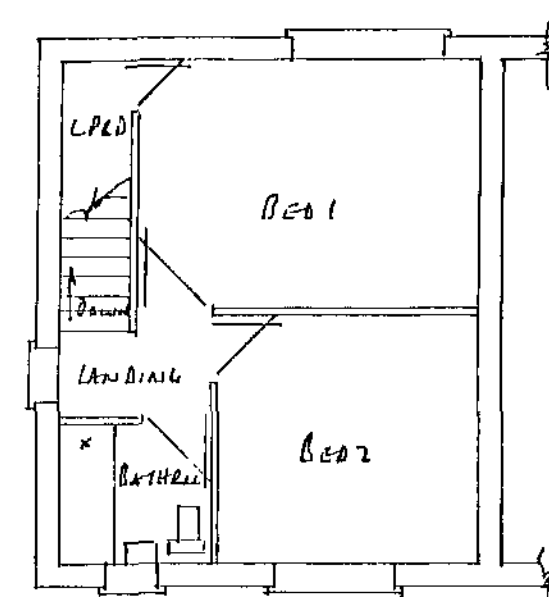


EXISTING FIRST FLOOR PLAN


EXISTING PLANS SCALE 1:100

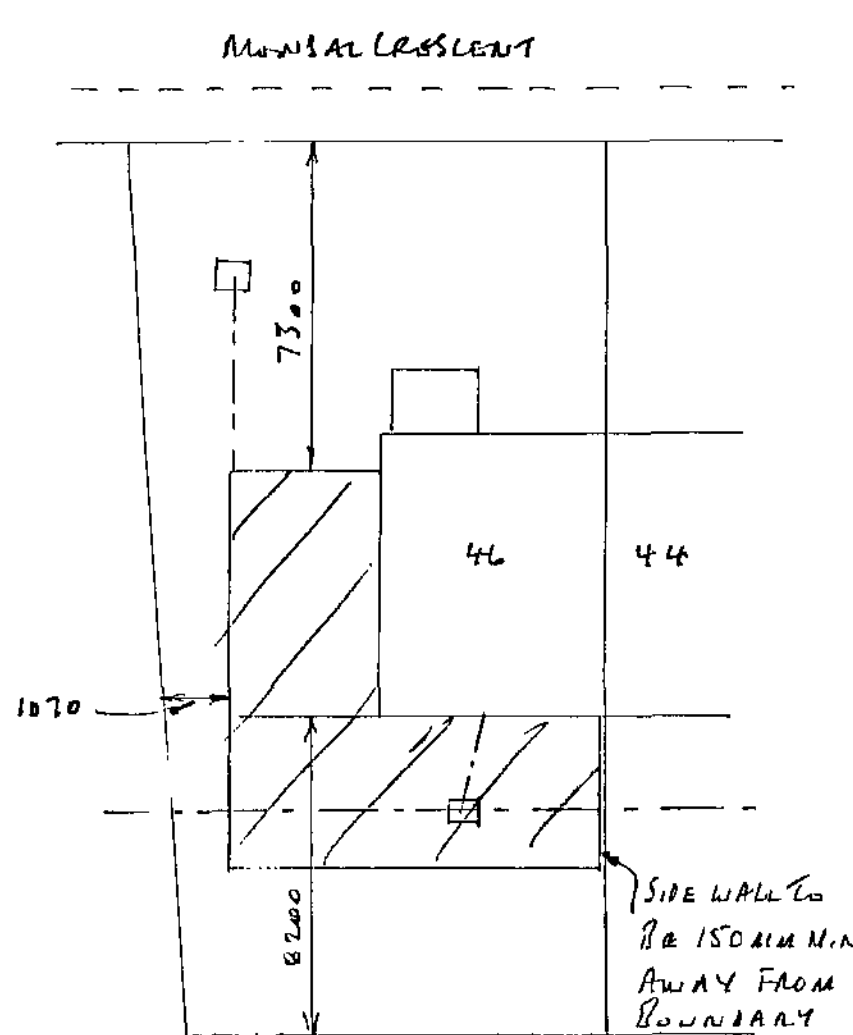


SITE PLAN SCALE 1:200

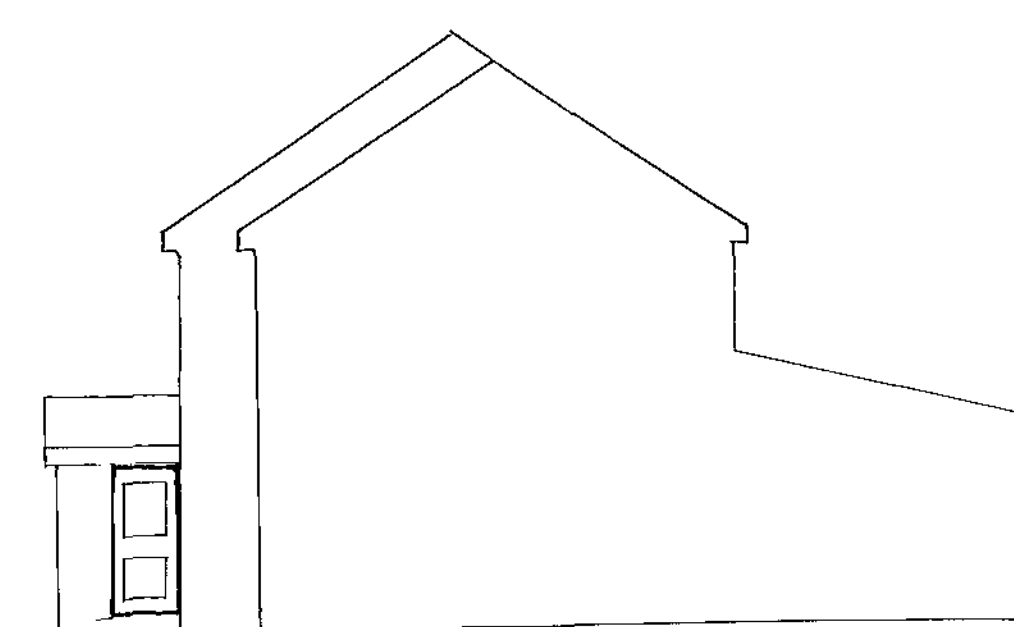

PROPOSED SIDE ELEVATION

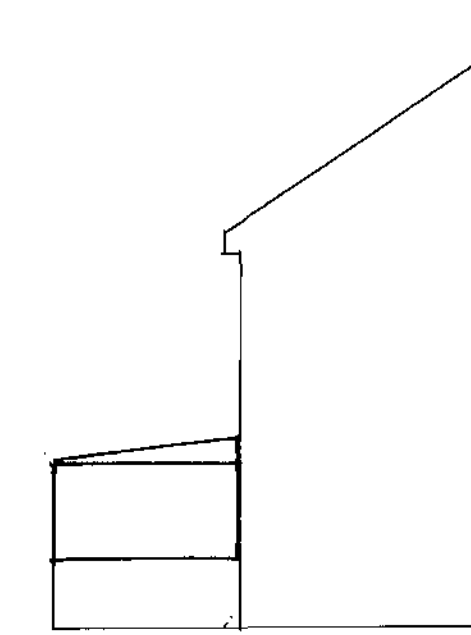

EXISTING SIDE ELEVATION

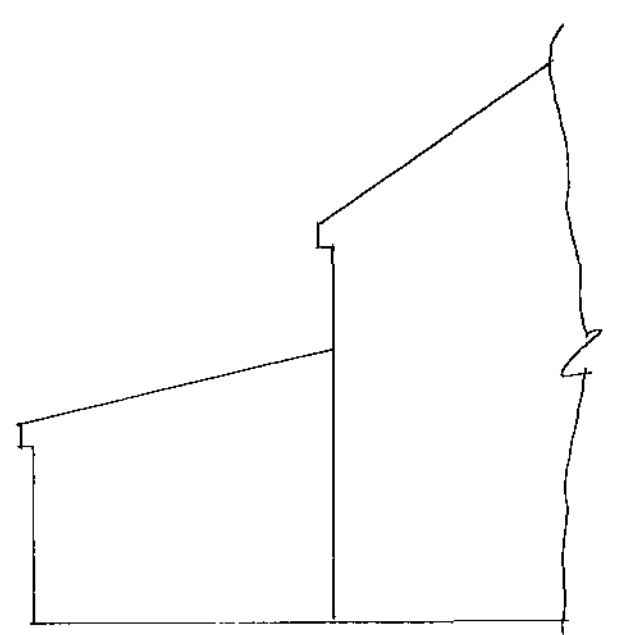

PROPOSED SIDE ELEVATION

Barnsley Metropolitan
Borough Council
21 JAN 2008
Corporate Mail Room

PROPOSED DOUBLE STOREY SIDE EXTENSION AND SINGLE
STOREY REAR EXTENSION :-
AT 46 MUNICIPAL CRESCENT
ATHERSLEY SOUTH
BARNSLEY