


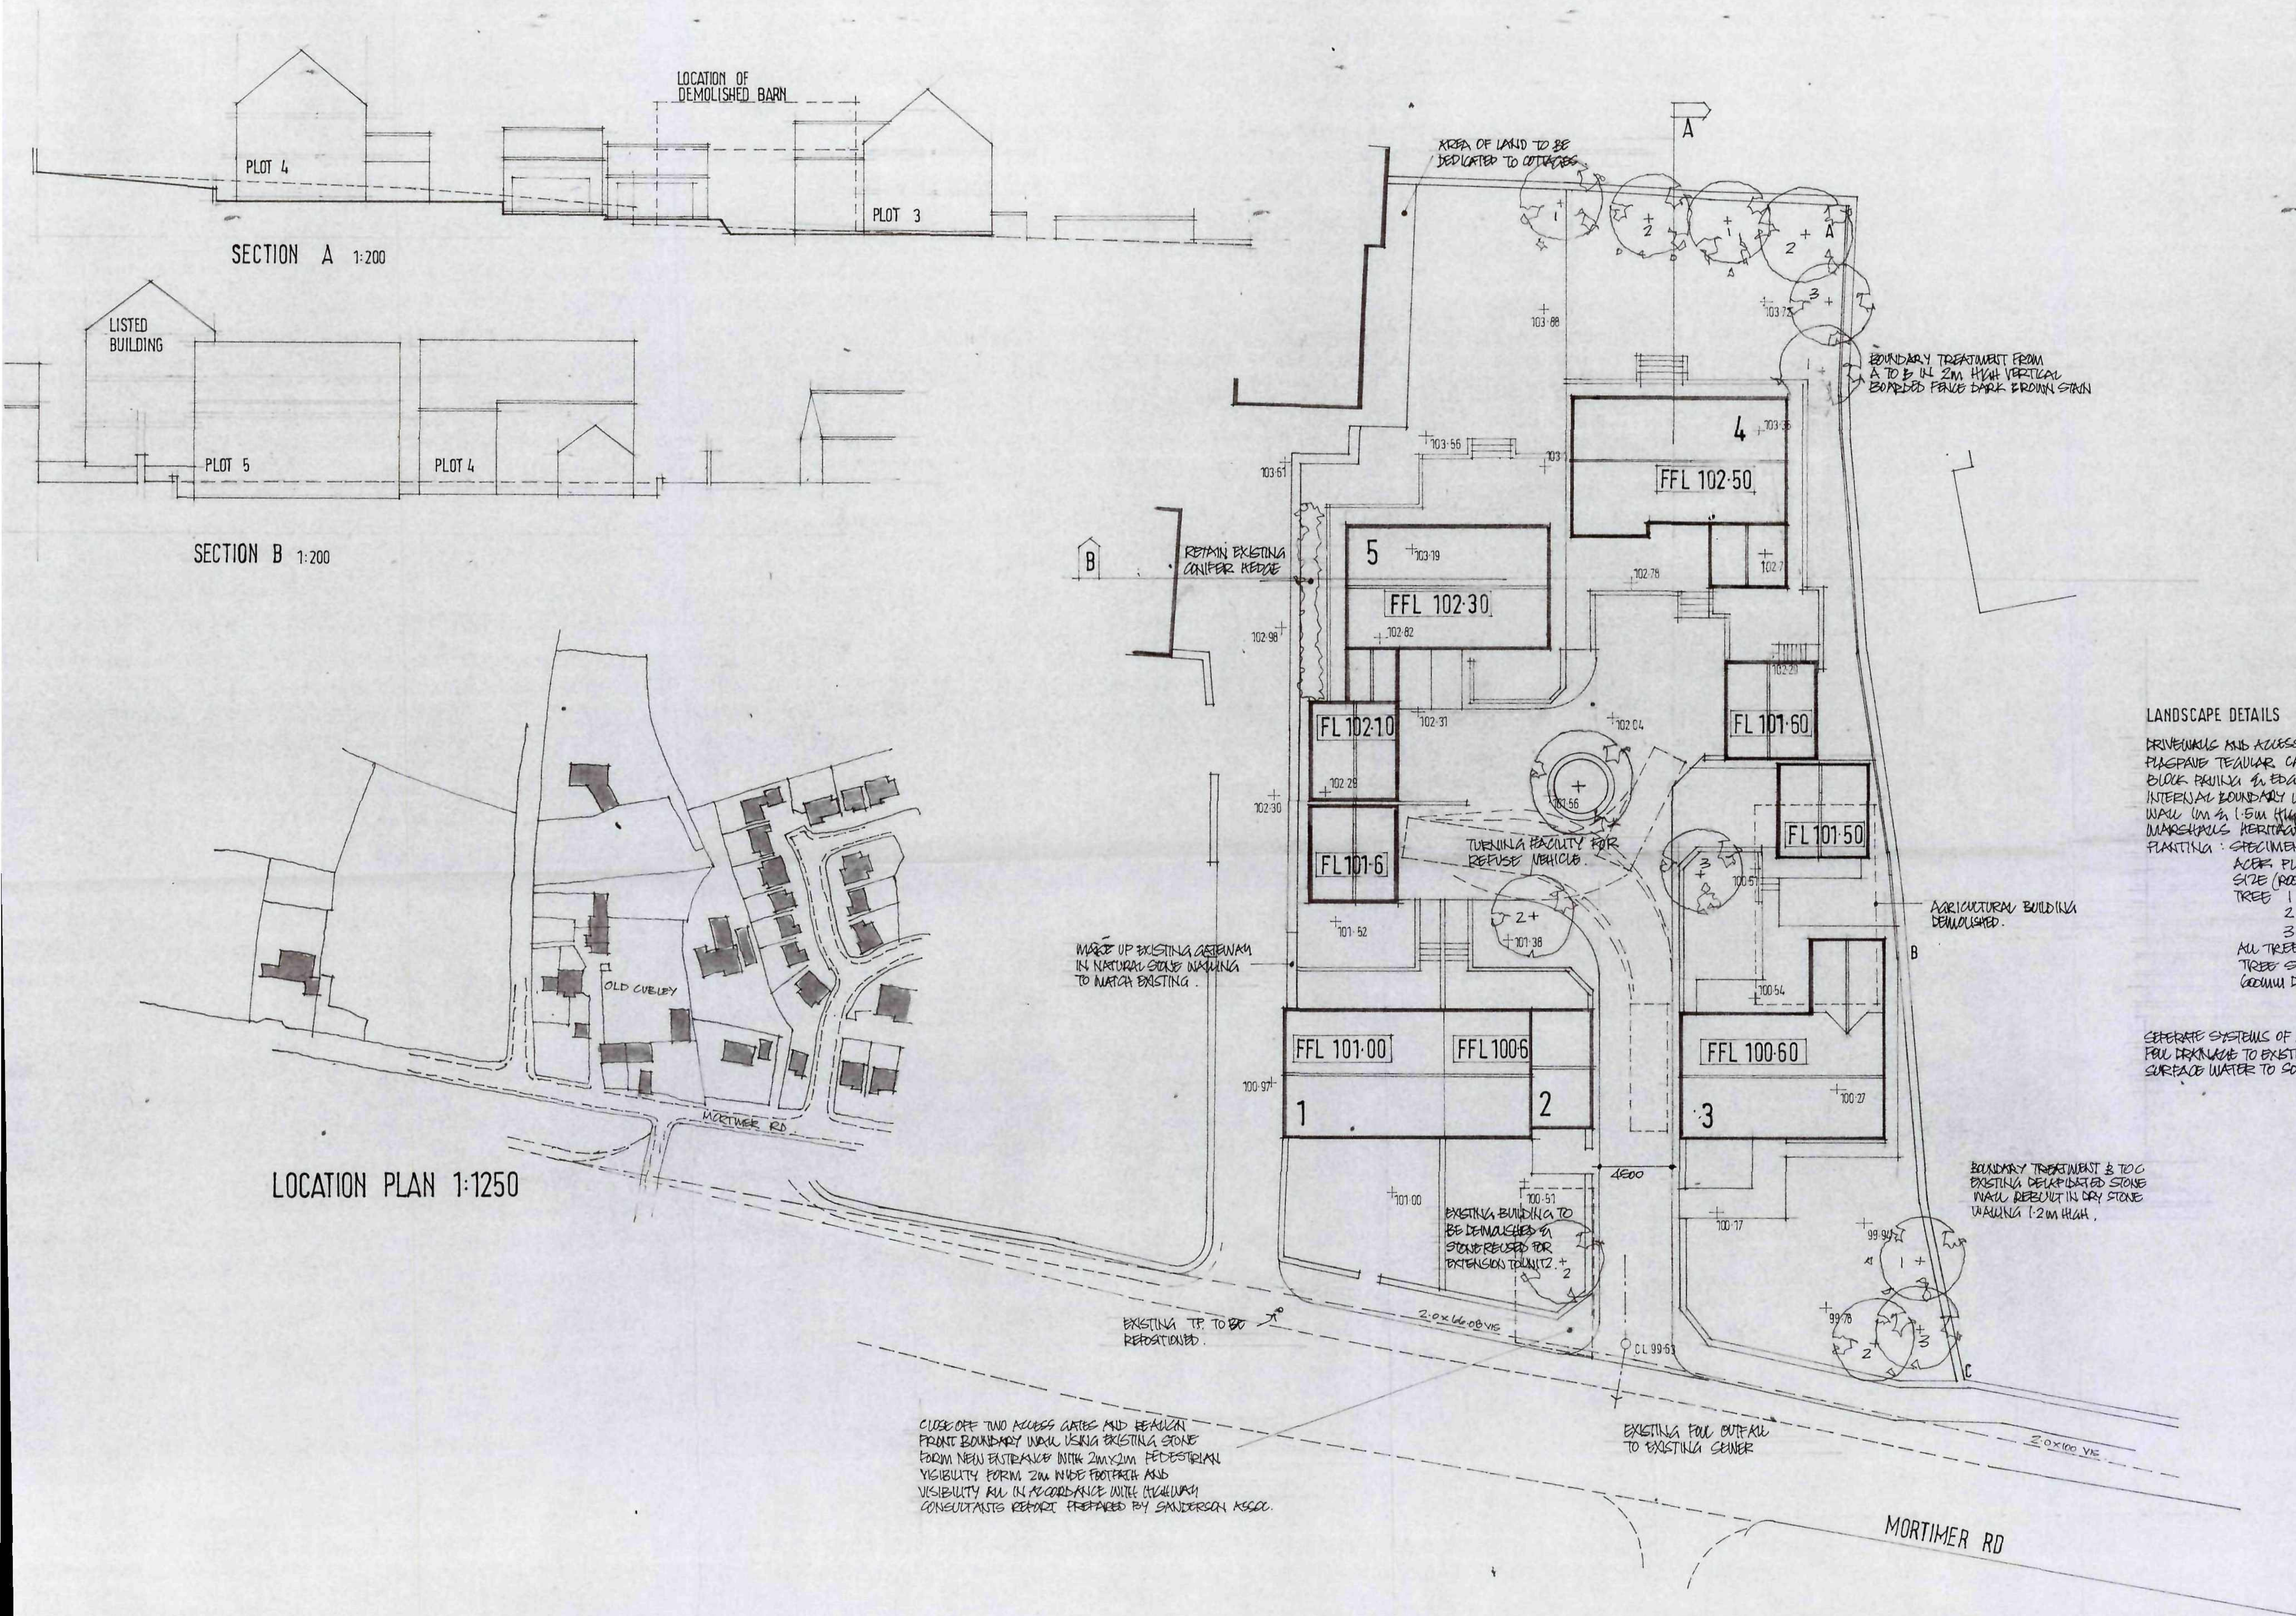

Ref.	Revision	Date
B	1	15.1.09
A	1	12.1.09

Client
MR R RICHARDSON

Project
**RESIDENTIAL DEVELOPMENT
MORTIMER RD
PENISTONE**

Title
'SITE PLAN

Scale: 1:200 Drawn: SL
Date: NOV 08 Drawing No: P/3/7A/K/E

BDS

BUILDING DESIGN SERVICES
15 Hunters Avenue Barnsley S70 6PL
Tel: 01226 733224

008 LTD 0014