




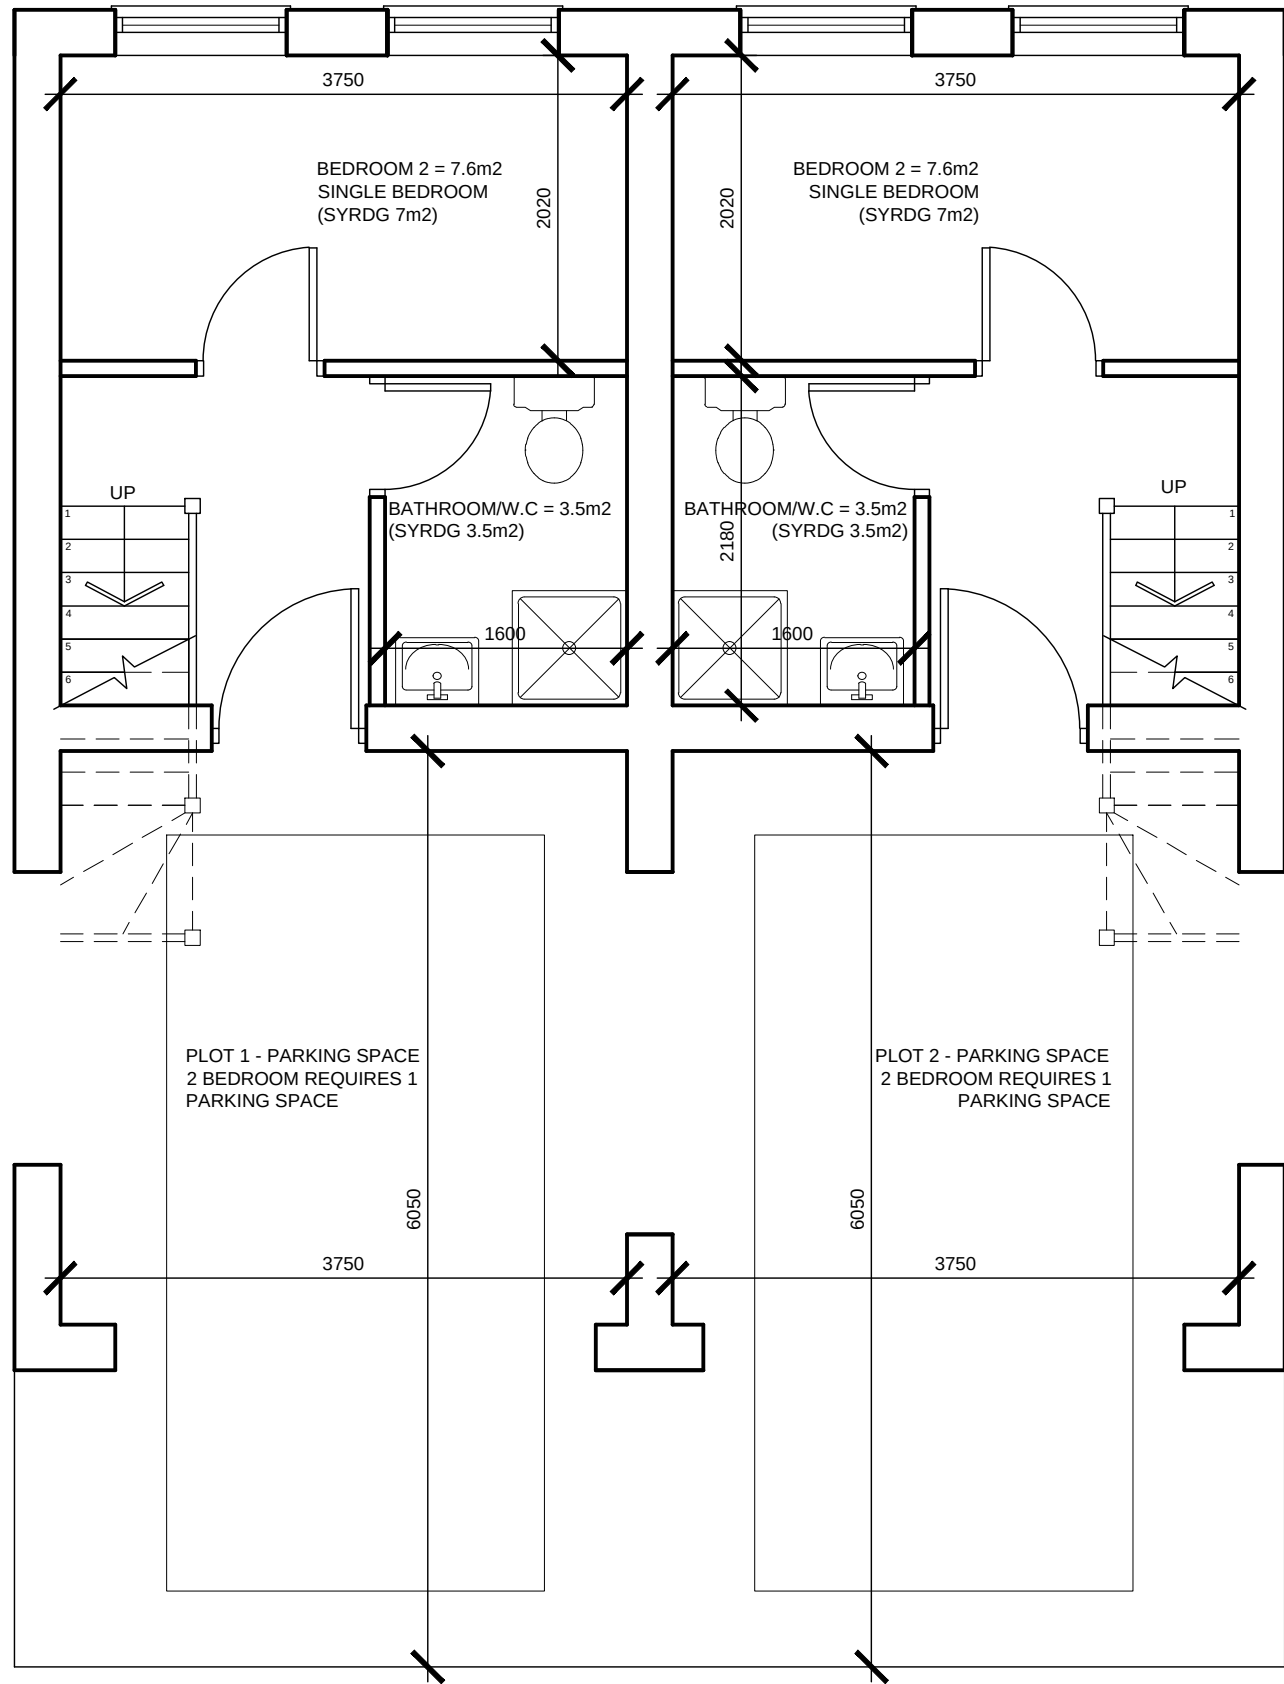

PROPOSED GROUND FLOOR PLAN
SCALE 1:50

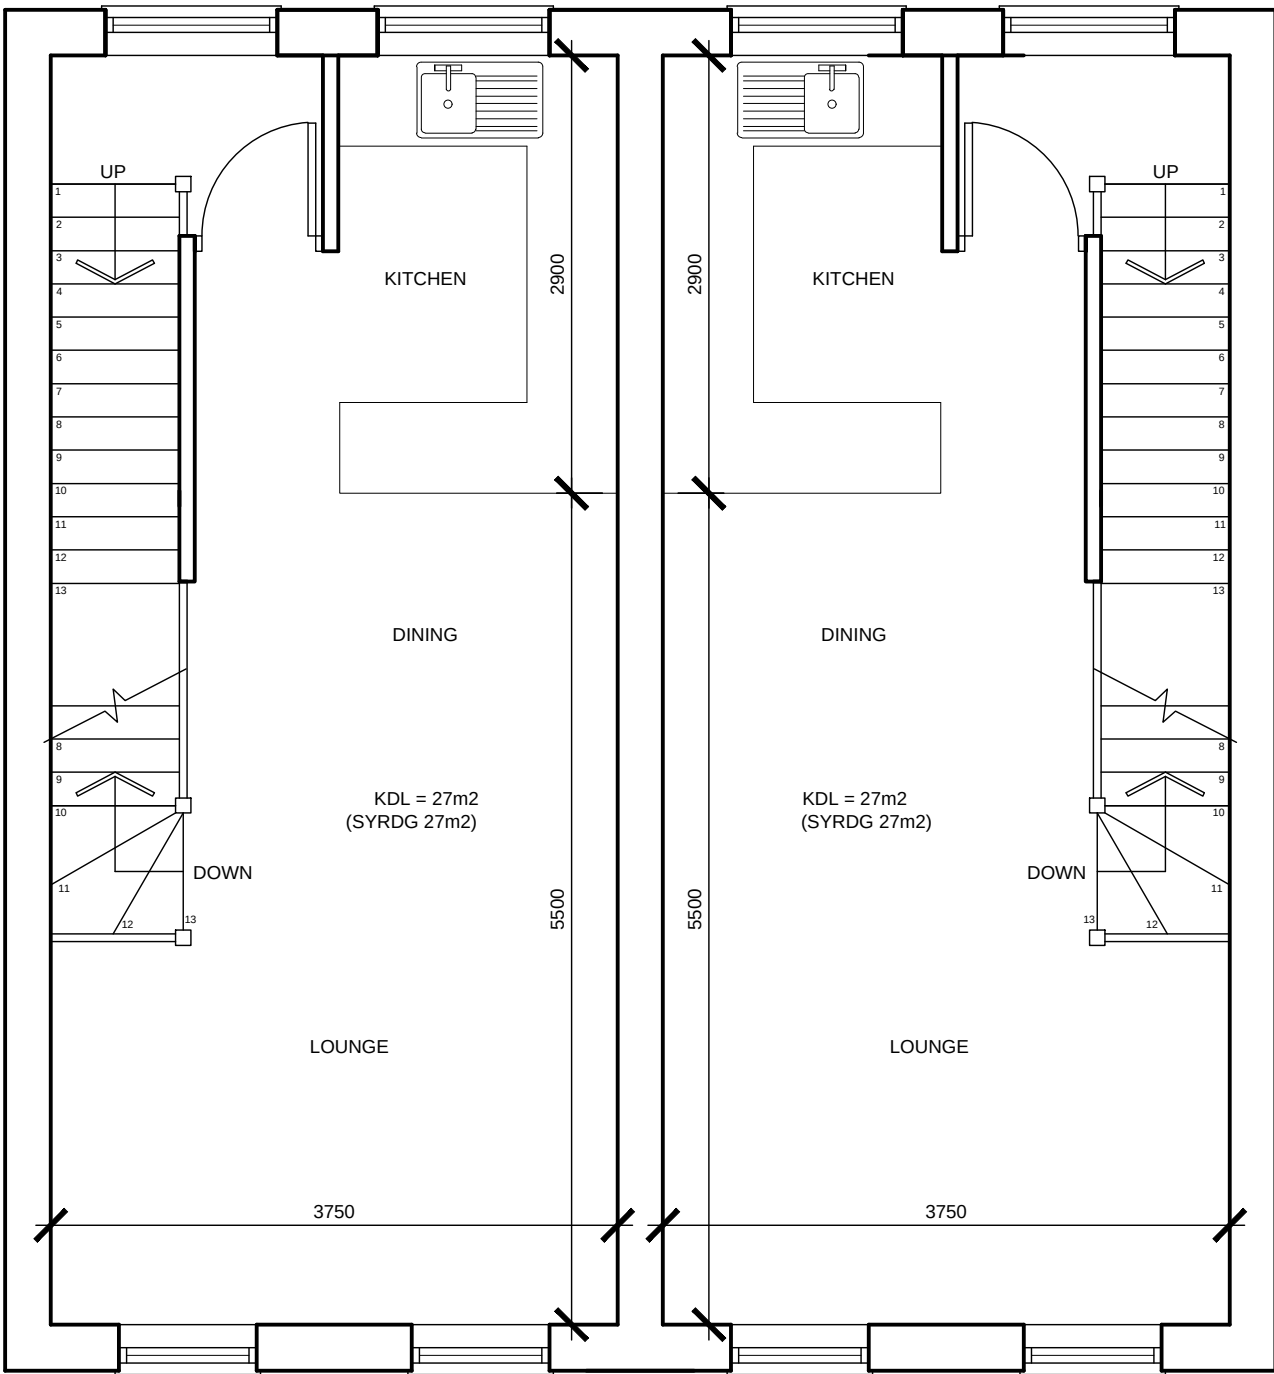


PROPOSED FIRST FLOOR PLAN
SCALE 1:50

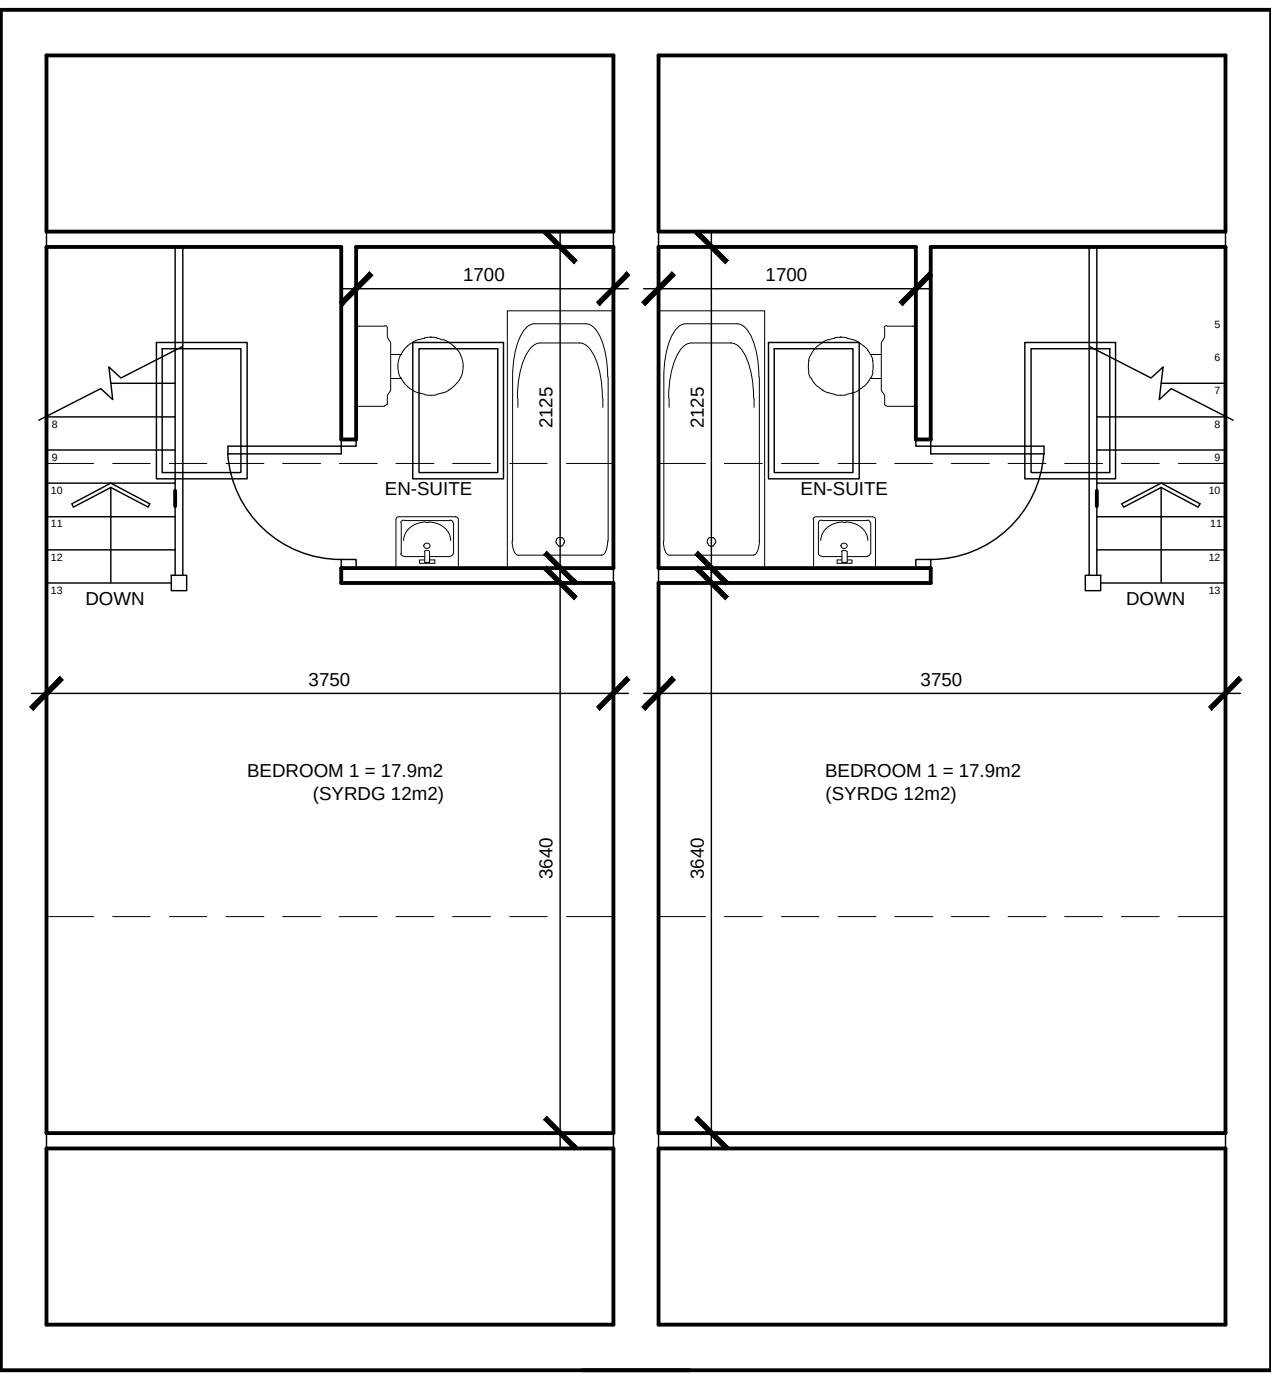


PROPOSED SECOND FLOOR PLAN
SCALE 1:50




FRONT ELEVATION
SCALE 1:100

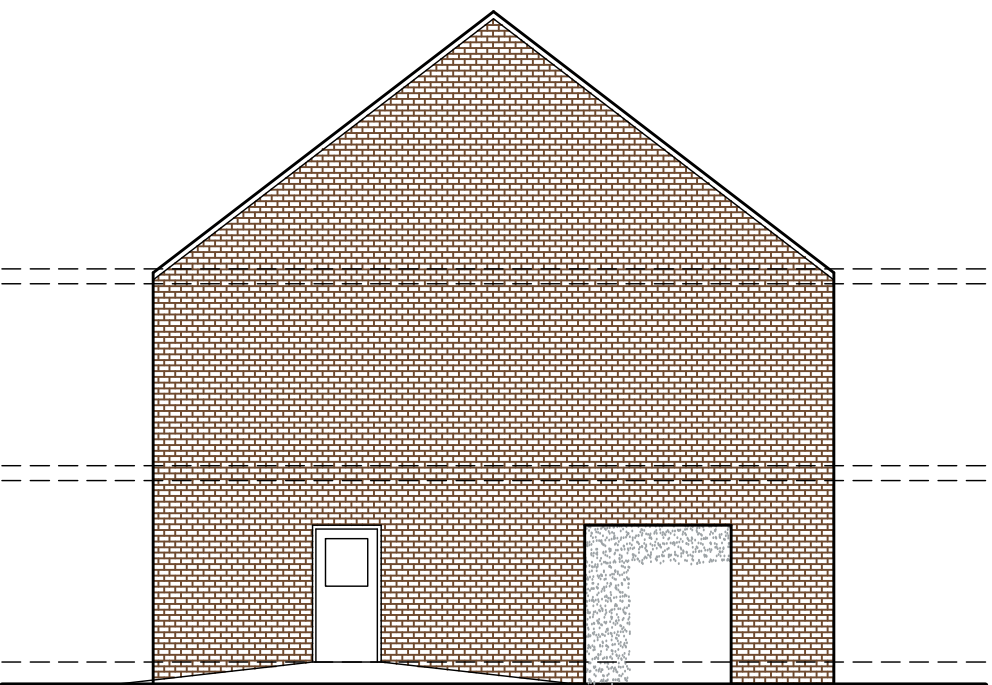

SIDE ELEVATION
SCALE 1:100

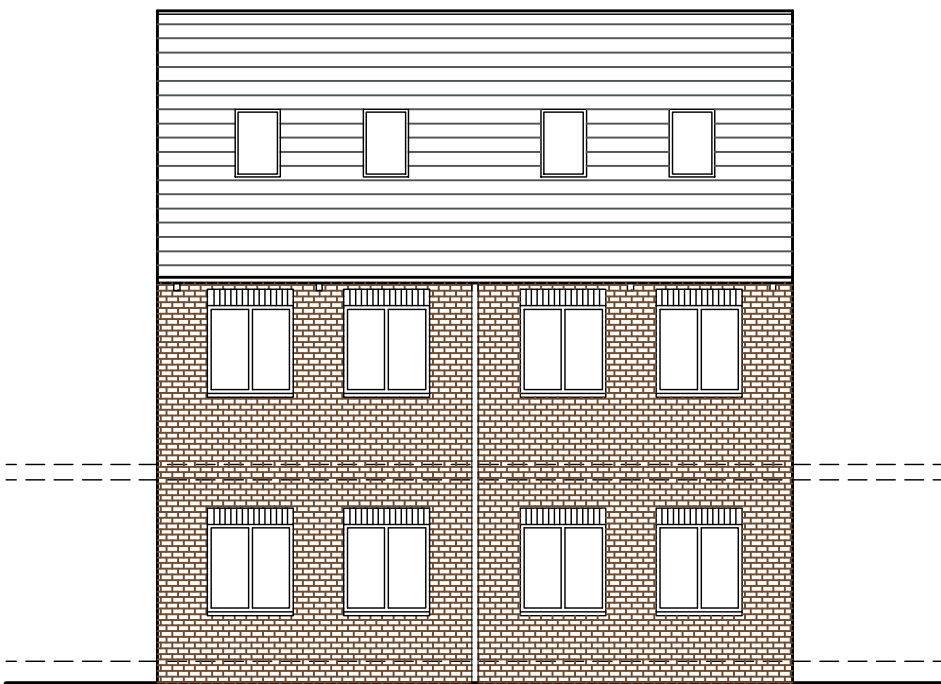

REAR ELEVATION
SCALE 1:100

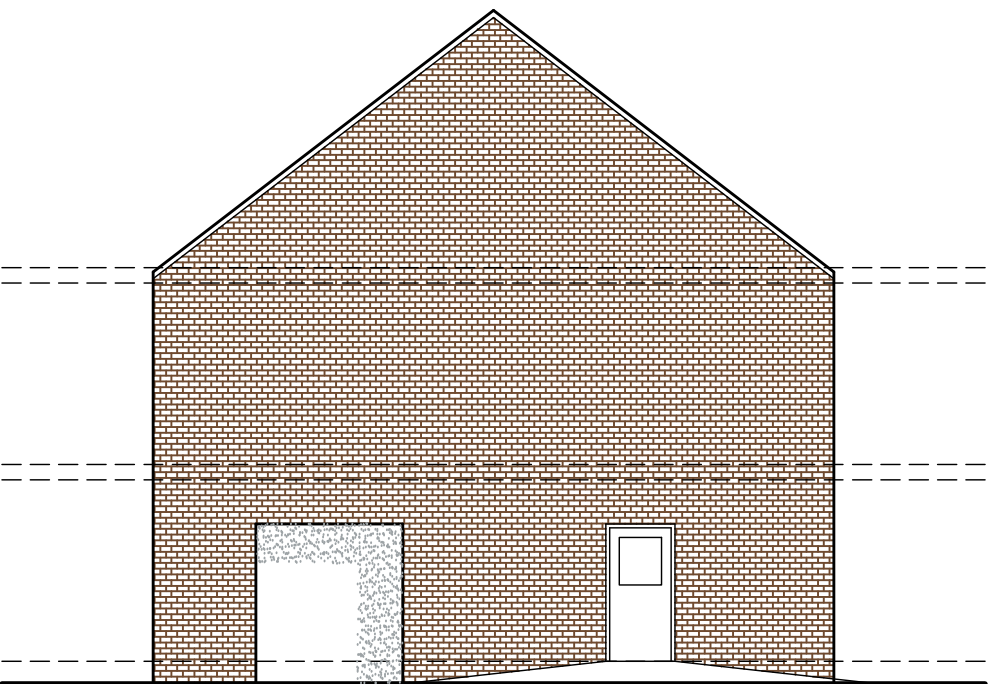

SIDE ELEVATION
SCALE 1:100



SITE ELEVATION
SCALE 1:500



LOCATION PLAN
SCALE 1:1250

WhiteAgus PARTNERSHIP			8 MORSTON BUSINESS PARK, WHALEY ROAD, BARUGH GREEN, BARNSELY, S75 1HQ			Phone: 01226 208482 Fax: 01226 283030 Email: info@whiteaguspартnership.co.uk Web: www.whiteaguspартnership.co.uk		
ARCHITECTURAL SERVICES AND SURVEYORS			Client.			KEYMARK LTD		
Project.			Date.			Scale.		
RESIDENTIAL DEVELOPMENT AT NEW STREET, BARNSELY S75 6EJ			DECEMBER 2013			AS SHOWN		
Drawing Title.			Ref.			Dwg. No.		
PLANS & ELEVATIONS			13-074			01		
Date			Suffix			Rev.		
11/12/2013			A			A		
Description			Description			Description		
GROUND FLOOR REVISED								