


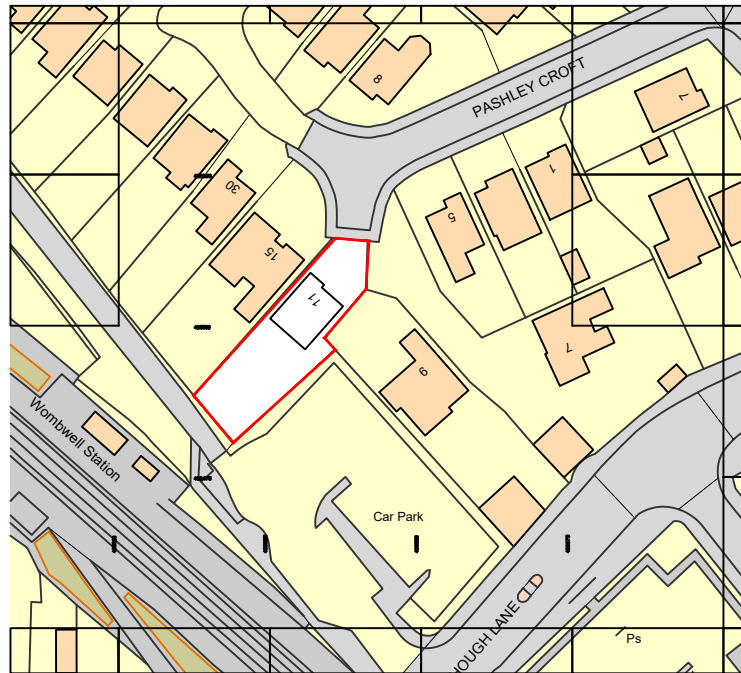


Ordnance Survey, (c) Crown Copyright 2019. All rights reserved. Licence number 100022432




LOCATION PLAN 1:1250



EXISTING SITE PLAN 1:500

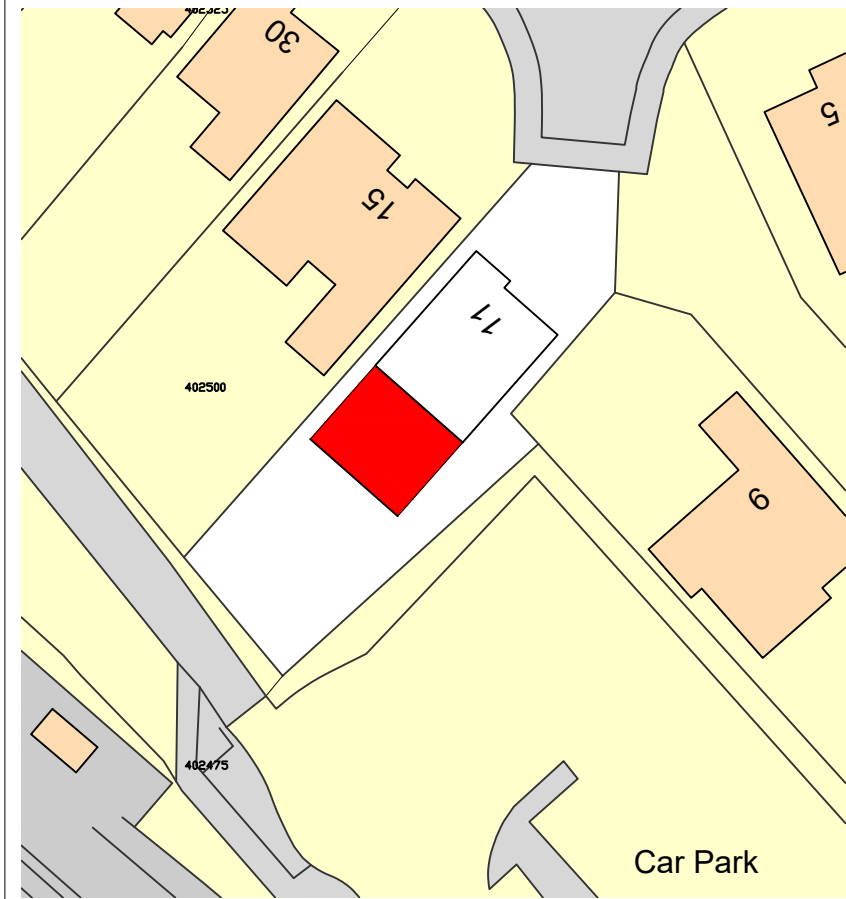

PROPOSED SITE PLAN 1:500

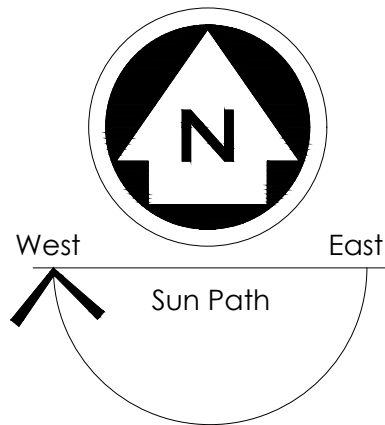

Ordnance Survey (c) Crown Copyright 2019. All rights reserved.

NOTES

ALL DIMENSIONS TO BE CHECKED ON SITE  
ALL SUBJECT TO STRUCTURAL ENGINEERS CHECKS AND CALCULATIONS  
TO BE READ IN CONJUNCTION WITH CONSTRUCTION SPECIFICATION  
DO NOT SCALE FROM THIS DRAWING EXCEPT FOR THE PURPOSES OF LOCAL AUTHORITY PLANNING  
IF ANY VARIATIONS ARE MADE TO SPECIFICATION/DRAWINGS WITHOUT DK DESIGNS FPT LTD KNOWLEDGE, DK DESIGNS  
FPT LTD WILL NOT BE HELD ACCOUNTABLE FOR NON COMPLIANCE OF PLANNING AND BUILDING REGULATIONS

This drawing and all the information shown is the property of DK Designs FPT Ltd and shall not be copied whole, or in part, or used for any other purpose without written permission of the Company

| Rev.            | Date. | Remarks           | Client.                                    |           |
|-----------------|-------|-------------------|--------------------------------------------|-----------|
|                 |       |                   | Mr and Mrs D Aylott                        |           |
|                 |       |                   | 11 Pashley Croft - Wombwell - S73 0LB      |           |
|                 |       |                   | Location, Existing and Proposed Site Plans |           |
| Scale:          |       | 1:1250 1:500 @ A3 | Drawn:                                     | Sept 19   |
| Drawing Number: |       | 2019-103-01       | Revision:                                  | Drawn by: |
|                 |       |                   |                                            | DCK/KLU   |

DK DESIGNS

FUTURE PROJECTS TODAY

7A HAYWOOD HOUSE, HYDRA BUSINESS PARK

NETHER LANE

SHEFFIELD

S35 1ZX

TEL OFFICE:- 07591 206852


WEB:- WWW.DK-DESIGNS.CO.UK

EMAIL :- DESIGNS@DK-DESIGNS.CO.UK

# EXISTING




Front Elevation

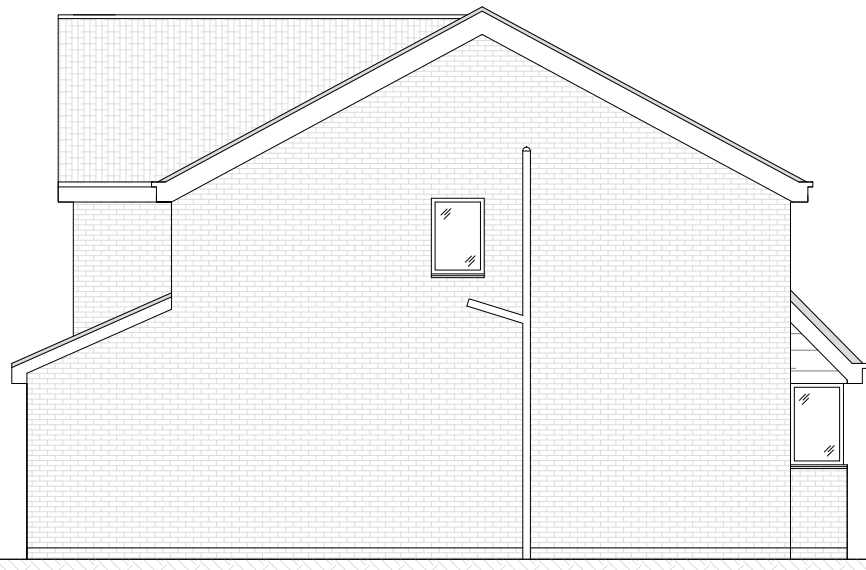


Side Elevation




Rear Elevation

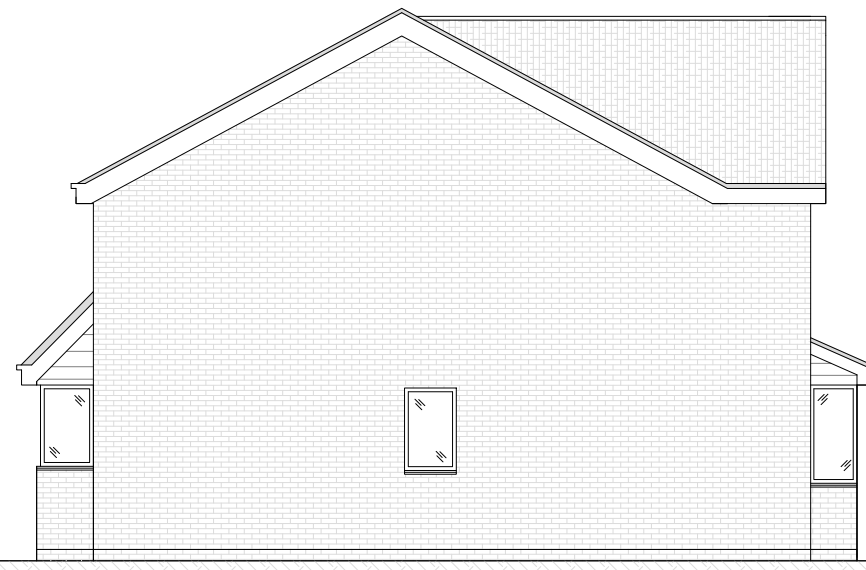

Side Elevation

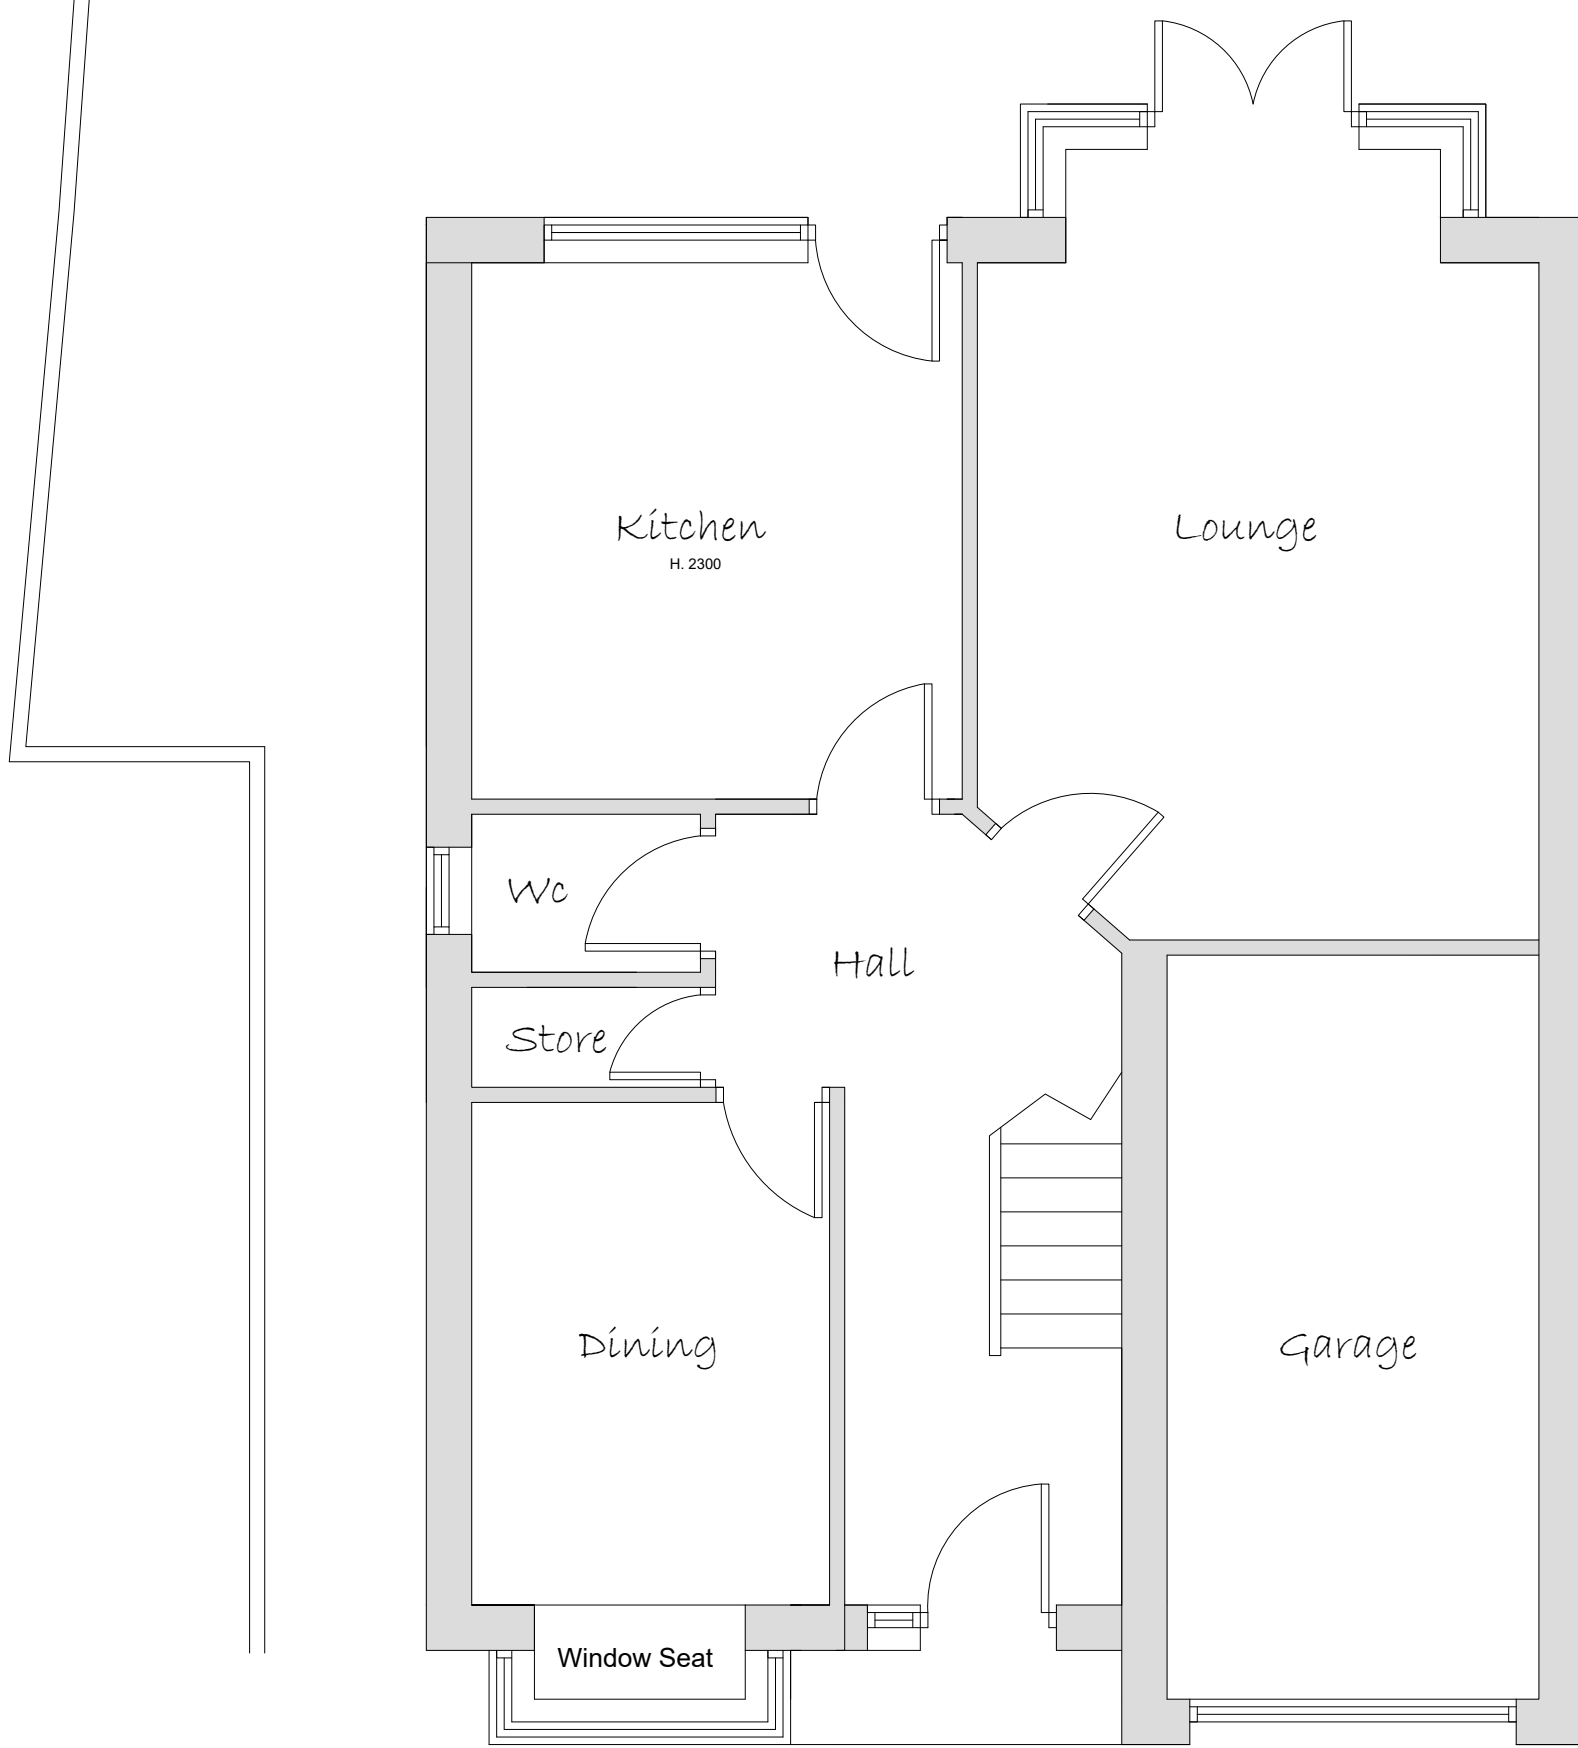


Ground Floor Plan

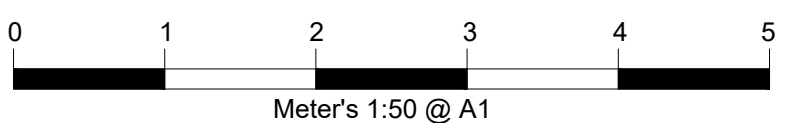


# PROPOSED




Front Elevation

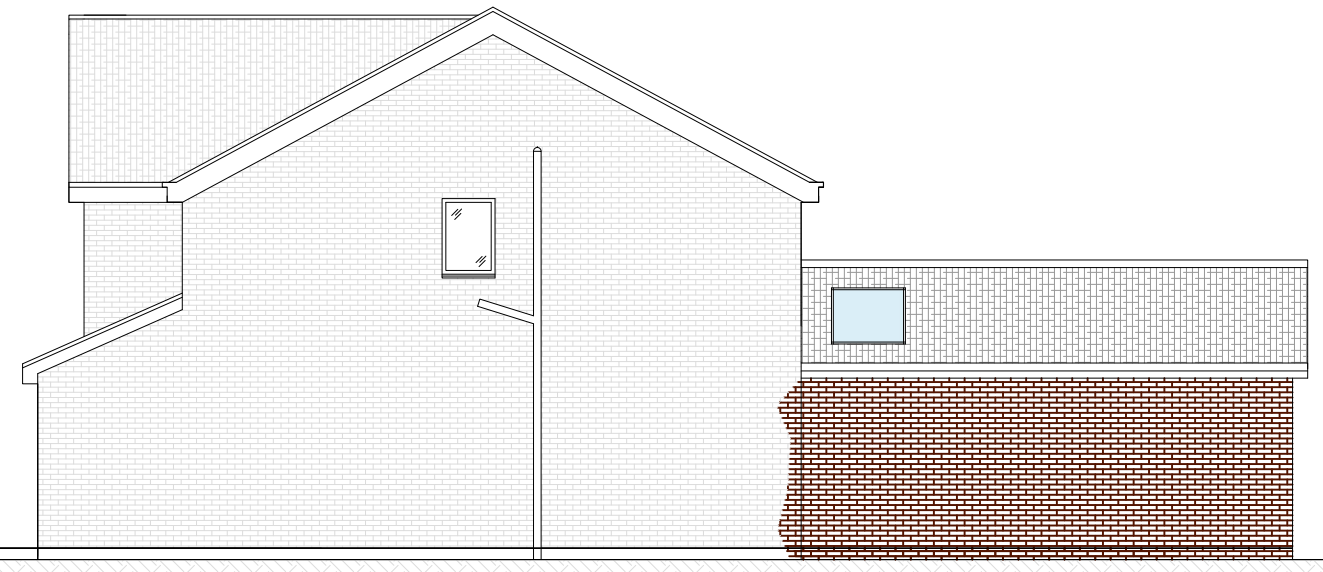


Side Elevation

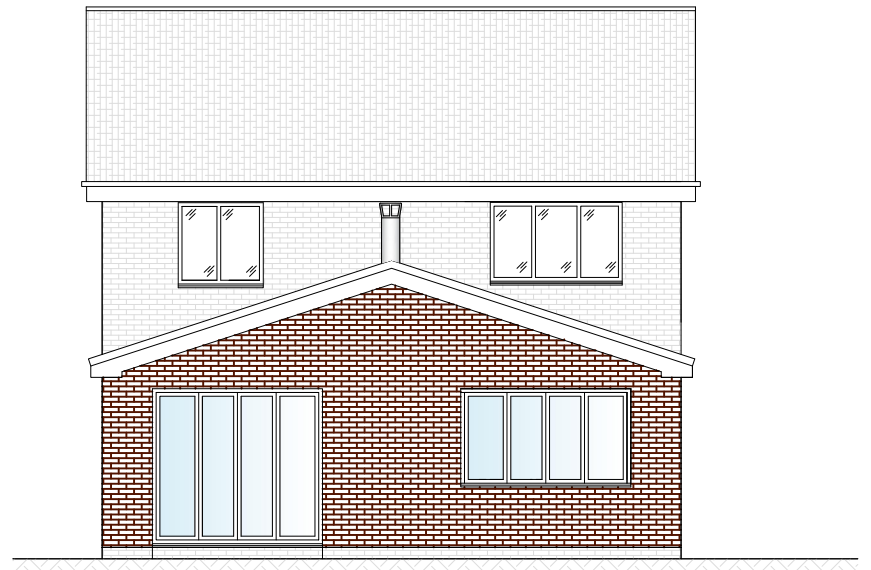

Rear Elevation

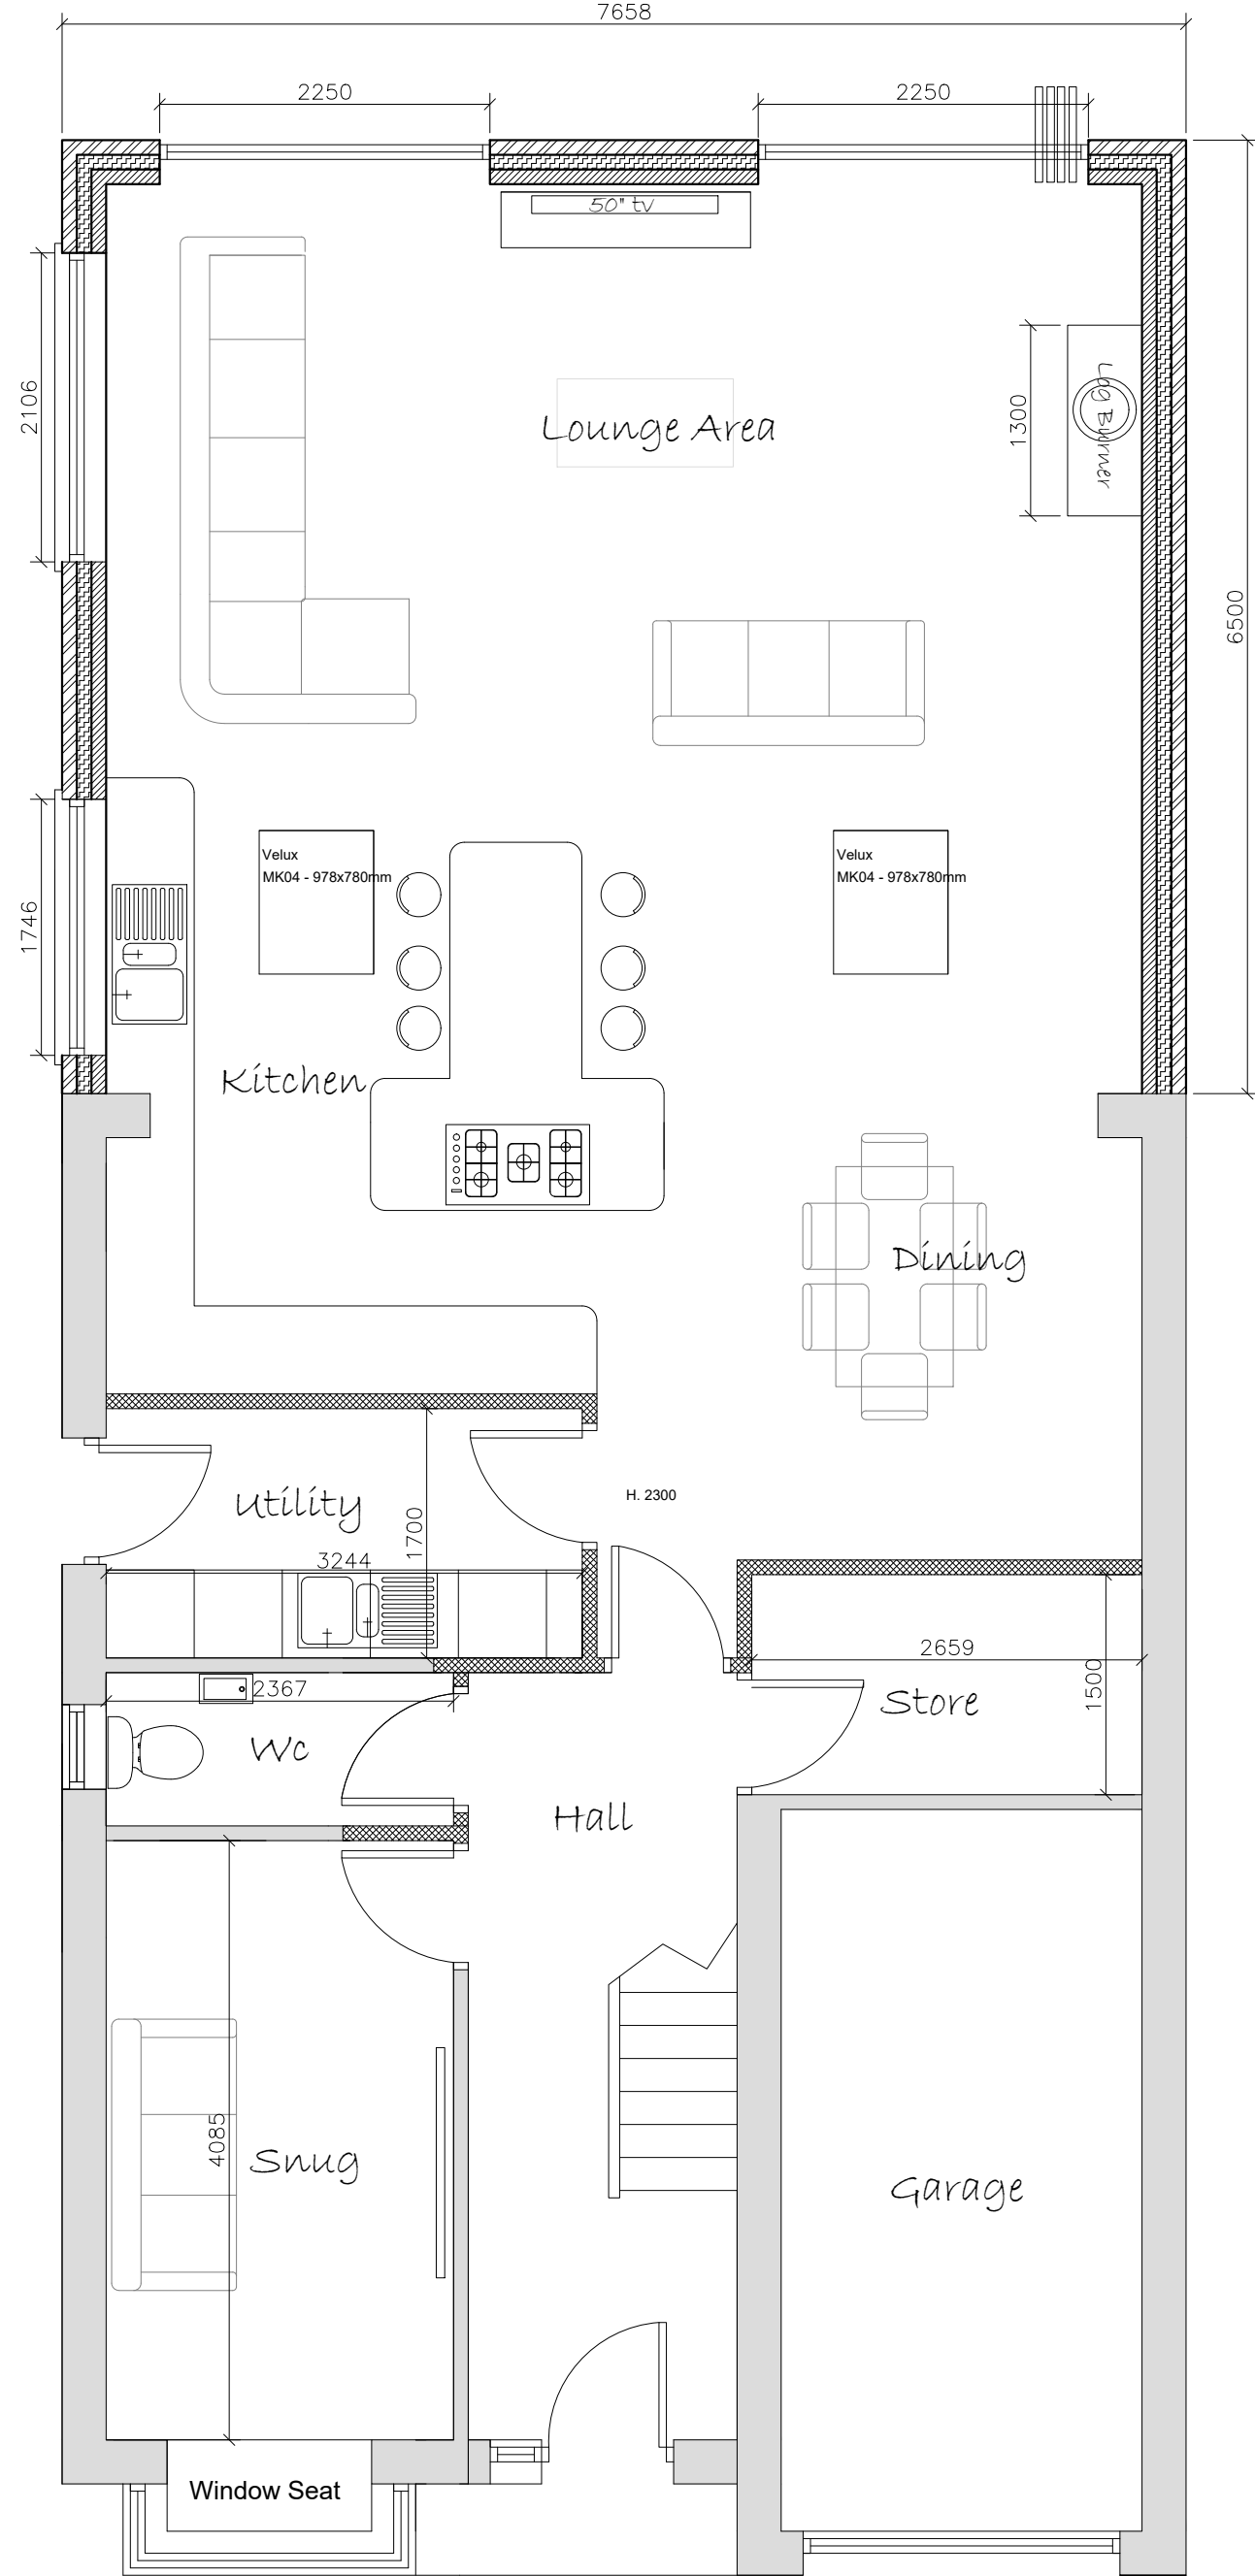

Ground Floor Plan

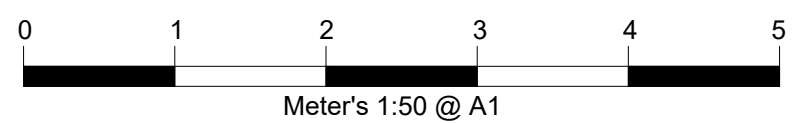

- 100mm External Wall - to Match Existing
- 100mm Cavity Wall - Insulation to Specification
- 100mm Internal Wall Blockwork - 22mm Sound Bloc Plaster Board
- 100mm Stud Walls - 15mm Sound Bloc Plaster Board
- Rigid Board - Insulation to Specification
- Insulated Cavity Closer

## Materials

Materials to Match Existing

- BRICKWORK TO MATCH EXISTING
- Roof Tiles To Match Existing
- Render to Clients Specification
- Stone/Recon Stone to match

- Spot Light
- External Light
- Switch. (All switches 1200mm above floor)
- Double 13 Amp sockets, 450mm min. above floor.
- T.V aerial socket.(H.L denotes 1050mm high)
- Radiator position.

- CD Carbon Monoxide Detector to BS EN 50291:2001
- H Heat Detector
- Mechanical extract fan e.f

## NOTES

ALL DIMENSIONS TO BE CHECKED ON SITE  
ALL SUBJECT TO STRUCTURAL ENGINEERS CHECKS AND CALCULATIONS  
TO BE READ IN CONJUNCTION WITH CONSTRUCTION SPECIFICATION  
DO NOT SCALE FROM THIS DRAWING EXCEPT FOR THE PURPOSES OF LOCAL AUTHORITY PLANNING  
IF ANY VARIATIONS ARE MADE TO SPECIFICATION/DRAWINGS WITHOUT DK DESIGNS FPT LTD KNOWLEDGE, DK DESIGNS FPT LTD WILL NOT BE HELD ACCOUNTABLE FOR NON COMPLIANCE OF PLANNING AND BUILDING REGULATIONS

This drawing and all the information shown is the property of DK Designs FPT Ltd and shall not be copied whole, or in part, or used for any other purpose without written permission of the Company

Rev. Date. Remarks

**DK DESIGNS**  
FUTURE PROJECTS TODAY

7A HAYWOOD HOUSE, HYDRA BUSINESS PARK  
NETHER LANE  
SHEFFIELD  
S35 1ZX  
TEL OFFICE:- 07591 206852  
WEB:- WWW.DK-DESIGNS.CO.UK  
EMAIL :- DESIGNS@DK-DESIGNS.CO.UK

Client.  
Mr and Mrs D Aylott

11 Pashley Croft - Wombwell - S73 0LB

EXISTING AND PROPOSED PLAN

Scales:  
1:50 1:100 @ A1

Drawing Number.  
2019-103-02

Revision.  
-

Date.  
SEPT 19

Drawn by.  
DCK/KLU