



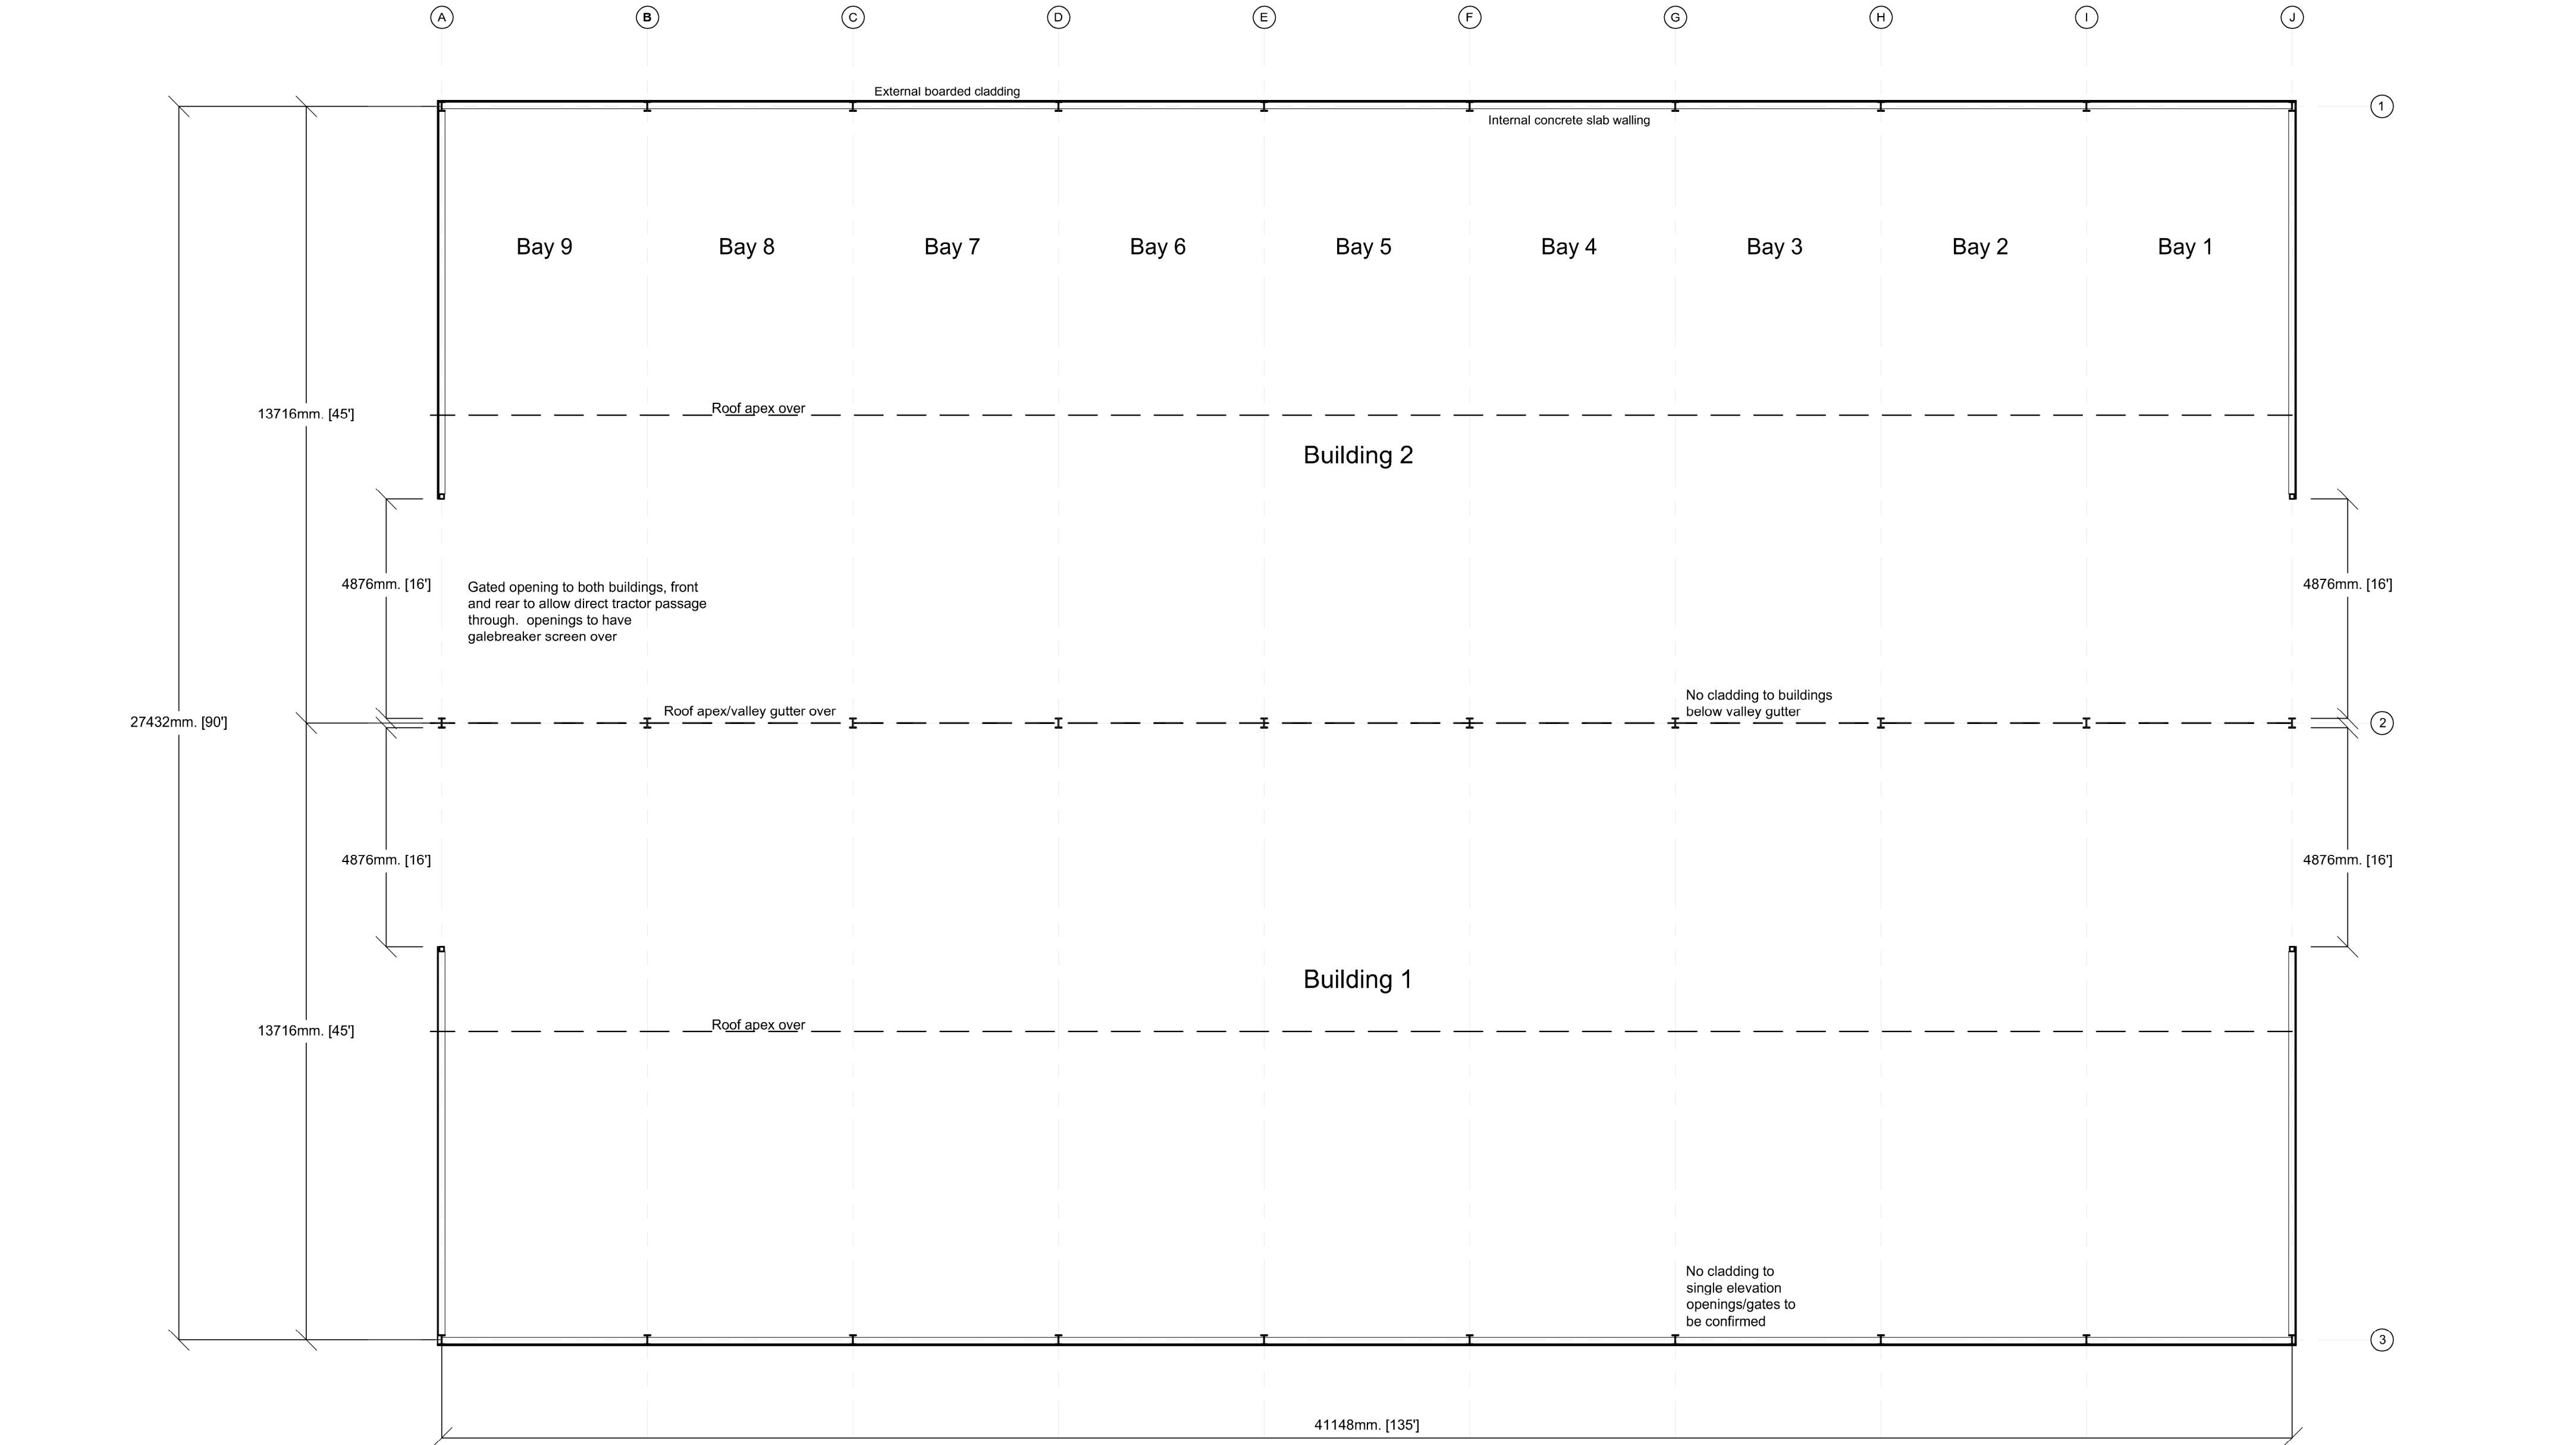

All elevations to be treated 6"x1" Yorkshire boarding extending 150mm below 1.2m high concrete panels/140mm blockwork.

FLOOR PLAN

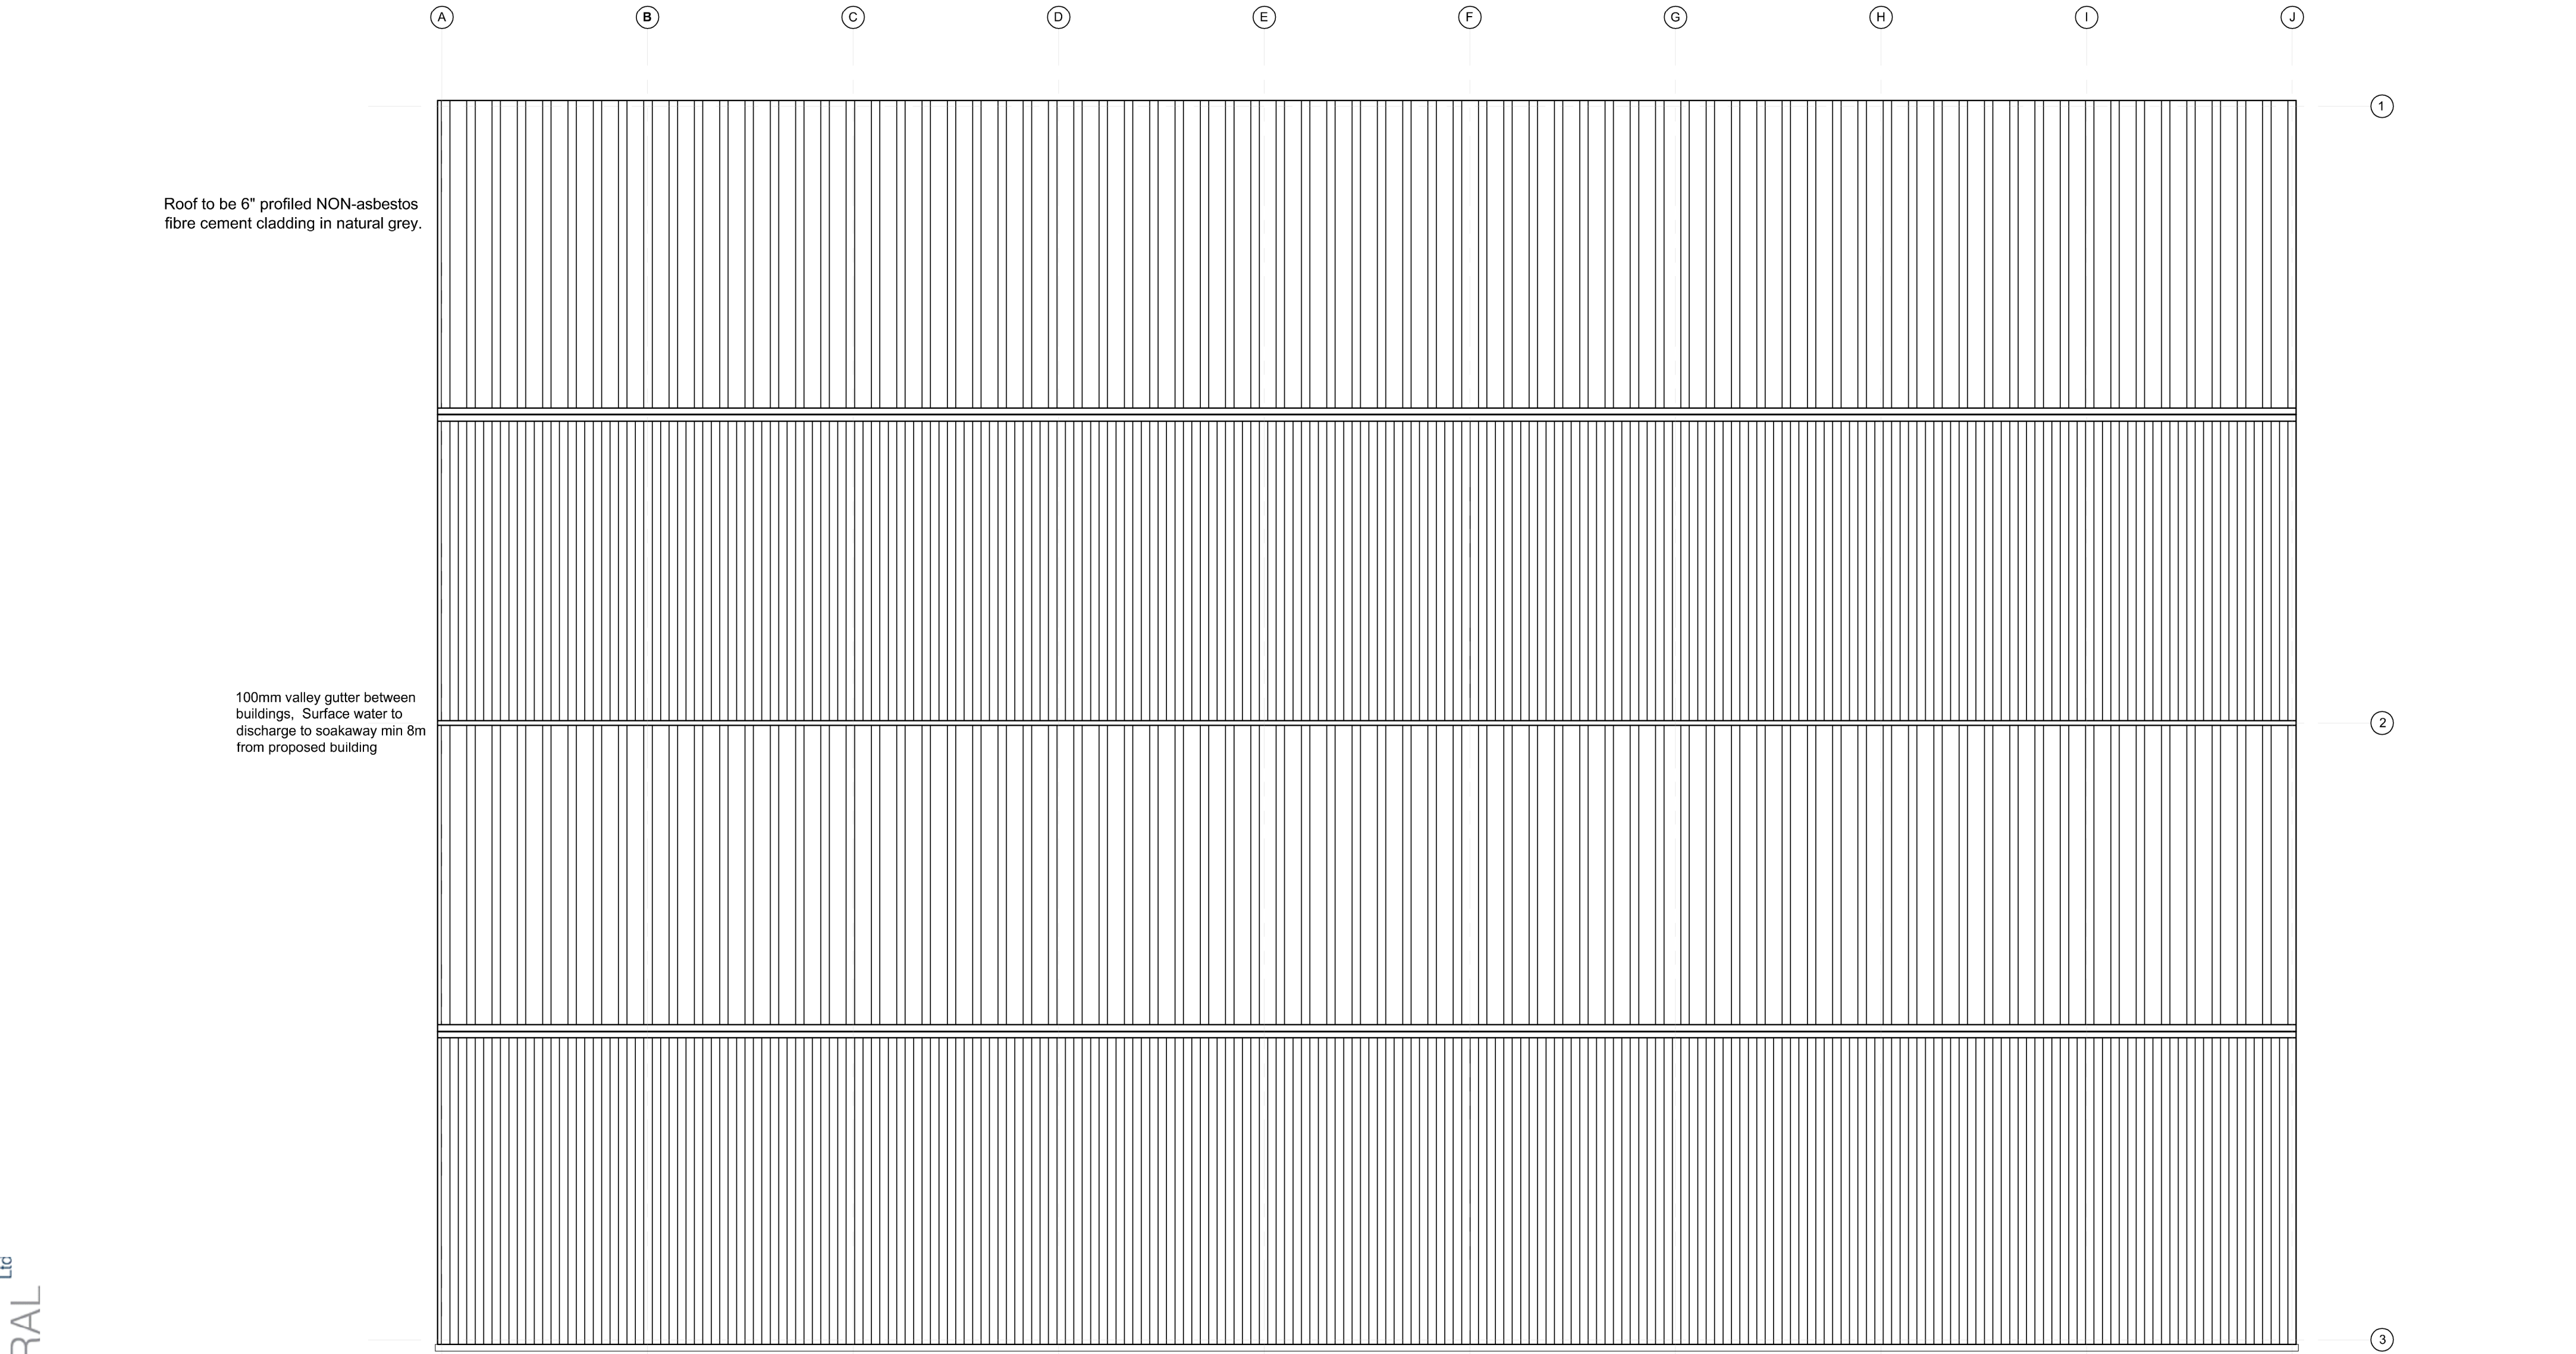

ROOF PLAN

ARCHITECTURE | PLANNING | DESIGN

Mr James Stafford

Plans as Proposed

scale

date

sheet size


dwg. no.

1:100

08/2023

A1

23/903/03a

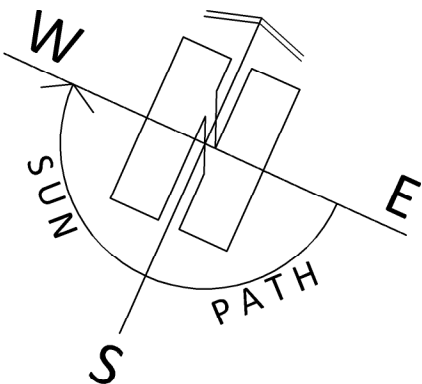

Do not scale from drawing, use figured dimensions only.

All dimensions must be checked and verified on site prior to commencement of works and architect to be notified of any discrepancies.

The copyright for these drawings remains the property of Paul MatthewsArchitectural Ltd. They must not be reproduced in any way without prior written consent from the originator (Paul MatthewsArchitecturalLtd).

