

Notes:

PLANNING DRAWINGS - THIS DRAWING SHOULD NOT BE USED FOR ANY OTHER PURPOSES THAN THAT SPECIFIED HERE

COPYRIGHT - THIS DRAWING MAY NOT BE REPRODUCED OR MODIFIED IN WHOLE OR PART BY ANY PERSON OR ORGANISATION WITHOUT THE ARCHITECTS CONSENT. ISUING COPIES TO THIRD PARTIES MAY NOT BE DONE WITHOUT THE ARCHITECTS CONSENT

Revision: --

Revision List:

0 5m

MATERIALS - EXISTING  
Walls - Red facing brick  
Roof - Rosemary tile  
Windows/ Doors - White PVCu frames  
Fascias/ soffits - Black painted timber  
Gutters / Pipes - Black PVCu


Project/ Client: 19 Oakfield Walk / Ward

Drawing Title: Elevations - Existing


Drawing Number: 2082/TP/004

Scale at A3: 1:100


Date: Jun 19

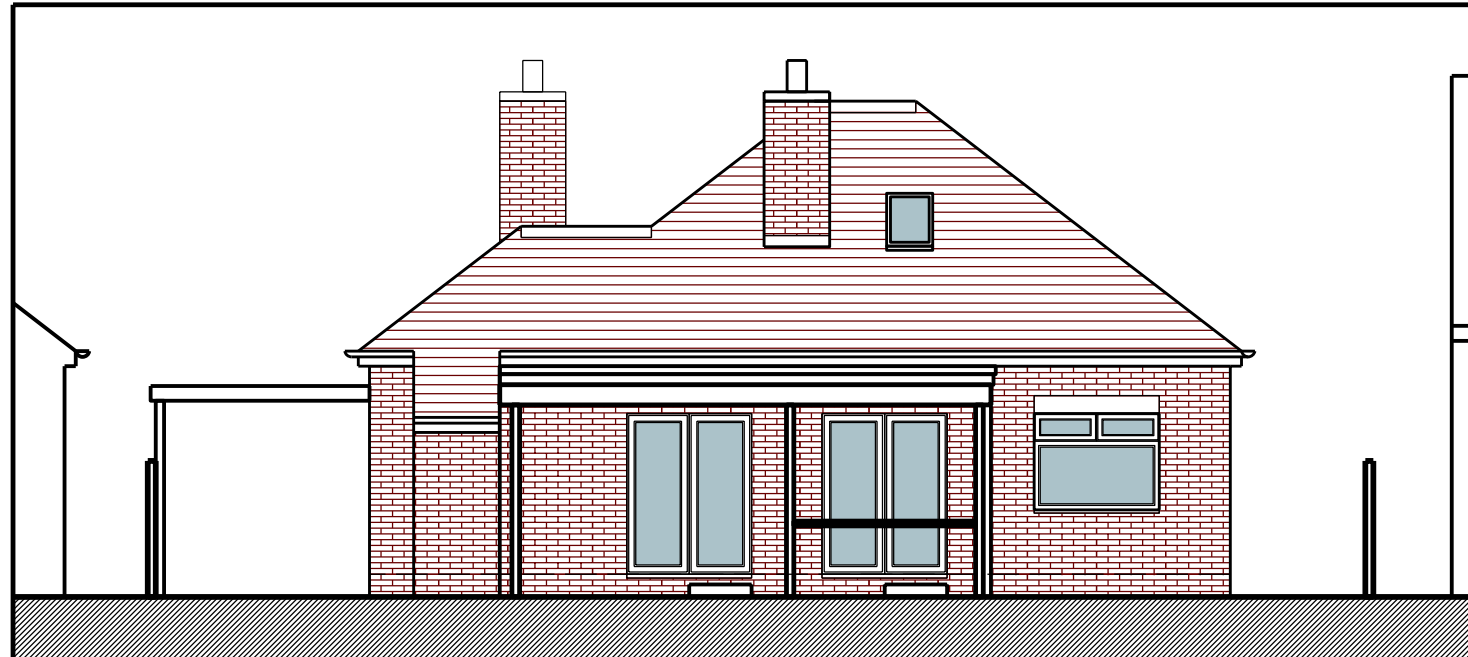


North East Elevation - Existing

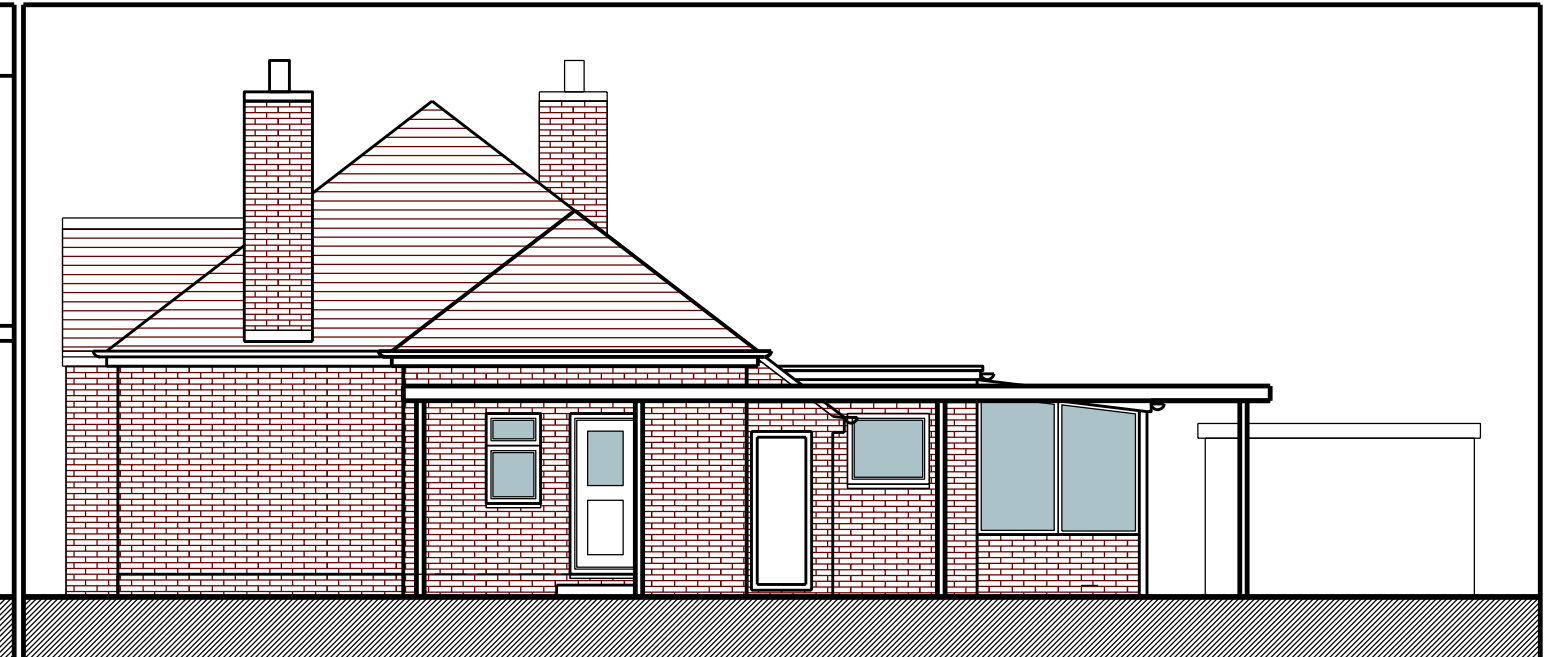

South East Elevation - Existing

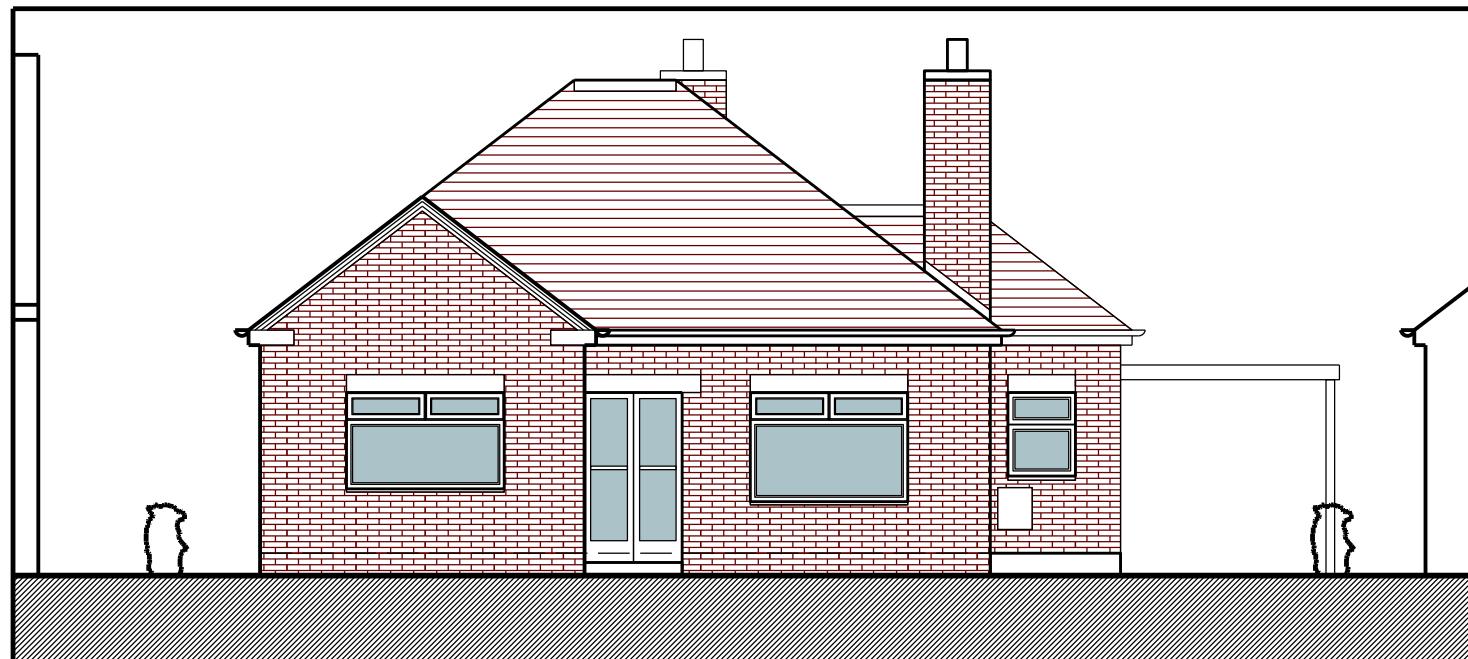

South West Elevation - Existing

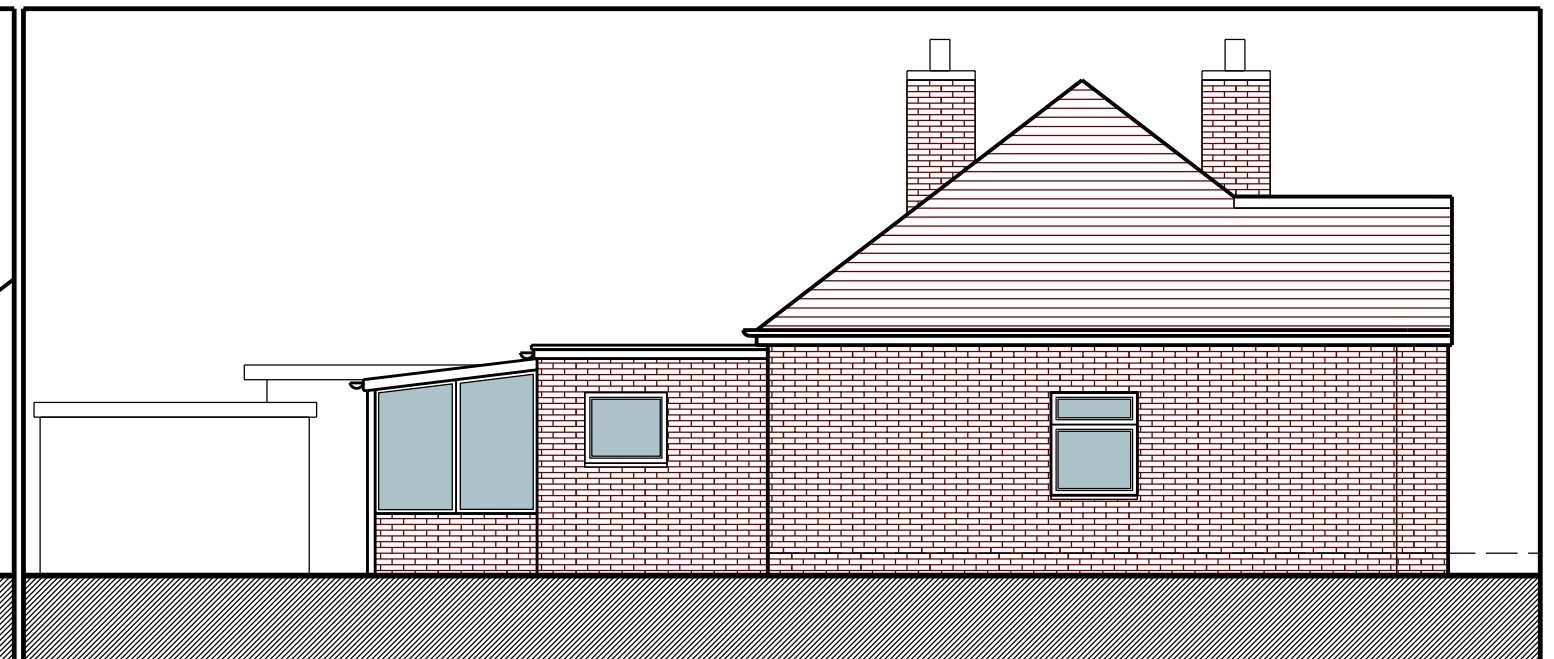

North West Elevation - Existing