


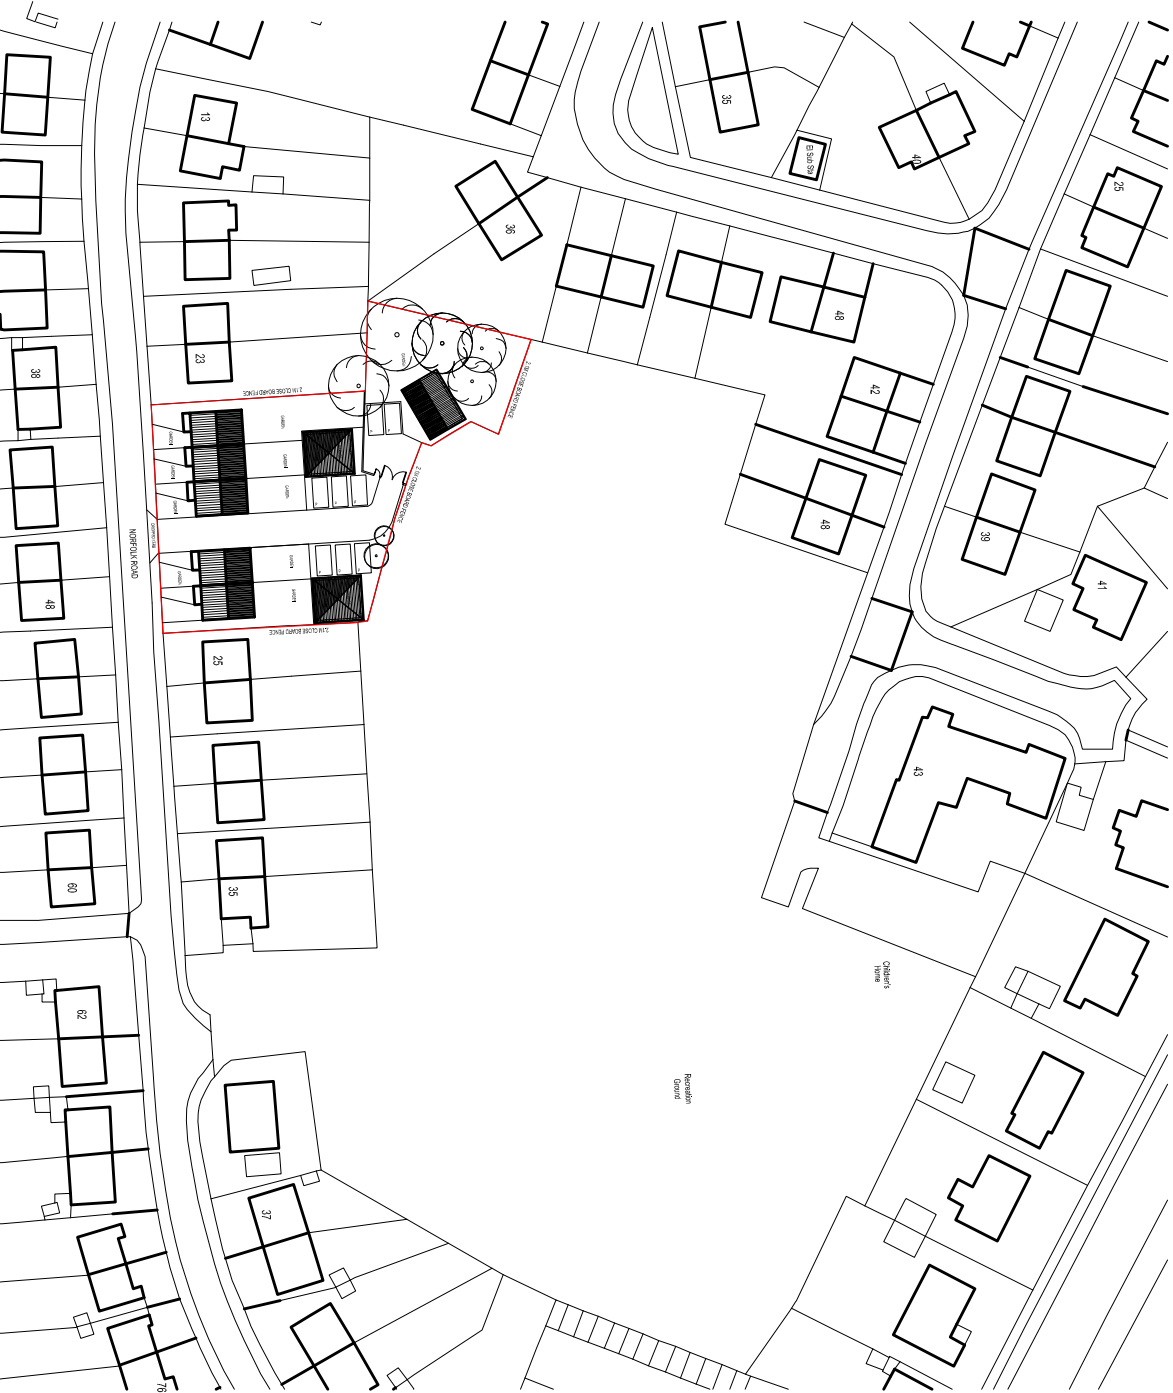

SITE LOCATION PLAN

SCALE 1:1250



SITE LOCATION PLAN

SCALE 1:200

coda Coda Studios Ltd 70-71 Cornish Place, Cornish Street, Sheffield, S6 3JF Tel: 0114 2796003 e:info@codastudios.co.uk		Client	
Jacob Taylor		Proposed Site Plan	
Proposed Site & Location Plan		Title	
Great Houghton		Job	
DRAWN	CHECKED	DATE	SCALE
MMH-JE		09.12.14	A3 ISSUE: A1 ISSUE: V000S V000S
REVISION	DRAWING STATUS	DRAWING NUMBER	
A	-	2281-104	