


Drawing No.	Rev No.
MGT001 -004	A

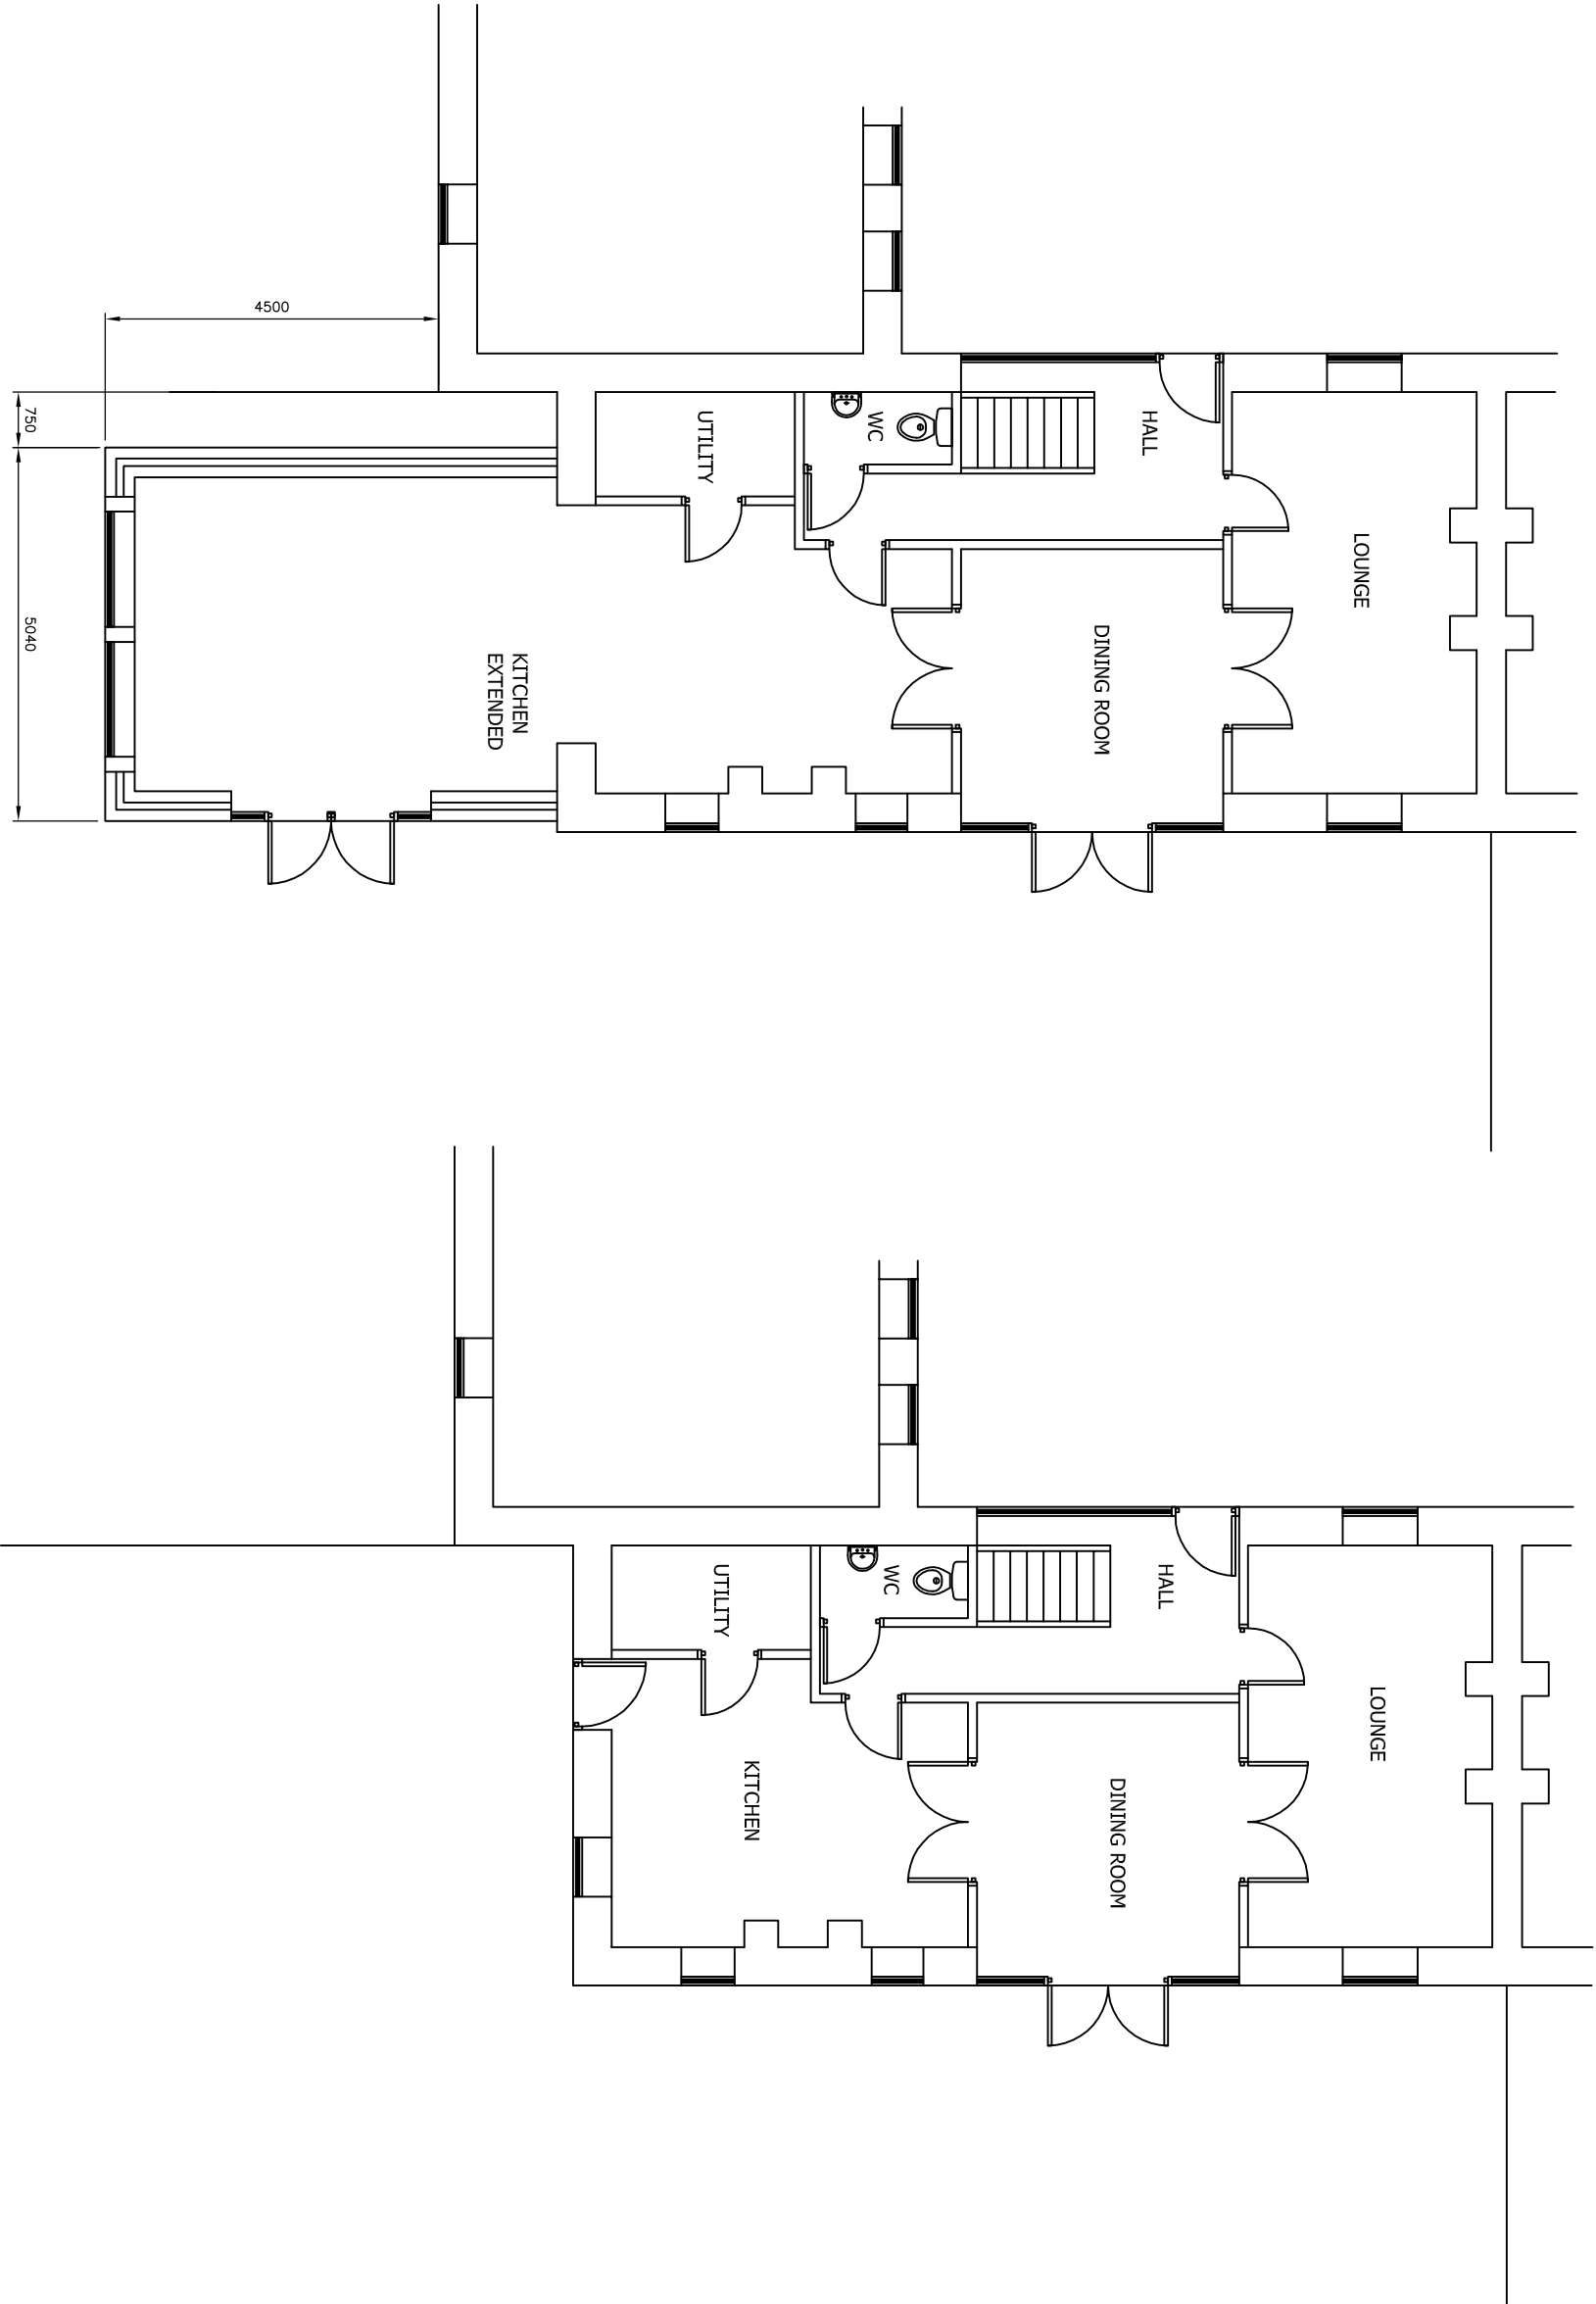

PROPOSED GROUND FLOOR PLAN
SCALE 1:50 AT A3

PROPOSED FIRST FLOOR PLAN
SCALE 1:50 AT A3

DO NOT SCALE: Contractor to check all dimensions and report any omissions or errors

NOTES

A	Extension reduced in size	JRB	GT	GT	19/09/11
Rev	Description	By	Chk	App	Date

JRB DESIGNS Ltd
1 Saville Road
Cudworth
Barnsley
S72 8LT
Tel: 01226 383542
Fax: 01226 380078
Mob: 07970 541192
Email: jrb@jrbdesigns.co.uk
This drawing is copyright. © Jrbdesigns Ltd.

Client
MR G TURNER

Drawing Title
PROPOSED PLANS

Address
**4 CROOK HOUSE COURT
CROOK HOUSE LANE
BARNSLEY
S71 5EG**

Project Title:
**PROPOSED SINGLE STOREY
REAR EXTENSION**

Purpose of Issue:
PLANNING

Drawing Status
FIRST ISSUE

Scale at A3	Drawn By	Date	
AS SHOWN	JRB	02/08/2011	
Checked By	Date	Approved By	Date
GT	02/08/2011	GT	02/08/2011
Project No.	Drawing No.	Revision	
MGT001	004	A	

APPROVAL ☒ INFORMATION ☐ TENDER ☐ CONTRACT ☐ CONSTRUCTION ☐