



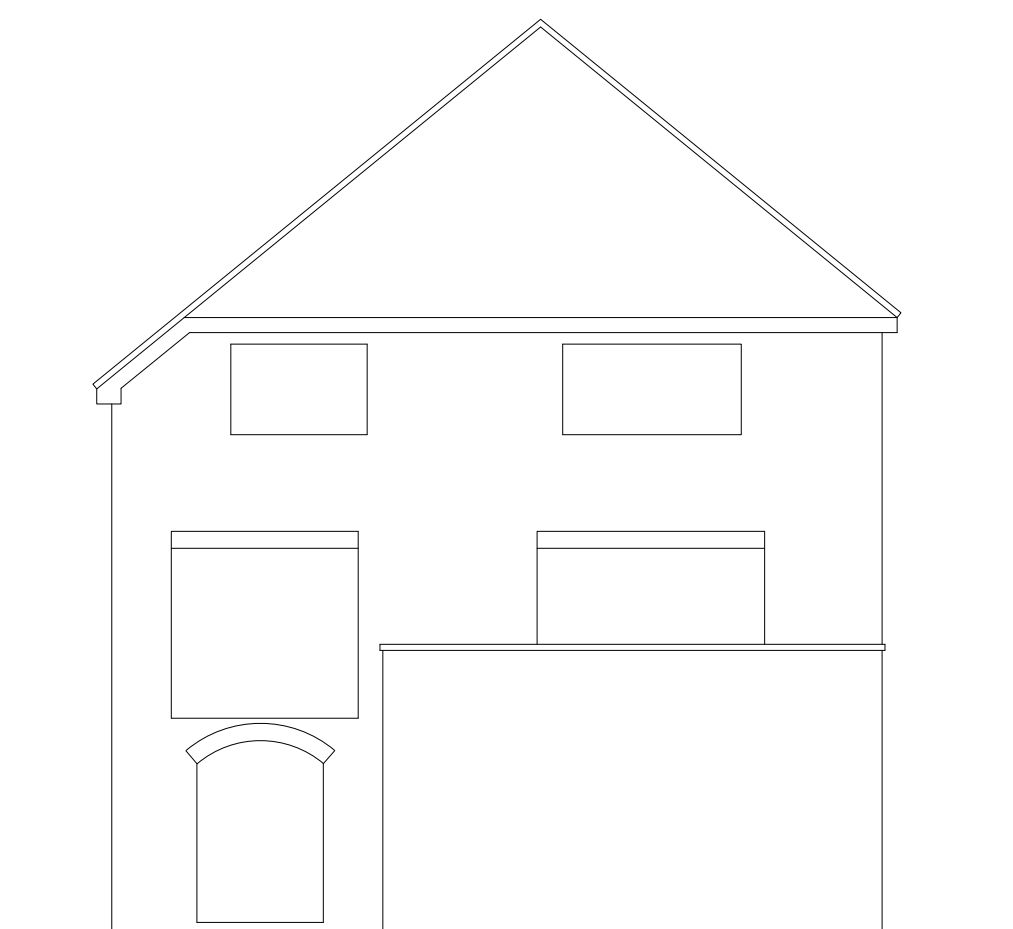


rear elevation




side elevation

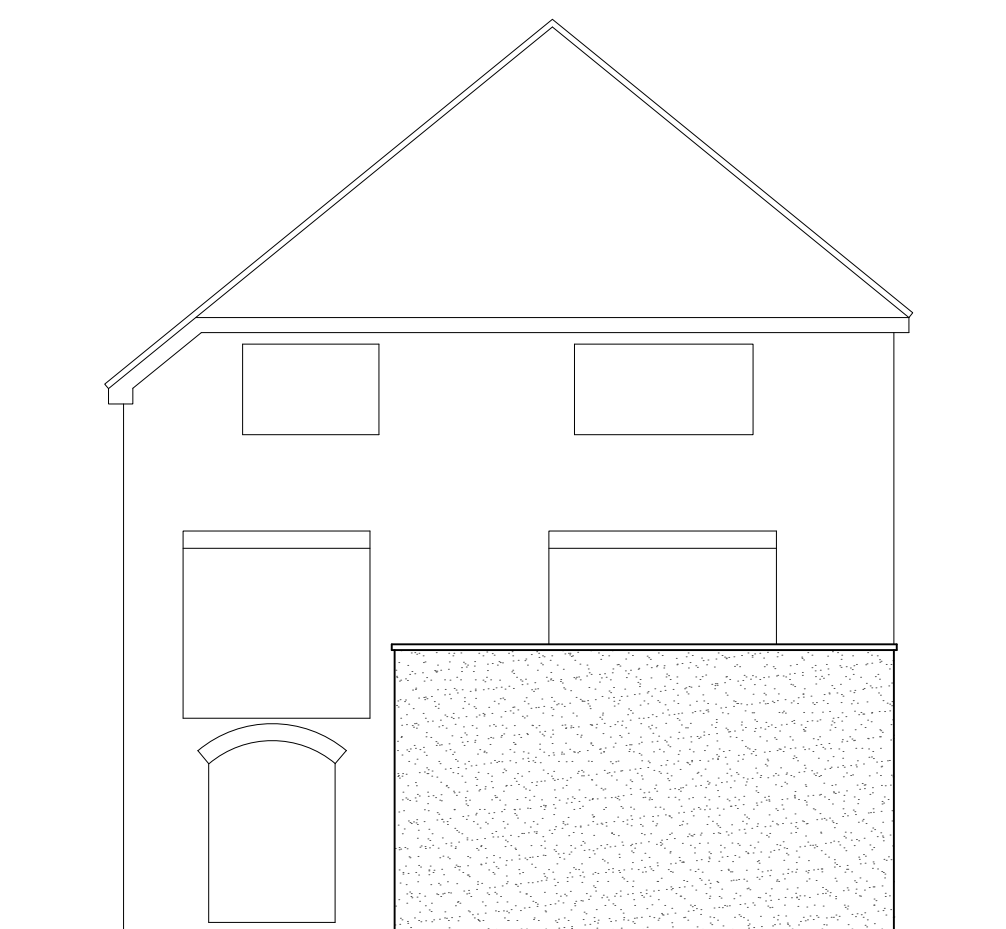


rear elevation

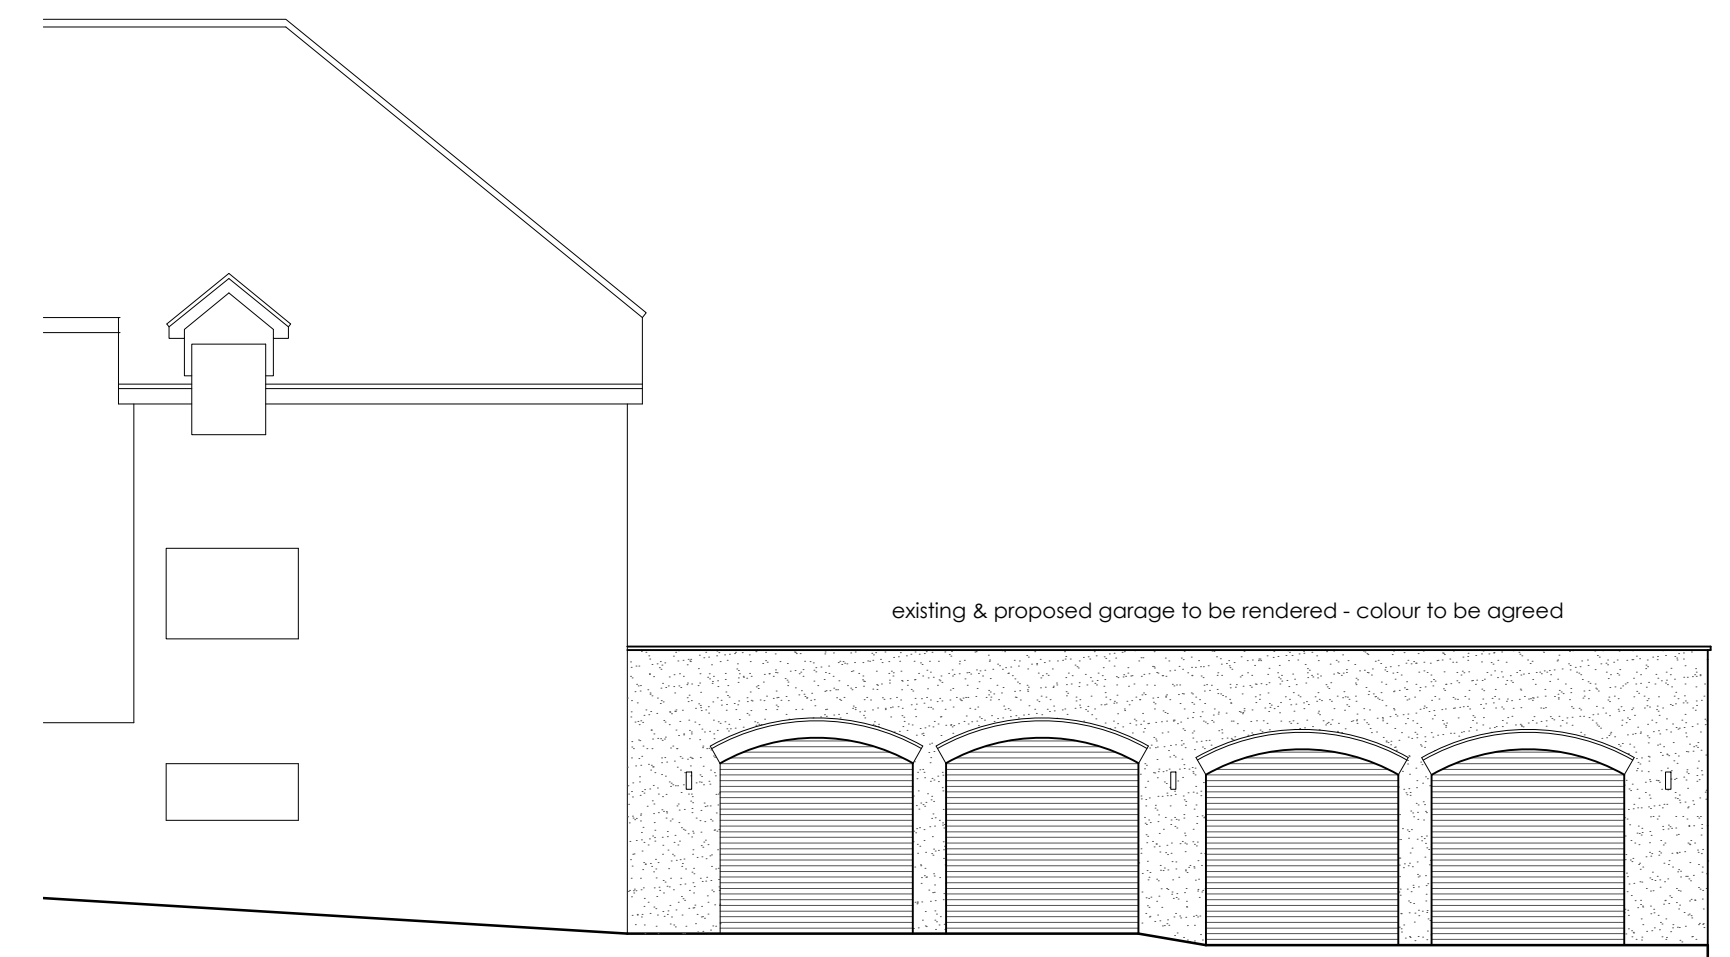


side elevation

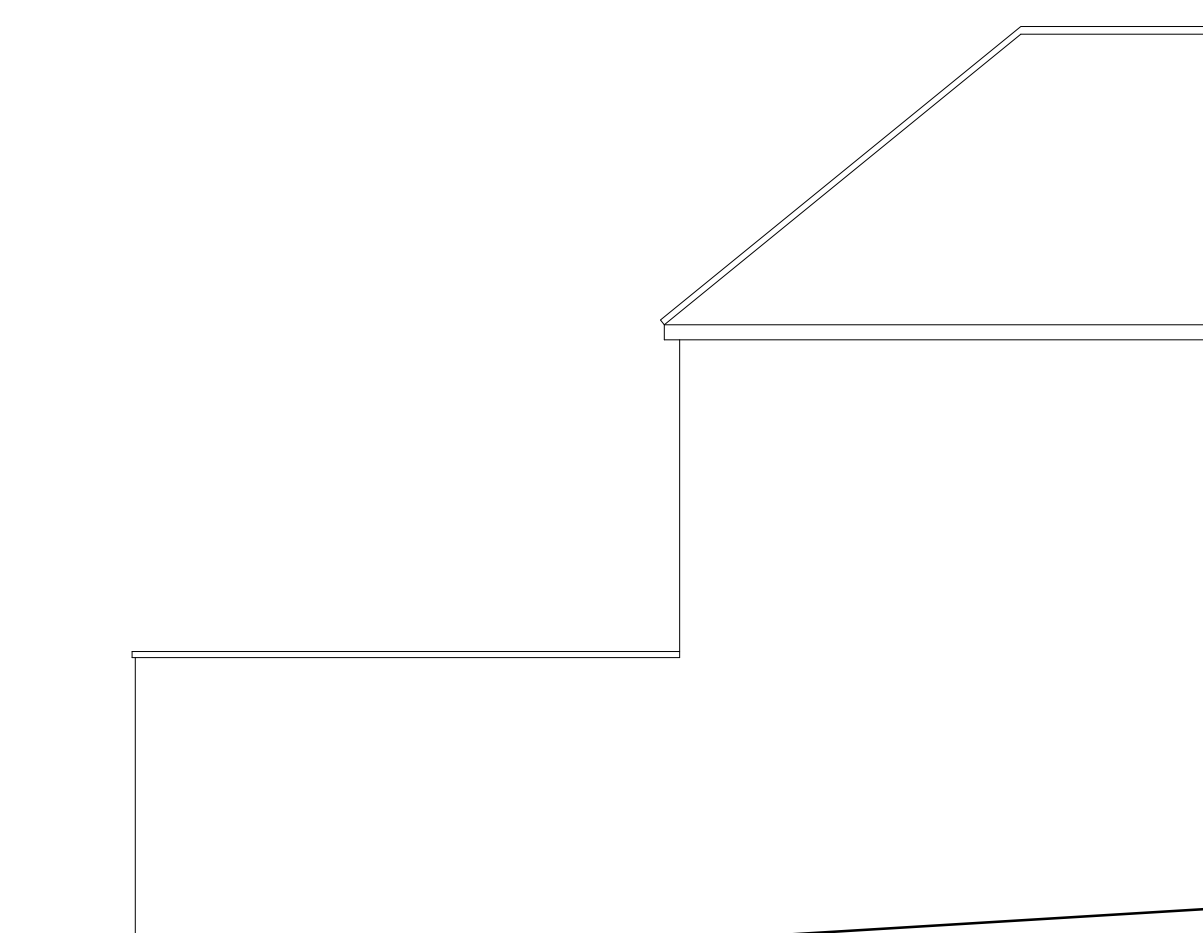


side elevation

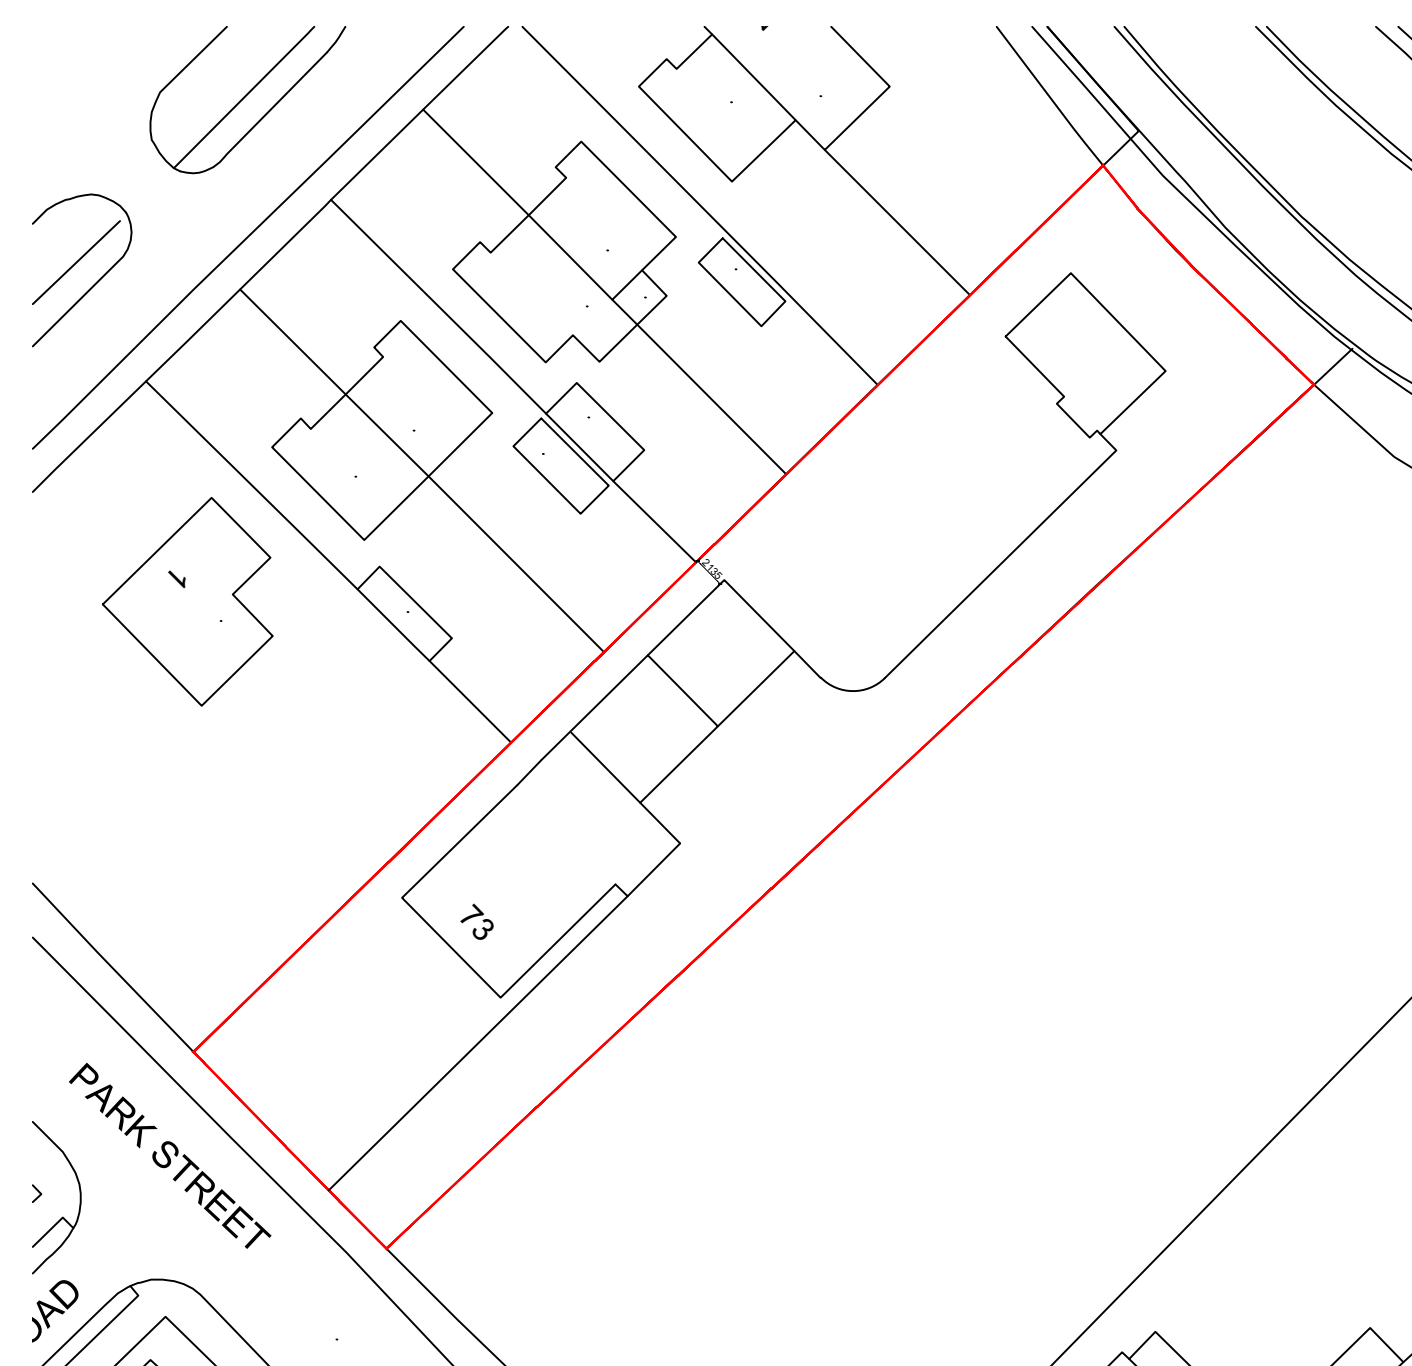


site plan 1:200

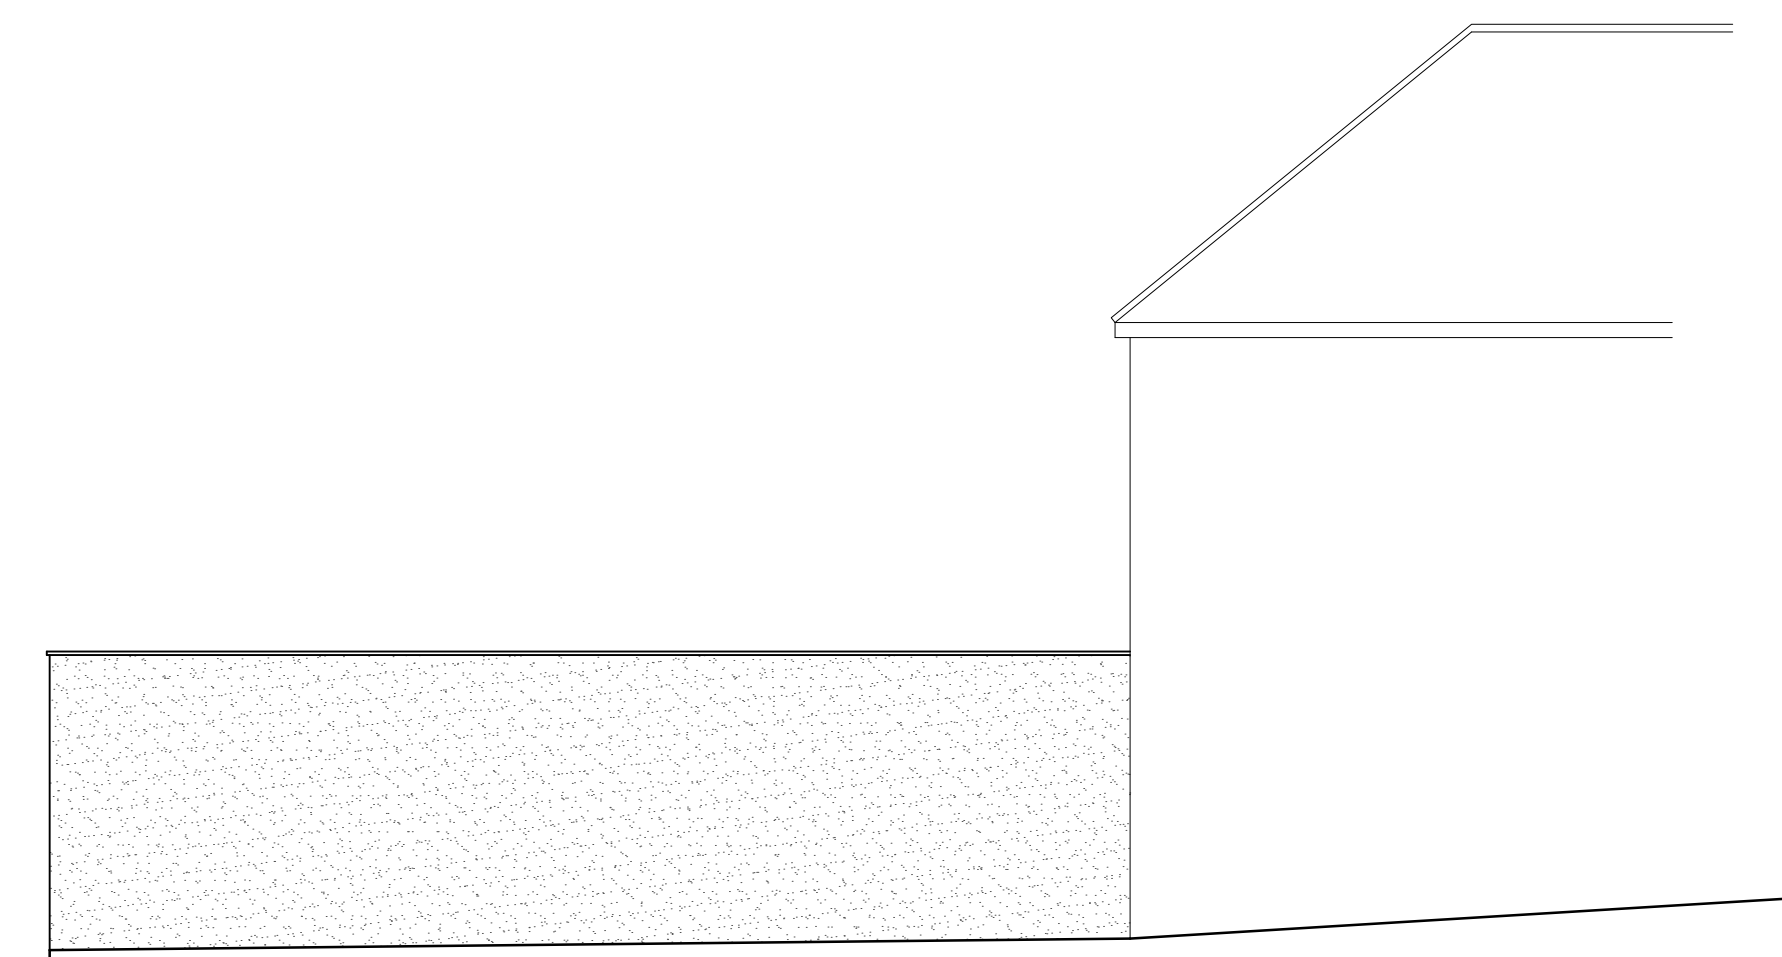

side elevation

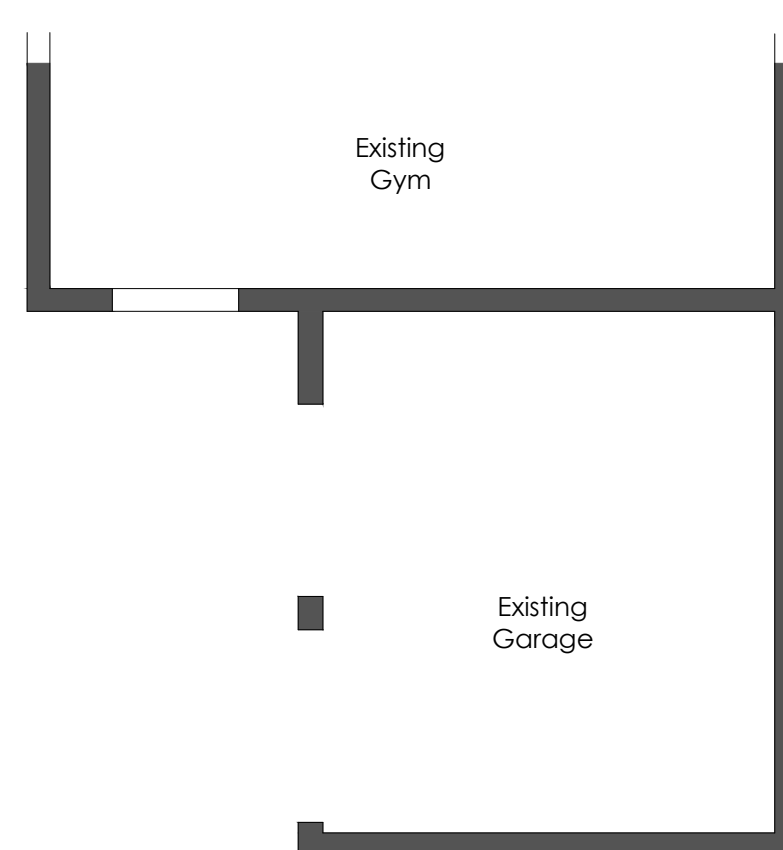

lower ground floor plan

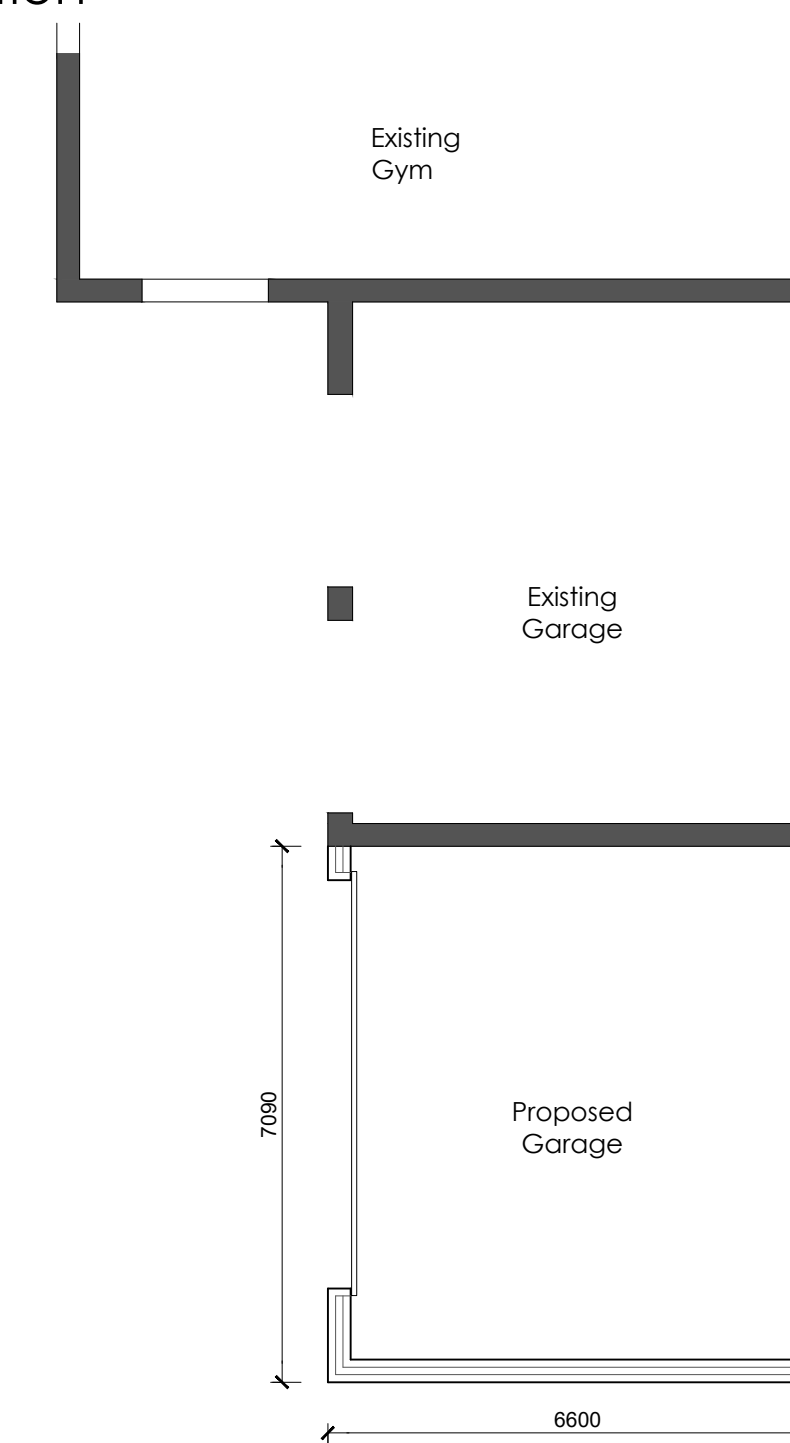

lower ground floor plan

e x i s t i n g

p r o p o s e d

Proposed Garage Extension at 73 Park Street, Wombwell for Mrs & Mrs Allert

Scale - 1:100 @A1 dwg. no. HR/01 Rev -