


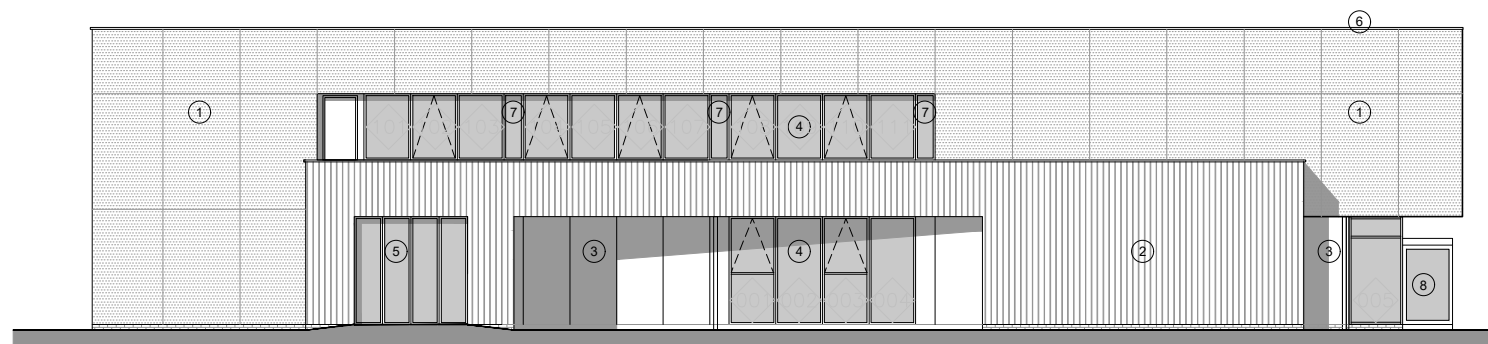


Proposed South Elevation Scale 1:200

Material Key


- ① Lightweight Concrete Panels
- ② Vertical Timber Cladding
- ③ Black Cladding Panels
- ④ Aluminium Curtain Walling
- ⑤ Aluminium Doors
- ⑥ Aluminium Capping
- ⑦ Glass Spandrel Panels
- ⑧ Aluminium Revolving Door
- ⑨ Stud fixed metal signage
- ⑩ Existing Plant Room Louvres replaced with Aluminium Louvres




Proposed West Elevation Scale 1:200

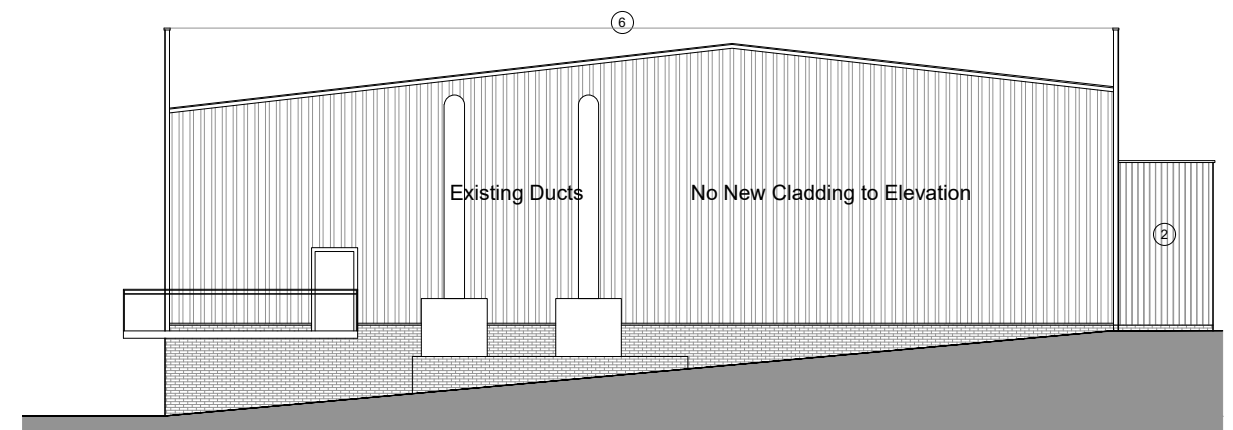

Proposed North Elevation Scale 1:200

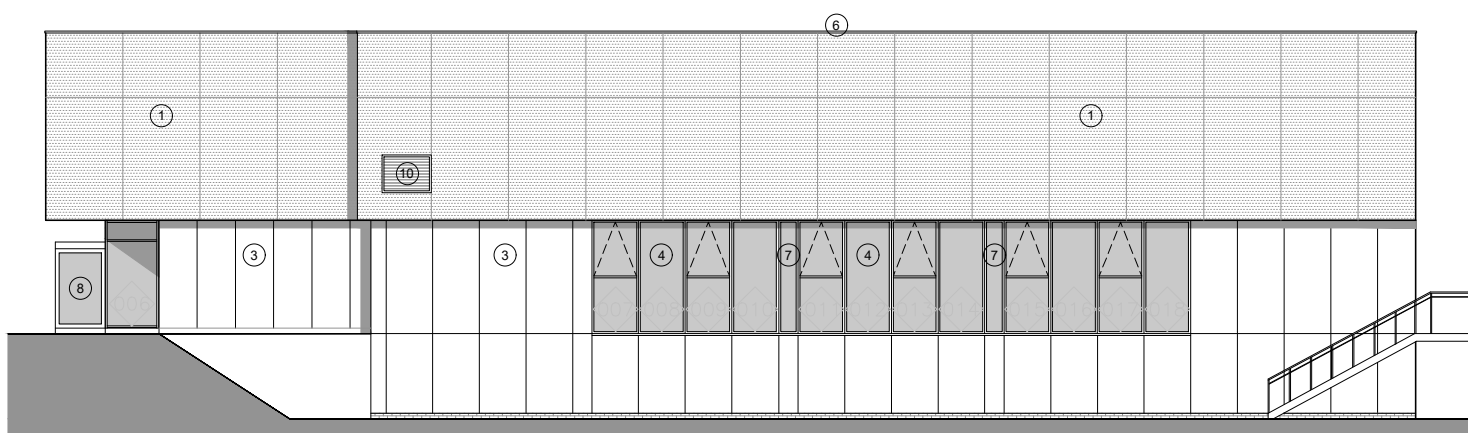

Proposed East Elevation Scale 1:200

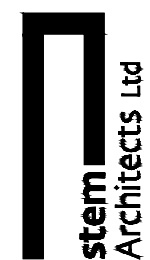

22 Brayford Wharf North
Lincoln
LN1 1BN

E info@stemarchitects.co.uk
T +44 (0)1522 515900

stemarchitects.co.uk

PROJECT. **Electric Theatre**

DWG TITLE. **Proposed Elevations**

DWG No. **2001**

SCALE. A3@ 1:200