

NOTE :
ALL DIMENSIONS TO BE CHECKED ON SITE
BY SIGNAGE CONSULTANT

1. ACM sign tray 4370mm x 470mm x 50mm
20mm deep text graphics mounted to face.
1No led troughlight fitted to fascia 4370mm

Signage approx. 2900mm above ground level
maximum letter height of signage 300mm
overhead led troughlight 265 candelas per metre

EXISTING SHOP FRONT REMOVED
& NEW ALUMINUM SHOP FRONT
INSTALLED

2. Printed external window graphics
GLASS SIZES TBC


3. Printed external window graphics
GLASS SIZES TBC








FRONT ELEVATION SCALE 1:20



NEW SIGN SIMILAR TO DARTON TAP

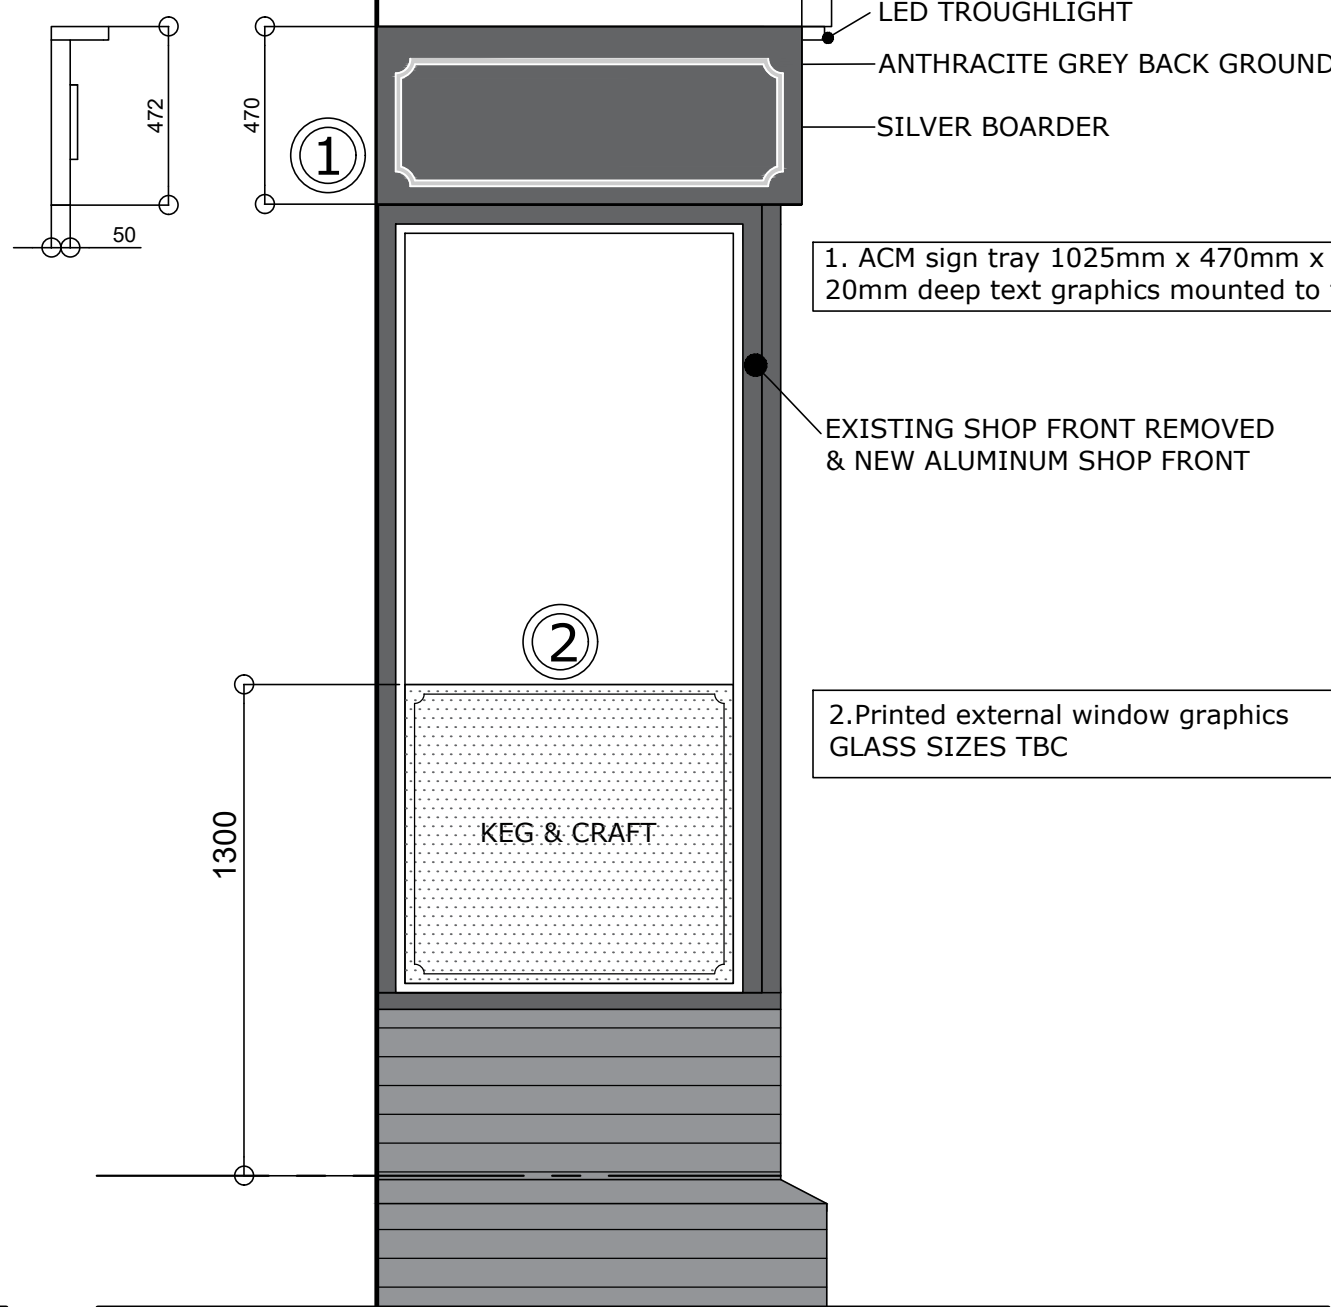

SIDE ELEVATION SCALE 1:20

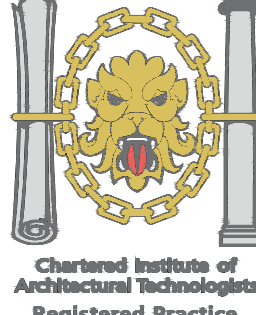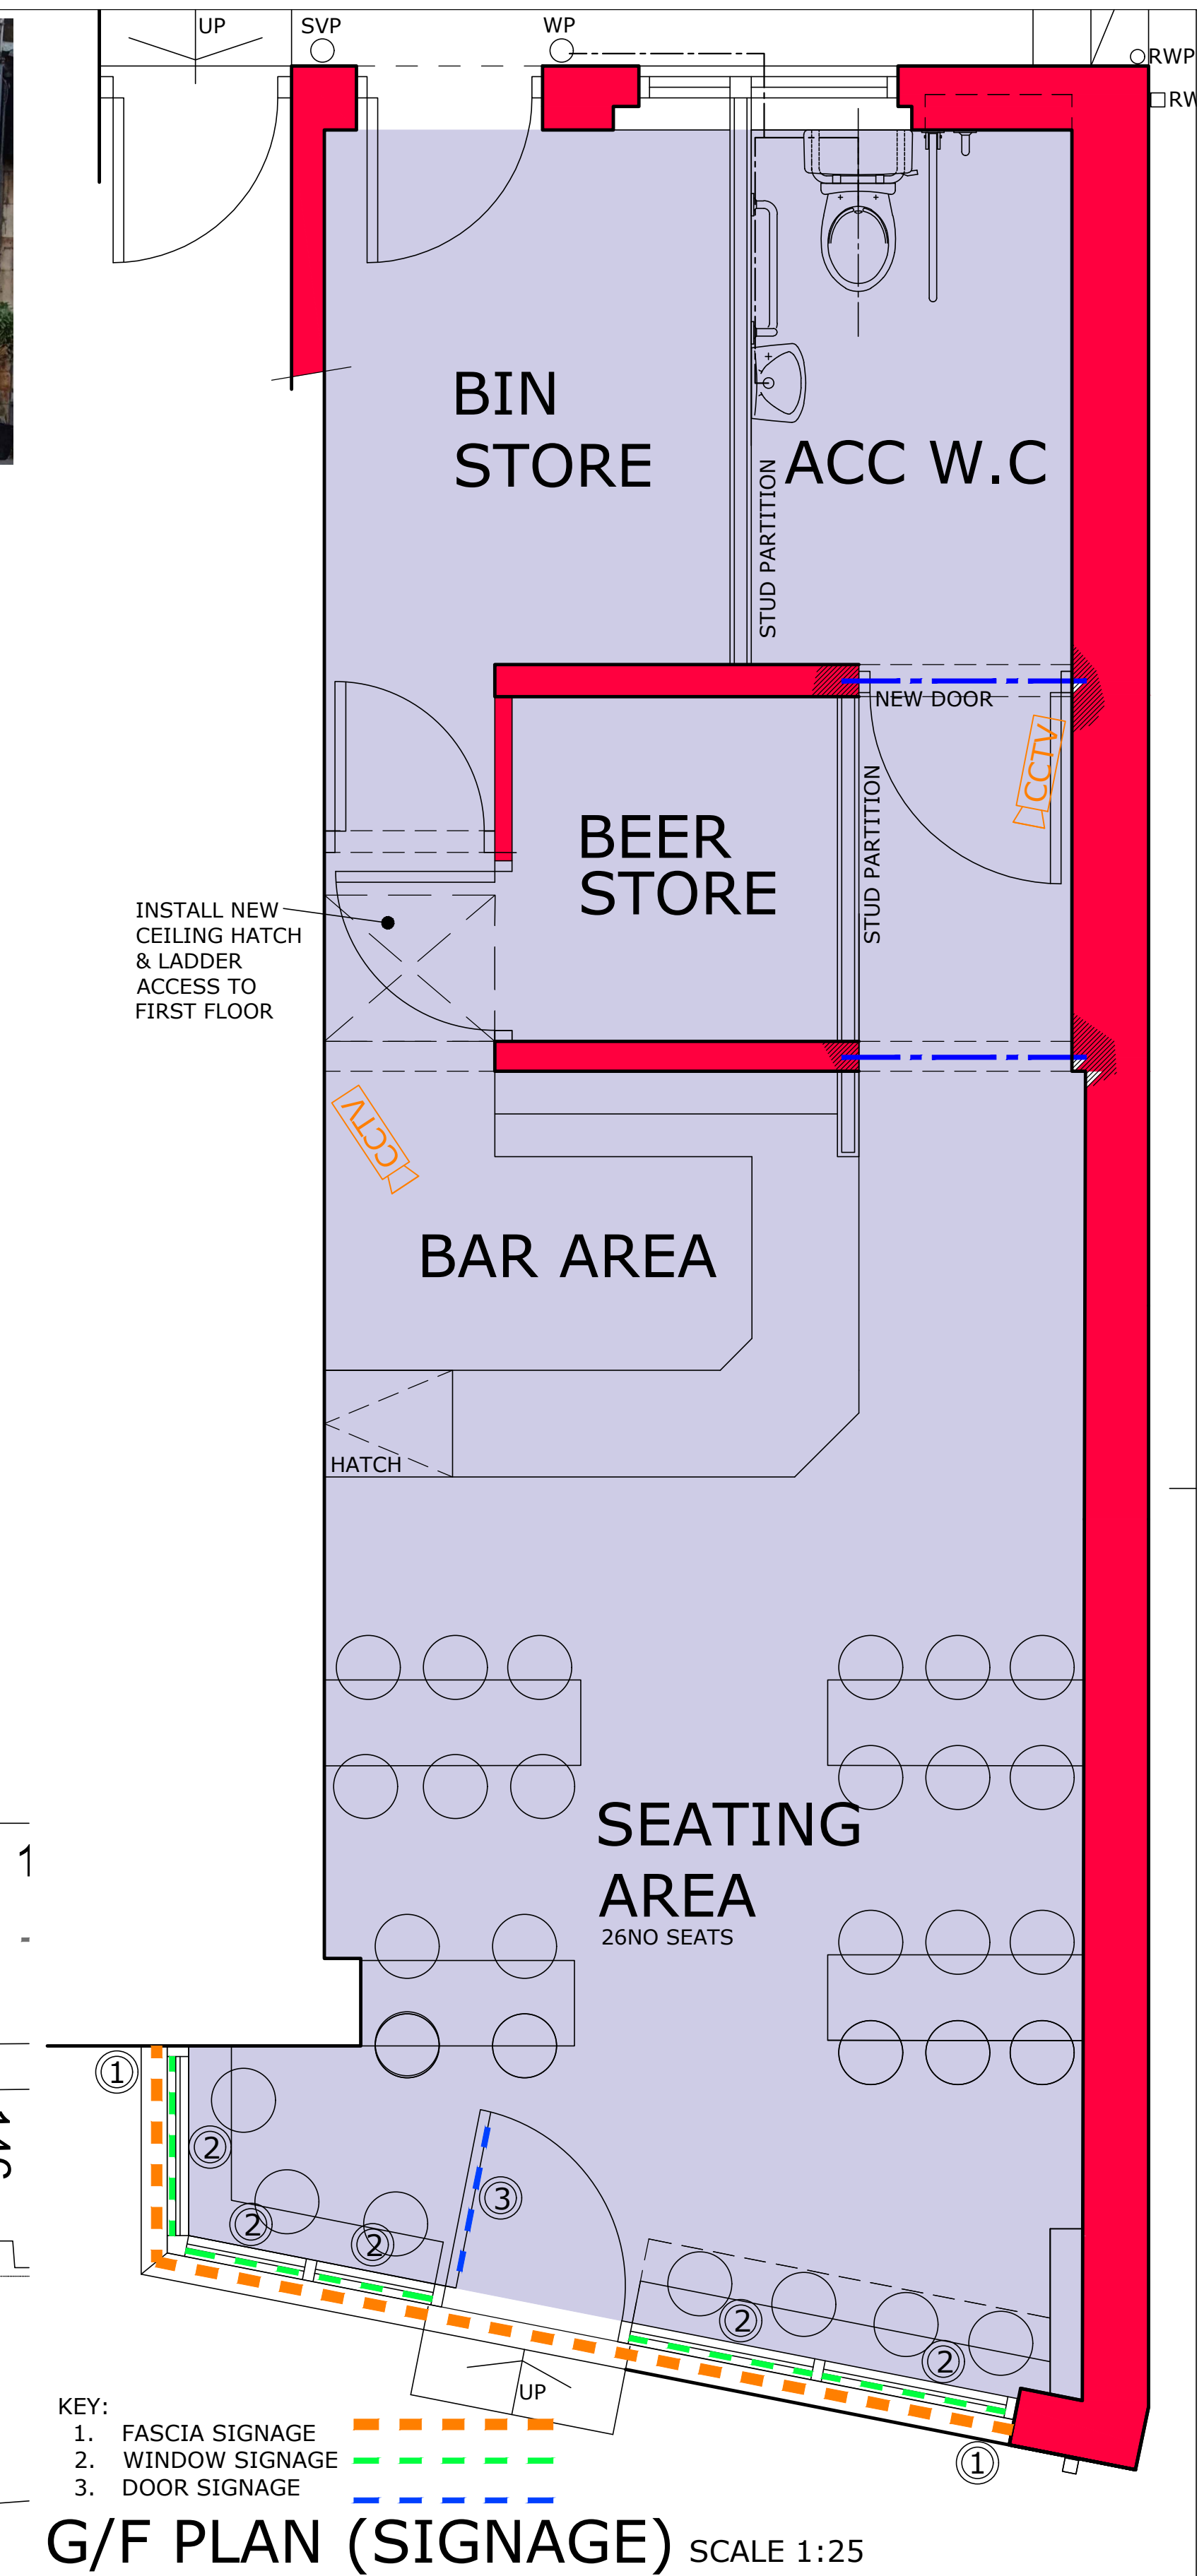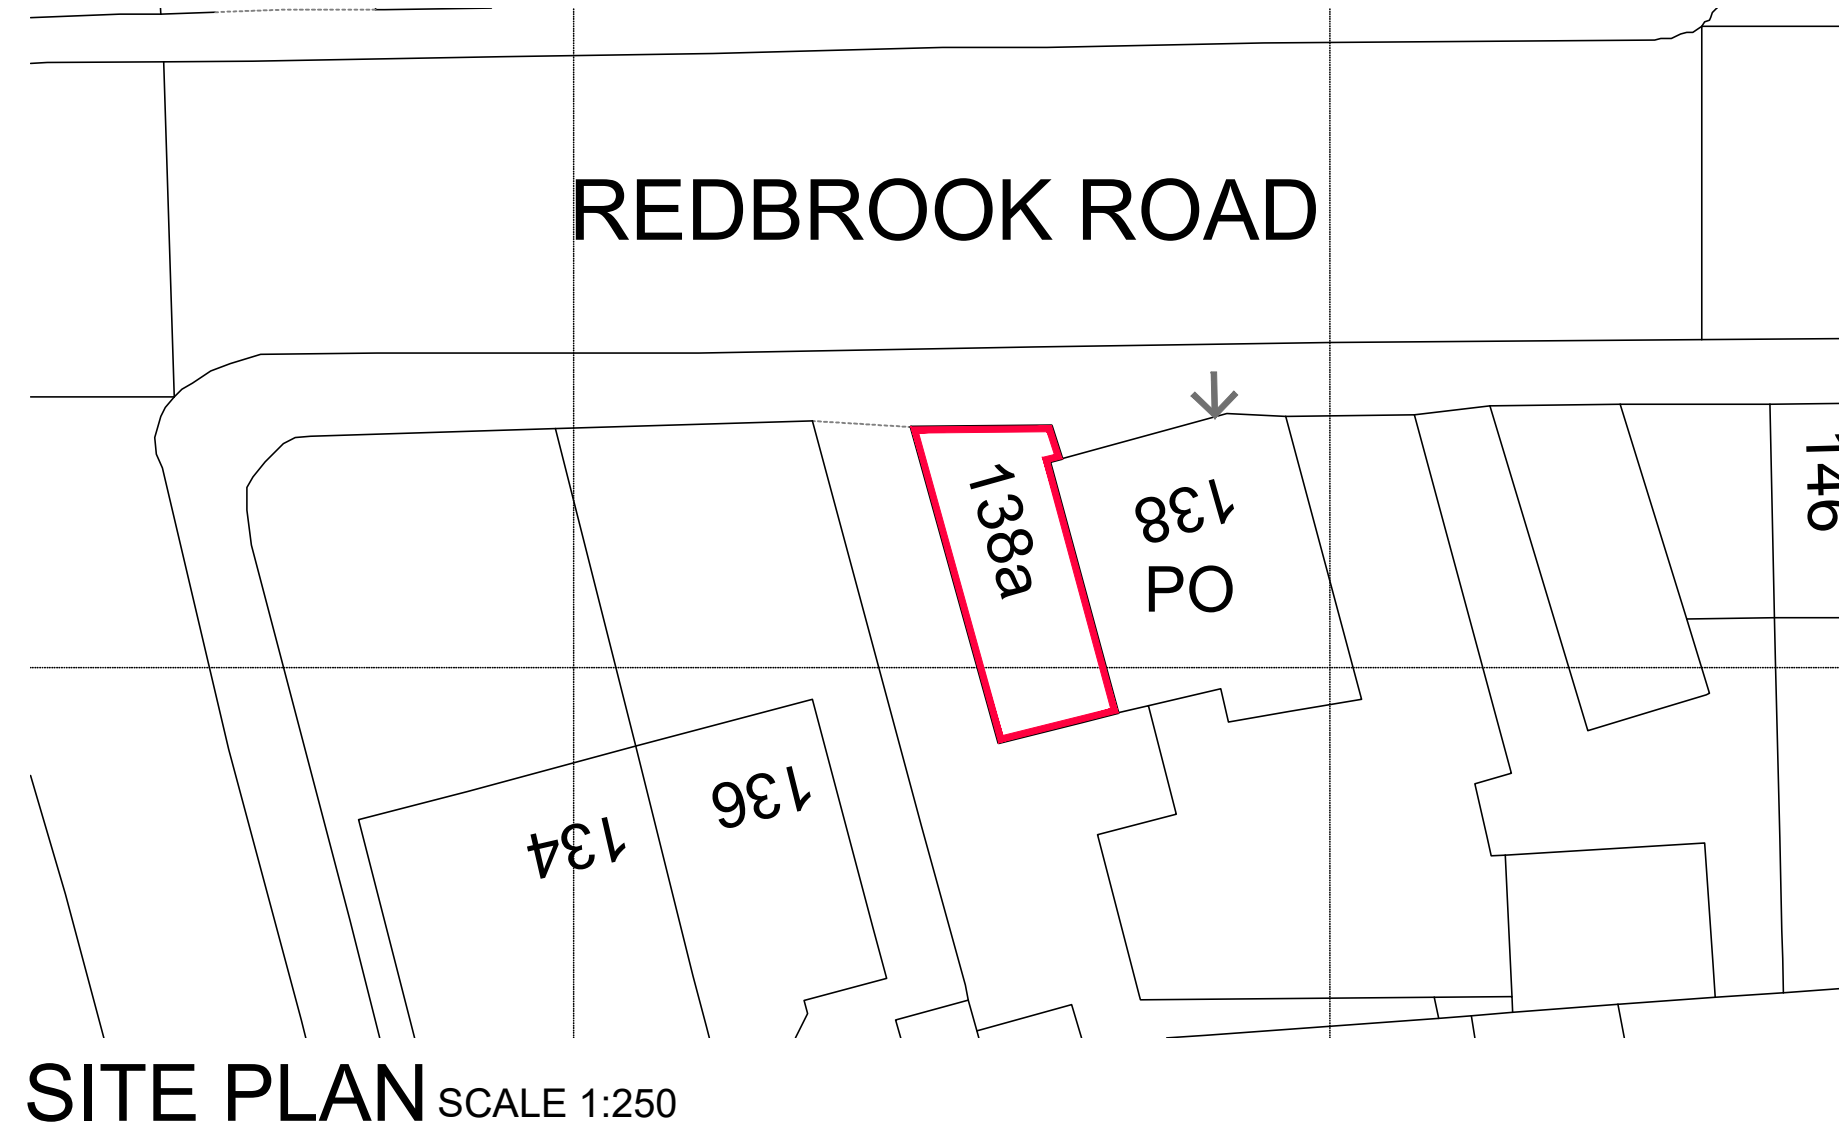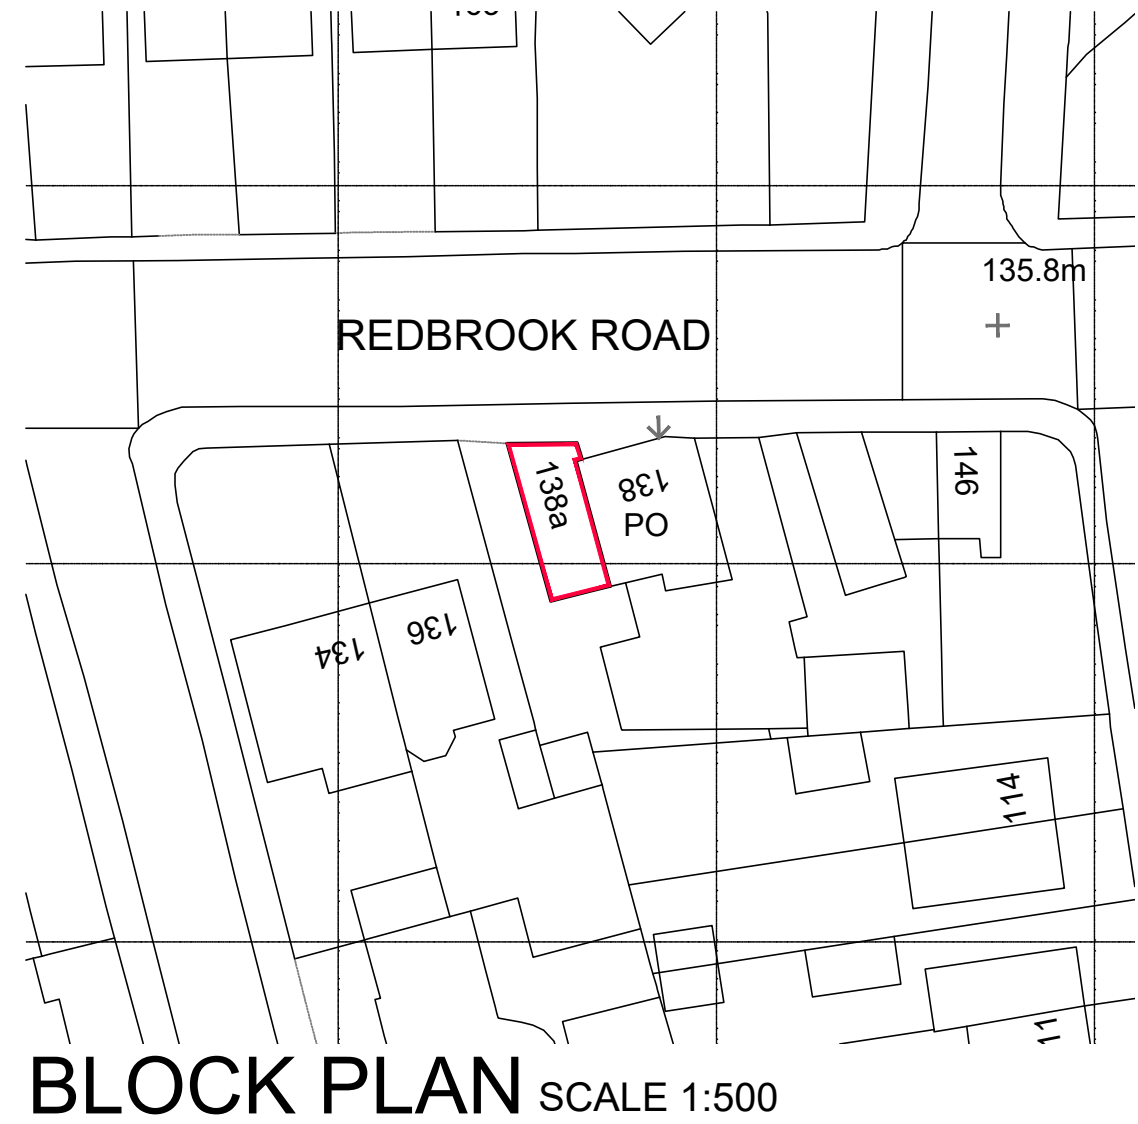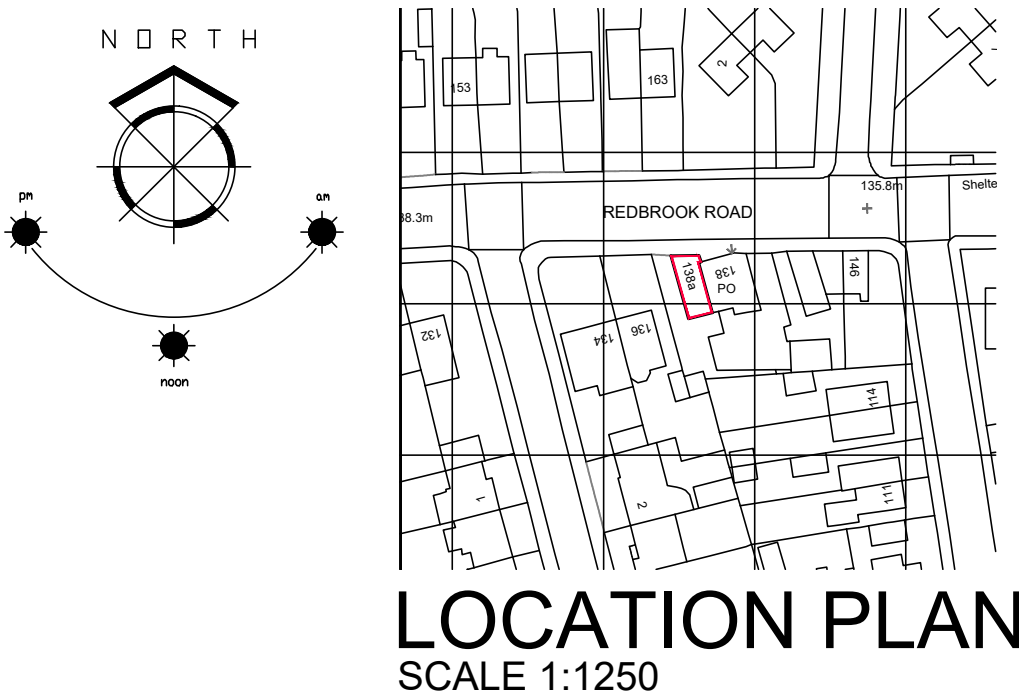

1. THIS DRAWING AND THE COPYRIGHTS AND PATENTS THEREIN ARE THE PROPERTY OF NYP ARCHITECTURAL SERVICES LTD. REGISTERED IN ENGLAND AND WALES No. 4631338 AND MAY BE USED OR REPRODUCED ONLY UNDER CONTRACT.

2. CONTRACTORS AND SUB-CONTRACTORS MUST CHECK AND AGREE ALL DIMENSIONS BEFORE PREPARING SHOP DRAWINGS OR COMMENCING WORK ON SITE.

3. CONTRACTORS ARE RESPONSIBLE FOR INFORMING THE DESIGNER OF ANY DISCREPANCY DISCOVERED ON THIS DRAWING OR BETWEEN THIS DRAWING AND ANY OTHER RELATED DOCUMENT ISSUED UNDER THE STANDARD FORM OF CONTRACT IN RESPECT OF THE WORK.

4. WRITTEN DIMENSIONS ONLY ARE TO BE USED FROM THIS DRAWING. IF IN ANY DOUBT ASK FOR CLARIFICATION.

Notes.

Revisions.

Date	Suffix	Description	Date	Suffix	Description

NYP ARCHITECTURAL SERVICES LIMITED					
BBC, Innovation Way, Barnsley, S75 1JL. Tel: 01226 200989. E-mail : scott@nypas.co.uk / stephen@nypas.co.uk					
Project.	138A REDBROOK ROAD BARNSELEY, S75-2RB			Client.	
Drawing Title.	PLANNING (SIGNAGE) PLAN, ELEVATIONS & SITE PLAN AS PROPOSED			Date. DEC 2022	Scale. AS INDICATED
				Ref. 103/52	Dwg. No. P03

SHEET SIZE A1

SHEET SIZE A1