





PROPOSED FRONT ELEVATION 1:50

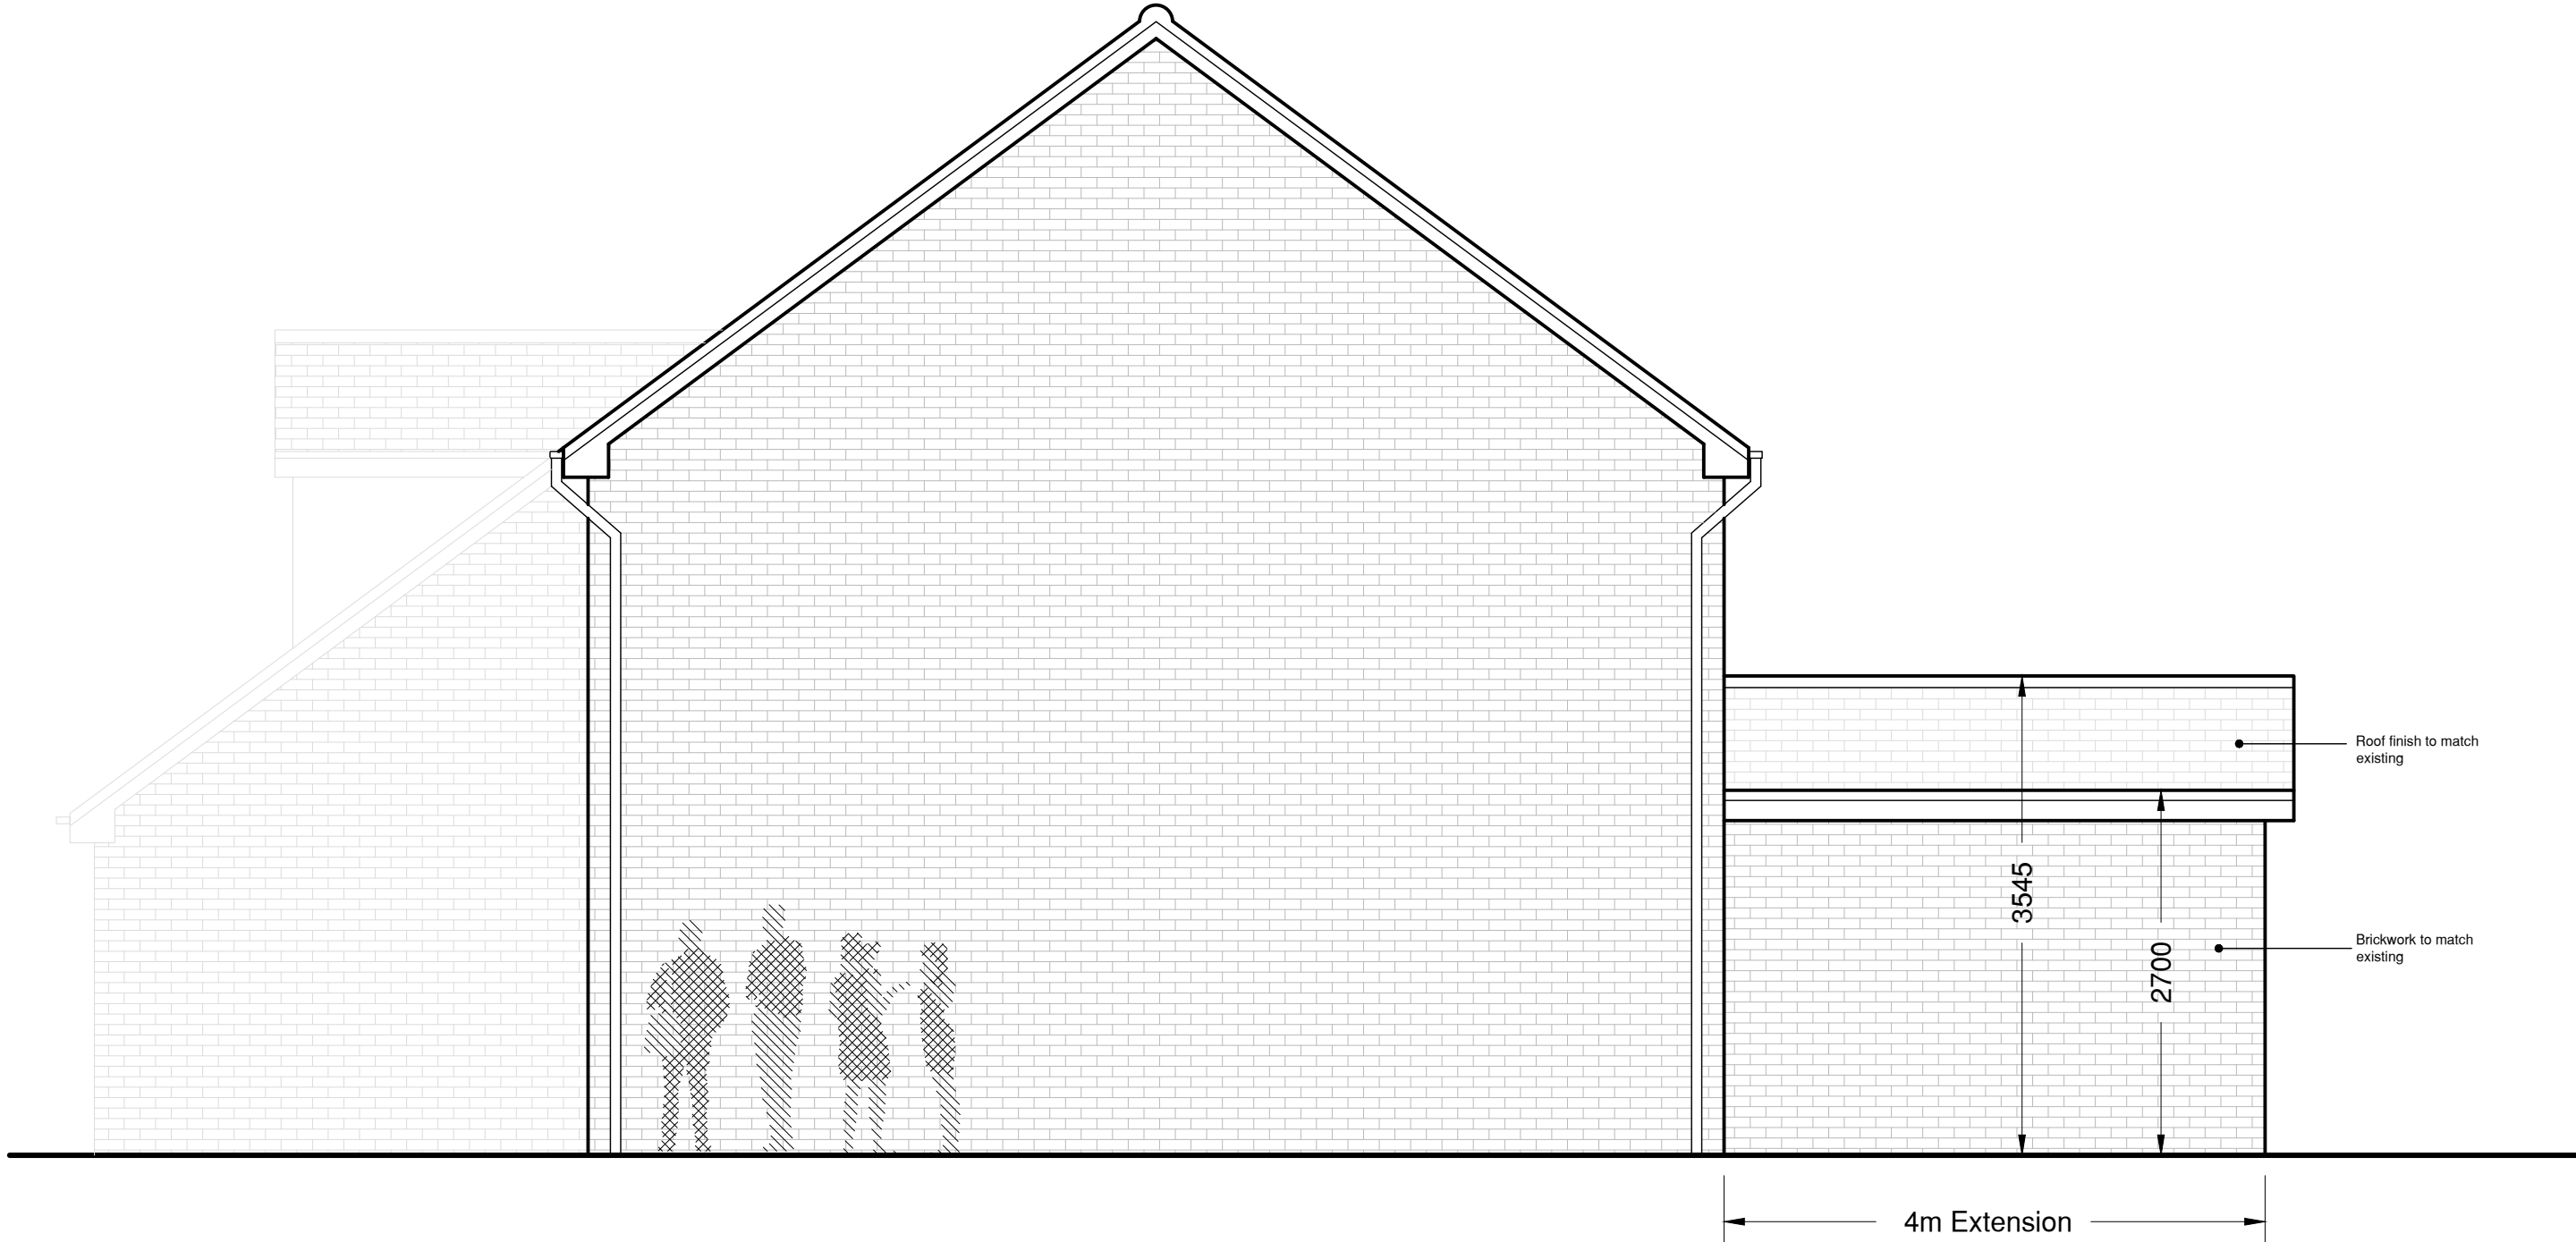

PROPOSED SIDE ELEVATION 1:50

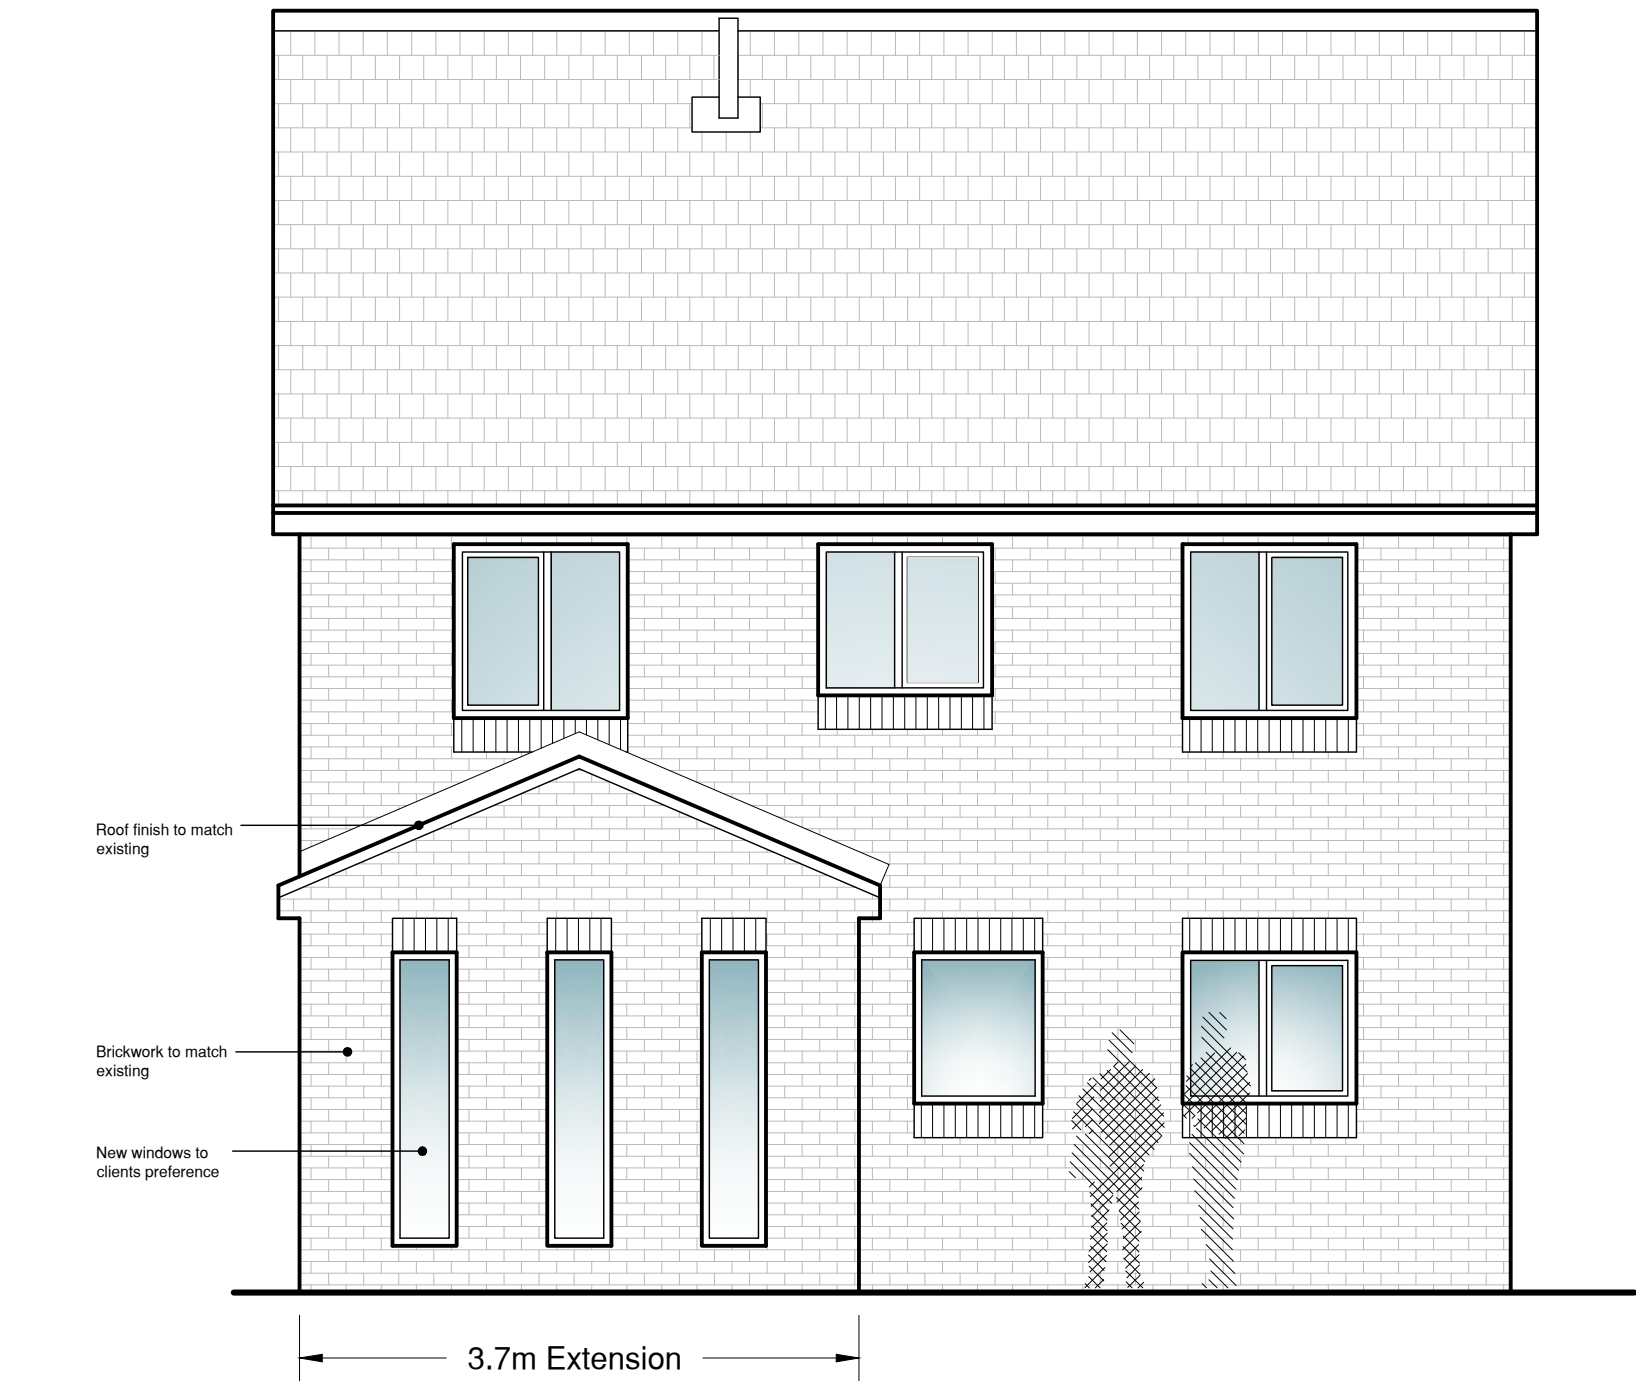

PROPOSED REAR ELEVATION 1:50



PROPOSED SIDE ELEVATION 1:50

Notes
Do not scale off this drawing. If in doubt please ask.
Dimensions must be checked on site where possible

©This drawing must not be reproduced in whole or part without written consent

CLIENTS NOTES:
THIS DRAWING HAS BEEN PREPARED FOR PLANNING & BUILDING REGULATION SUBMISSION ONLY AND THEREFORE ALL FORMS OF CONSTRUCTION & DETAILS ARE SOLELY THE RESPONSIBILITY OF THE CONTRACTOR.

CLIENT IS TO OBTAIN WRITTEN PERMISSION FROM ADJOINING NEIGHBOURS WHOSE BOUNDARIES OR PROPERTY MAY BE ENCROACHED UPON DURING OR AFTER CONSTRUCTION EG BY FOUNDATION SPREAD, OVERHANGING GUTTERS, CONNECTING DRAINS ETC.

REV B : 5-11-2021 revised to suit reduced scheme
REV A : 13-1-2021 notes etc added for Building Control

Revisions



Horne McIntosh interior architects

Client **Kirstie Trasler**

Project **Rear & Loft Extension
17 Brierey Close
Darton, Barnsley, S75 5QL**

Title **Proposed Elevations**

Dwg. no **4509 - P - 2**

Drawn	Date 5.10.2020
Scale 1:50 @A1	Rev B

The Studio, 44 Towngate, Mirfield, WF14 9JG
Tel: 01924 695 595
E mail: admin@Hmia.co.uk Web Site: www.HMia.co.uk