

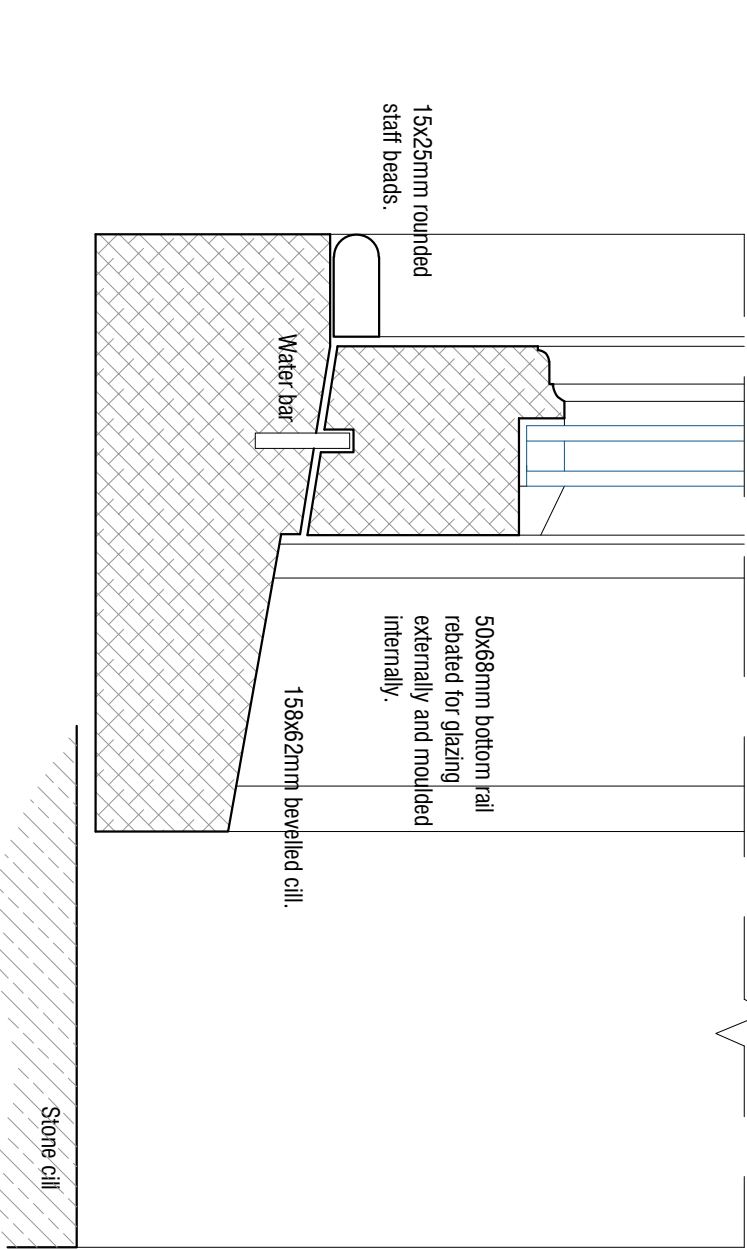
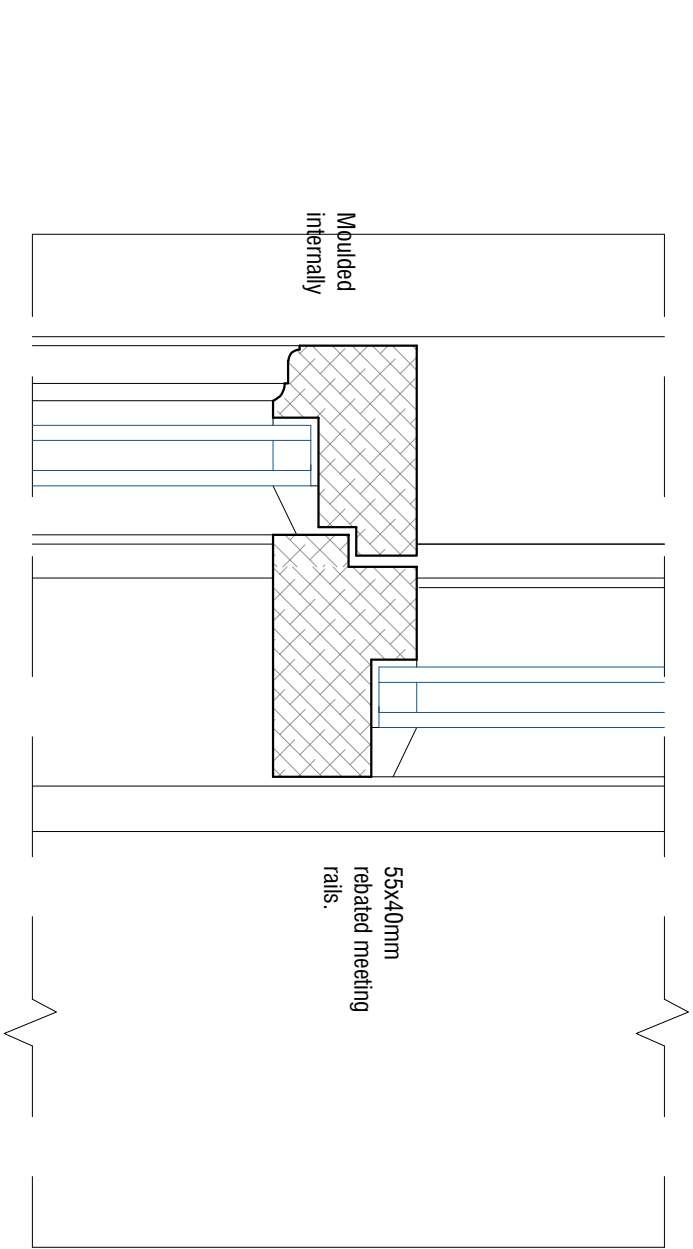


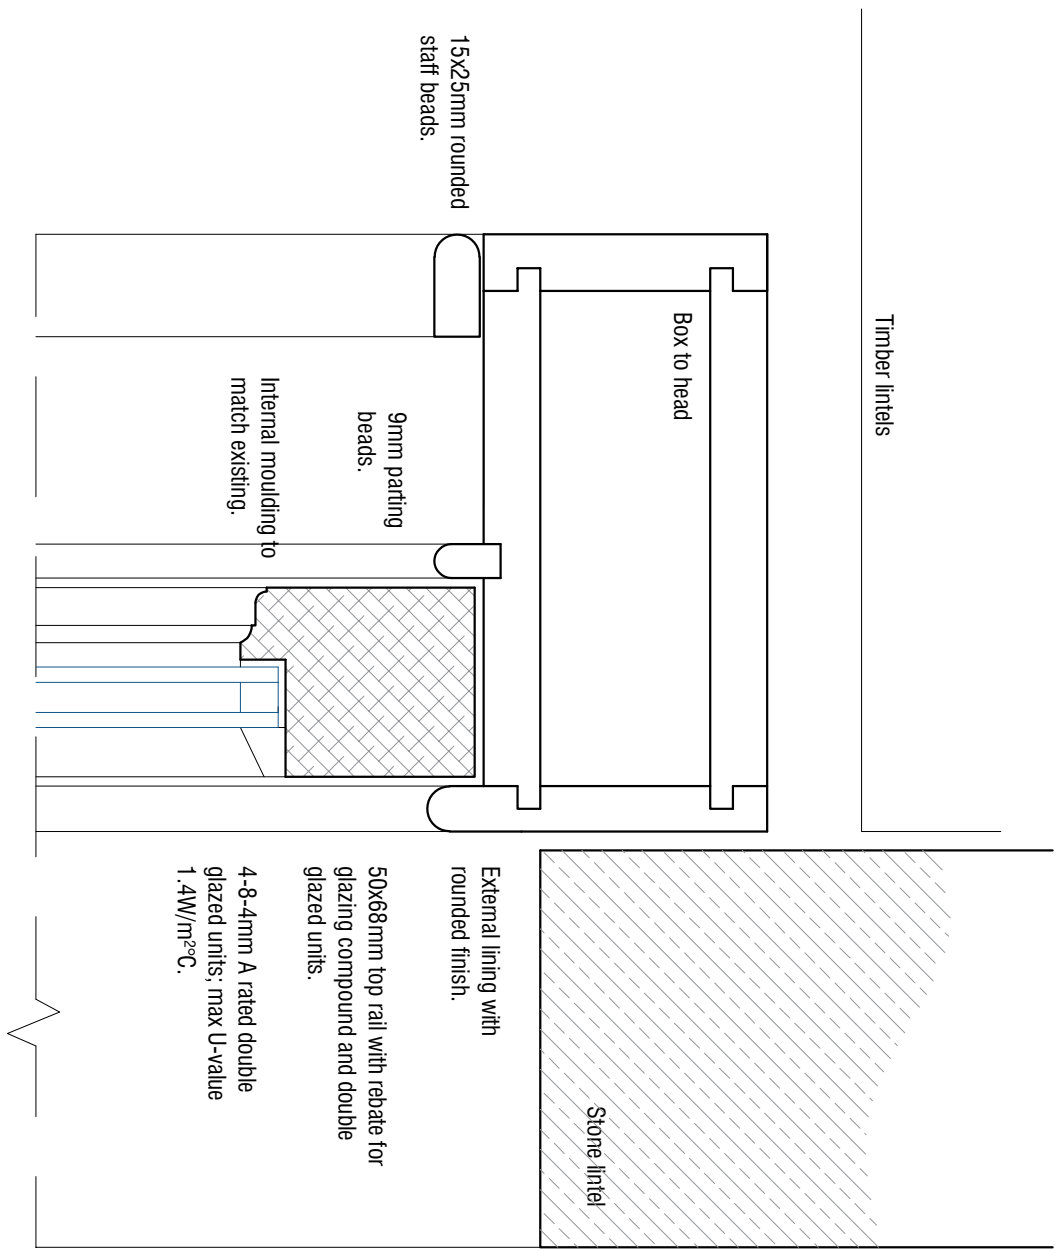


Proposed Vertical Section 1:2

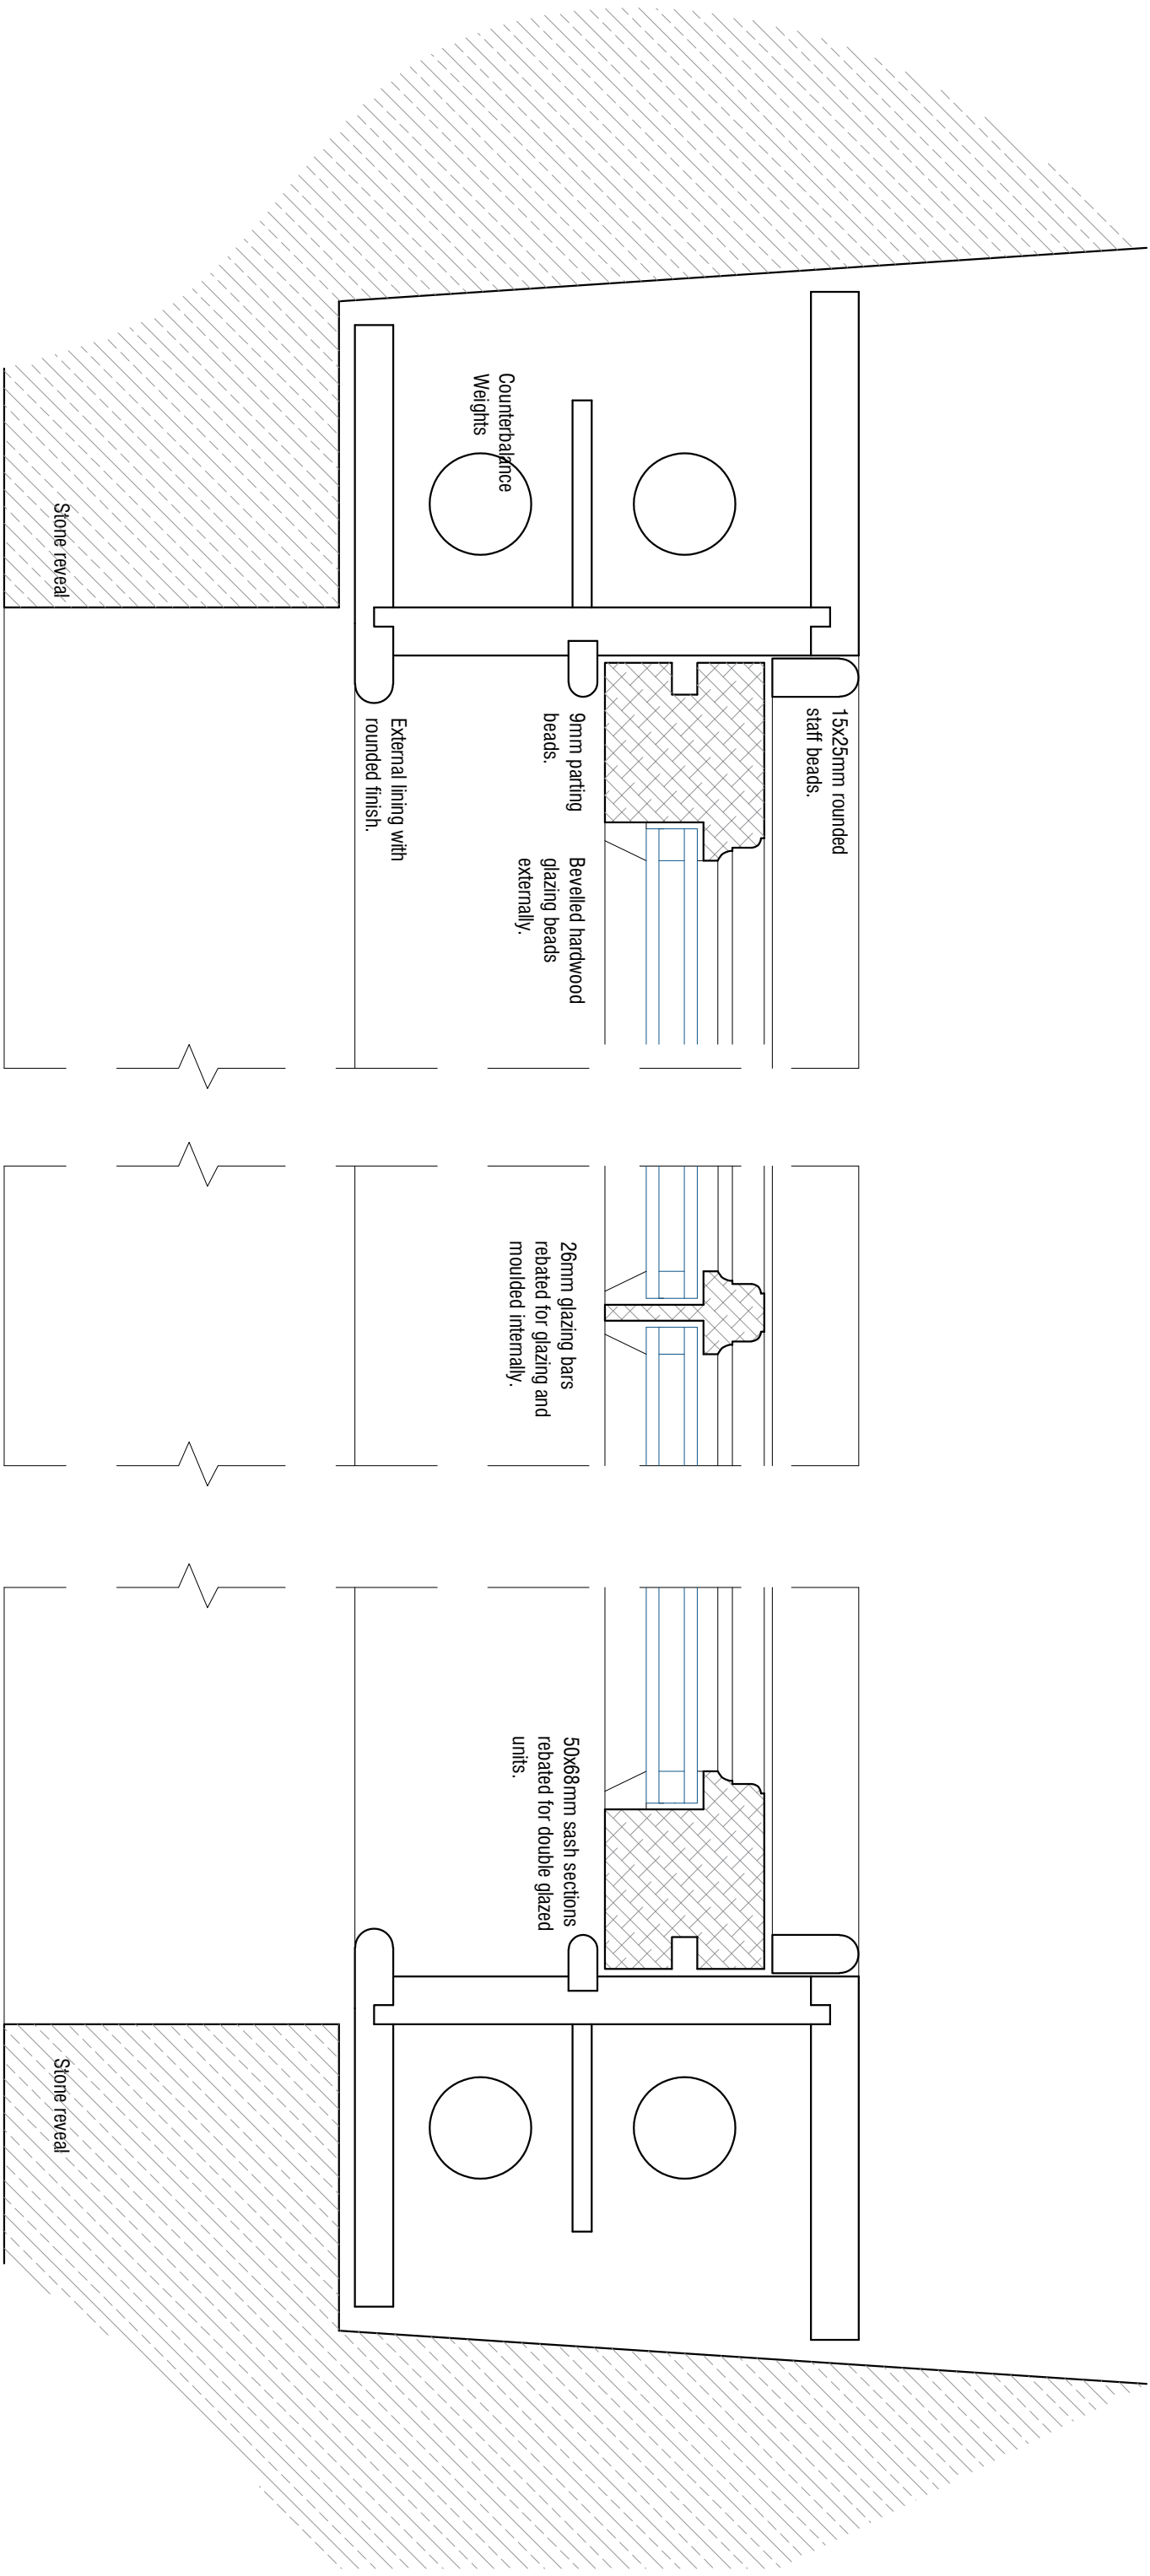

Proposed Horizontal Section 1:2

TYPE 2 Window -
North and West Elevation

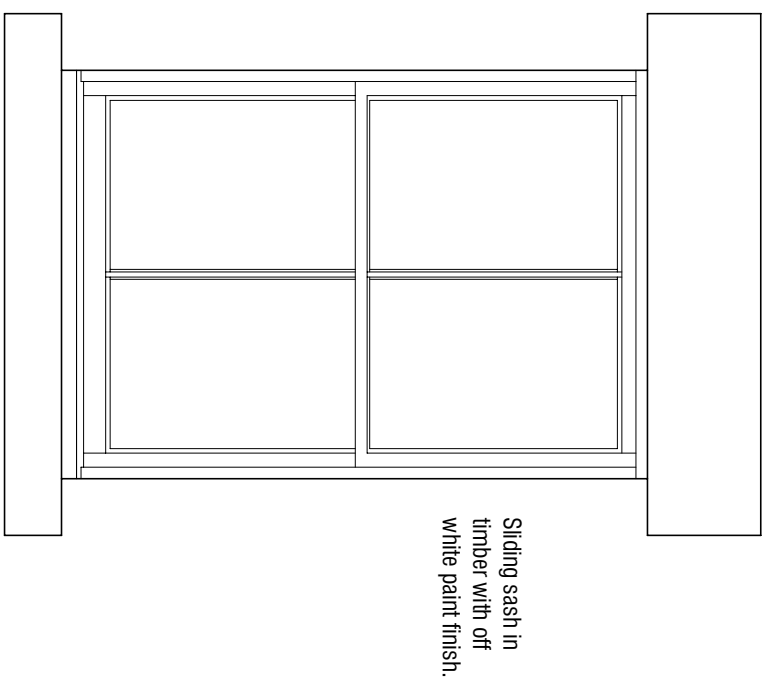

Elevation 1:20

TYPE 2 WINDOW DETAILS



Fairfield House
Barneslai Close Barnsley
S70 2FL
T: 01226 286256
M: 0788 1898300
E: mark@mboothdesign.co.uk

Osborne House
Burton Road
Monk Bretton
Barnsley S71 2JS

PROPOSALS

Scale	AS SHOWN @ A1	Drawn	MJB
Date	SEPT 2020	Ref	19.39
Dwg No.	P6	Rev.	-
Copyright mboothdesign. All dimensions in millimeters unless otherwise stated. Dimensions for setting out in existing buildings are to be checked and verified on site.			
0cm	2cm	4cm	6cm