


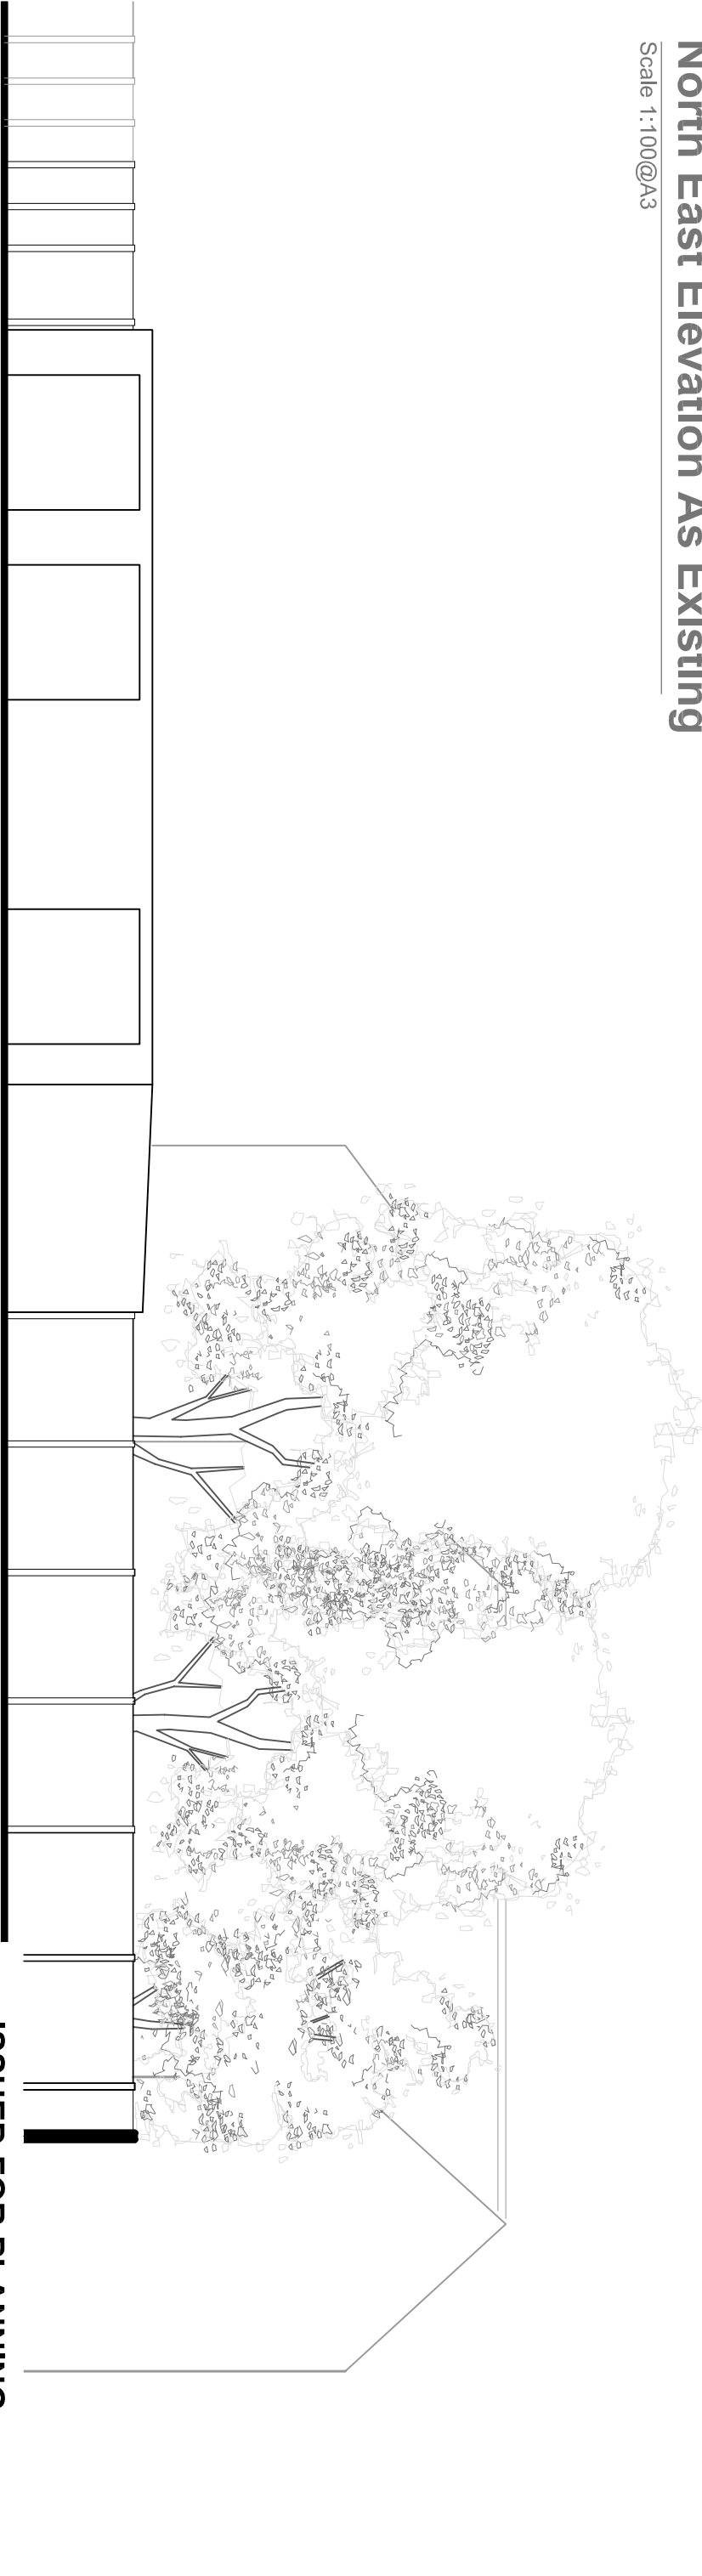

North East Elevation As Existing

Scale 1:100@A3



North West Elevation As Existing

Scale 1:100@A3

ISSUED FOR PLANNING

REVISION	DATE	DRAWN	CHECKED	DESCRIPTION	SCALE	DATE
CLIENT						
PROJECT					1:100@A3	JUL Y 2020
PROJECT						
LAND ON CLIFTON AVENUE, BARNESLEY		DRAWN	ML	CHECKED		
DRAWING TITLE						
ELEVATIONS AS EXISTING		JOB NUMBER		DRAWING NO.		REVISION
SHEET 2 OF 2		2033		103		

TIMEARCHITECTS

Creative Conservation - Inspiring Design, Time Architects 226-228 Holme Lane, Sheffield, S64JZ
Registered Company Number in England and Wales: 8033383, Director: Michael Leigh
W: www.timearchitects.co.uk E: info@timearchitects.co.uk T: 0114 430 0114
© all rights reserved, report all discrepancies, do not scale from drawing, check dimensions on site