
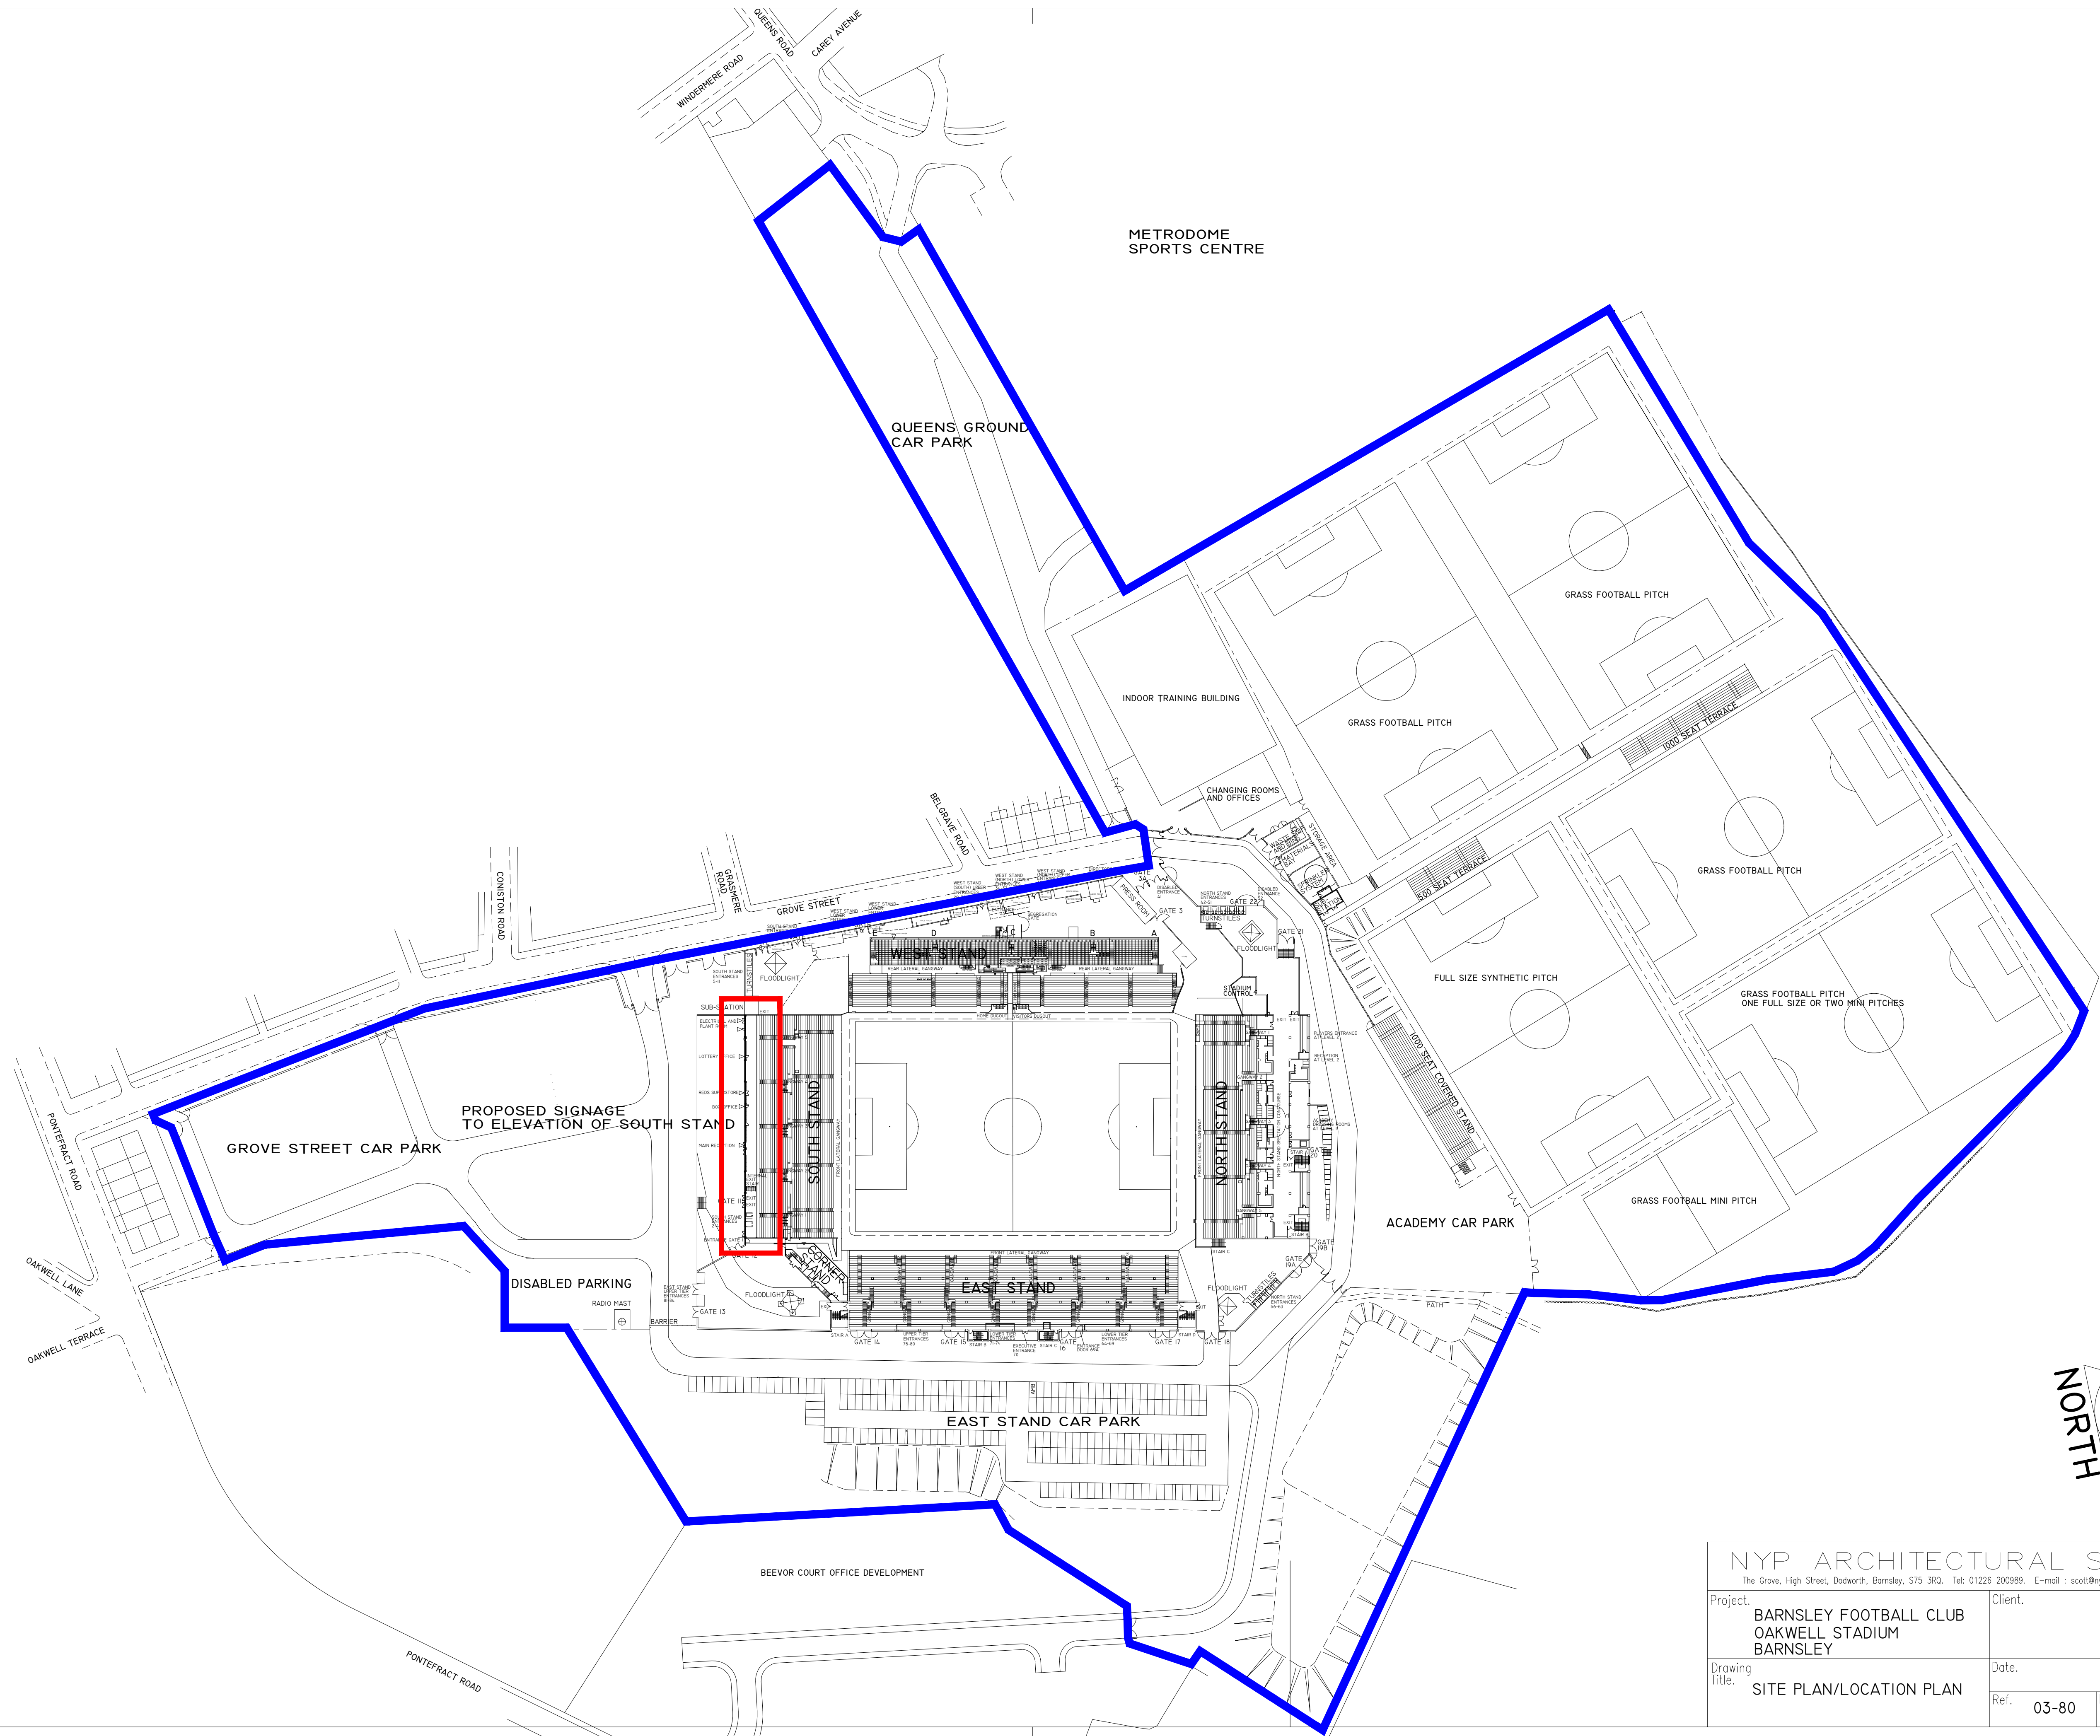


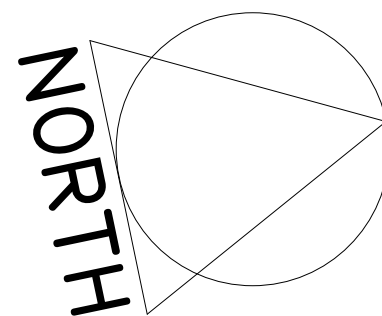

NYP ARCHITECTURAL SERVICES				
The Grove, High Street, Dodworth, Barnsley, S75 3RQ. Tel: 01226 200989. E-mail : scott@nypas.co.uk / stephen@nypas.co.uk				
Project.		Client.		
BARNSELY FOOTBALL CLUB OAKWELL STADIUM BARNSELY				
Drawing Title.		Date.	Scale.	1:1000 @ A1
SITE PLAN/LOCATION PLAN		Ref. 03-80	Dwg. No. 01	Rev.