

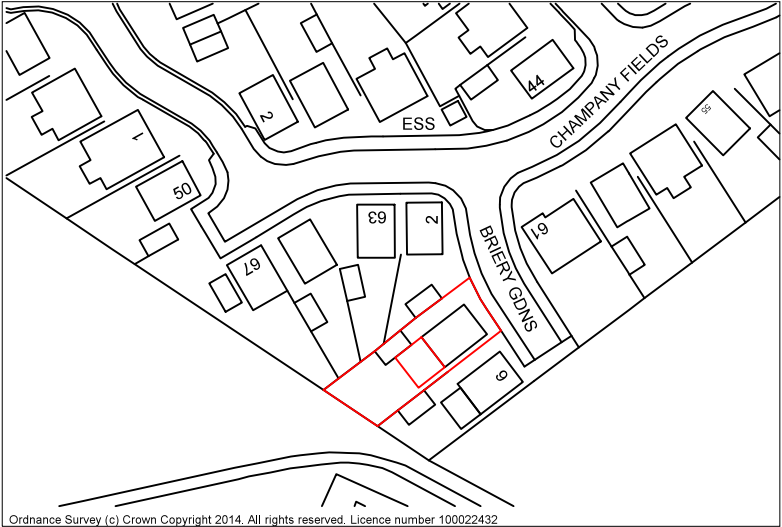


Drawing No.	Rev No.
MMC001 -001	

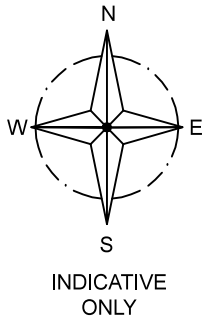

LOACATION PLAN
SCALE 1:1250 AT A3

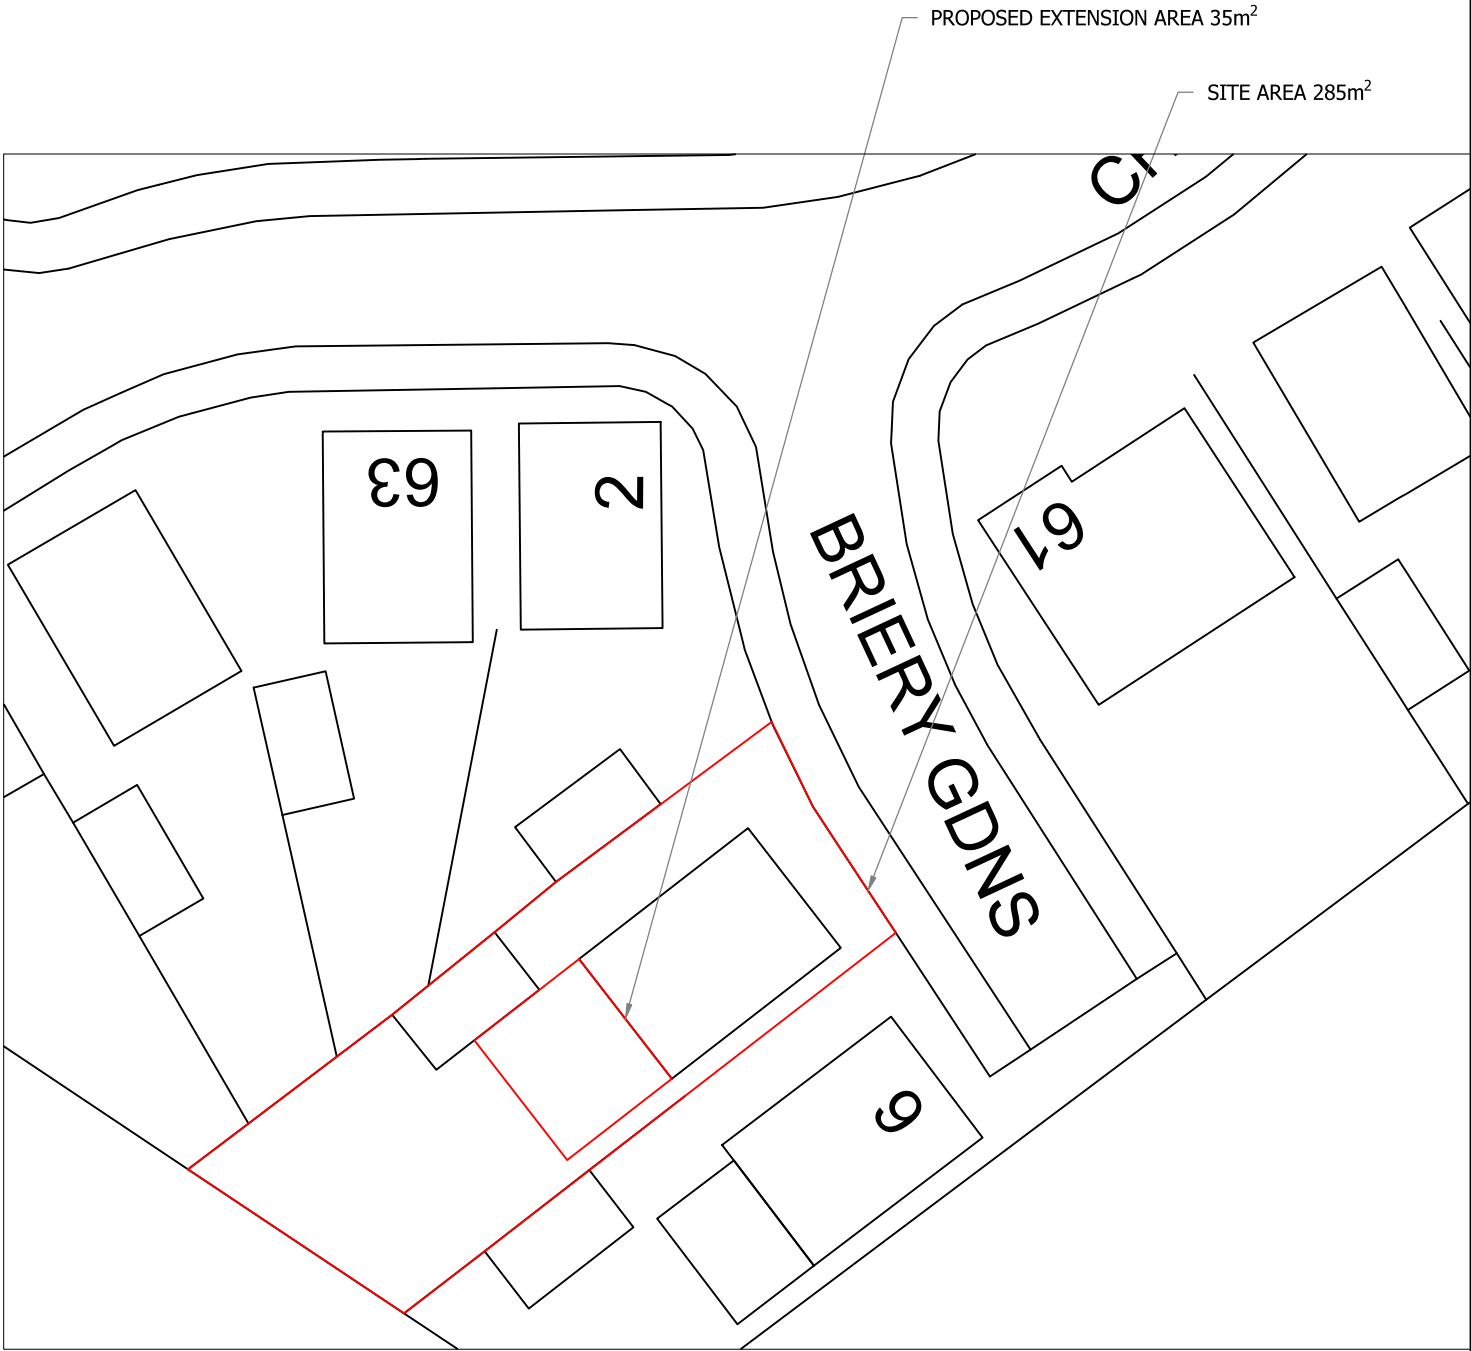

SITE PLAN
SCALE 1:500 AT A3

DO NOT SCALE: Contractor to check all dimensions and report any omissions or errors

NOTES

Rev	Description	By	Chk	App	Date
	JRB DESIGNS Ltd 1 Saville Road Cudworth Barnsley S72 8LT Tel: 01226 383542 Fax: 01226 380078 Mob: 07970 541192 Email: john@jrbdesigns.co.uk This drawing is copyright. © jrbdesigns Ltd.				

Client

MR M COYNE

Drawing Title

SITE PLANS

Address

4 BRIERY GARDENS
DODWORTH
BARNSELY
S75 3TR

Project Title:

PROPOSED TWO STOREY
REAR EXTENSION

Purpose of Issue:

PLANNING

Drawing Status

FIRST ISSUE

Scale at A3 AS SHOWN	Drawn By JRB	Date 24/07/2018
Checked By	Date 24/07/2018	Approved By Date 24/07/2018

Project No. MMC001	Drawing No. 001	Revision -
-----------------------	--------------------	---------------

APPROVAL ☐

INFORMATION ☐

TENDER ☐

CONTRACT ☐

CONSTRUCTION ☐