


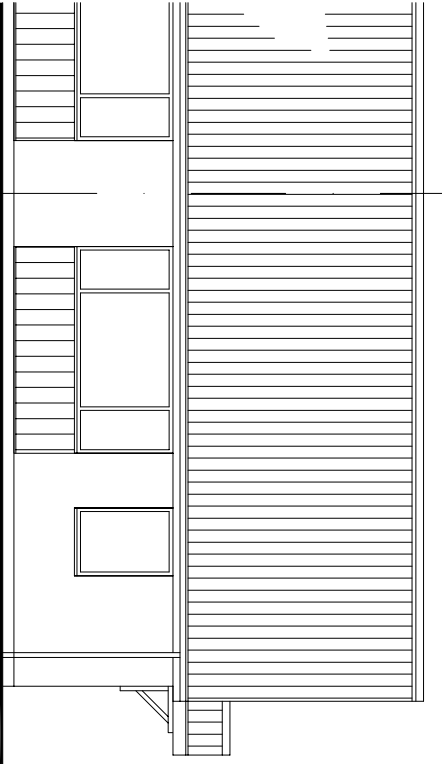


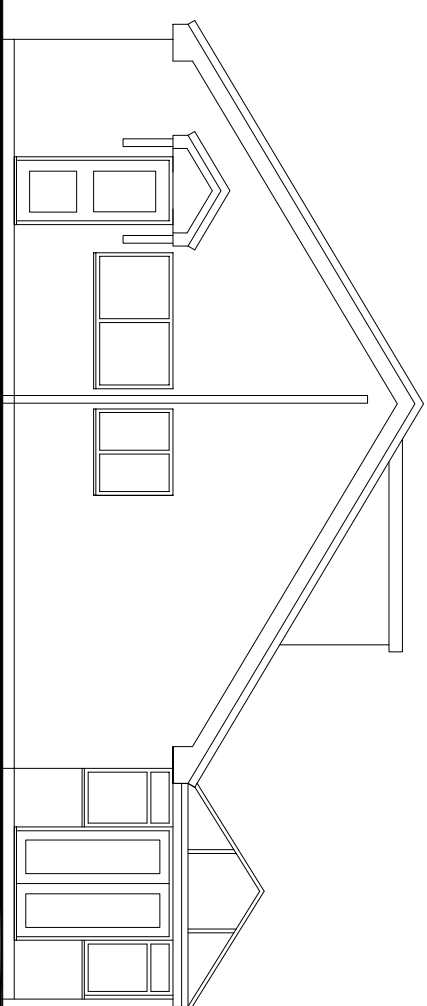


Front Elevation

 


Side Elevation

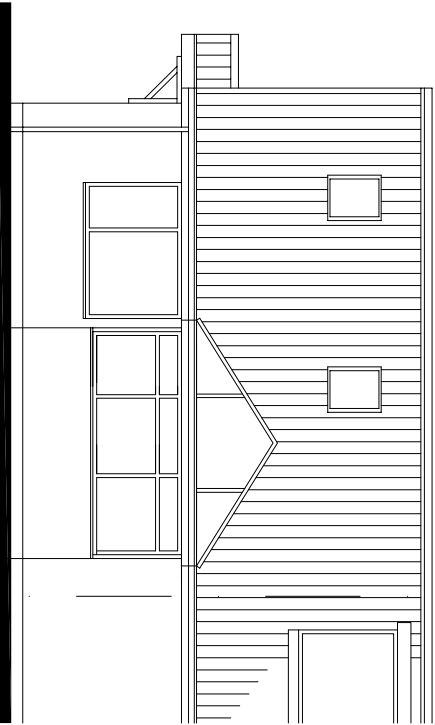



Side Elevation

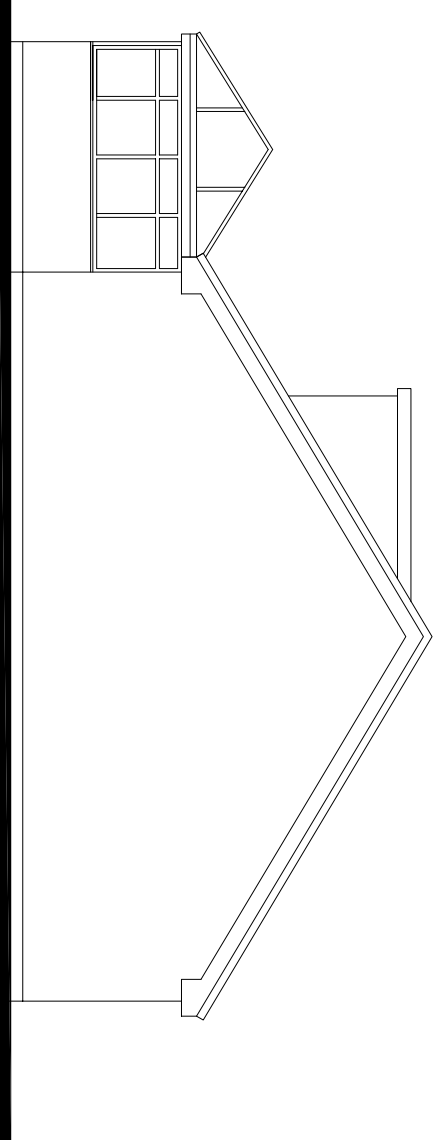


Side Elevation

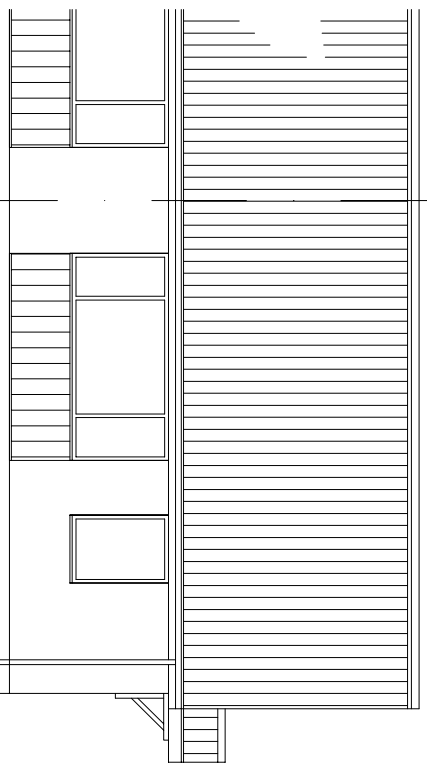


Front Elevation

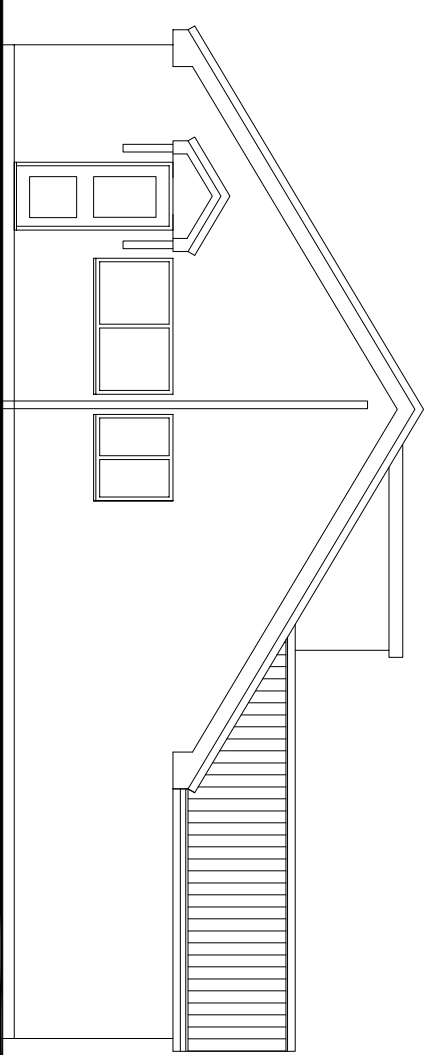 


Side Elevation

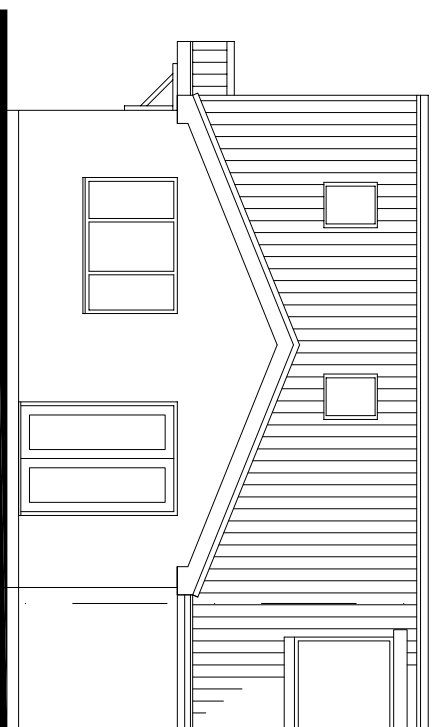


Side Elevation

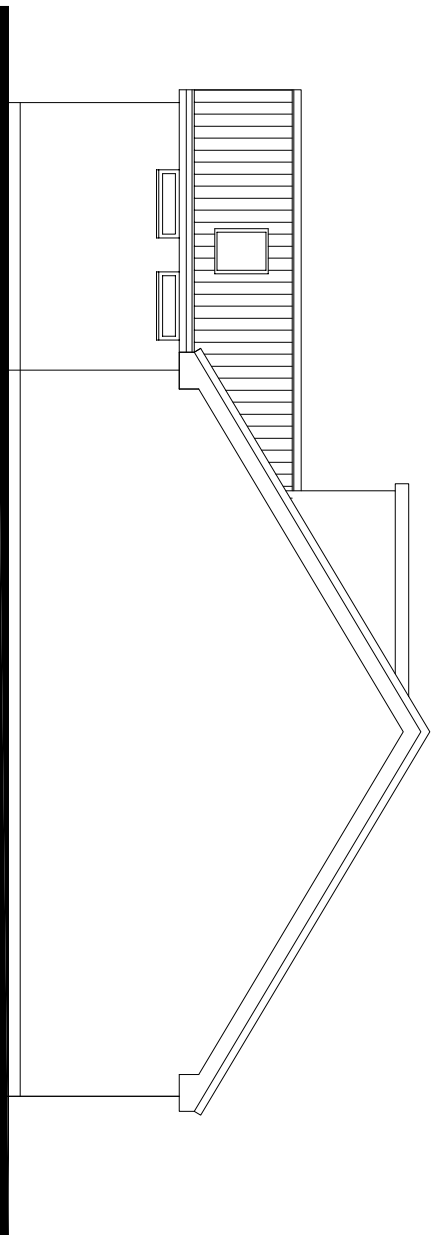

Side Elevation

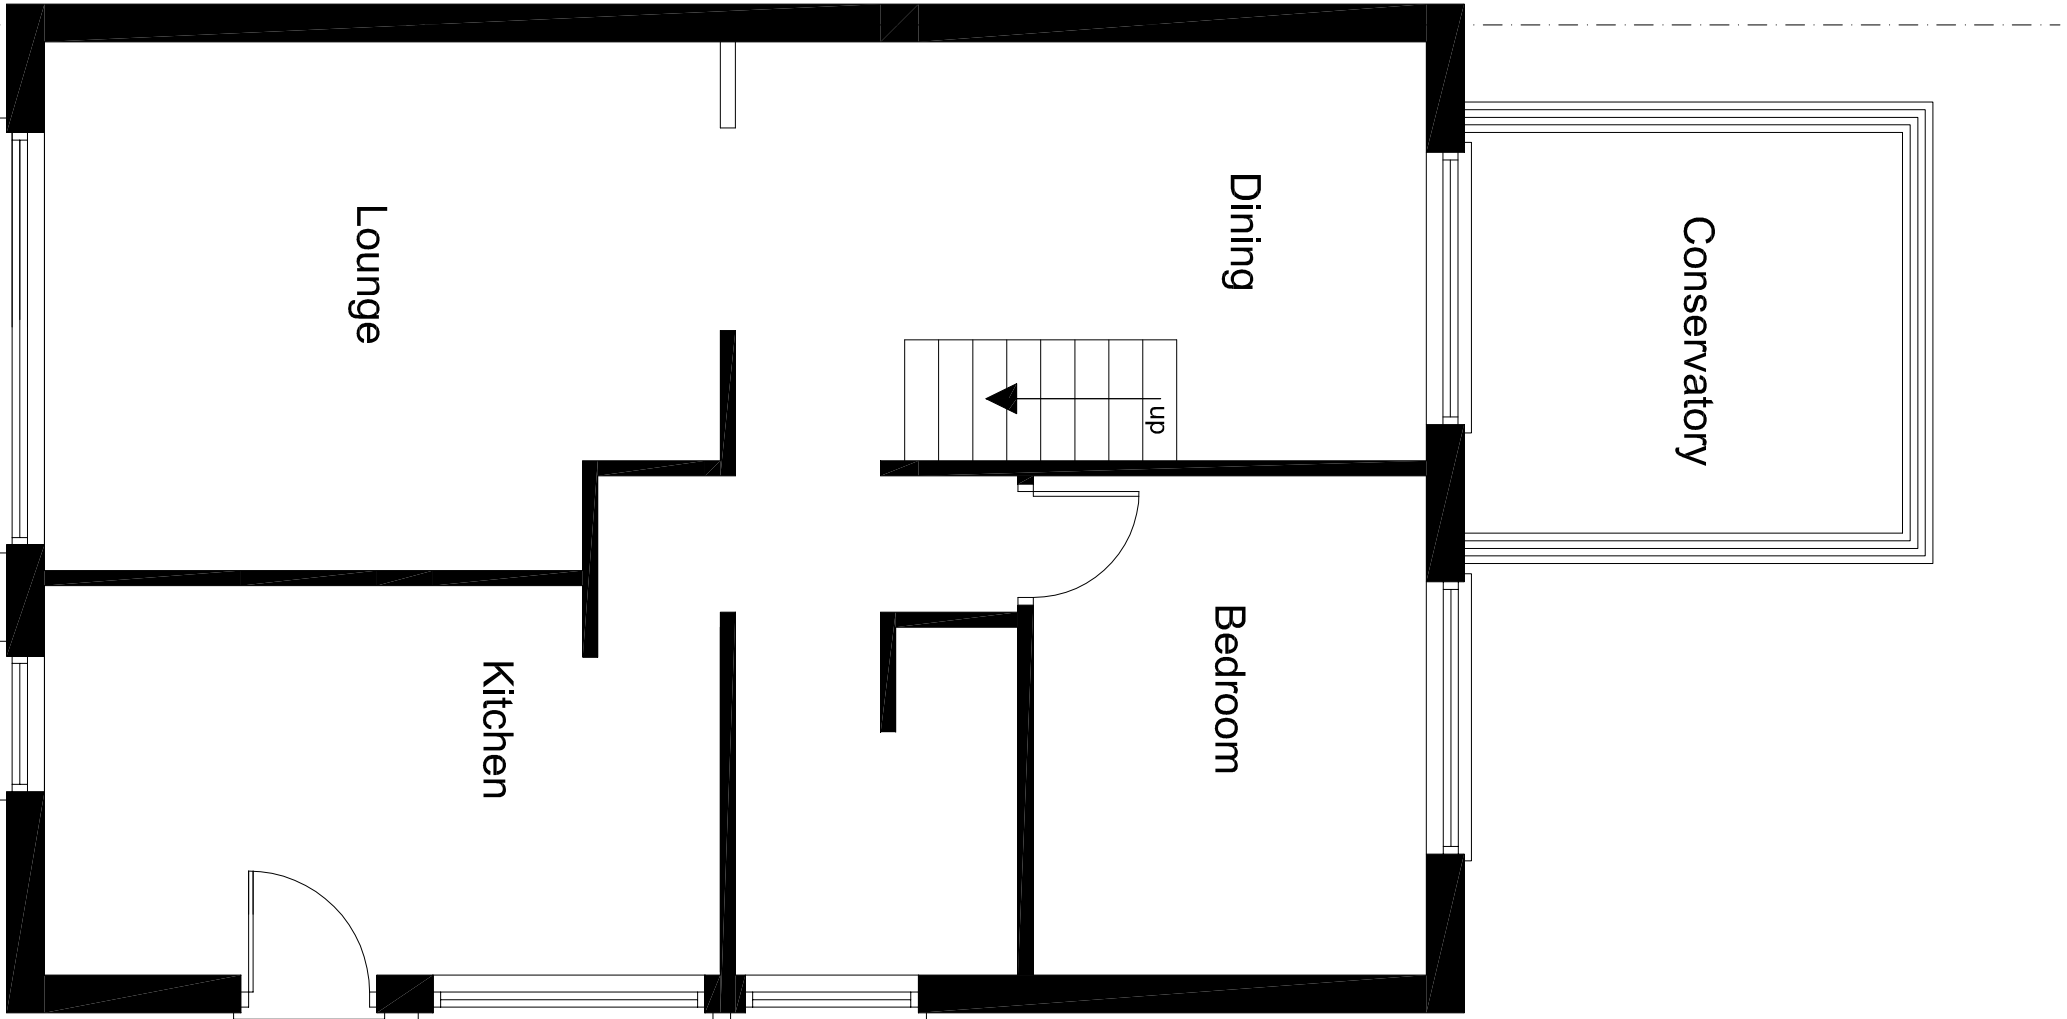

Ground Floor Plan

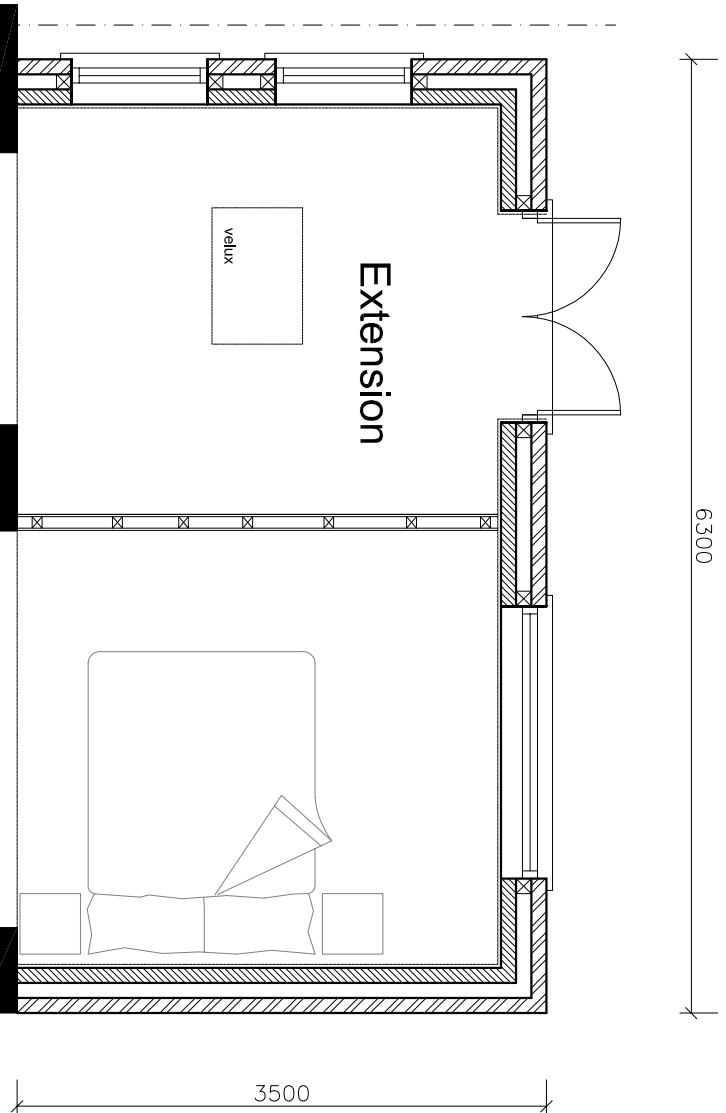

Ground Floor Plan



6 Birks Lane - Millhouse Green

DK DESIGNS
FUTURE PROJECTS TODAY

96 BLACKBURN DRIVE
CHAPELTOWN
SHEFFIELD
S35 2ZP
TEL/FAX:- 05602566459
EMAIL :- DESIGNS@DK-DESIGNS.CO.UK
WEB:- WWW.DK-DESIGNS.CO.UK

Project/Title
6 Birks Lane - Millhouse Green
Existing and Proposed
Floor Plans and Elevations

Scales:	Drawing Number:	Revision:	Date:
1:50 1:100	2010/13/04		March 10